
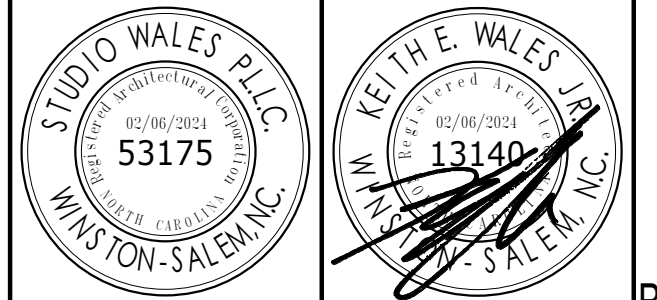


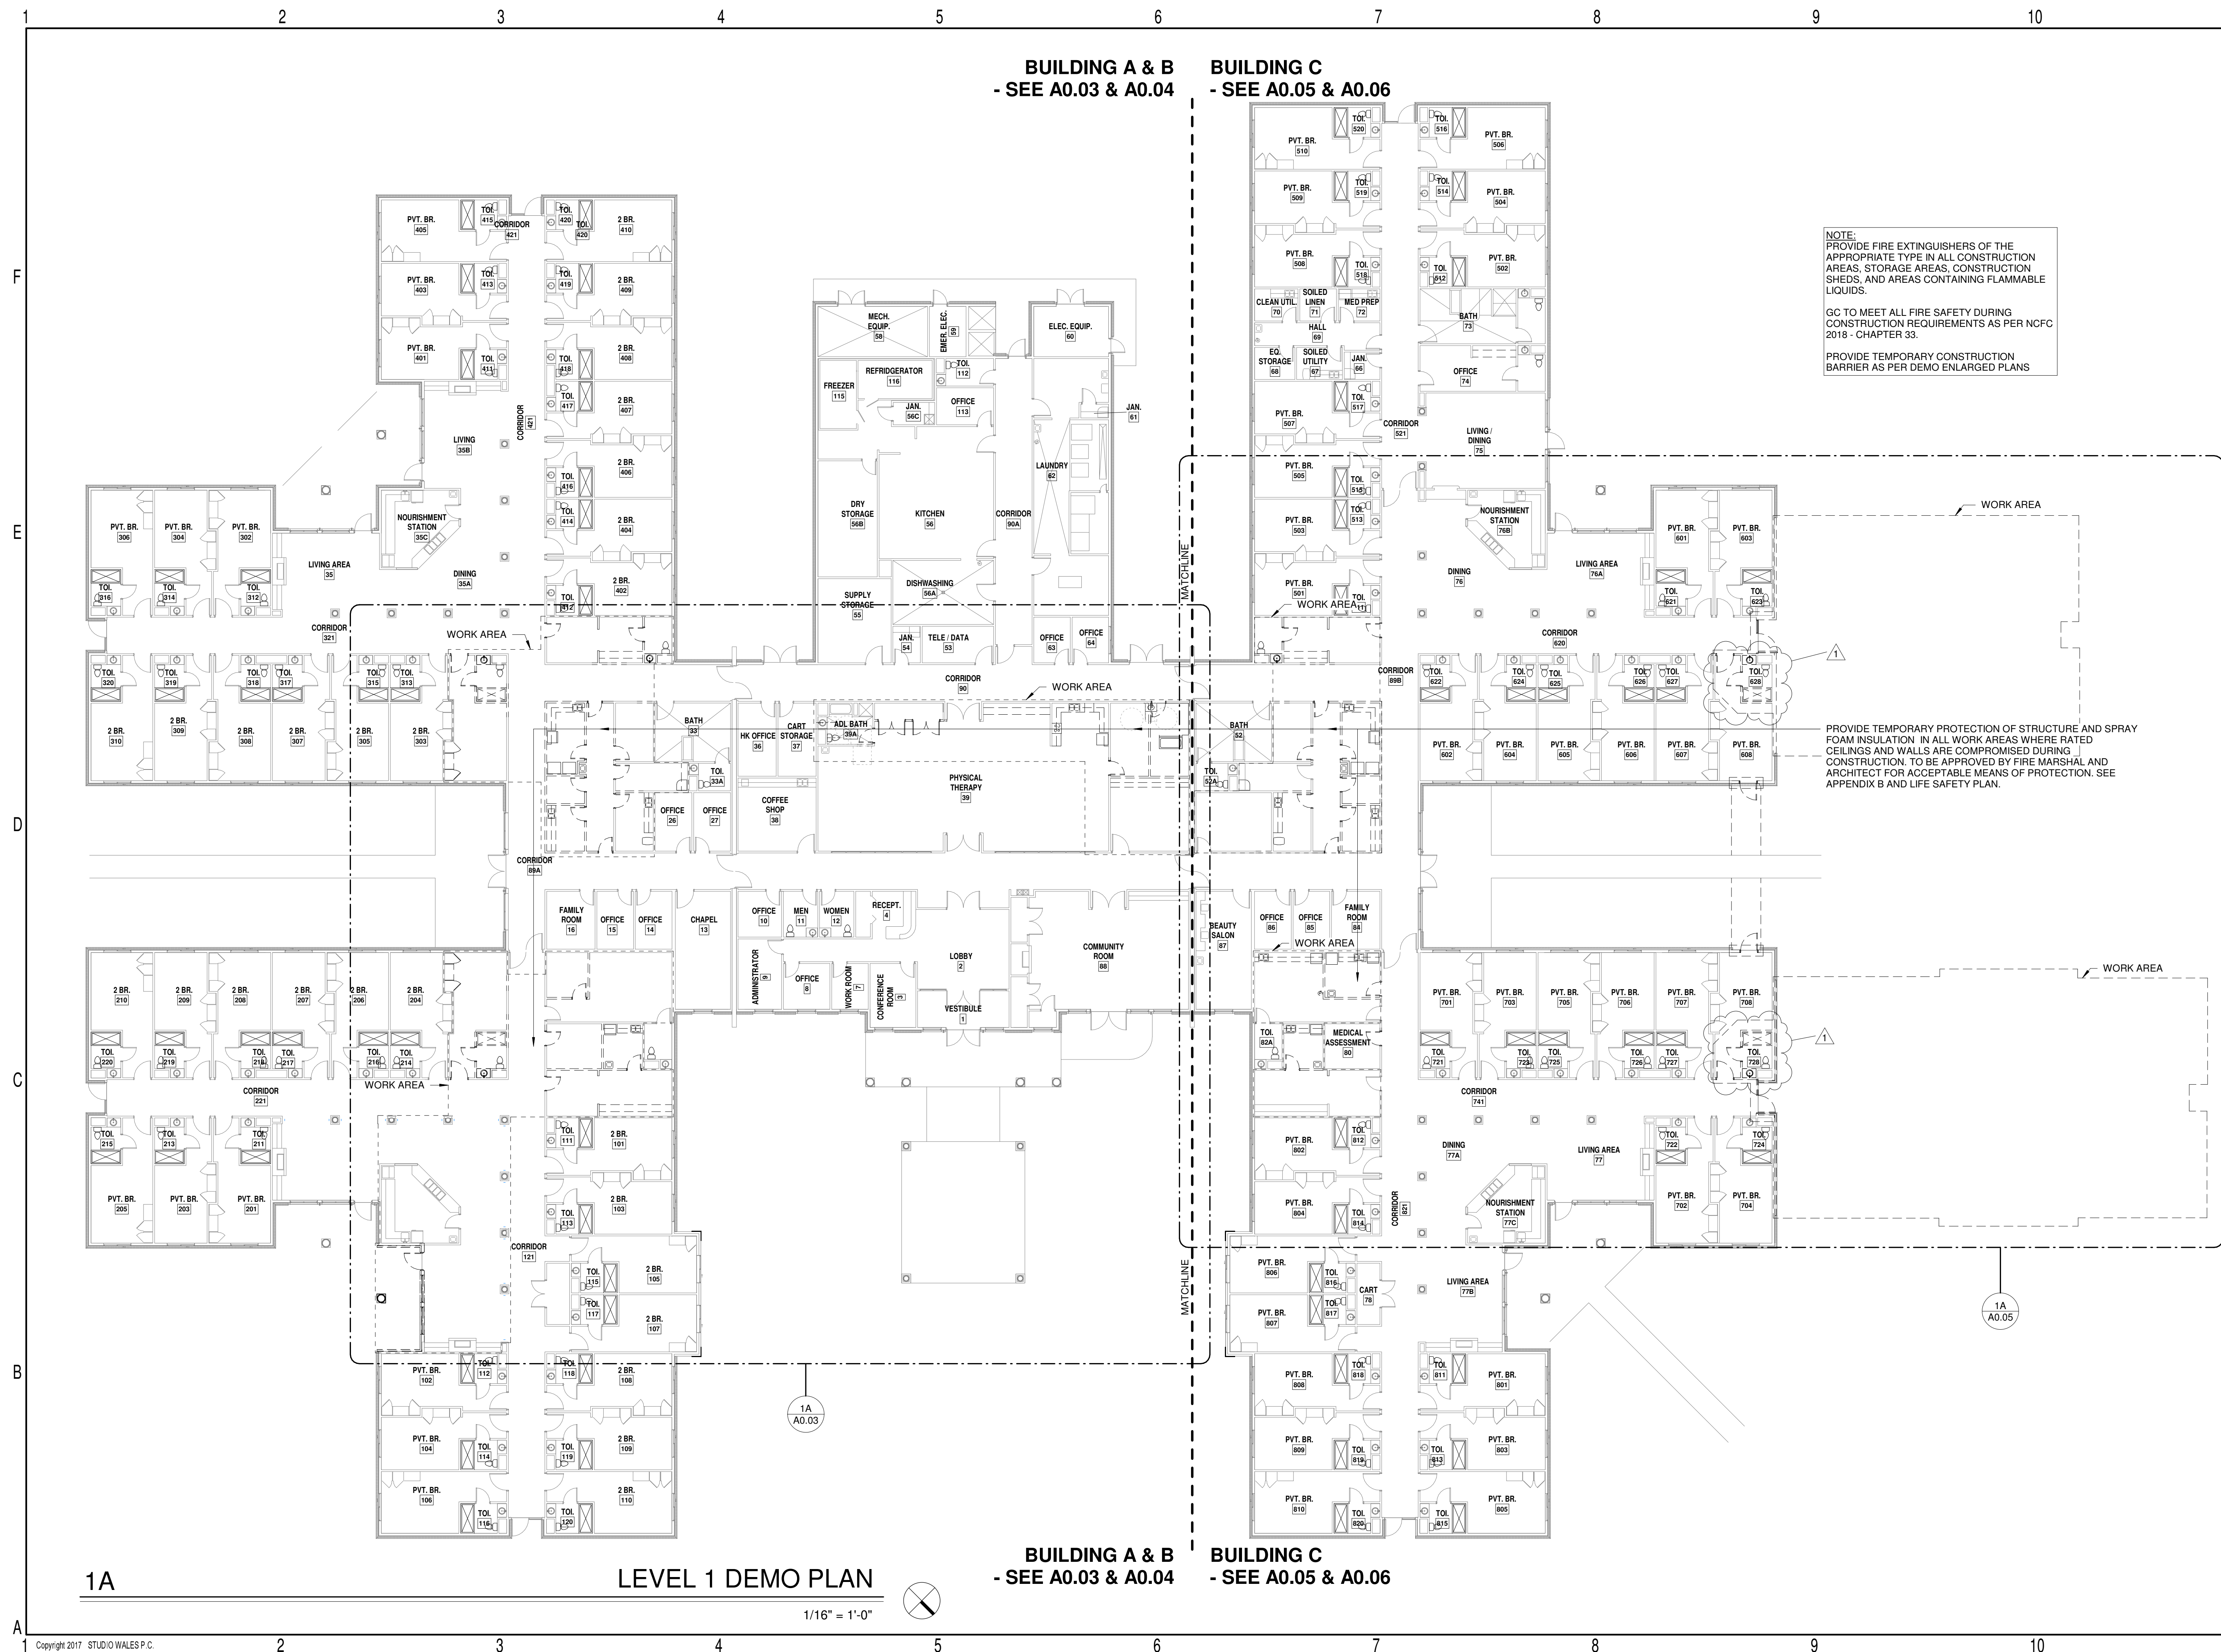

SPRINGBROOK NURSING AND
REHABILITATION CENTER
ADDITION
195 SPRINGBROOK AVE, CLAYTON, NC

CONSTRUCTION DOCUMENTS

FOR CONSTRUCTION

[illegible]


date: 02/06/2024


commission: NH-3138

sheet title:
LEVEL 1 DEMO PLAN

sheet number :

A0.01

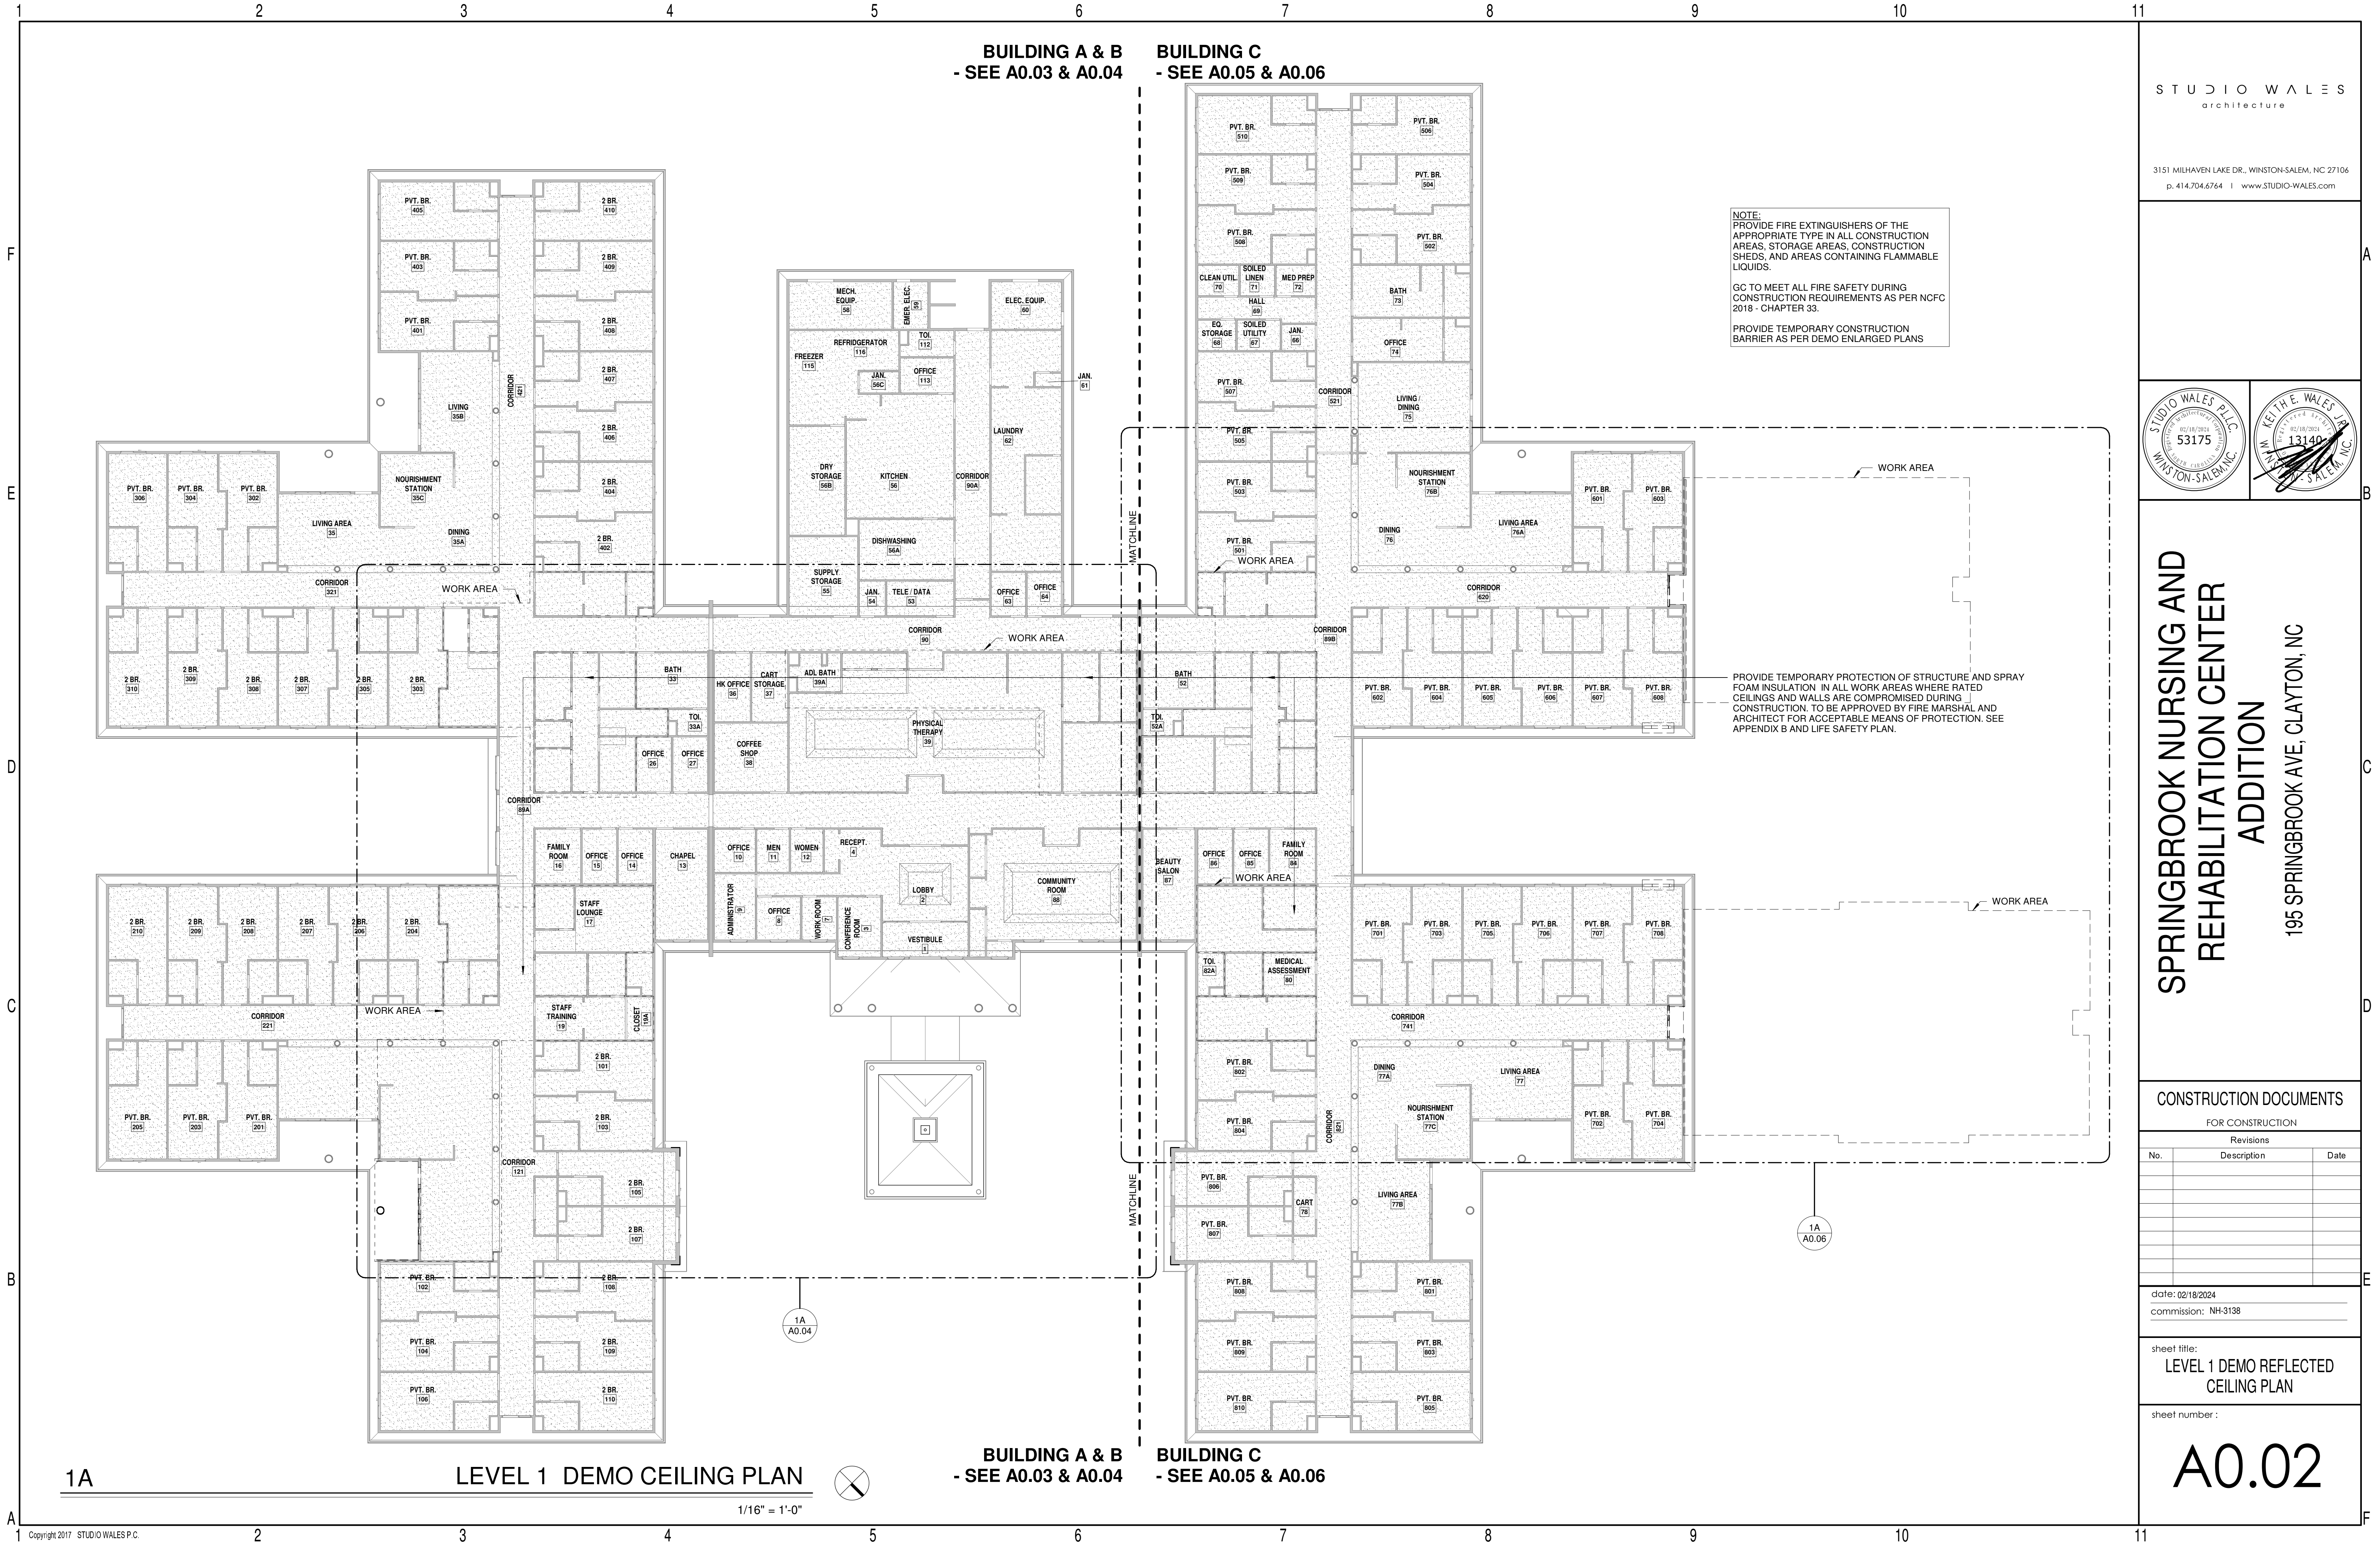

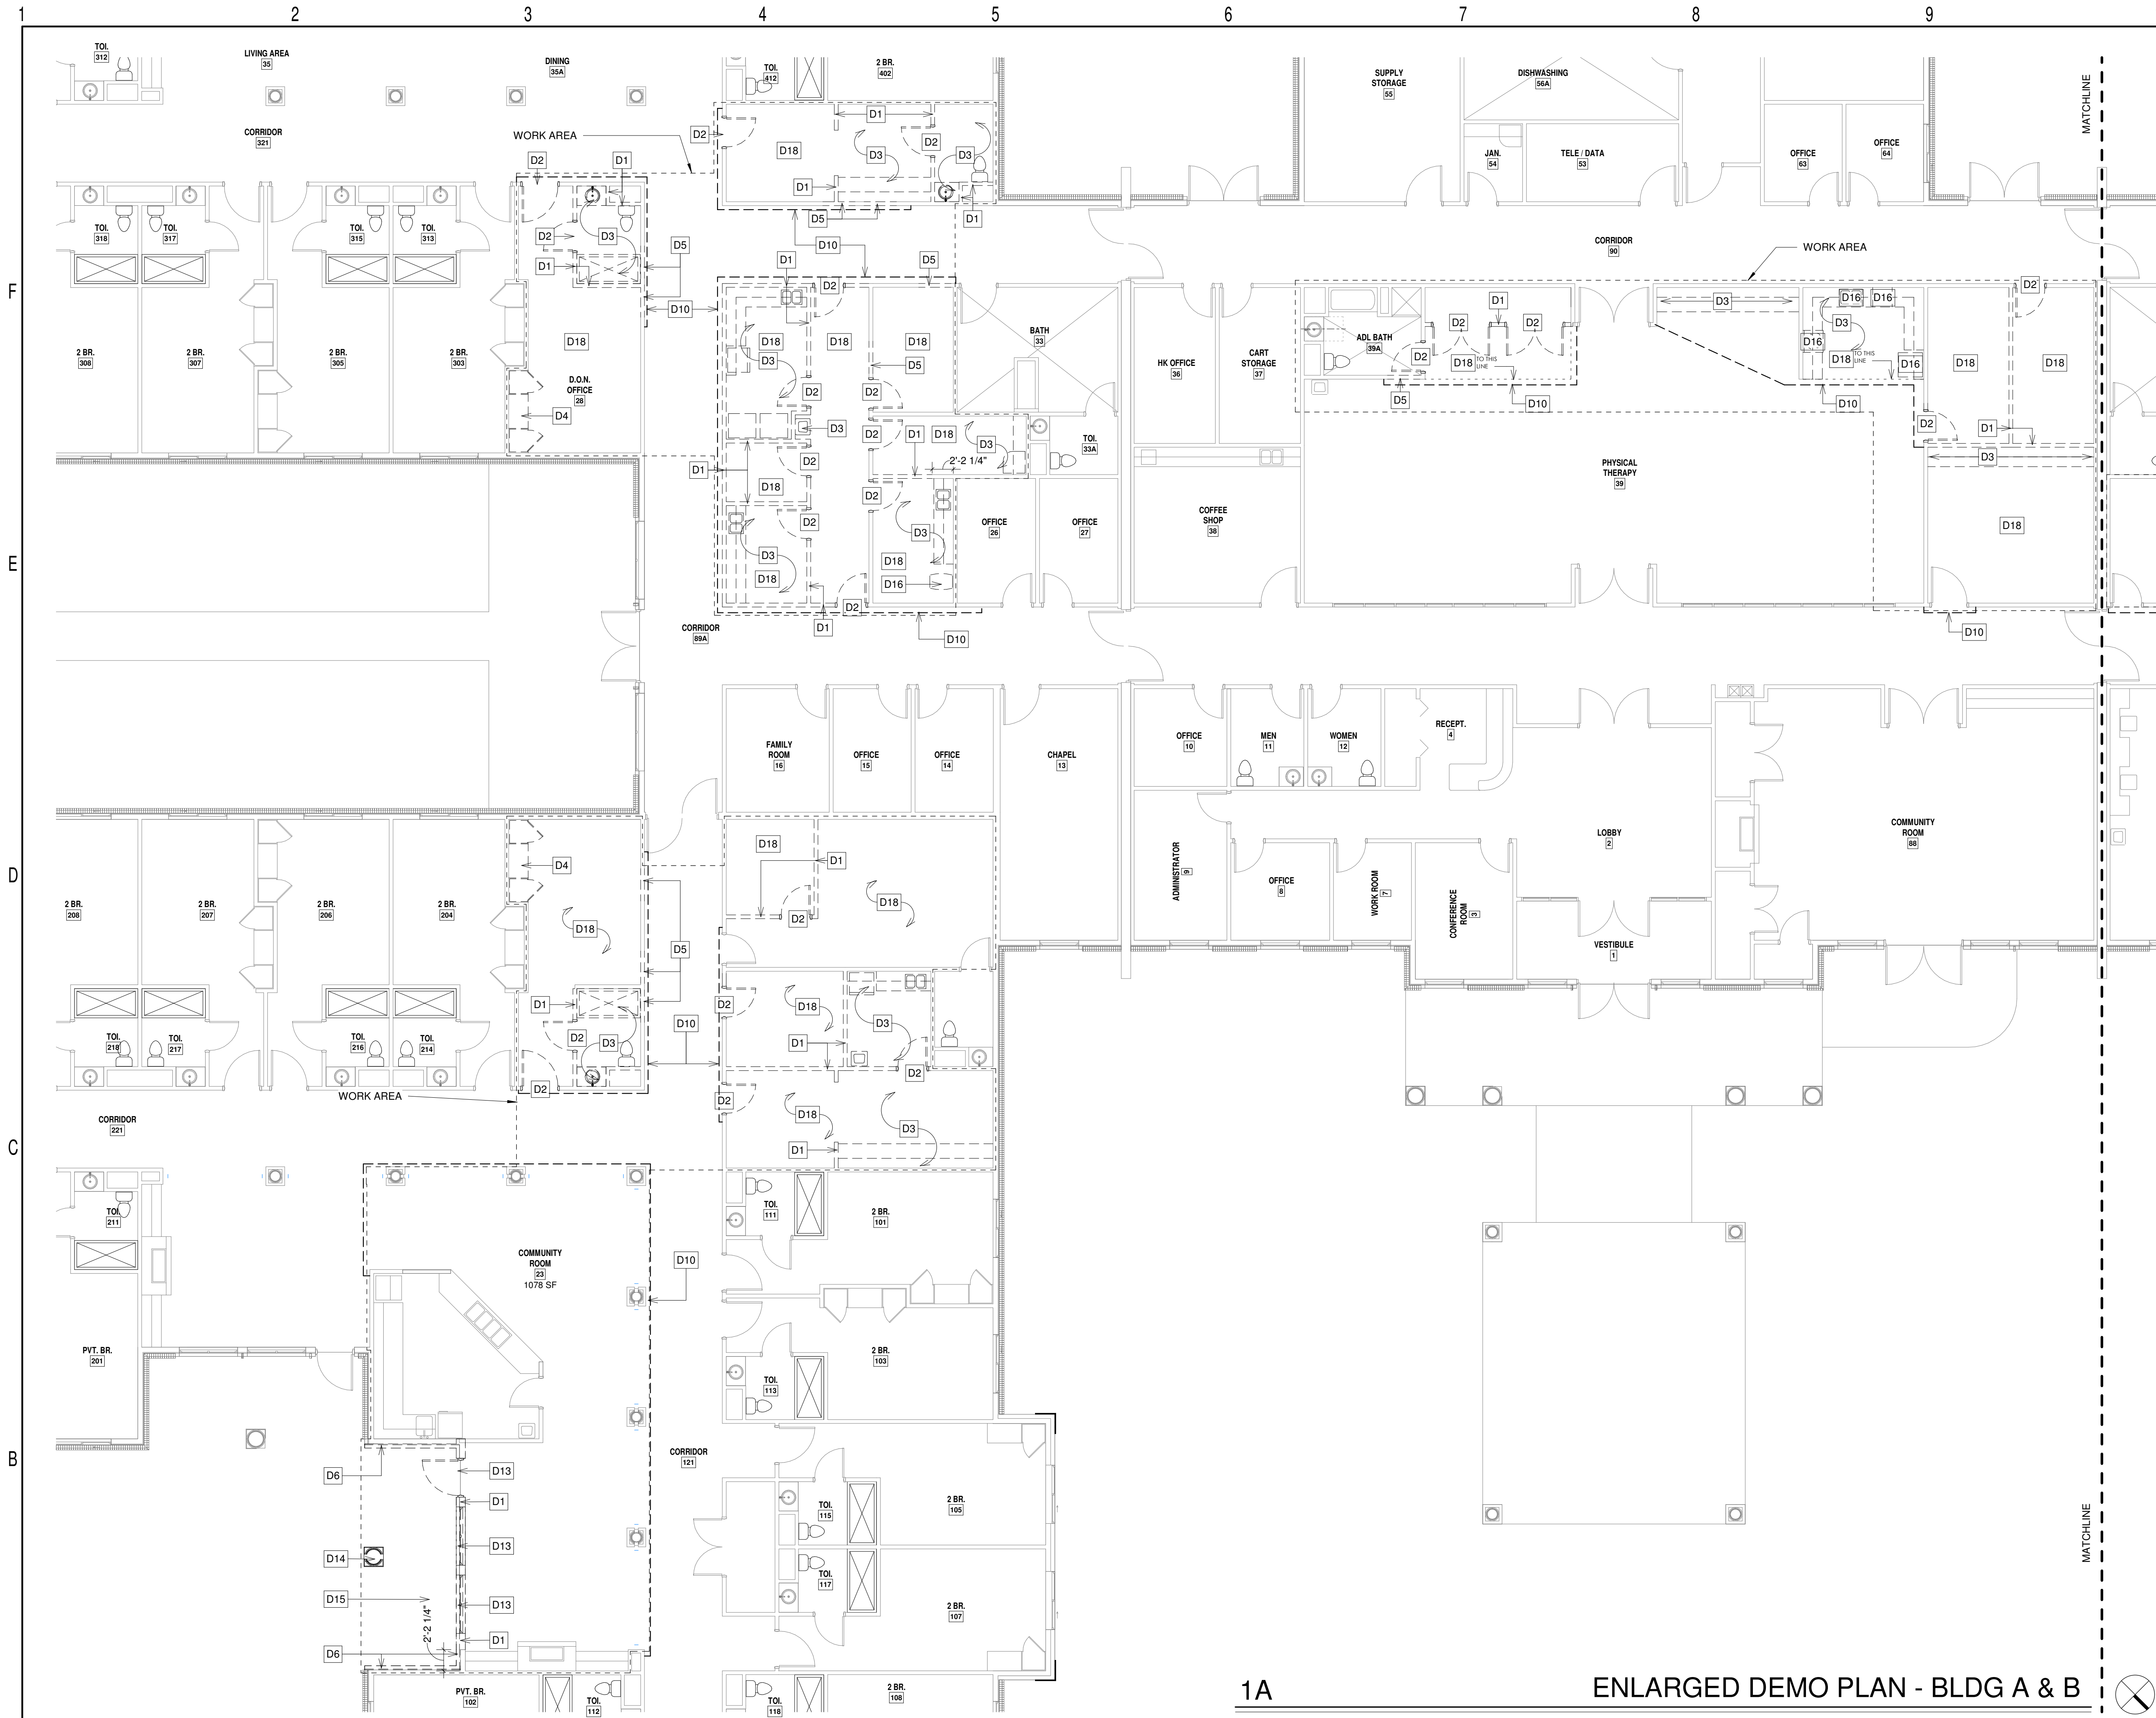

KEYED NOTES - DEMO

- D1 DEMO WALL AND ASSOCIATED FINISHES. CAP ALL SERVICES IN COORDINATION WITH MEP DRAWINGS.
- D2 DEMO DOOR AND FRAME. GC TO EVALUATE DOOR FOR RE-INSTALLATION IN ALTERNATE LOCATION.
- D3 DEMO EXG. CABINETS, FIXTURES AND INTERIOR WALL/FLOOR TILE. CAP ALL SERVICES IN PLACE IN COORDINATION WITH MEP DWGS.
- D4 DEMO EXG. CABINETS, LEAVING INTERIOR FINISHES INTACT. PATCH A REPAIR ANY DAMAGE TO EXG. SURFACES TO MATCH ADJACENT.
- D5 DEMO WALL IN PREP. FOR NEW DOOR. COORDINATE W/ DWGS.
- D6 DEMO WALL MASONRY/SIDING, TRIM, VAPOR BARRIER DOWN TO SHEATHING. PROTECT BEARING STUDS AGAINST DAMAGE AND COMPROMISE. SEE DEMO ROOF PLAN FOR ROOF AND SOFFIT DEMOLITION.
- D7 SEE CIVIL FOR SITE. DEMOLITION AND COORDINATE W/ DWGS.
- D8 DEMO RATED GLG. GWB/FIBER CEMENT SOFFIT TO UNDERSIDE OF TRUSS. RETAIN ALL FIXTURES AND DEVICES FOR RE-INSTALLATION. COORDINATE W/ MEP. PROVIDE TEMPORARY PROTECTION OF RATED ASSEMBLY AS PER LOCAL FIRE MARSHAL.
- D9 REMOVE AND RETAIN EXG. WINDOW AND HVAC UNIT. CAP ALL LINES FOR WATER RECONNECTION. REMOVE KNEE WALL AND MASONRY IN PREP FOR TEMPORARY EGRESS DOOR. SEE TEMP. EGRESS PLAN. LEAVE EXG. HEADER, JACK STUDS, AND KING STUDS IN PLACE. REMOVE TEMPORARY EGRESS DOOR AT END OF PROJECT AND INFILL WALL AS PER DWGS.
- D10 PROVIDE TEMPORARY CONSTRUCTION BARRIER. BARRIER SHOULD PREVENT SPREAD OF DUST PARTICLES WITHIN BUILDING. SEAL ALL DUCTWORK WITHIN ENCLOSURE DURING CONSTRUCTION. PROVIDE INDEPENDENT FILTERED (N95) AIR SUPPLY AND EXHAUST. BARRIER SHALL NOT ENCRoACH MORE THAN 1 1/2" INTO CORRIDORS AND HAVE SWINGING DOORS FOR INGRESS/EGRESS.
- D11 DEMO EXISTING ROOFING DOWN TO SHEATHING. PROTECT SHEATHING AND ROOF FRAMING AGAINST DAMAGE AND COMPROMISE. COORD. W/ STR. DWGS.
- D12 DEMO EXISTING ROOF OVERHANG/SOFFIT TO FACE OF WALL BELOW (V.I.F.). PROTECT ALL ROOF FRAMING AGAINST DAMAGE AND COMPROMISE. COORD. W/ STR. DWGS.
- D13 REMOVE EXG. DOOR / WINDOW AND PRESERVE FOR LATER RE-INSTALLATION. RETAIN ASSOCIATED HARDWARE AND OPERABLE ACCESSORIES.
- D14 DEMO EXISTING EXTERIOR COLUMN. PROVIDE TEMPORARY BEARING SUPPORT AND BRACING. SEE STR. DWGS.
- D15 DEMO EXISTING EXTERIOR CONC. SLAB. COORD. W/ STR.
- D16 REMOVE EQUIPMENT / FIXTURE AND RETAIN FOR RE-INSTALLATION.
- D17 RETAIN BEAM IN PLACE. SEE STR. DWGS.
- D18 DEMO ALL FLOORING IN ROOM INCLUDING PADS AND ADHESIVES

STUDIO WALES
architecture

3151 MILHAVEN LAKE DR., WINSTON-SALEM, NC 27106
p. 414.704.6764 | www.STUDIO-WALES.com



SPRINGBROOK NURSING AND
REHABILITATION CENTER
ADDITION
195 SPRINGBROOK AVE, CLAYTON, NC

CONSTRUCTION DOCUMENTS

FOR CONSTRUCTION		
Revisions		
No.	Description	Date

date: 02/18/2024
commission: NH-3138

sheet title:
LEVEL 1 ENLARGED DEMO
PLAN - BLDG A & B

sheet number:
A0.03

1A

ENLARGED DEMO PLAN - BLDG A & B

1/8" = 1'-0"



KEYED NOTES - DEMO

- D1 DEMO WALL AND ASSOCIATED FINISHES. CAP ALL SERVICES IN COORDINATION WITH MEP DRAWINGS.
- D2 DEMO DOOR AND FRAME. GC TO EVALUATE DOOR FOR RE-INSTALLATION IN ALTERNATE LOCATION.
- D3 DEMO EXG. CABINETS, FIXTURES AND INTERIOR WALL/FLOOR TILE. CAP ALL SERVICES IN PLACE IN COORDINATION WITH MEP DWGS.
- D4 DEMO EXG. CABINETS, LEAVING INTERIOR FINISHES INTACT. PATCH A REPAIR ANY DAMAGE TO EXG. SURFACES TO MATCH ADJACENT.
- D5 DEMO WALL IN PREP. FOR NEW DOOR. COORDINATE W/ DWGS.
- D6 DEMO WALL MASONRY/SIDING, TRIM, VAPOR BARRIER DOWN TO SHEATHING. PROTECT BEARING STUDS AGAINST DAMAGE AND COMPROMISE. SEE DEMO ROOF PLAN FOR ROOF AND SOFFIT DEMOLITION.
- D7 SEE CIVIL FOR SITE DEMOLITION AND COORDINATE W/ DWGS.
- D8 DEMO RATED CLG. GWB/FIBER CEMENT SOFFIT TO UNDERSIDE OF TRUSS. RETAIN ALL FIXTURES AND DEVICES FOR RE-INSTALLATION. COORDINATE W/ MEP. PROVIDE TEMPORARY PROTECTION OF RATED ASSEMBLY AS PER LOCAL FIRE MARSHAL.
- D9 REMOVE AND RETAIN EXG. WINDOW AND HVAC UNIT. CAP ALL LINES FOR LATER RECONNECTION. REMOVE KNEE WALL AND MASONRY IN PREP FOR TEMPORARY EGRESS DOOR. SEE TEMP. EGRESS PLAN. LEAVE EXG. HEADER, JACK STUDS, AND KING STUDS IN PLACE. REMOVE TEMPORARY EGRESS DOOR AT END OF PROJECT AND INFILL WALL AS PER DWGS.
- D10 PROVIDE TEMPORARY CONSTRUCTION BARRIER. BARRIER SHOULD PREVENT SPREAD OF DUST PARTICLES WITHIN BUILDING. SEAL ALL DUCTWORK WITHIN ENCLOSURE DURING CONSTRUCTION. PROVIDE INDEPENDENT FILTERED (N95) AIR SUPPLY AND EXHAUST. BARRIER SHALL NOT ENCR OACH MORE THAN 1 1/2" INTO CORRIDORS AND HAVE SWINGING DOORS FOR INGRESS/EGRESS.
- D11 DEMO EXISTING ROOFING DOWN TO SHEATHING. PROTECT SHEATHING AND ROOF FRAMING AGAINST DAMAGE AND COMPROMISE. COORD. W/ STR. DWGS.
- D12 DEMO EXISTING ROOF OVERHANG/SOFFIT TO FACE OF WALL BELOW (V.I.F.). PROTECT ALL ROOF FRAMING AGAINST DAMAGE AND COMPROMISE. COORD. W/ STR. DWGS.
- D13 REMOVE EXG. DOOR / WINDOW AND PRESERVE FOR LATER RE-INSTALLATION. RETAIN ASSOCIATED HARDWARE AND OPERABLE ACCESSORIES.
- D14 DEMO EXISTING EXTERIOR COLUMN. PROVIDE TEMPORARY BEARING SUPPORT AND BRACING. SEE STR. DWGS.
- D15 DEMO EXISTING EXTERIOR CONC. SLAB. COORD. W/ STR.
- D16 REMOVE EQUIPMENT / FIXTURE AND RETAIN FOR RE-INSTALLATION.
- D17 RETAIN BEAM IN PLACE. SEE STR. DWGS.
- D18 DEMO ALL FLOORING IN ROOM INCLUDING PADS AND ADHESIVES

STUDIO WALES
architecture

3151 MILHAVEN LAKE DR., WINSTON-SALEM, NC 27106
p. 414.704.6764 | www.STUDIO-WALES.com



SPRINGBROOK NURSING AND
REHABILITATION CENTER
ADDITION
195 SPRINGBROOK AVE, CLAYTON, NC

CONSTRUCTION DOCUMENTS

FOR CONSTRUCTION		
Revisions		
No.	Description	Date

date: 02/18/2024
commission: NH-3138


sheet title:
LEVEL 1 ENLARGED DEMO RCP
- BLDG A & B

sheet number:
A0.04

1A

ENLARGED DEMO RCP - BLDG A & B

1/8" = 1'-0"

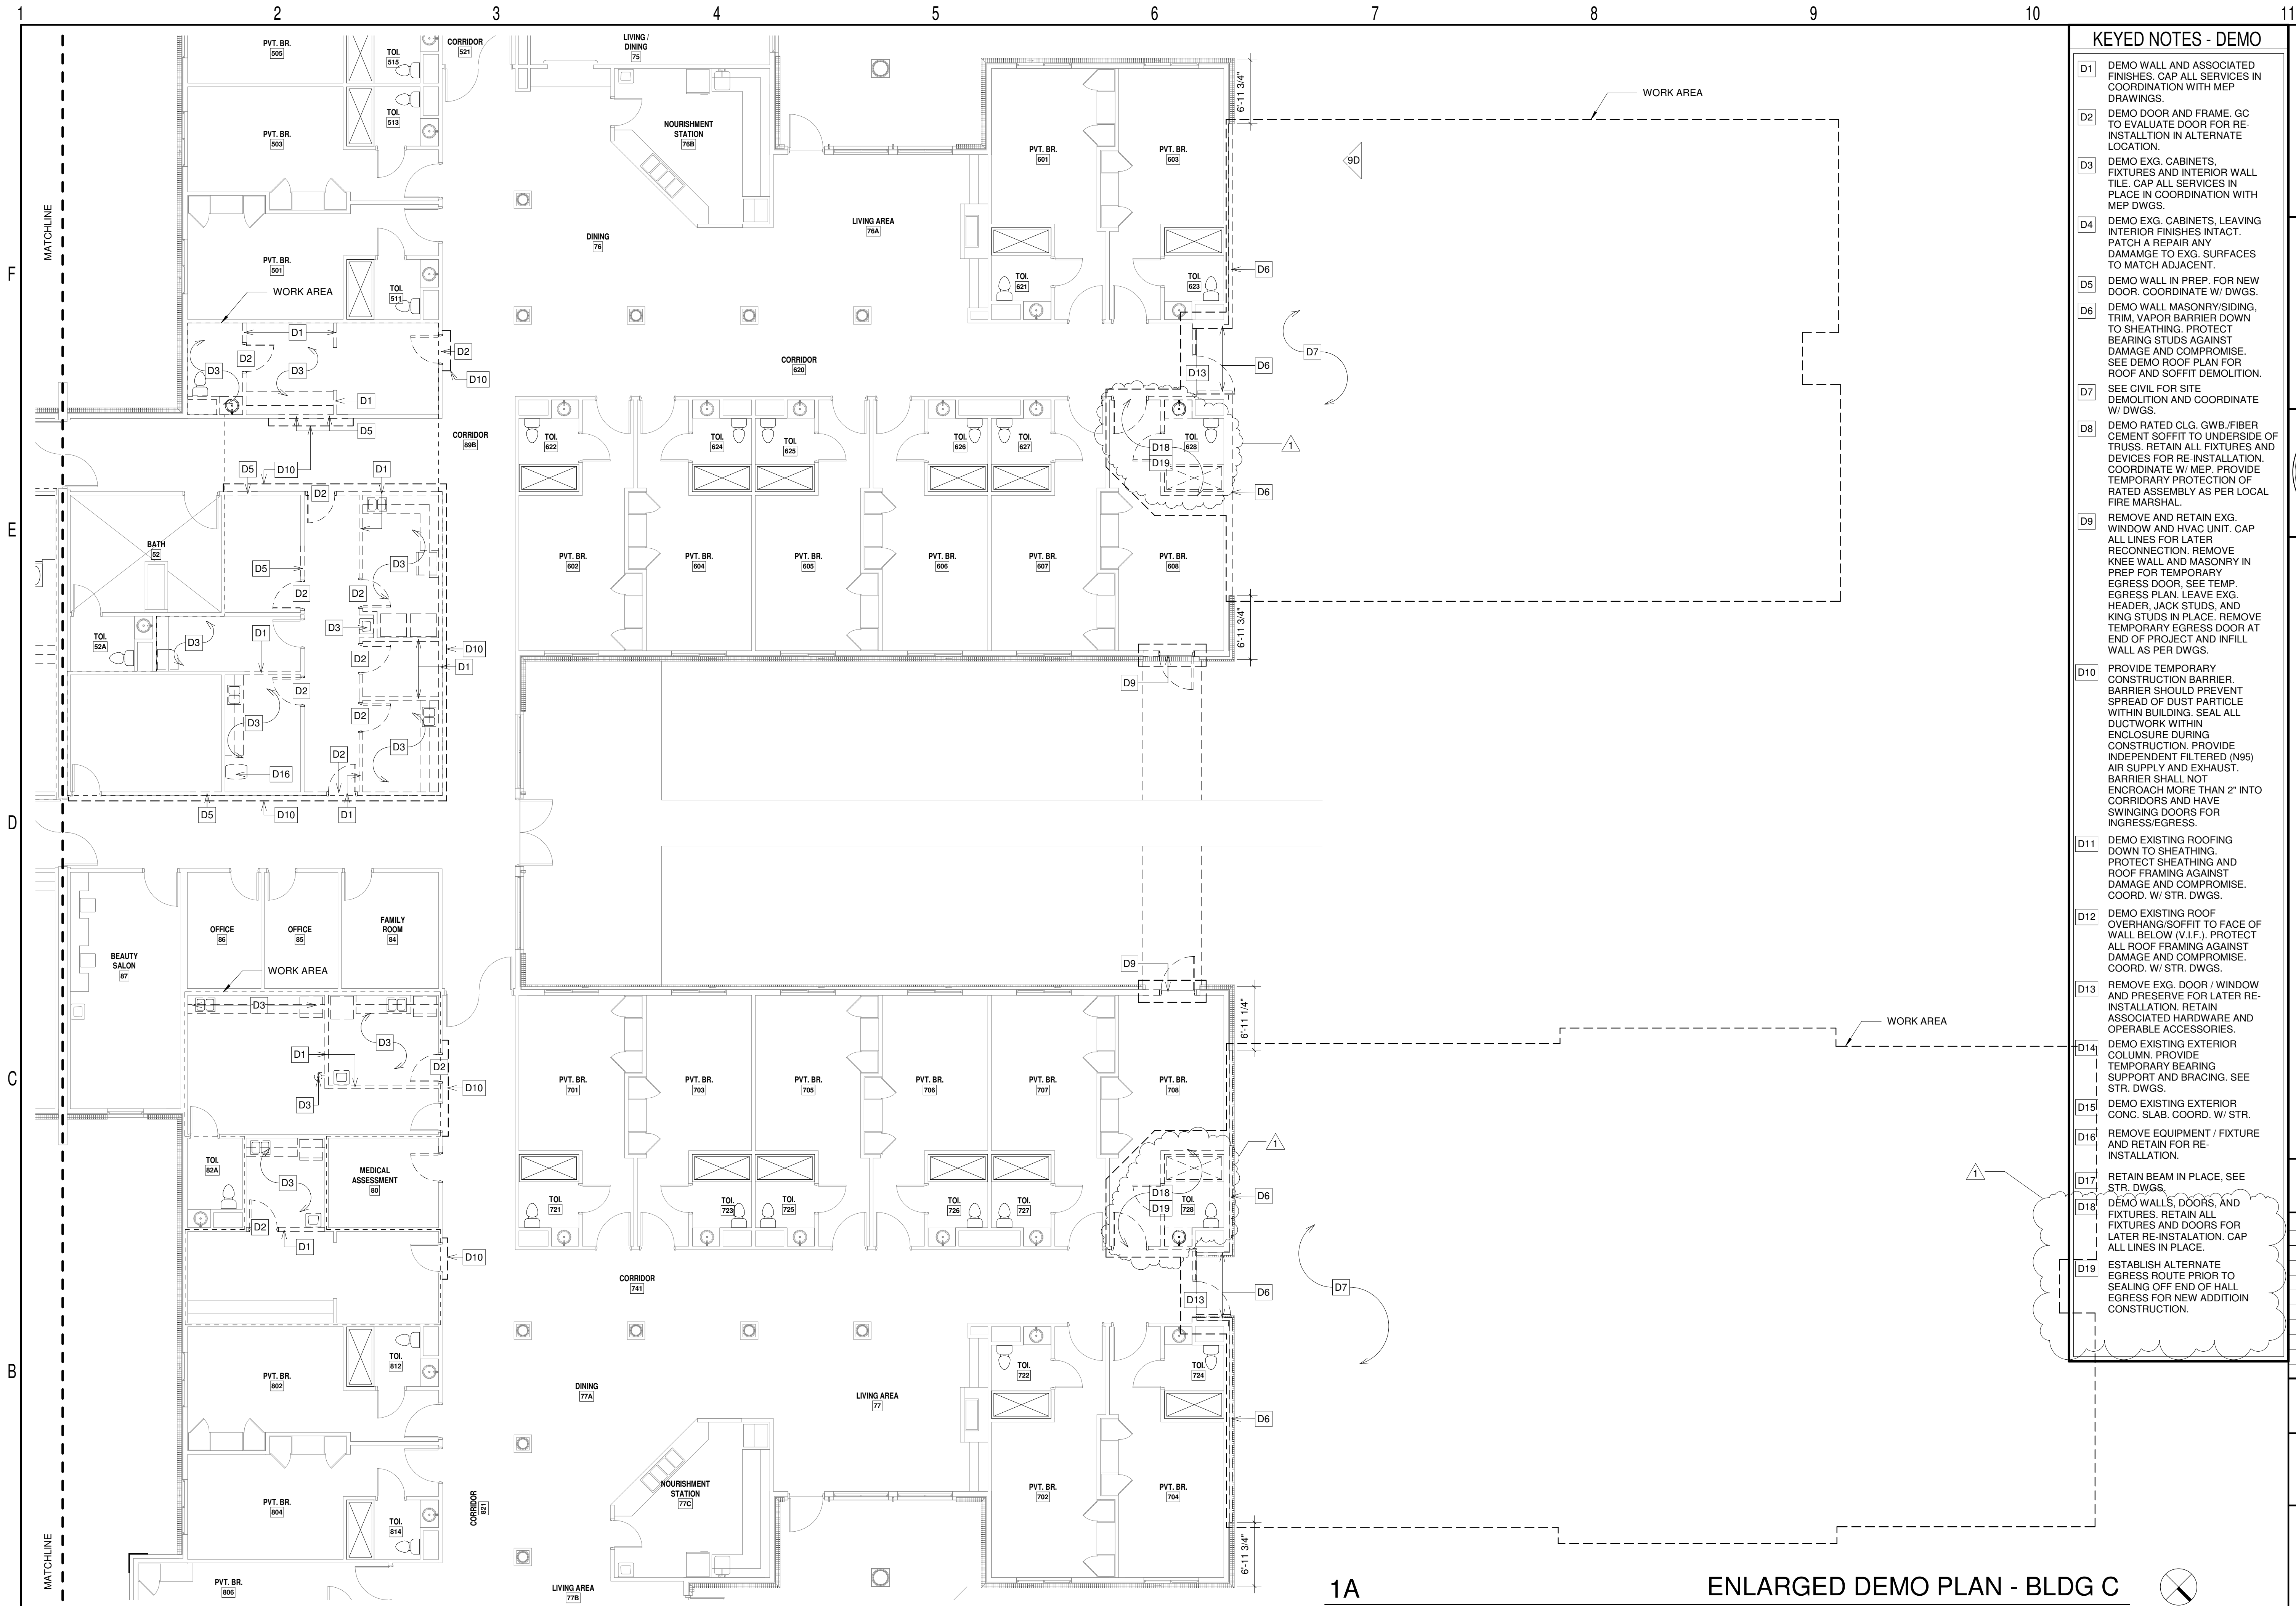


KEYED NOTES - DEMO

- D1 DEMO WALL AND ASSOCIATED FINISHES. CAP ALL SERVICES IN COORDINATION WITH MEP DRAWINGS.
- D2 DEMO DOOR AND FRAME. GC TO EVALUATE DOOR FOR RE-INSTALLATION IN ALTERNATE LOCATION.
- D3 DEMO EXG. CABINETS, FIXTURES AND INTERIOR WALL TILE. CAP ALL SERVICES IN PLACE IN COORDINATION WITH MEP DWGS.
- D4 DEMO EXG. CABINETS, LEAVING INTERIOR FINISHES INTACT. PATCH A REPAIR ANY DAMAMGE TO EXG. SURFACES TO MATCH ADJACENT.
- D5 DEMO WALL IN PREP. FOR NEW DOOR. COORDINATE W/ DWGS.
- D6 DEMO WALL MASONRY/SIDING, TRIM, VAPOR BARRIER DOWN TO SHEATHING. PROTECT BEARING STUDS AGAINST DAMAGE AND COMPROMISE. SEE DEMO ROOF PLAN FOR ROOF AND SOFFIT DEMOLITION.
- D7 SEE CIVIL FOR SITE DEMOLITION AND COORDINATE W/ DWGS.
- D8 DEMO RATED CLG. GWB./FIBER CEMENT SOFFIT TO UNDERSIDE OF TRUSS. RETAIN ALL FIXTURES AND DEVICES FOR RE-INSTALLATION. COORDINATE W/ MEP. PROVIDE TEMPORARY PROTECTION OF RATED ASSEMBLY AS PER LOCAL FIRE MARSHAL.
- D9 REMOVE AND RETAIN EXG. WINDOW AND HVAC UNIT. CAP ALL LINES FOR LATER RECONNECTION. REMOVE KNEE WALL AND MASONRY IN PREP FOR TEMPORARY EGRESS DOOR. SEE TEMP. EGRESS PLAN. LEAVE EXG. HEADER, JACK STUDS, AND KING STUDS IN PLACE. REMOVE TEMPORARY EGRESS DOOR AT END OF PROJECT AND INFILL WALL AS PER DWGS.
- D10 PROVIDE TEMPORARY CONSTRUCTION BARRIER. BARRIER SHOULD PREVENT SPREAD OF DUST PARTICLE WITHIN BUILDING. SEAL ALL DUCTWORK WITHIN ENCLOSURE DURING CONSTRUCTION. PROVIDE INDEPENDENT FILTERED (N95) AIR SUPPLY AND EXHAUST. BARRIER SHALL NOT ENCRONACH MORE THAN 2" INTO CORRIDORS AND HAVE SWINGING DOORS FOR INGRESS/EGRESS.
- D11 DEMO EXISTING ROOFING DOWN TO SHEATHING. PROTECT SHEATHING AND ROOF FRAMING AGAINST DAMAGE AND COMPROMISE. COORD. W/ STR. DWGS.
- D12 DEMO EXISTING ROOF OVERHANG/SOFFIT TO FACE OF WALL BELOW (V.I.F.). PROTECT ALL ROOF FRAMING AGAINST DAMAGE AND COMPROMISE. COORD. W/ STR. DWGS.
- D13 REMOVE EXG. DOOR / WINDOW AND PRESERVE FOR LATER RE-INSTALLATION. RETAIN ASSOCIATED HARDWARE AND OPERABLE ACCESSORIES.
- D14 DEMO EXISTING EXTERIOR COLUMN. PROVIDE TEMPORARY BEARING SUPPORT AND BRACING. SEE STR. DWGS.
- D15 DEMO EXISTING EXTERIOR CONC. SLAB. COORD. W/ STR.
- D16 REMOVE EQUIPMENT / FIXTURE AND RETAIN FOR RE-INSTALLATION.
- D17 RETAIN BEAM IN PLACE. SEE STR. DWGS.
- D18 DEMO WALLS, DOORS, AND FIXTURES. RETAIN ALL FIXTURES AND DOORS FOR LATER RE-INSTALLATION. CAP ALL LINES IN PLACE.
- D19 ESTABLISH ALTERNATE EGRESS ROUTE PRIOR TO SEALING OFF END OF HALL EGRESS FOR NEW ADDITION CONSTRUCTION.

STUDIO WALES
architecture

3151 MILHAVEN LAKE DR., WINSTON-SALEM, NC 27106
p. 414.704.6764 | www.STUDIO-WALES.com

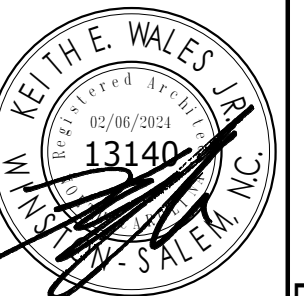

SPRINGBROOK NURSING AND
REHABILITATION CENTER
ADDITION
195 SPRINGBROOK AVE, CLAYTON, NC

CONSTRUCTION DOCUMENTS

FOR CONSTRUCTION		
Revisions		
No.	Description	Date
1	DHSR	1/30/2026

date: 02/06/2024
commission: NH-3138

sheet title:
LEVEL 1 ENLARGED DEMO
PLAN - BLDG C

sheet number :


A0.05

1A

ENLARGED DEMO PLAN - BLDG C

1/8" = 1'-0"



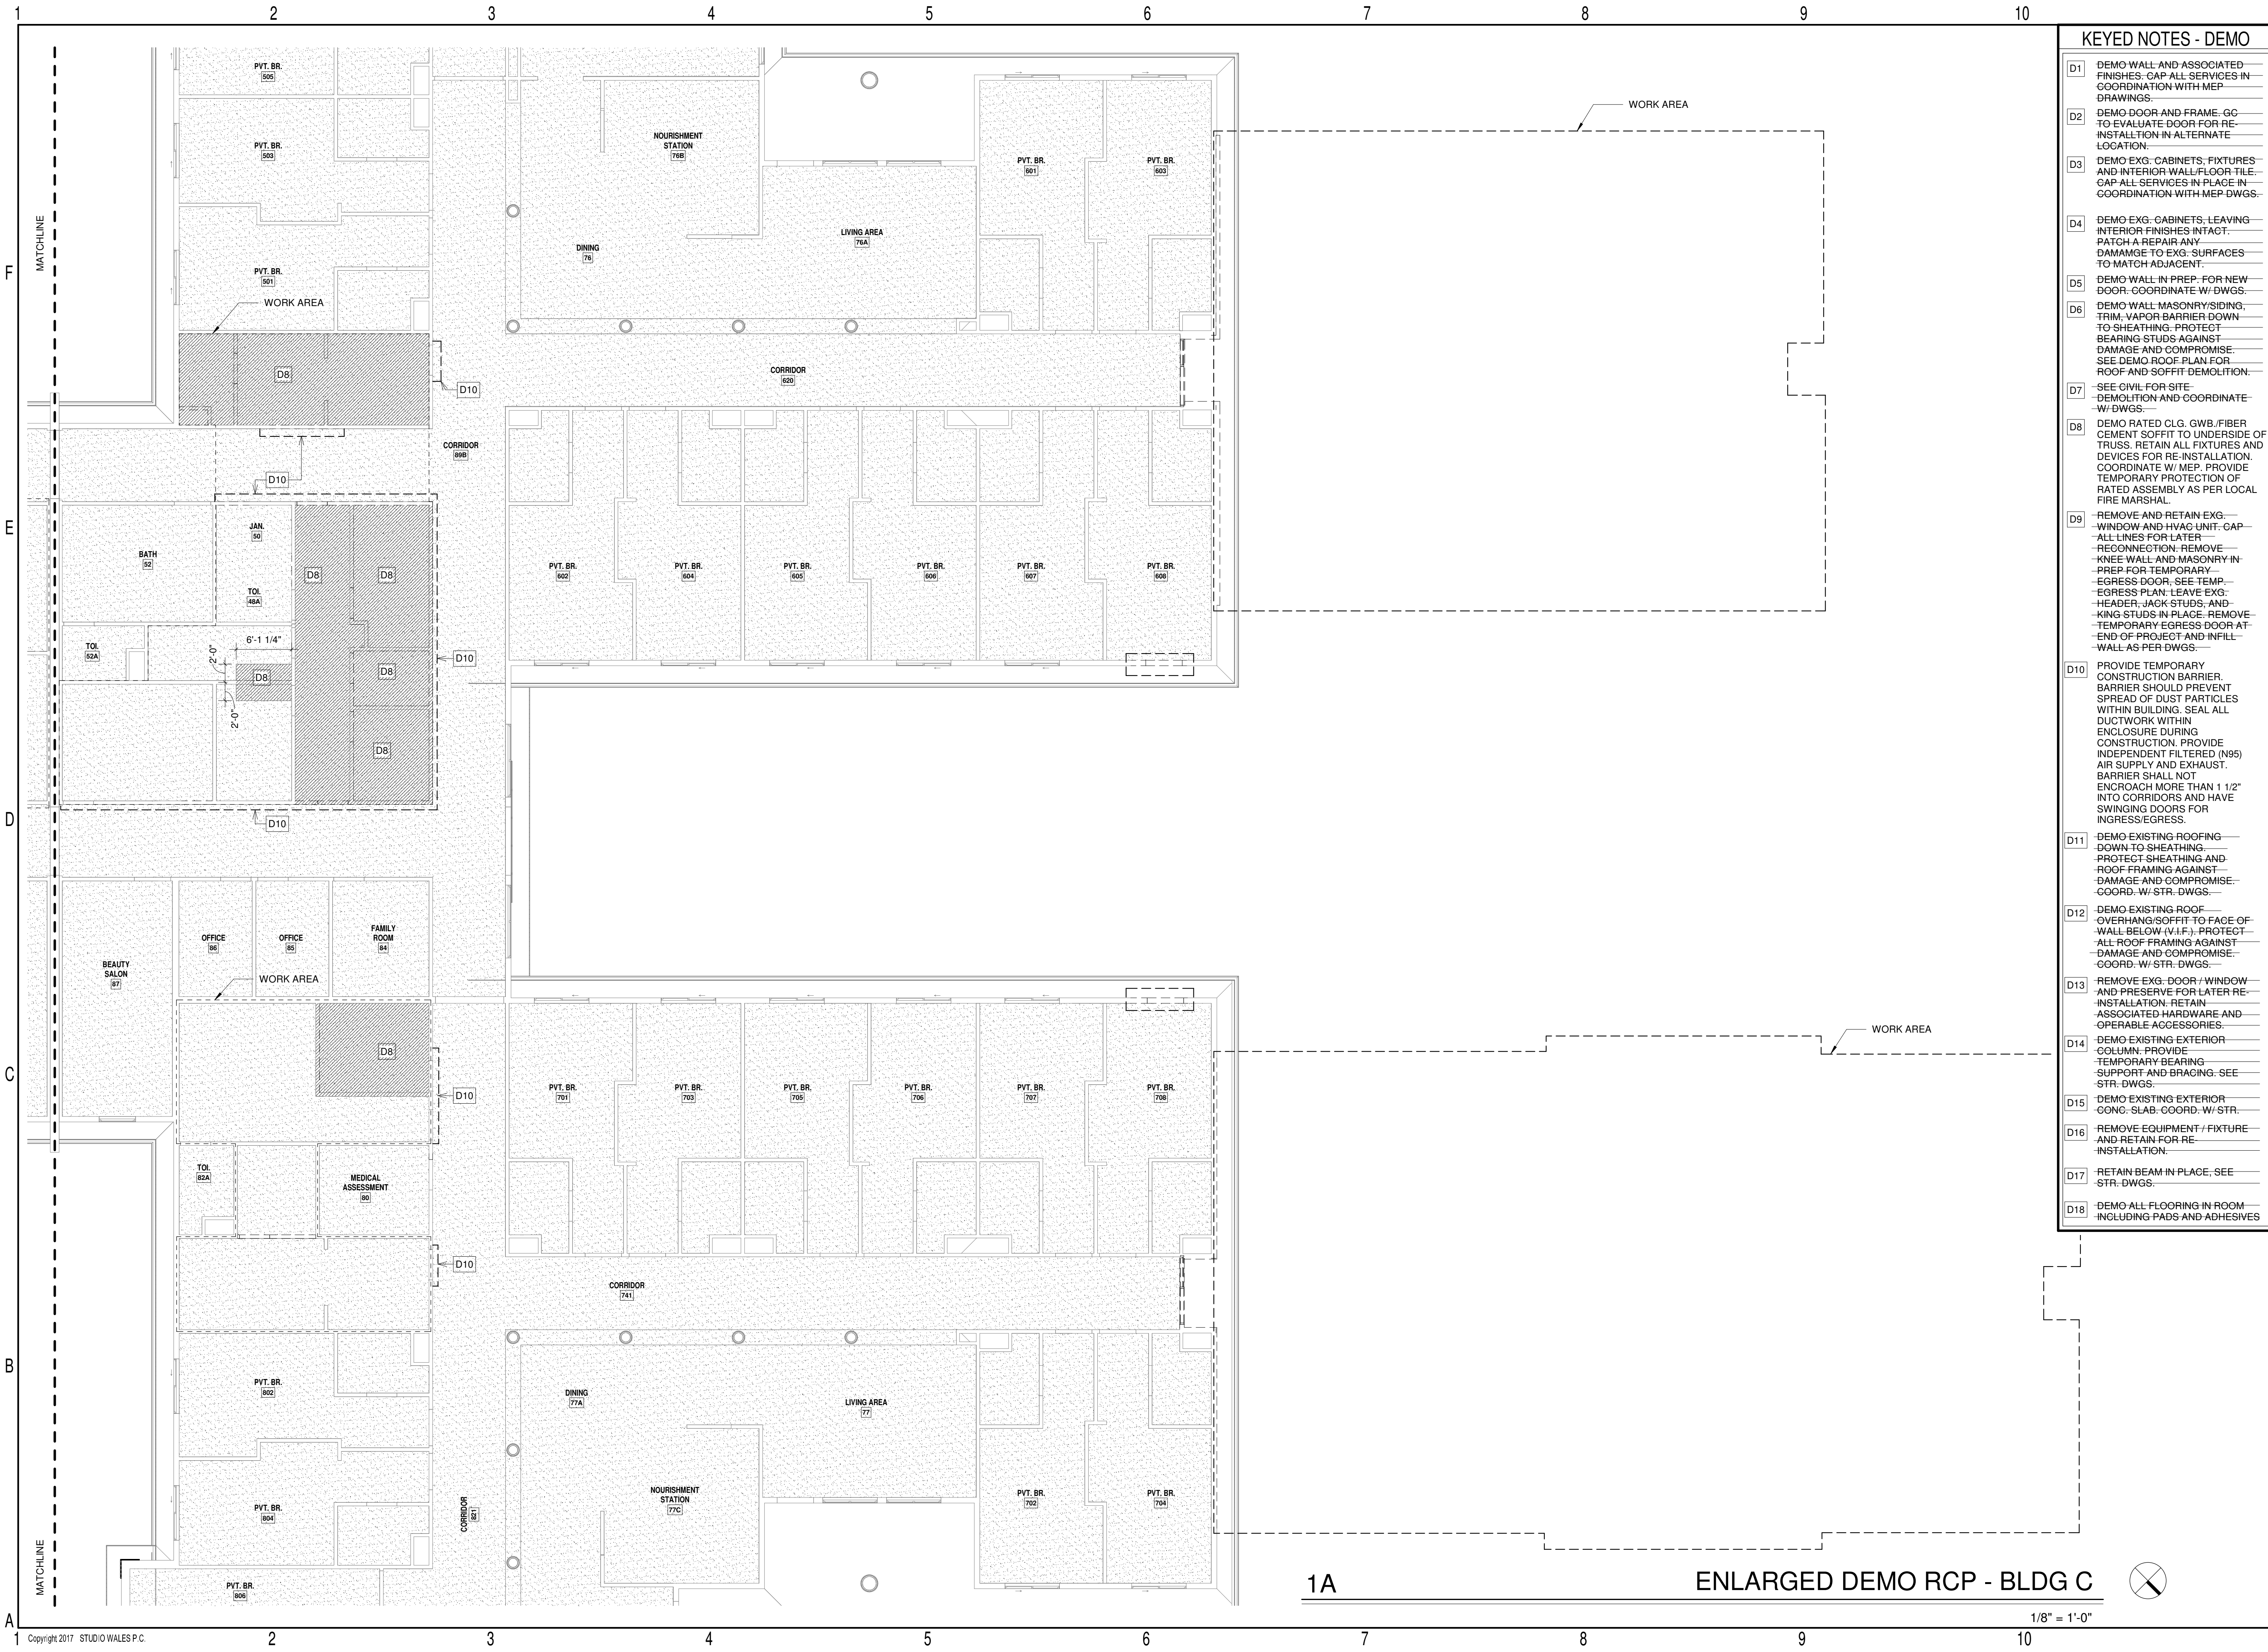

KEYED NOTES - DEMO

- D1 DEMO WALL AND ASSOCIATED FINISHES. CAP ALL SERVICES IN COORDINATION WITH MEP DRAWINGS.
- D2 DEMO DOOR AND FRAME. GC TO EVALUATE DOOR FOR RE-INSTALLATION IN ALTERNATE LOCATION.
- D3 DEMO EXG. CABINETS, FIXTURES AND INTERIOR WALL/FLOOR TILE. CAP ALL SERVICES IN PLACE IN COORDINATION WITH MEP DWGS.
- D4 DEMO EXG. CABINETS, LEAVING INTERIOR FINISHES INTACT. PATCH A REPAIR ANY DAMAGE TO EXG. SURFACES TO MATCH ADJACENT.
- D5 DEMO WALL IN PREP. FOR NEW DOOR. COORDINATE W/ DWGS.
- D6 DEMO WALL MASONRY SIDING, TRIM, VAPOR BARRIER DOWN TO SHEATHING. PROTECT BEARING STUDS AGAINST DAMAGE AND COMPROMISE. SEE DEMO ROOF PLAN FOR ROOF AND SOFFIT DEMOLITION.
- D7 SEE CIVIL FOR SITE DEMOLITION AND COORDINATE W/ DWGS.
- D8 DEMO RATED CLG. GWB./FIBER CEMENT SOFFIT TO UNDERSIDE OF TRUSS. RETAIN ALL FIXTURES AND DEVICES FOR RE-INSTALLATION. COORDINATE W/ MEP. PROVIDE TEMPORARY PROTECTION OF RATED ASSEMBLY AS PER LOCAL FIRE MARSHAL.
- D9 REMOVE AND RETAIN EXG. WINDOW AND HVAC UNIT. CAP ALL LINES FOR LATER RECONNECTION. REMOVE KNEE WALL AND MASONRY IN PREP FOR TEMPORARY EGRESS DOOR. SEE TEMP. EGRESS PLAN. LEAVE EXG. HEADER, JACK STUDS, AND KING STUDS IN PLACE. REMOVE TEMPORARY EGRESS DOOR AT END OF PROJECT AND INFILL WALL AS PER DWGS.
- D10 PROVIDE TEMPORARY CONSTRUCTION BARRIER. BARRIER SHOULD PREVENT SPREAD OF DUST PARTICLES WITHIN BUILDING. SEAL ALL DUCTWORK WITHIN ENCLOSURE DURING CONSTRUCTION. PROVIDE INDEPENDENT FILTERED (N95) AIR SUPPLY AND EXHAUST. BARRIER SHALL NOT ENCR OACH MORE THAN 1 1/2" INTO CORRIDORS AND HAVE SWINGING DOORS FOR INGRESS/EGRESS.
- D11 DEMO EXISTING ROOFING DOWN TO SHEATHING. PROTECT SHEATHING AND ROOF FRAMING AGAINST DAMAGE AND COMPROMISE. COORD. W/ STR. DWGS.
- D12 DEMO EXISTING ROOF OVERHANG/SOFFIT TO FACE OF WALL BELOW (V.I.F.). PROTECT ALL ROOF FRAMING AGAINST DAMAGE AND COMPROMISE. COORD. W/ STR. DWGS.
- D13 REMOVE EXG. DOOR / WINDOW AND PRESERVE FOR LATER RE-INSTALLATION. RETAIN ASSOCIATED HARDWARE AND OPERABLE ACCESSORIES.
- D14 DEMO EXISTING EXTERIOR COLUMN. PROVIDE TEMPORARY BEARING SUPPORT AND BRACING. SEE STR. DWGS.
- D15 DEMO EXISTING EXTERIOR CONC. SLAB. COORD. W/ STR.
- D16 REMOVE EQUIPMENT / FIXTURE AND RETAIN FOR RE-INSTALLATION.
- D17 RETAIN BEAM IN PLACE. SEE STR. DWGS.
- D18 DEMO ALL FLOORING IN ROOM INCLUDING PADS AND ADHESIVES

STUDIO WALES
architecture

3151 MILHAVEN LAKE DR., WINSTON-SALEM, NC 27106
p. 414.704.6764 | www.STUDIO-WALES.com



SPRINGBROOK NURSING AND
REHABILITATION CENTER
ADDITION
195 SPRINGBROOK AVE, CLAYTON, NC

CONSTRUCTION DOCUMENTS

FOR CONSTRUCTION		
Revisions		
No.	Description	Date

date: 02/18/2024
commission: NH-3138


sheet title:
LEVEL 1 ENLARGED DEMO RCP
- BLDG C

sheet number:


A0.06

1A

ENLARGED DEMO RCP - BLDG C

 

1/8" = 1'-0"

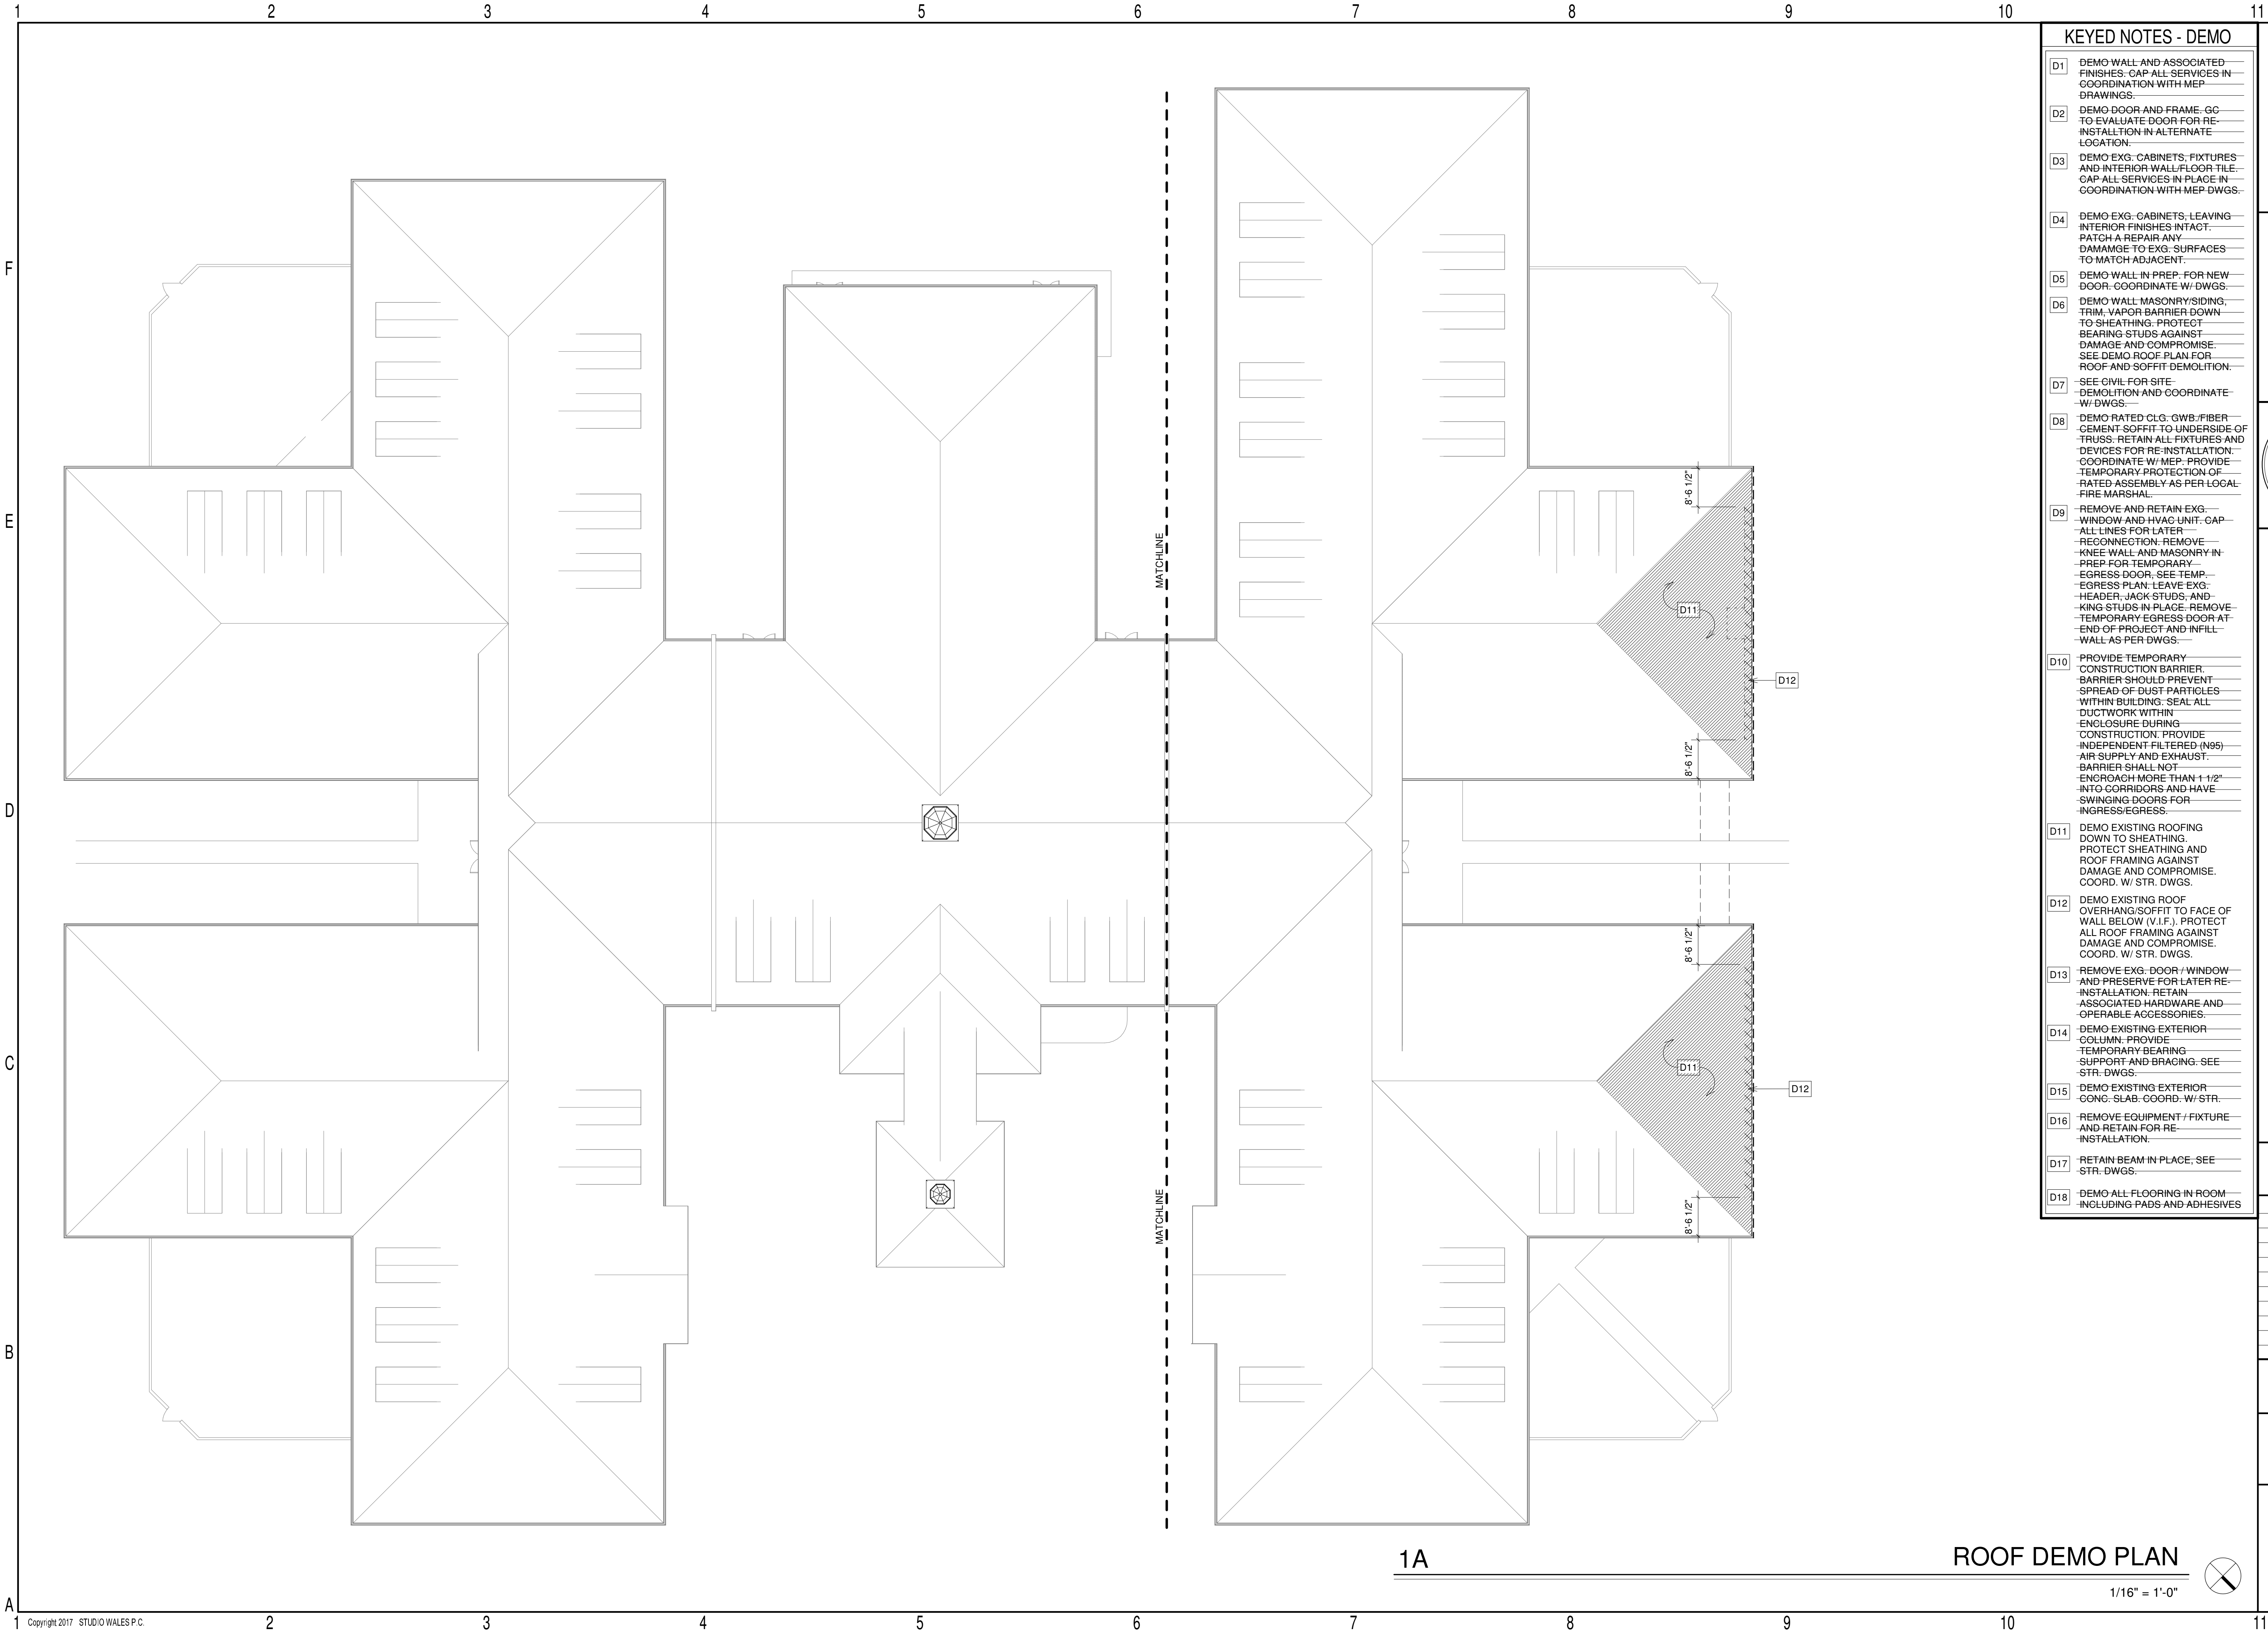

KEYED NOTES - DEMO

- D1 DEMO WALL AND ASSOCIATED FINISHES. CAP ALL SERVICES IN COORDINATION WITH MEP DRAWINGS.
- D2 DEMO DOOR AND FRAME. GC TO EVALUATE DOOR FOR RE-INSTALLATION IN ALTERNATE LOCATION.
- D3 DEMO EXG. CABINETS, FIXTURES AND INTERIOR WALL/FLOOR TILE. CAP ALL SERVICES IN PLACE IN COORDINATION WITH MEP DWGS.
- D4 DEMO EXG. CABINETS, LEAVING INTERIOR FINISHES INTACT. PATCH A REPAIR ANY DAMAGE TO EXG. SURFACES TO MATCH ADJACENT.
- D5 DEMO WALL IN PREP. FOR NEW DOOR. COORDINATE W/ DWGS.
- D6 DEMO WALL MASONRY SIDING, TRIM. VAPOR BARRIER DOWN TO SHEATHING. PROTECT BEARING STUDS AGAINST DAMAGE AND COMPROMISE. SEE DEMO ROOF PLAN FOR ROOF AND SOFFIT DEMOLITION.
- D7 SEE CIVIL FOR SITE DEMOLITION AND COORDINATE W/ DWGS.
- D8 DEMO RATED CLG. GWB. FIBER CEMENT SOFFIT TO UNDERSIDE OF TRUSS. RETAIN ALL FIXTURES AND DEVICES FOR RE-INSTALLATION. COORDINATE W/ MEP. PROVIDE TEMPORARY PROTECTION OF RATED ASSEMBLY AS PER LOCAL FIRE MARSHAL.
- D9 REMOVE AND RETAIN EXG. WINDOW AND HVAC UNIT. CAP ALL LINES FOR LATER RECONNECTION. REMOVE KNEE WALL AND MASONRY IN PREP FOR TEMPORARY EGRESS DOOR. SEE TEMP. EGRESS PLAN. LEAVE EXG. HEADER, JACK STUDS, AND KING STUDS IN PLACE. REMOVE TEMPORARY EGRESS DOOR AT END OF PROJECT AND INFILL WALL AS PER DWGS.
- D10 PROVIDE TEMPORARY CONSTRUCTION BARRIER. BARRIER SHOULD PREVENT SPREAD OF DUST PARTICLES WITHIN BUILDING. SEAL ALL DUCTWORK WITHIN ENCLOSURE DURING CONSTRUCTION. PROVIDE INDEPENDENT FILTERED (N95) AIR SUPPLY AND EXHAUST. BARRIER SHALL NOT ENCR OACH MORE THAN 1-1/2" INTO CORRIDORS AND HAVE SWINGING DOORS FOR INGRESS/EGRESS.
- D11 DEMO EXISTING ROOFING DOWN TO SHEATHING. PROTECT SHEATHING AND ROOF FRAMING AGAINST DAMAGE AND COMPROMISE. COORD. W/ STR. DWGS.
- D12 DEMO EXISTING ROOF OVERHANG/SOFFIT TO FACE OF WALL BELOW (V.I.F.), PROTECT ALL ROOF FRAMING AGAINST DAMAGE AND COMPROMISE. COORD. W/ STR. DWGS.
- D13 REMOVE EXG. DOOR / WINDOW AND PRESERVE FOR LATER RE-INSTALLATION. RETAIN ASSOCIATED HARDWARE AND OPERABLE ACCESSORIES.
- D14 DEMO EXISTING EXTERIOR COLUMN. PROVIDE TEMPORARY BEARING SUPPORT AND BRACING. SEE STR. DWGS.
- D15 DEMO EXISTING EXTERIOR CONC. SLAB. COORD. W/ STR.
- D16 REMOVE EQUIPMENT / FIXTURE AND RETAIN FOR RE-INSTALLATION.
- D17 RETAIN BEAM IN PLACE. SEE STR. DWGS.
- D18 DEMO ALL FLOORING IN ROOM INCLUDING PADS AND ADHESIVES

STUDIO WALES
architecture

3151 MILHAVEN LAKE DR., WINSTON-SALEM, NC 27106
p. 414.704.6764 | www.STUDIO-WALES.com



SPRINGBROOK NURSING AND
REHABILITATION CENTER
ADDITION
195 SPRINGBROOK AVE, CLAYTON, NC

CONSTRUCTION DOCUMENTS

FOR CONSTRUCTION		
Revisions		
No.	Description	Date

date: 02/18/2024
commission: NH-3138


sheet title:
ROOF DEMO PLAN

sheet number:
A0.07

ROOF DEMO PLAN

1/16" = 1'-0"



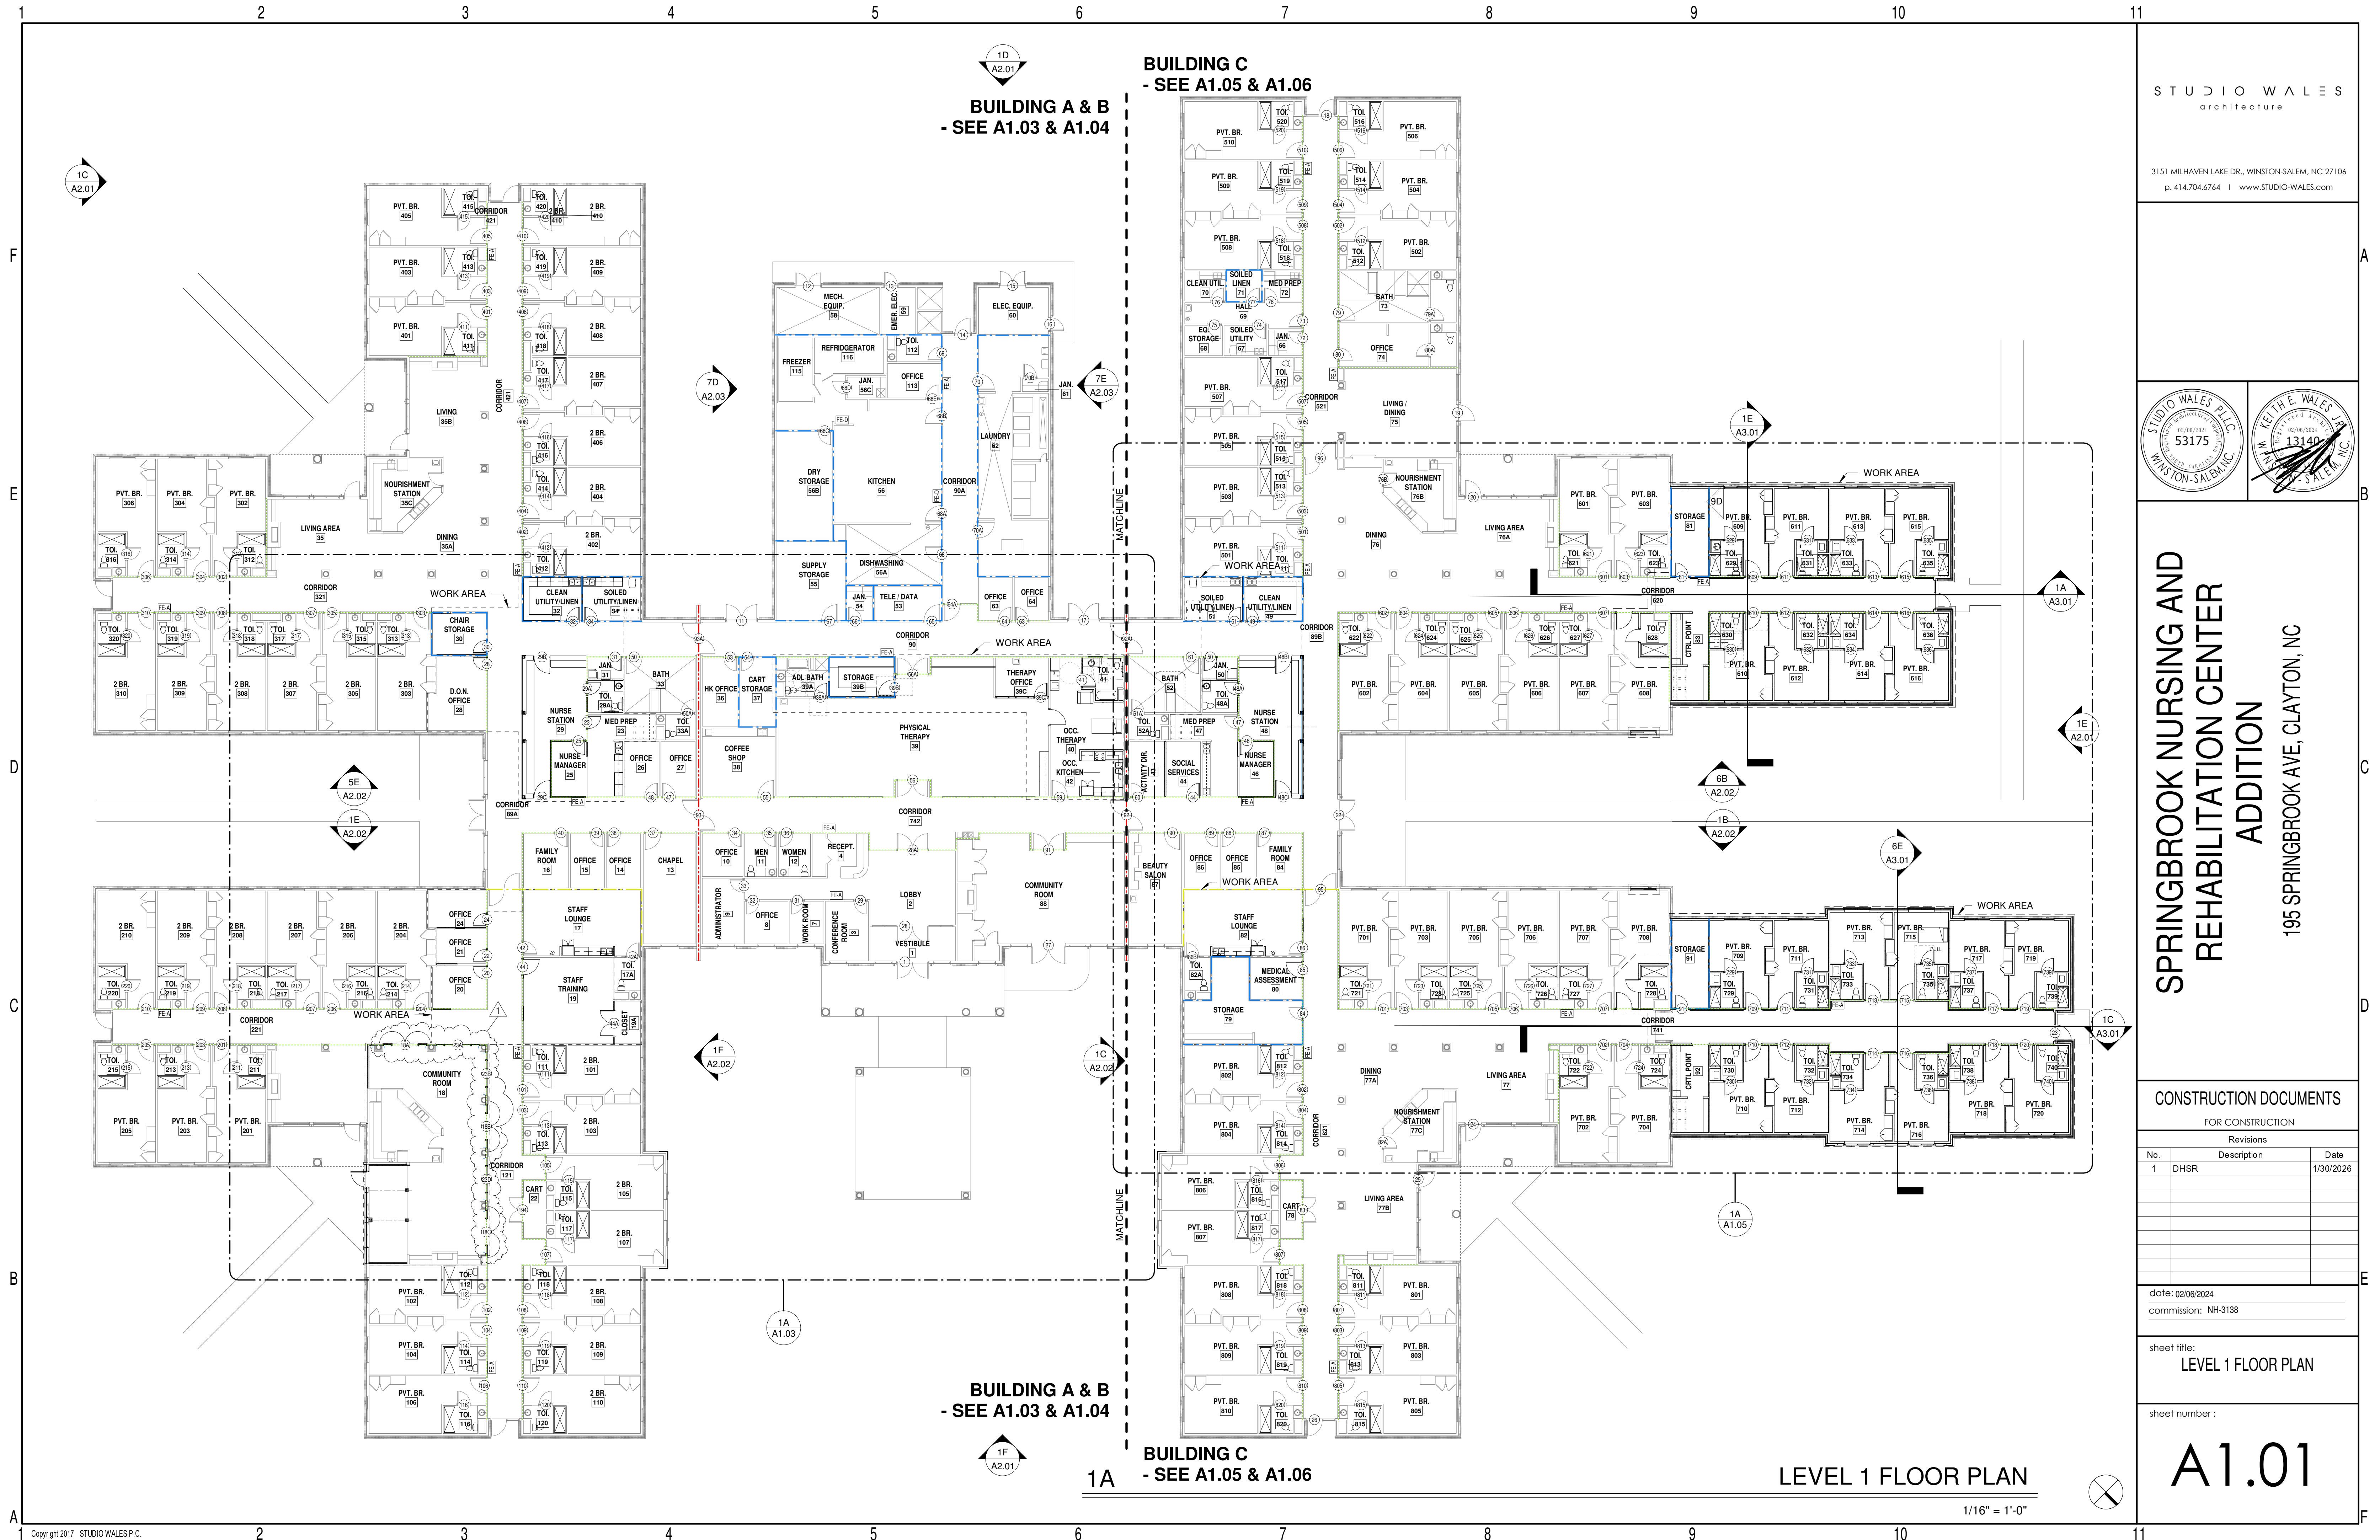

STUDIO WALES
architecture

3151 MILHAVEN LAKE DR., WINSTON-SALEM, NC 27106
p. 414.704.6764 | www.STUDIO-WALES.com



SPRINGBROOK NURSING AND
REHABILITATION CENTER
ADDITION
195 SPRINGBROOK AVE, CLAYTON, NC

CONSTRUCTION DOCUMENTS


FOR CONSTRUCTION		
Revisions		
No.	Description	Date
1	DHSR	1/30/2026


date: 02/06/2024
commission: NH-3138

sheet title:
LEVEL 1 FLOOR PLAN

sheet number :

A1.01

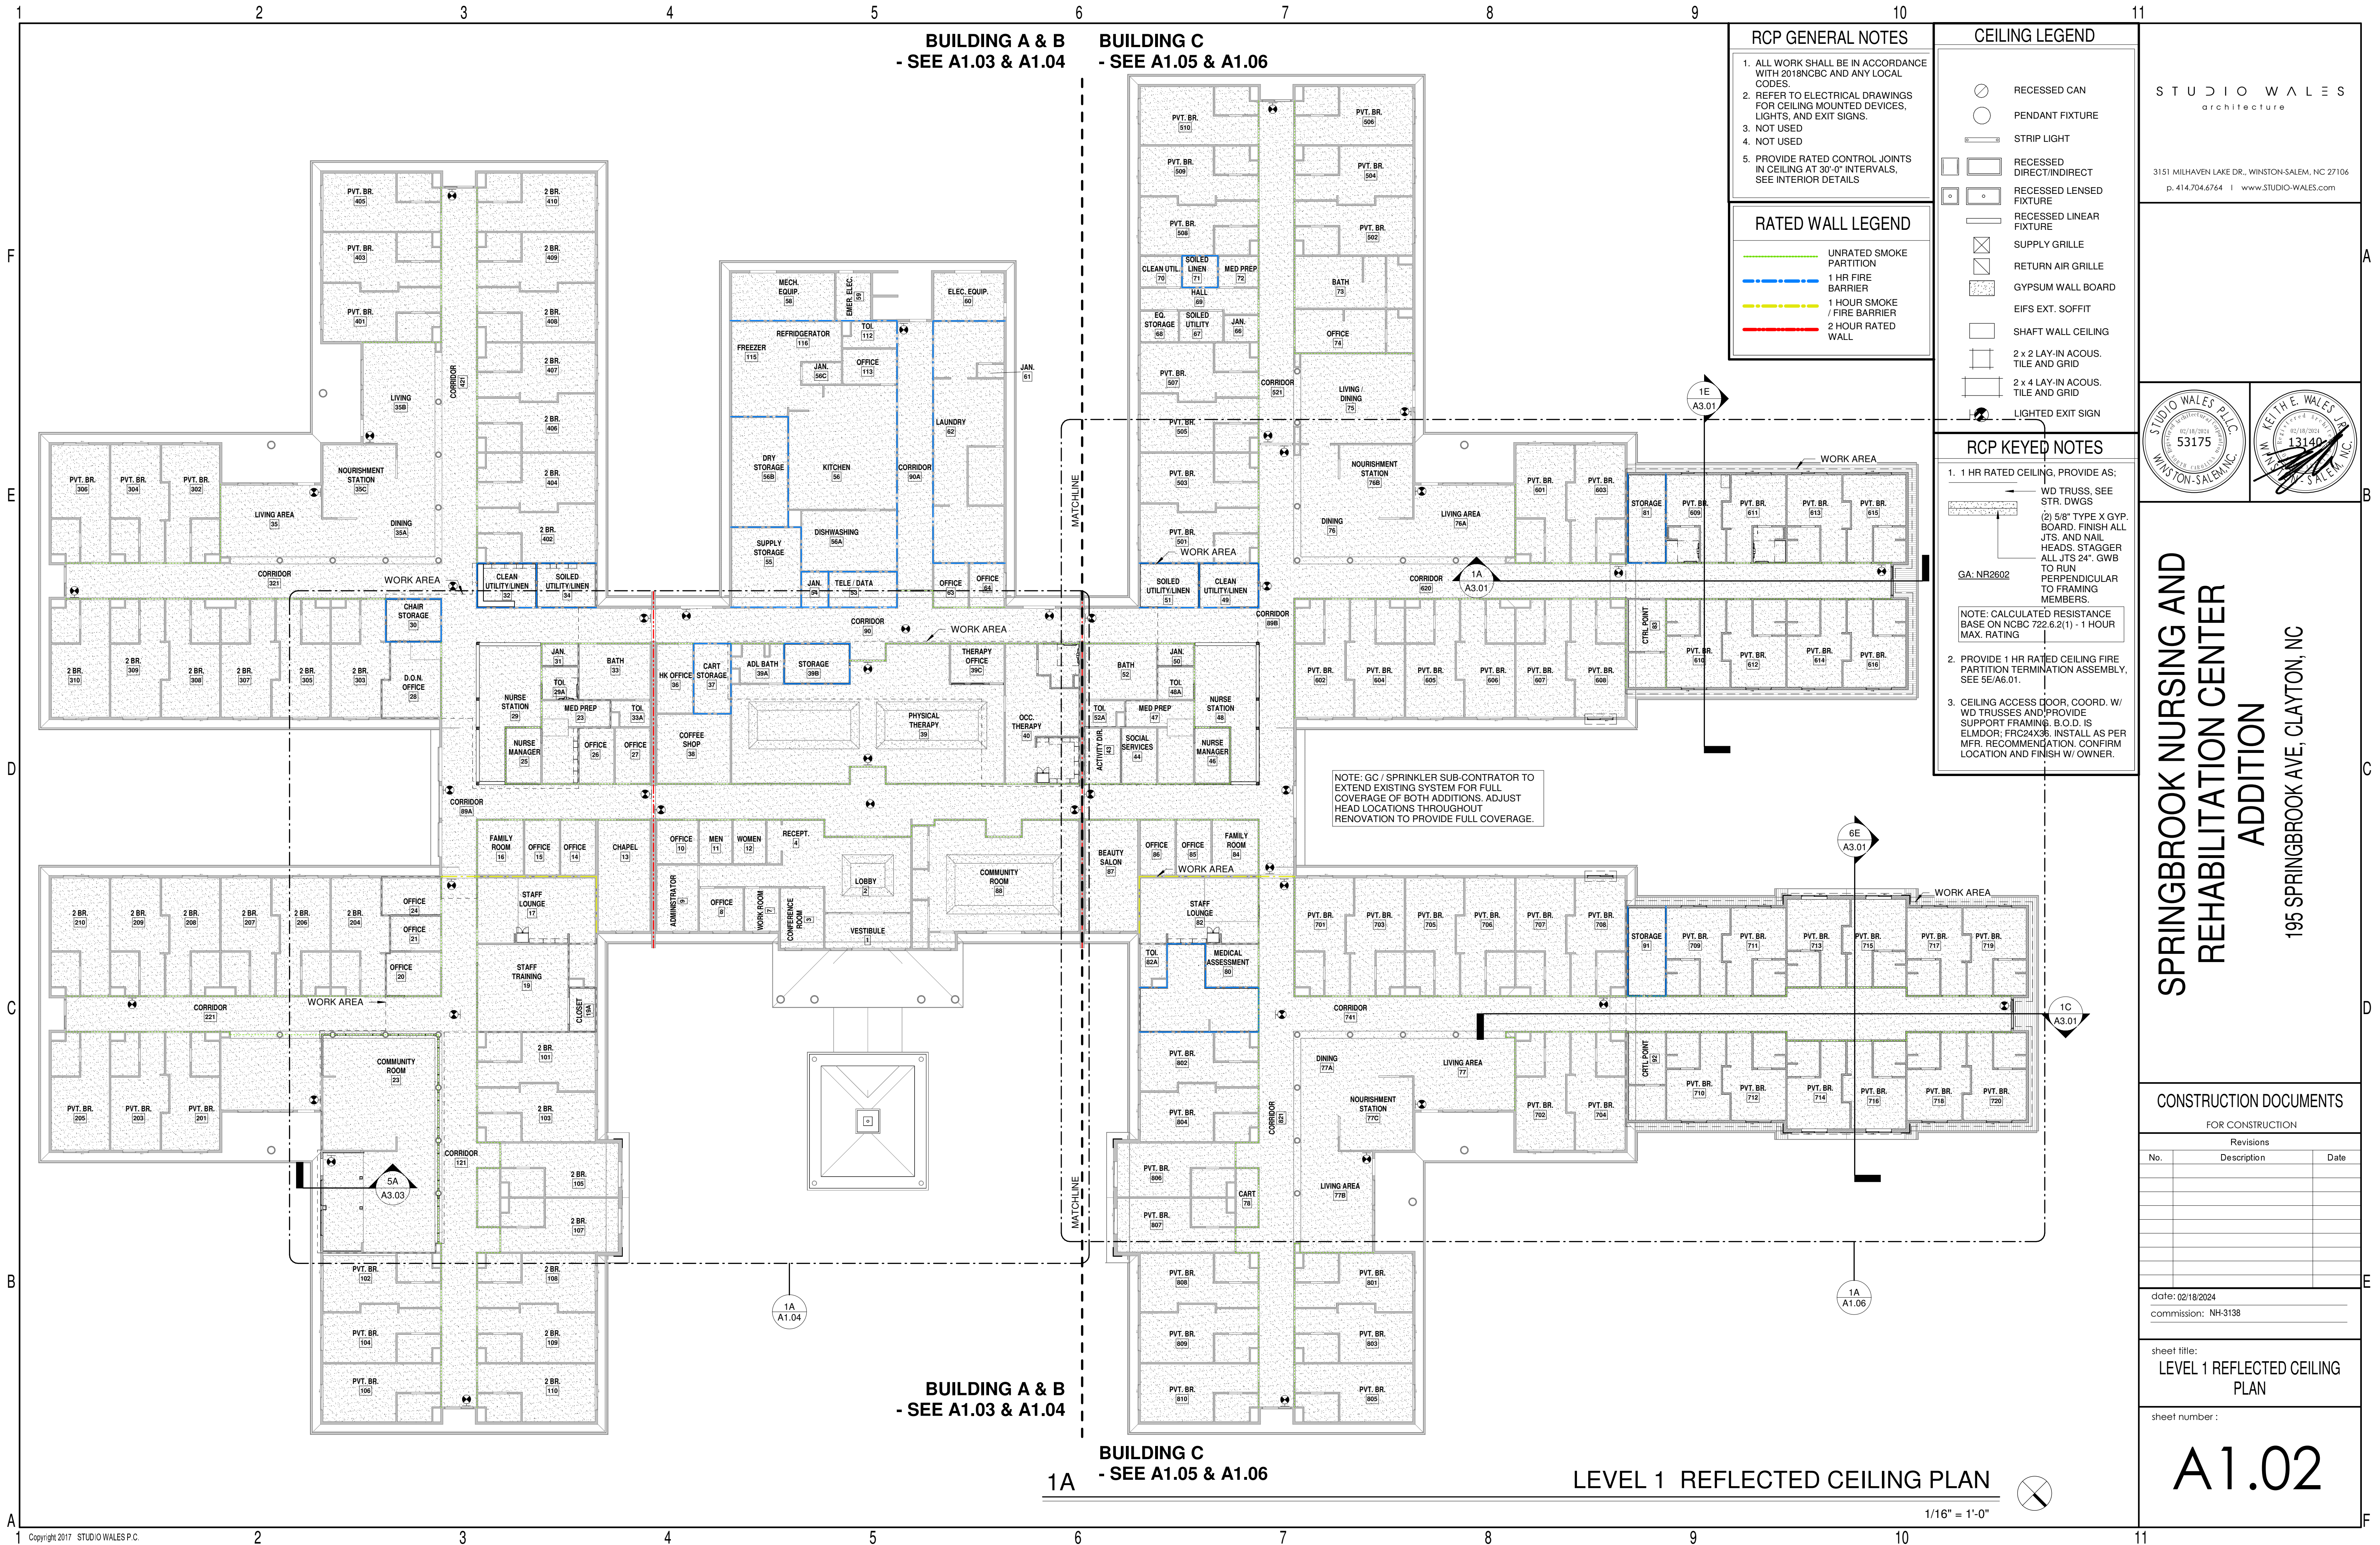

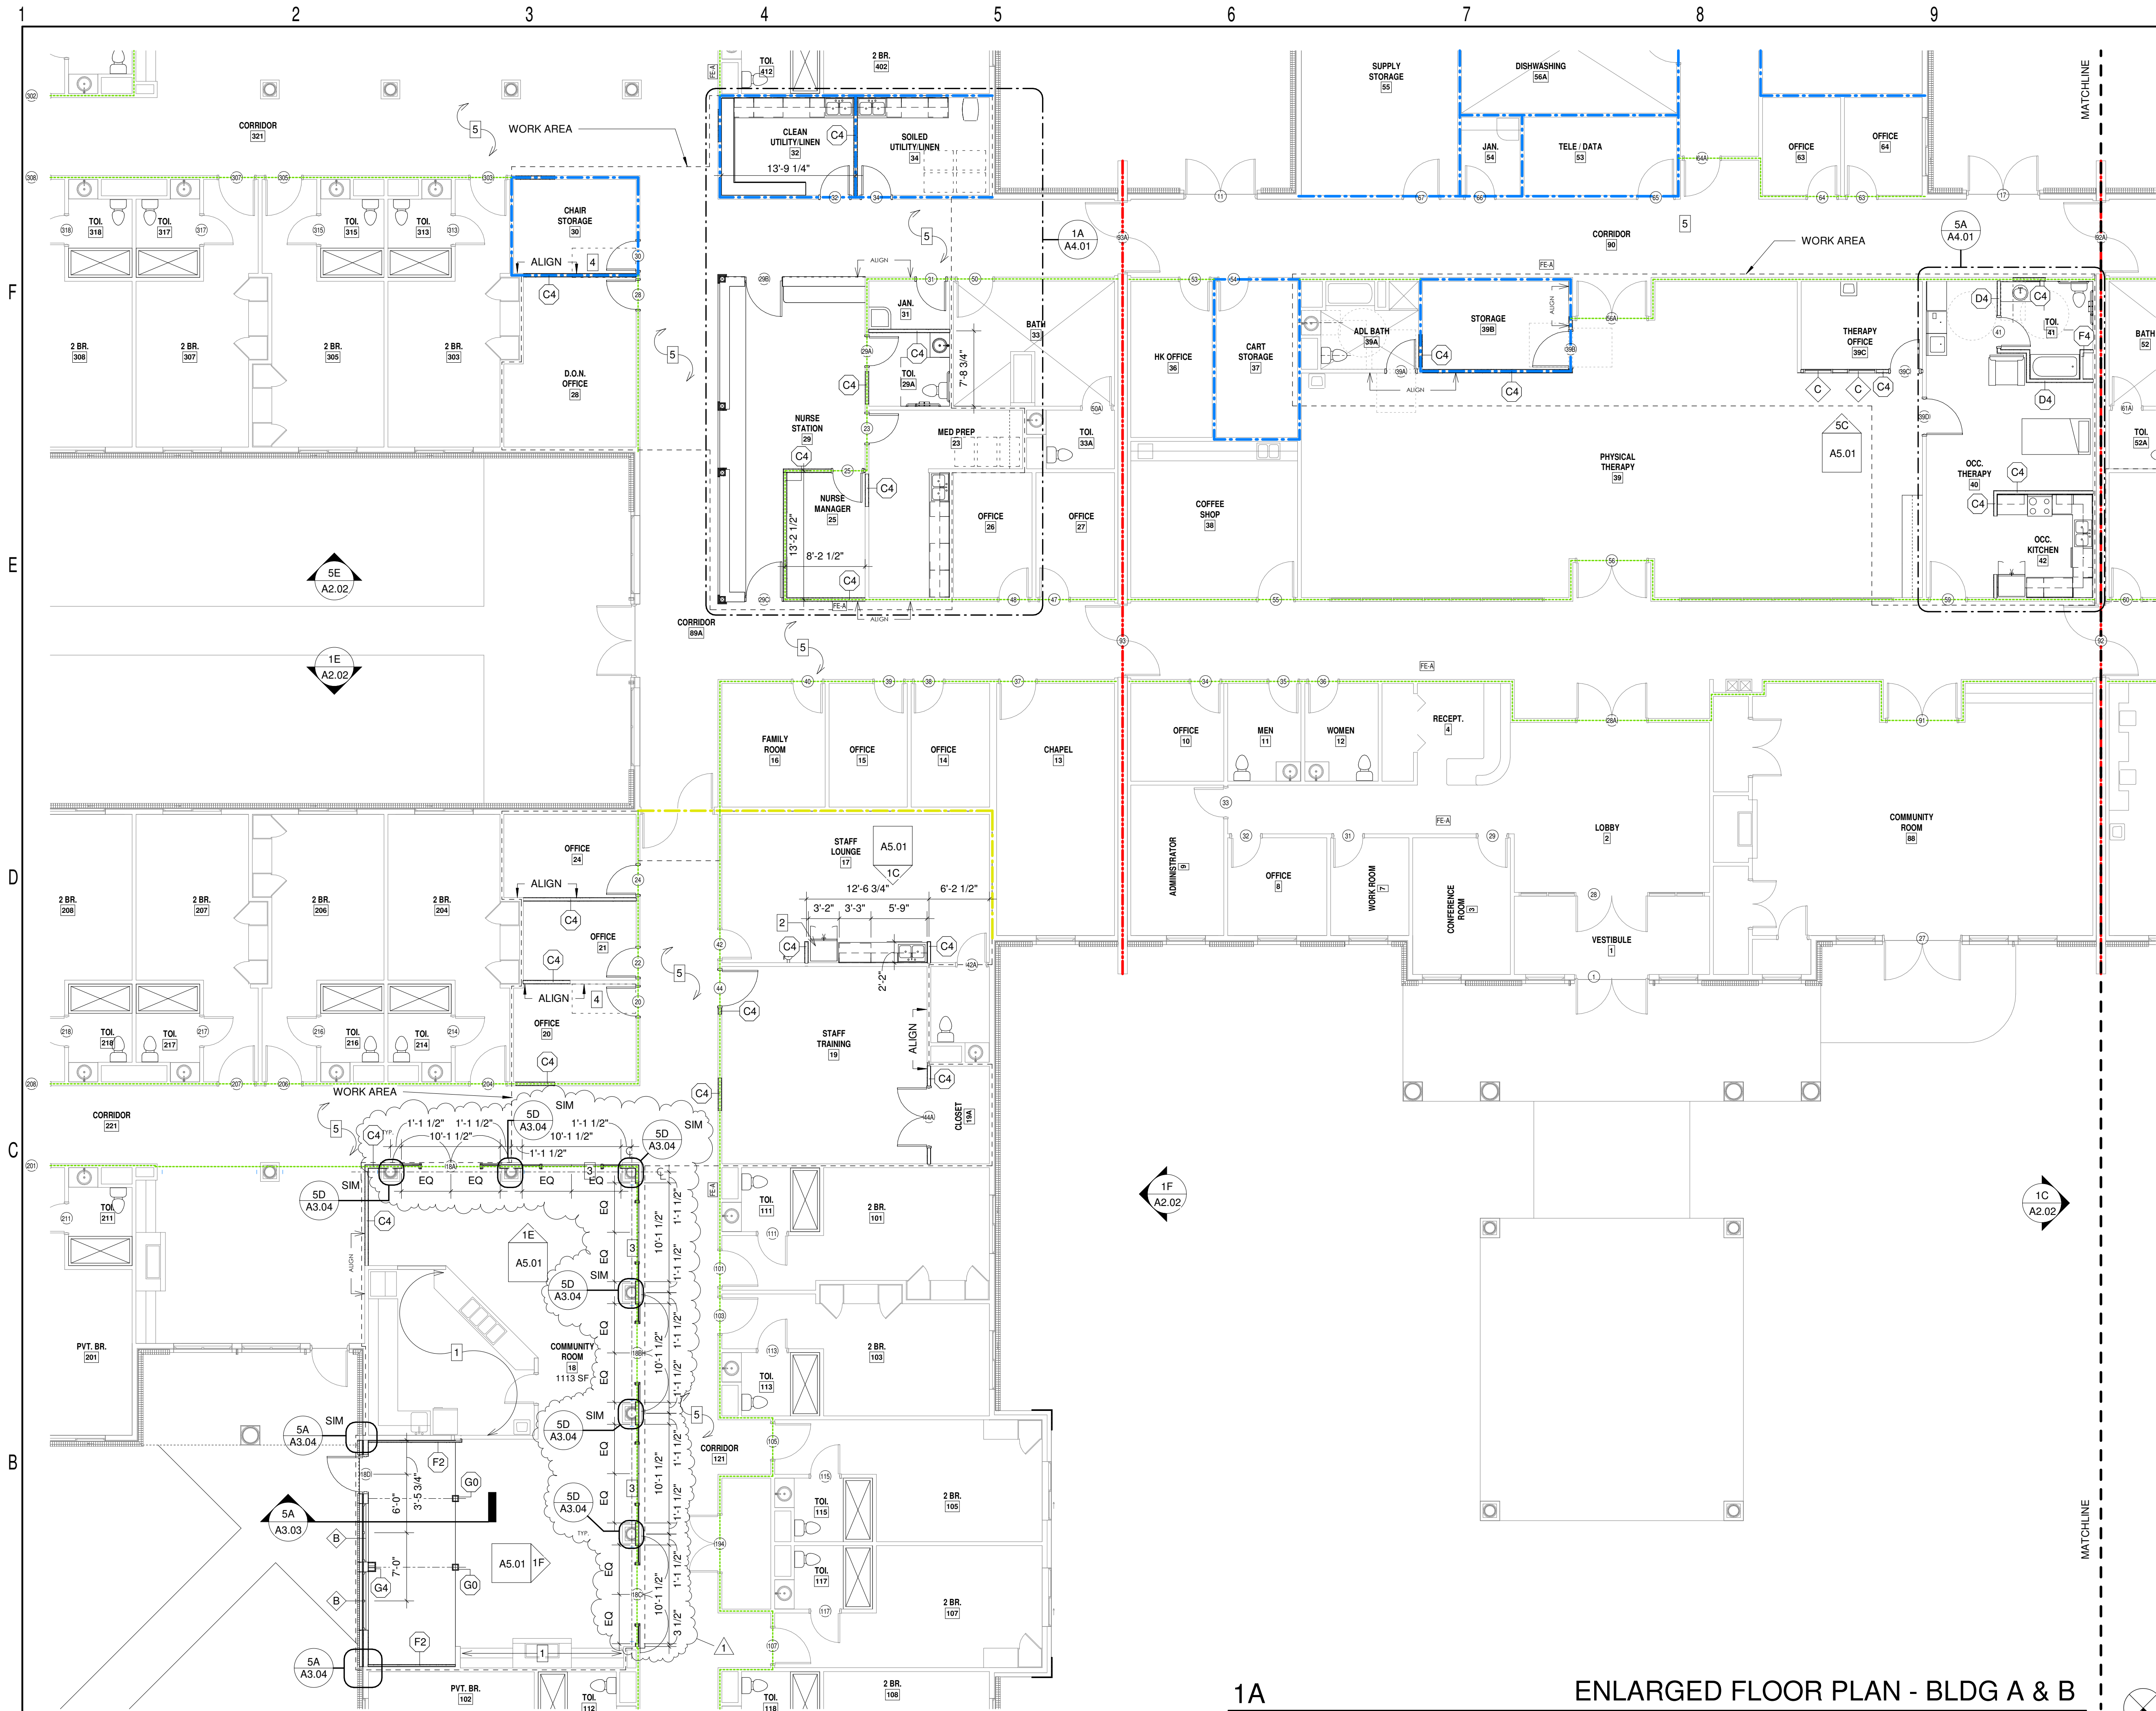

KEYED NOTES - PLAN

- 1 EXG. TO REMAIN UNMODIFIED
- 2 REFRIGERATOR, OFCI
- 3 IN-OPERABLE DOOR, SEE ELEVATIONS
- 4 INFILL RECESSED SLAB LEVEL W/ ADJ. CONC. SLAB
- 5 PROVIDE BLOCKING FOR CONT. HANDRAIL IN ALL HALLWAYS. CONT. HANDRAIL IS OFIO. CONFIRM LOCATIONS W/ OWNER
- 6 JAN. SHELF AND MOP RACK. CONFIRM LOCATION W/ OWNER PRIOR TO INSTALLATION.
- 7 CORNER AND WALL GUARDS, OFOI IN ALL HALLWAYS
- 8 3 DRAWER BASE CABINET, SEE MILLWORK AND INTERIOR DETAILS
- 9 (5) VINYL COATED WIRE FULL WIDHT SHELVES. CONFIRM SPACING W/ OWNER PRIOR TO INSTALLATION.

STUDIO WALES
architecture

3151 MILHAVEN LAKE DR., WINSTON-SALEM, NC 27106
p. 414.704.6764 | www.STUDIO-WALES.com



SPRINGBROOK NURSING AND
REHABILITATION CENTER
ADDITION
195 SPRINGBROOK AVE, CLAYTON, NC

CONSTRUCTION DOCUMENTS

FOR CONSTRUCTION		
Revisions		
No.	Description	Date
1	DHSR	1/30/2026

date: 02/06/2024
commission: NH-3138

sheet title:
LEVEL 1 ENLARGED PLAN -
BLDG A & B


sheet number:

A1.03

1A

ENLARGED FLOOR PLAN - BLDG A & B

1/8" = 1'-0"

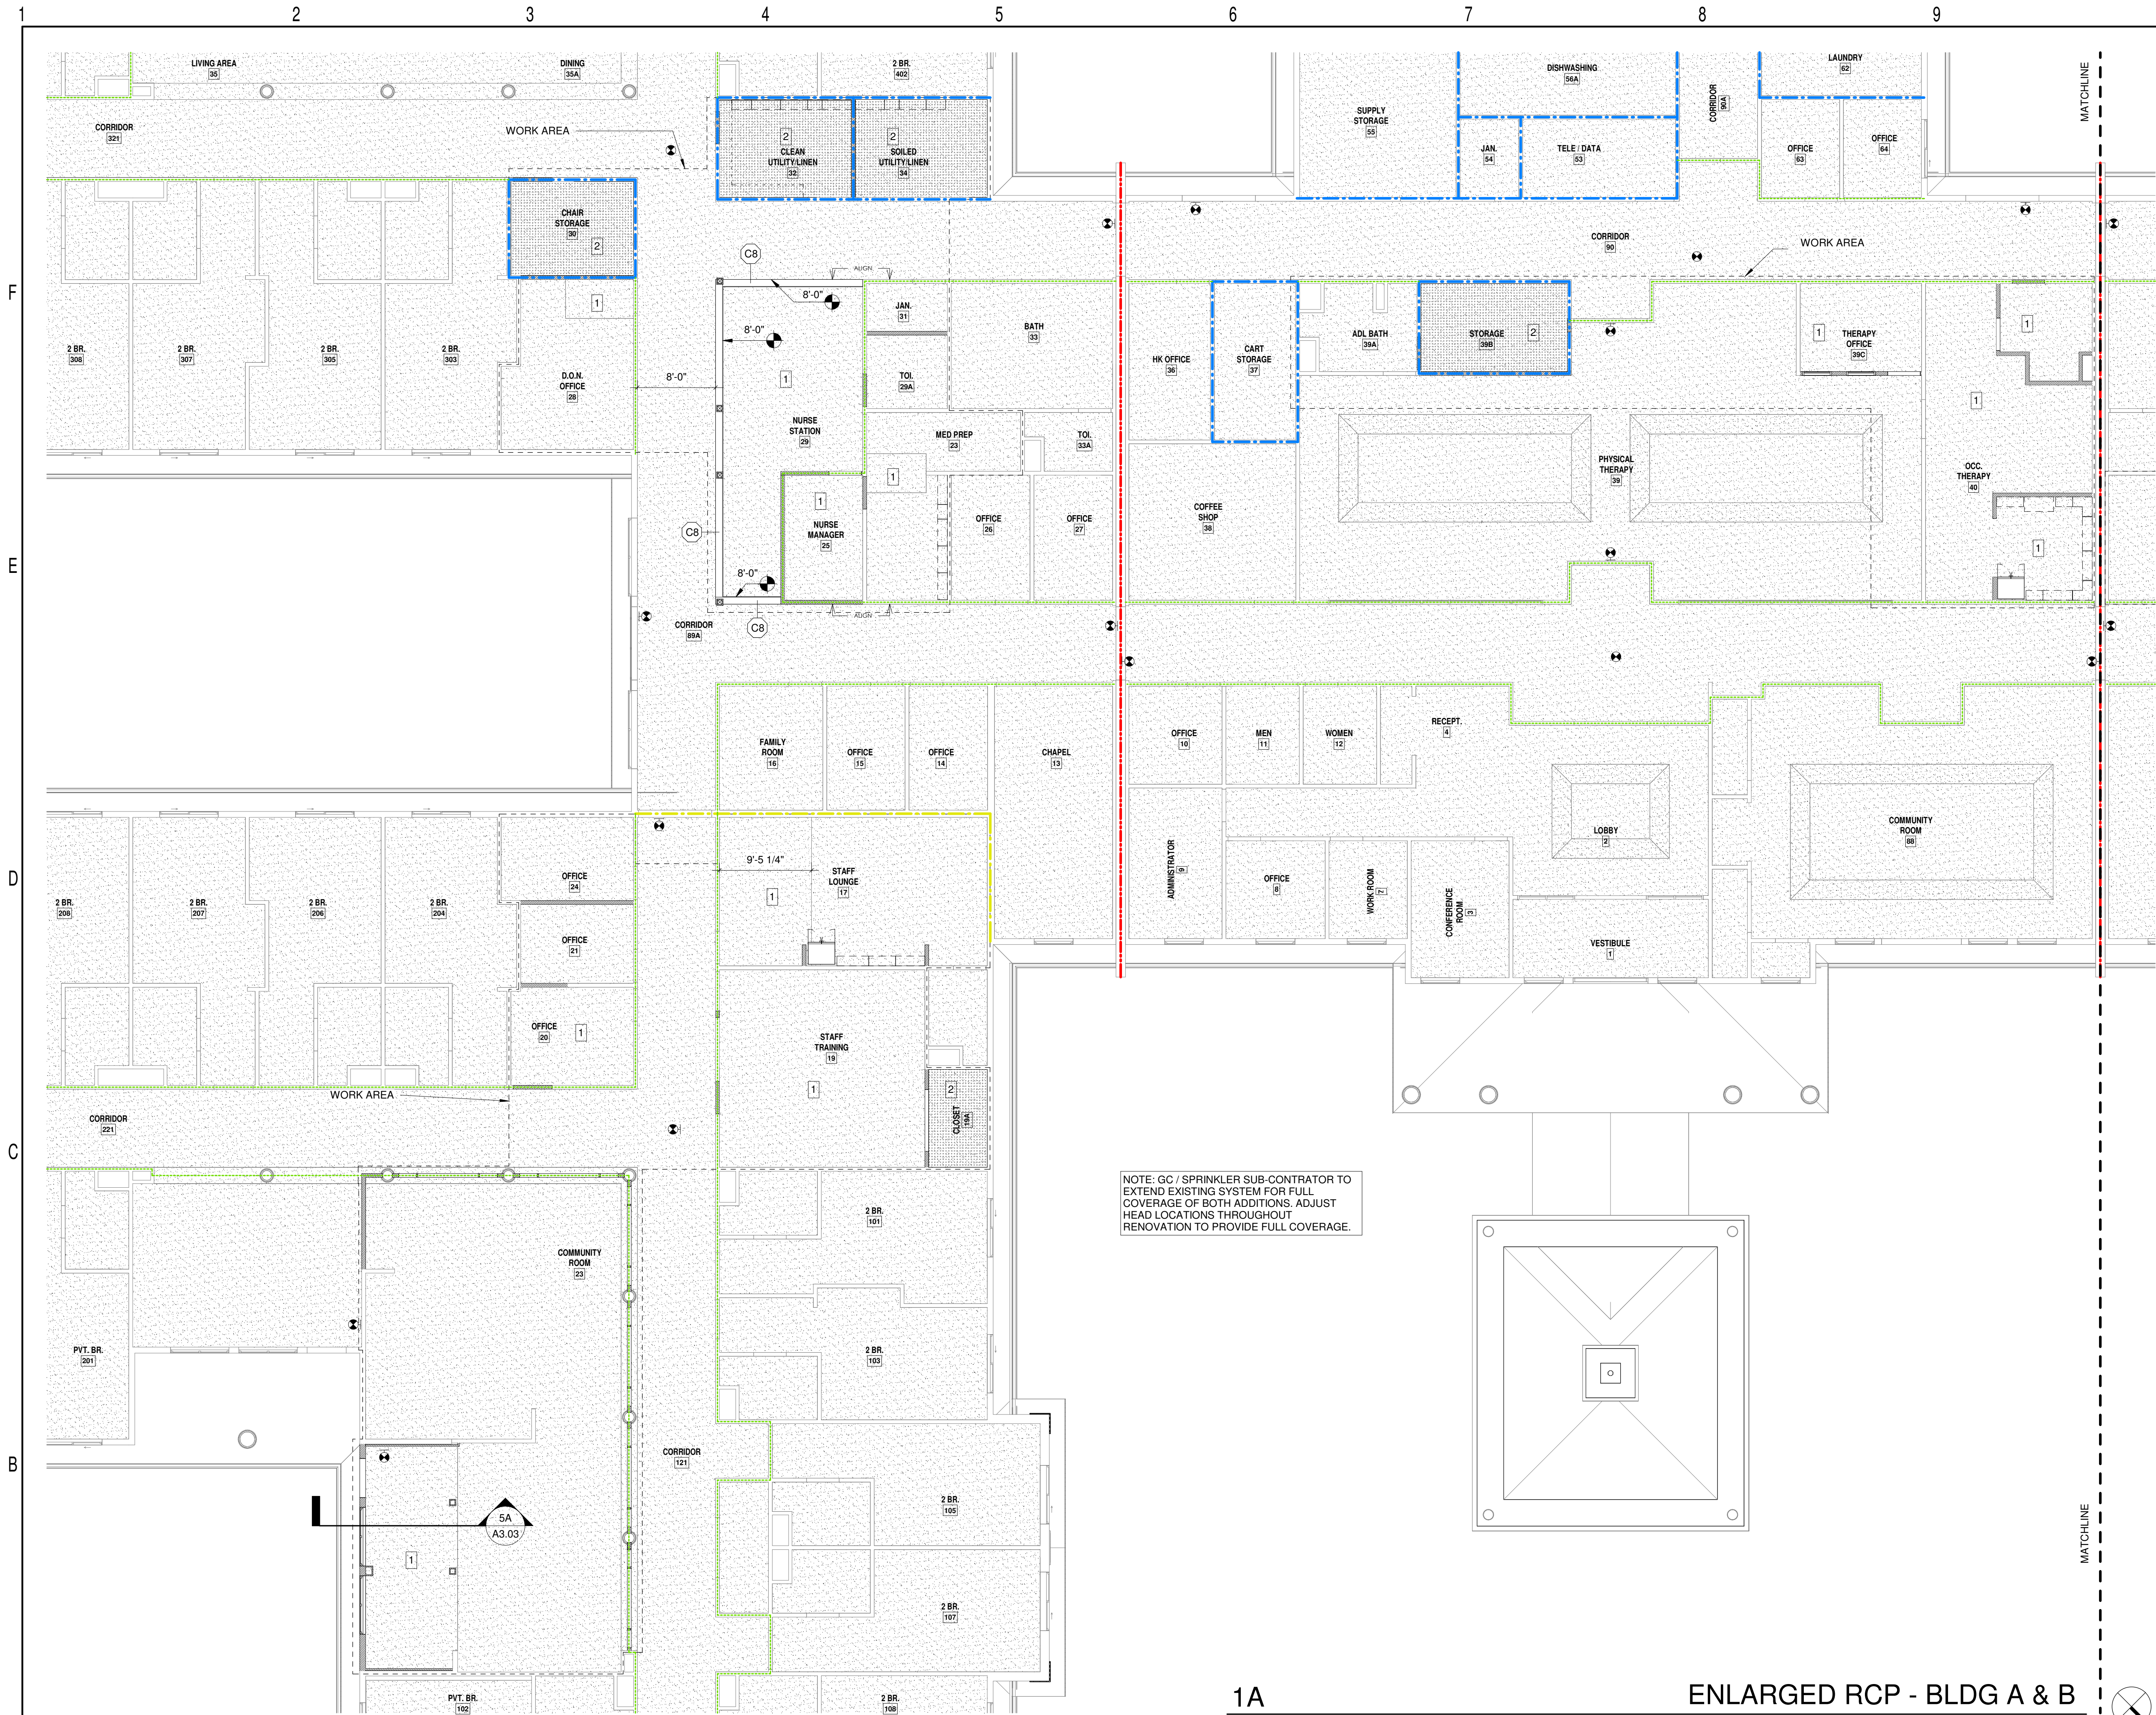

NOTE: GC / SPRINKLER SUB-CONTRACTOR TO EXTEND EXISTING SYSTEM FOR FULL COVERAGE OF BOTH ADDITIONS. ADJUST HEAD LOCATIONS THROUGHOUT RENOVATION TO PROVIDE FULL COVERAGE.

- ### CEILING LEGEND
- RECESSED CAN
 - PENDANT FIXTURE
 - STRIP LIGHT
 - RECESSED DIRECT/INDIRECT
 - RECESSED LENSED FIXTURE
 - RECESSED LINEAR FIXTURE
 - SUPPLY GRILLE
 - RETURN AIR GRILLE
 - GYPSUM WALL BOARD
 - EIFS EXT. SOFFIT
 - SHAFT WALL CEILING
 - 2 x 2 LAY-IN ACOUS. TILE AND GRID
 - 2 x 4 LAY-IN ACOUS. TILE AND GRID
 - LIGHTED EXIT SIGN

- ### RCP KEYED NOTES
- 1 1 HR RATED CEILING, PROVIDE AS:
WD TRUSS, SEE STR. DWGS
(2) 5/8" TYPE X GYP. BOARD. FINISH ALL JTS. AND NAIL HEADS. STAGGER ALL JTS 24". GWB TO RUN PERPENDICULAR TO FRAMING MEMBERS.
GA: NR2602
- NOTE: CALCULATED RESISTANCE BASE ON NCBC 722.6.2(1) - 1 HOUR MAX. RATING
- 2 PROVIDE 1 HR RATED CEILING FIRE PARTITION TERMINATION ASSEMBLY, SEE 5E/A6.01.
- 3 CEILING ACCESS DOOR, COORD. W/ WD TRUSSES AND PROVIDE SUPPORT FRAMING. B.O.D. IS ELMFOR: FRC24X36. INSTALL AS PER MFR. RECOMMENDATION. CONFIRM LOCATION AND FINISH W/ OWNER.

- ### RCP GENERAL NOTES
- ALL WORK SHALL BE IN ACCORDANCE WITH 2018NCBC AND ANY LOCAL CODES.
 - REFER TO ELECTRICAL DRAWINGS FOR CEILING MOUNTED DEVICES, LIGHTS, AND EXIT SIGNS.
 - NOT USED
 - NOT USED
 - PROVIDE RATED CONTROL JOINTS IN CEILING AT 30'-0" INTERVALS, SEE INTERIOR DETAILS, 8A/G1.02

- ### RATED WALL LEGEND
- UNRATED SMOKE PARTITION
 - 1 HR FIRE BARRIER
 - 1 HOUR SMOKE / FIRE BARRIER
 - 2 HOUR RATED WALL

STUDIO WALES
architecture

3151 MILHAVEN LAKE DR., WINSTON-SALEM, NC 27106
p. 414.704.6764 | www.STUDIO-WALES.com

STUDIO WALES P.L.L.C.
02/18/2024
53175

W. KEITH E. WALES
02/18/2024
13149

SPRINGBROOK NURSING AND
REHABILITATION CENTER
ADDITION

195 SPRINGBROOK AVE, CLAYTON, NC

CONSTRUCTION DOCUMENTS

FOR CONSTRUCTION


Revisions

No.	Description	Date

date: 02/18/2024
commission: NH-3138


sheet title:
LEVEL 1 ENLARGED RCP -
BLDG A & B

sheet number:
A1.04

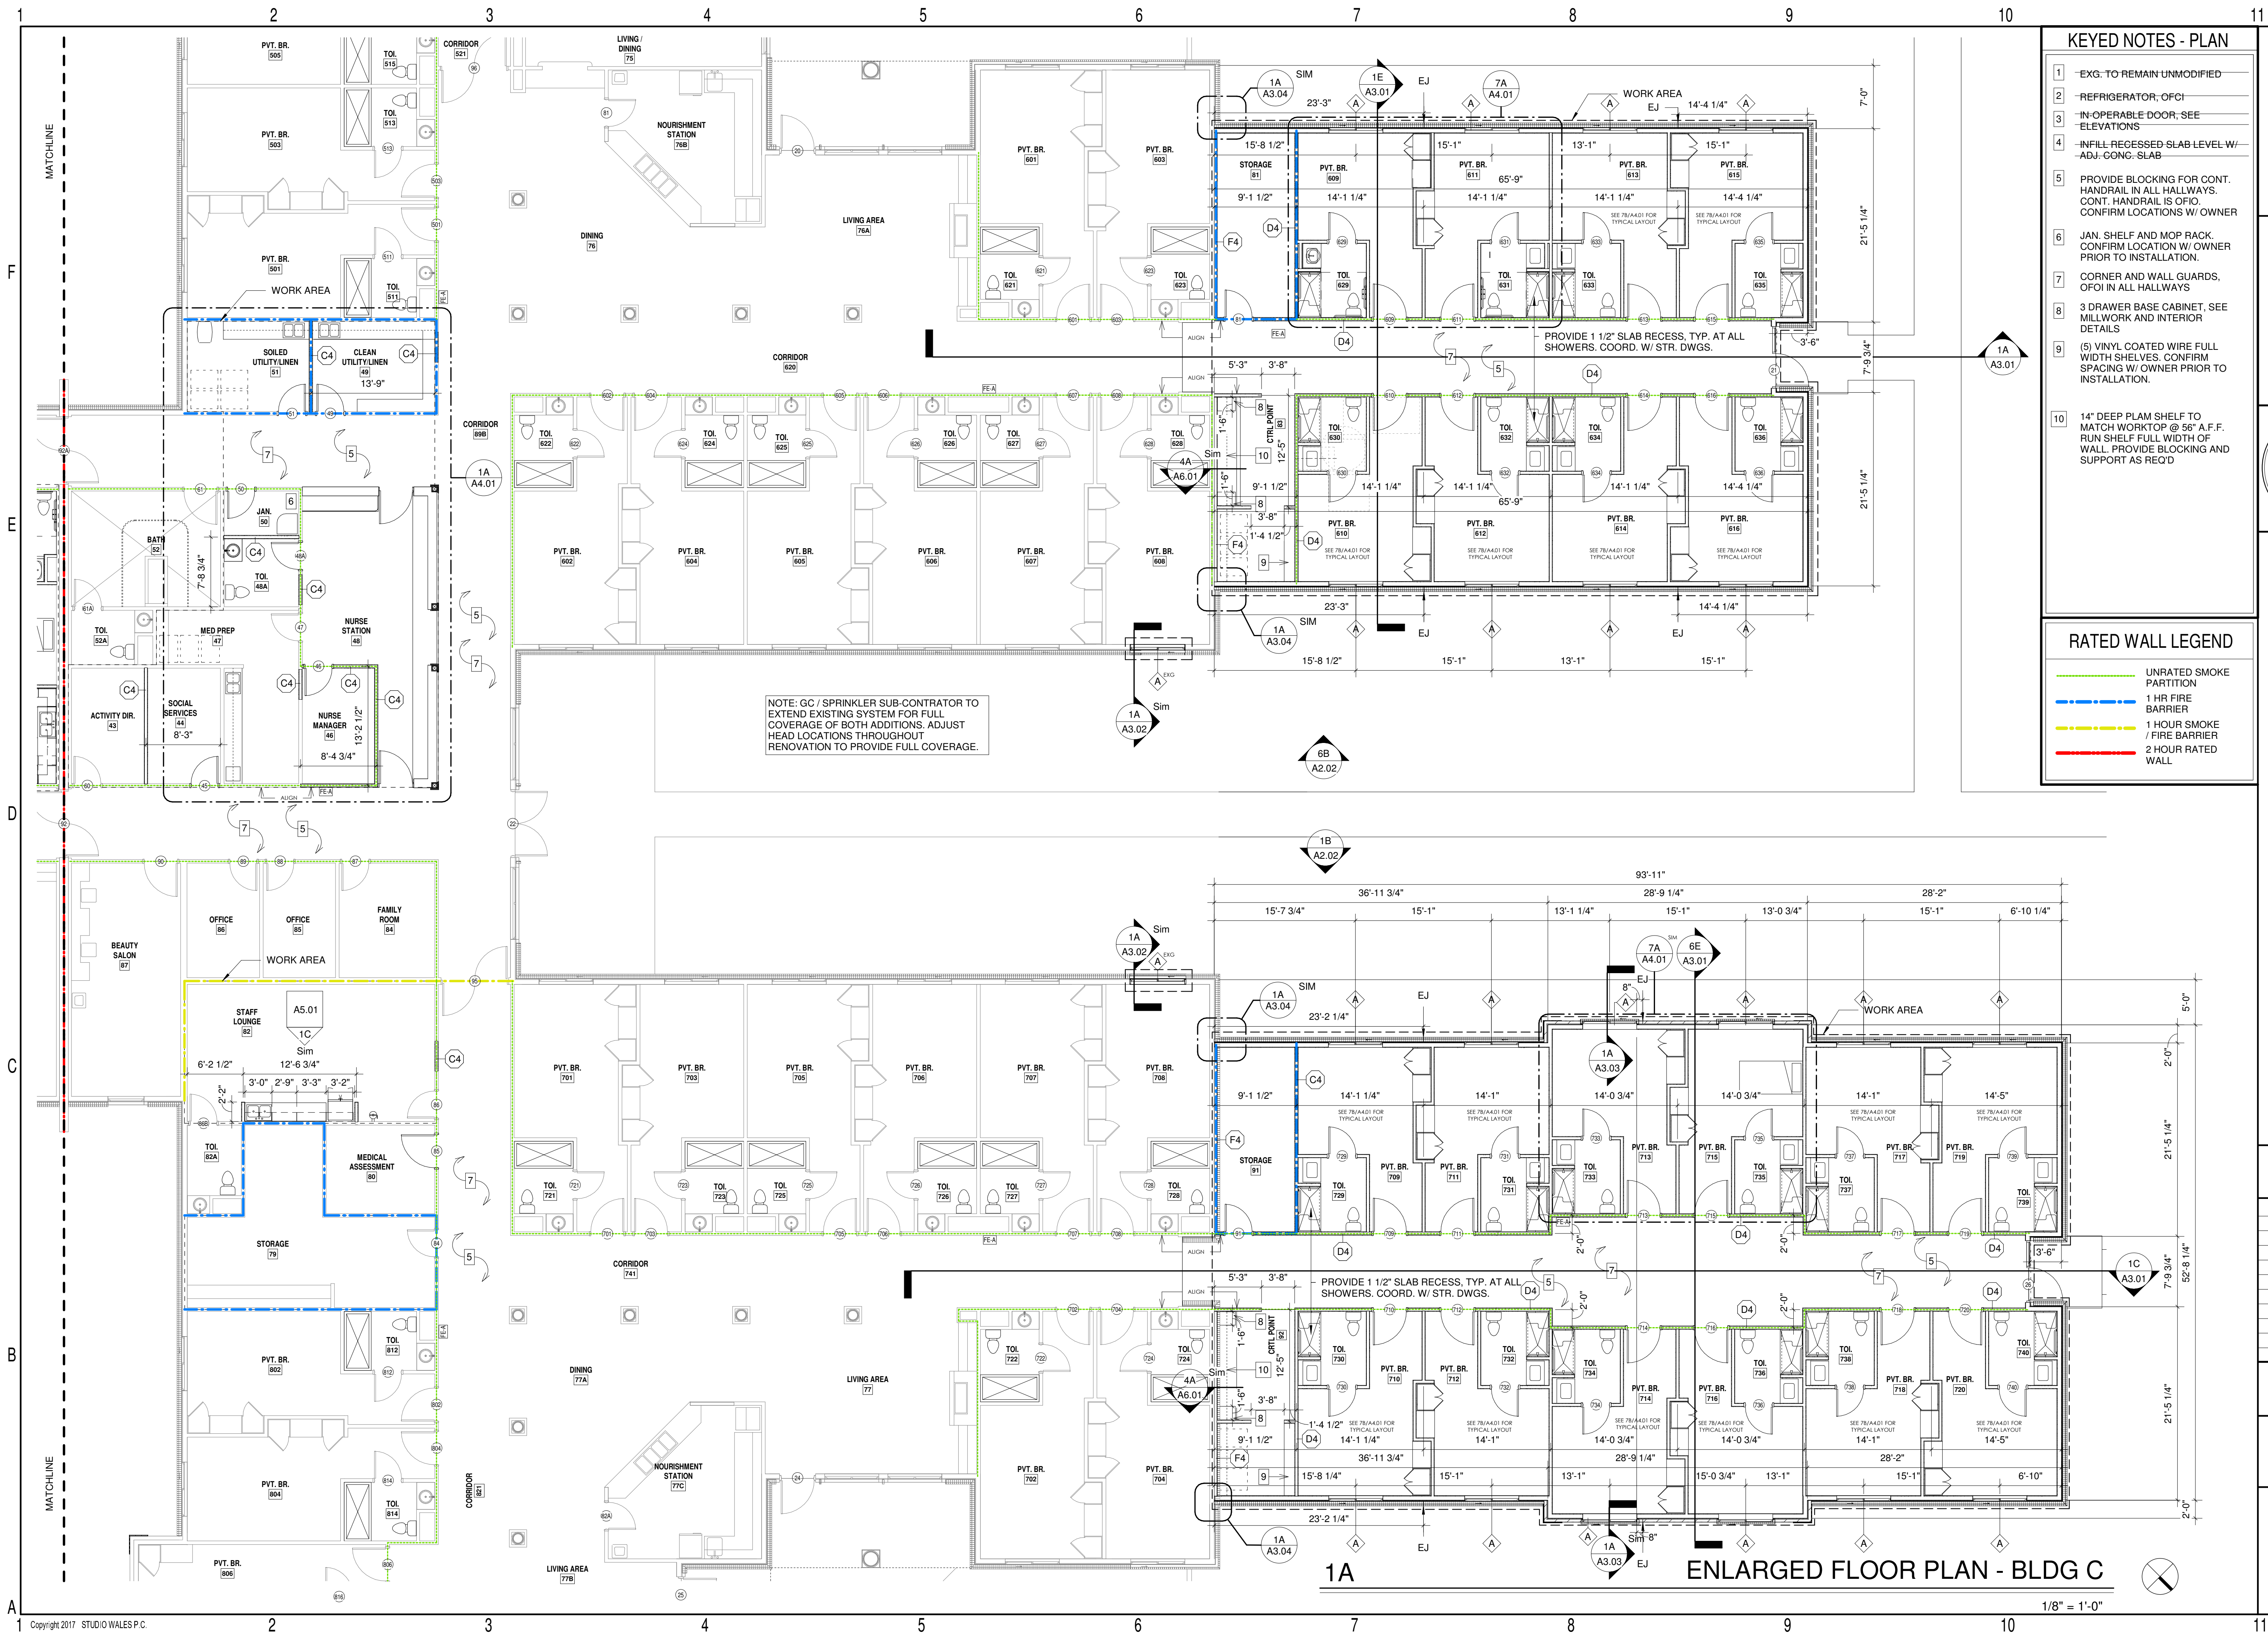

STUDIO WALES
architecture

3151 MILHAVEN LAKE DR., WINSTON-SALEM, NC 27106
p. 414.704.6764 | www.STUDIO-WALES.com

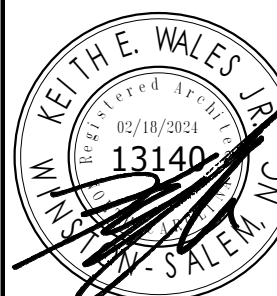

SPRINGBROOK NURSING AND
REHABILITATION CENTER
ADDITION
195 SPRINGBROOK AVE, CLAYTON, NC

CONSTRUCTION DOCUMENTS


FOR CONSTRUCTION		
Revisions		
No.	Description	Date

date: 02/18/2024
commission: NH-3138

sheet title:
LEVEL 1 ENLARGED PLAN -
BLDG C

sheet number:

A1.05

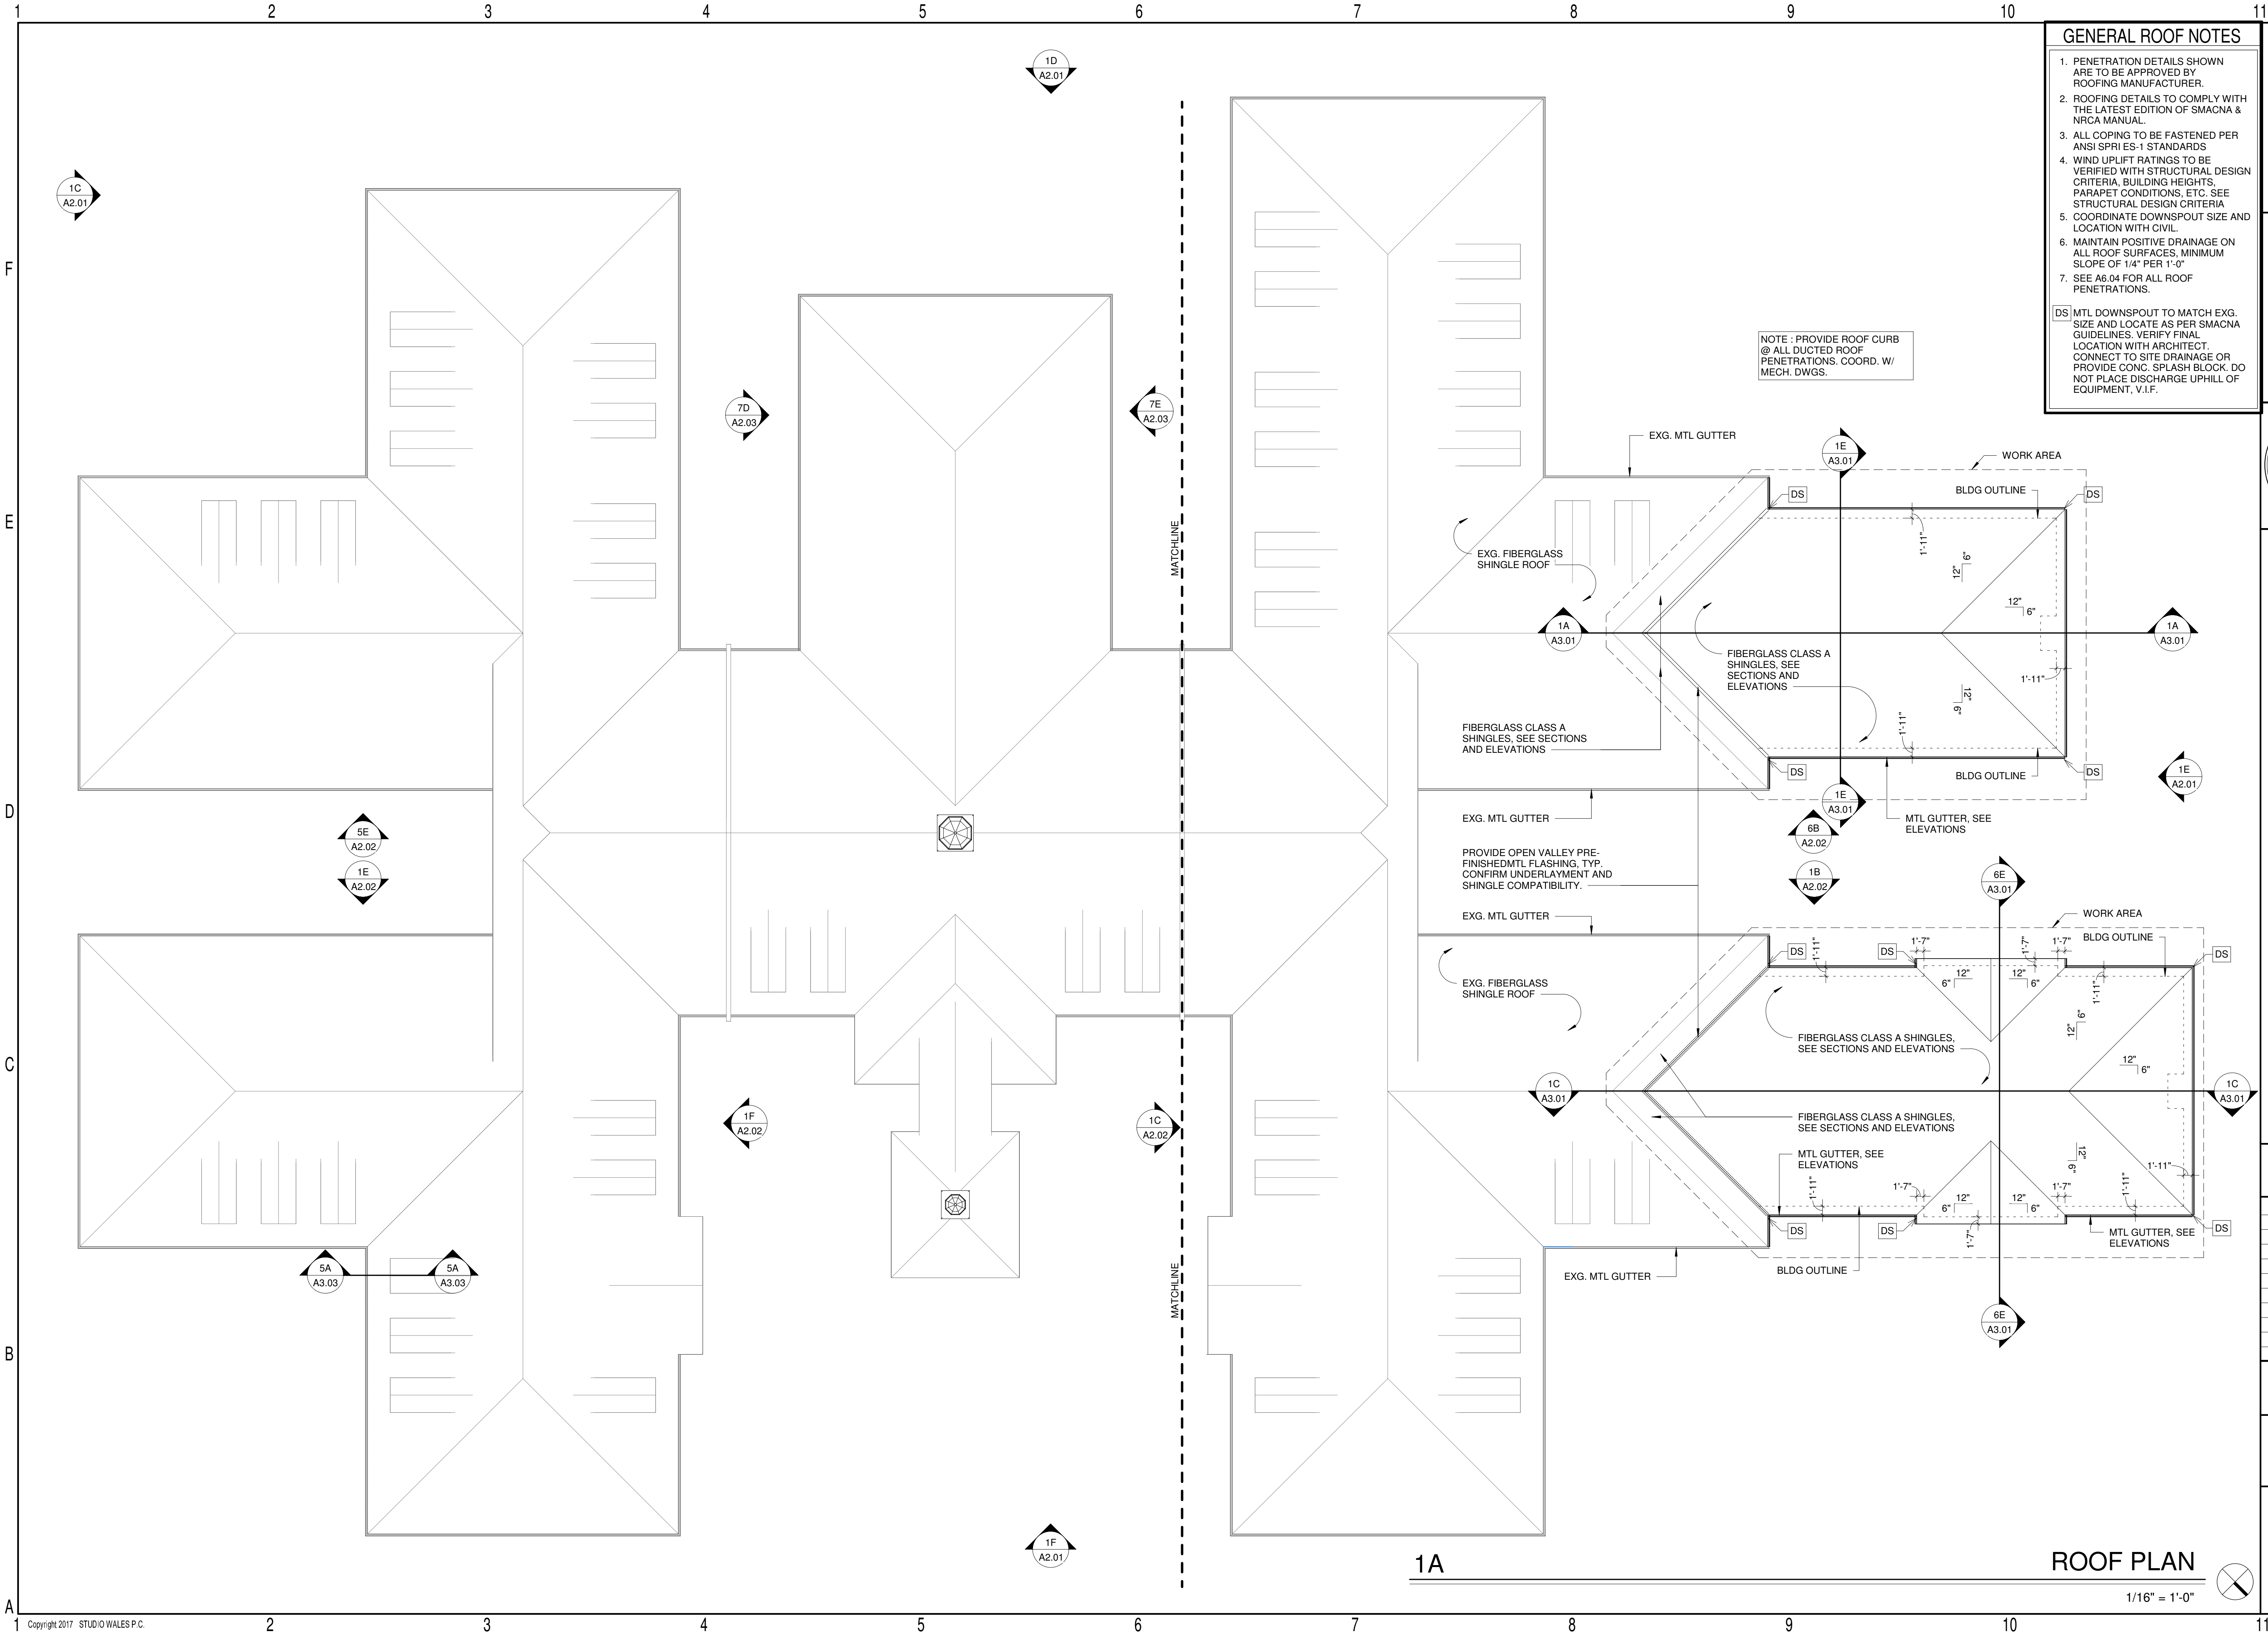

GENERAL ROOF NOTES

1. PENETRATION DETAILS SHOWN ARE TO BE APPROVED BY ROOFING MANUFACTURER.
 2. ROOFING DETAILS TO COMPLY WITH THE LATEST EDITION OF SMACNA & NRCA MANUAL.
 3. ALL COPING TO BE FASTENED PER ANSI SPRI ES-1 STANDARDS
 4. WIND UPLIFT RATINGS TO BE VERIFIED WITH STRUCTURAL DESIGN CRITERIA, BUILDING HEIGHTS, PARAPET CONDITIONS, ETC. SEE STRUCTURAL DESIGN CRITERIA
 5. COORDINATE DOWNSPOUT SIZE AND LOCATION WITH CIVIL.
 6. MAINTAIN POSITIVE DRAINAGE ON ALL ROOF SURFACES, MINIMUM SLOPE OF 1/4" PER 1'-0"
 7. SEE A6.04 FOR ALL ROOF PENETRATIONS.
- DS MTL DOWNSPOUT TO MATCH EXG. SIZE AND LOCATE AS PER SMACNA GUIDELINES. VERIFY FINAL LOCATION WITH ARCHITECT. CONNECT TO SITE DRAINAGE OR PROVIDE CONC. SPLASH BLOCK. DO NOT PLACE DISCHARGE UPHILL OF EQUIPMENT, V.I.F.

STUDIO WALES
architecture

3151 MILHAVEN LAKE DR., WINSTON-SALEM, NC 27106
p. 414.704.6764 | www.STUDIO-WALES.com



SPRINGBROOK NURSING AND
REHABILITATION CENTER
ADDITION

195 SPRINGBROOK AVE, CLAYTON, NC

CONSTRUCTION DOCUMENTS

FOR CONSTRUCTION		
Revisions		
No.	Description	Date


date: 02/18/2024
commission: NH-3138

sheet title:
ROOF PLAN

sheet number :
A1.07


ROOF PLAN

1/16" = 1'-0"

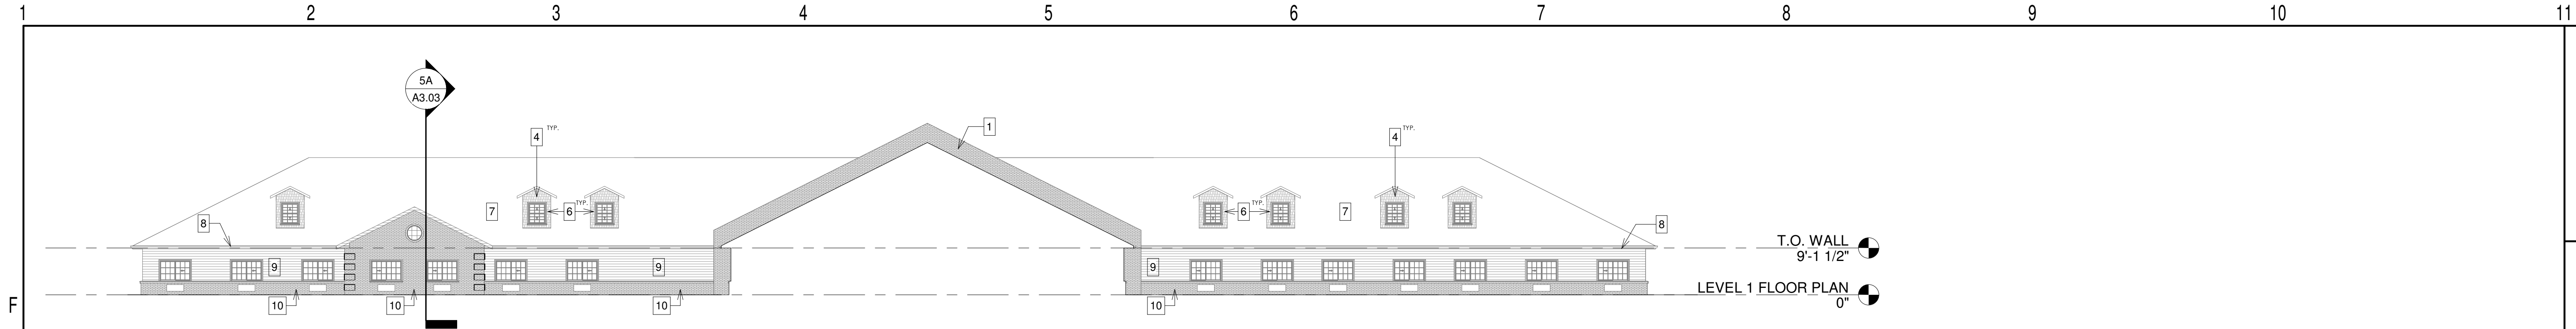


1F EXTERIOR ELEVATION - BLDG A INTERIOR SIDE

1/16" = 1'-0"

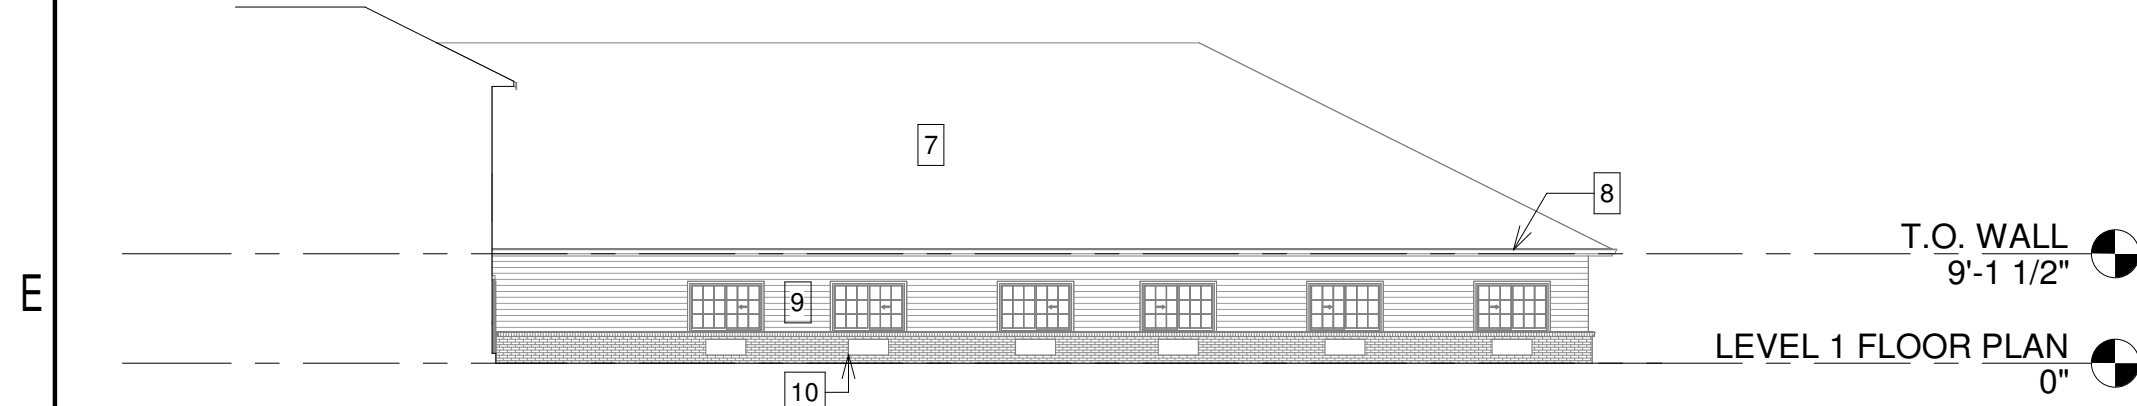


1E EXTERIOR ELEVATION - BLDG A COURTYRAD FRONT

1/16" = 1'-0"

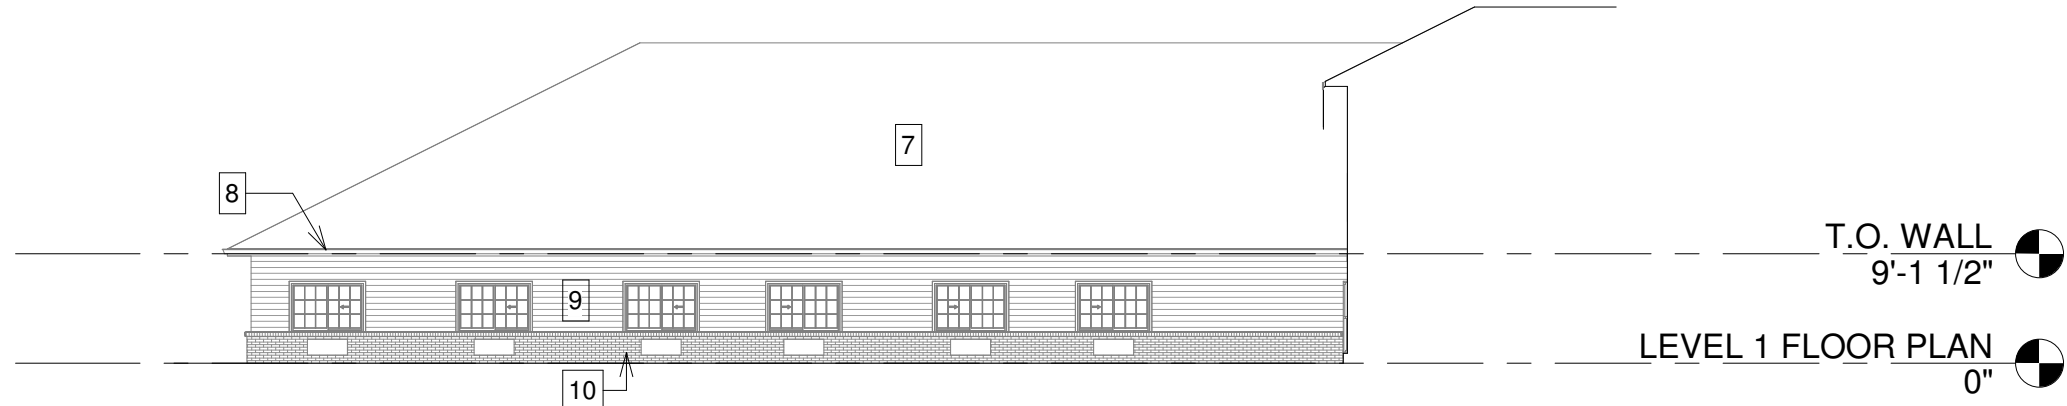


5E EXTERIOR ELEVATION - BLDG A COURTYARD REAR

1/16" = 1'-0"

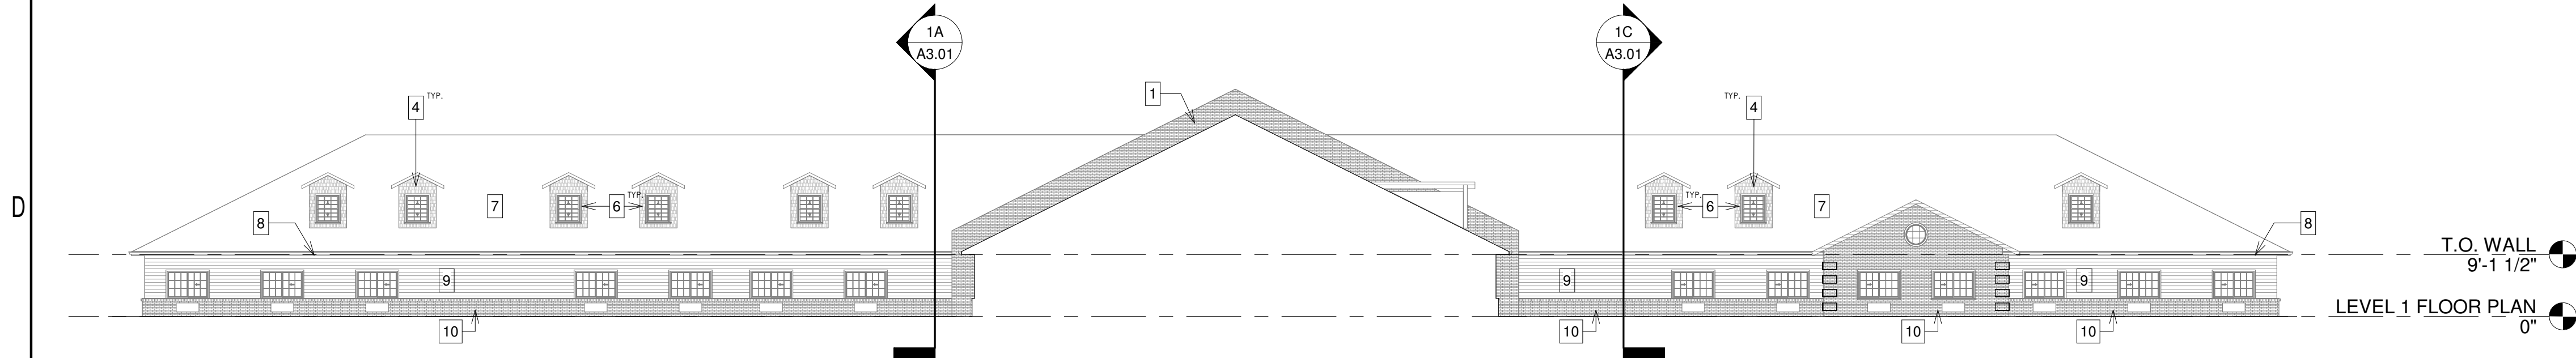


1C EXTERIOR ELEVATION - BUILDING C INTERIOR SIDE

1/16" = 1'-0"

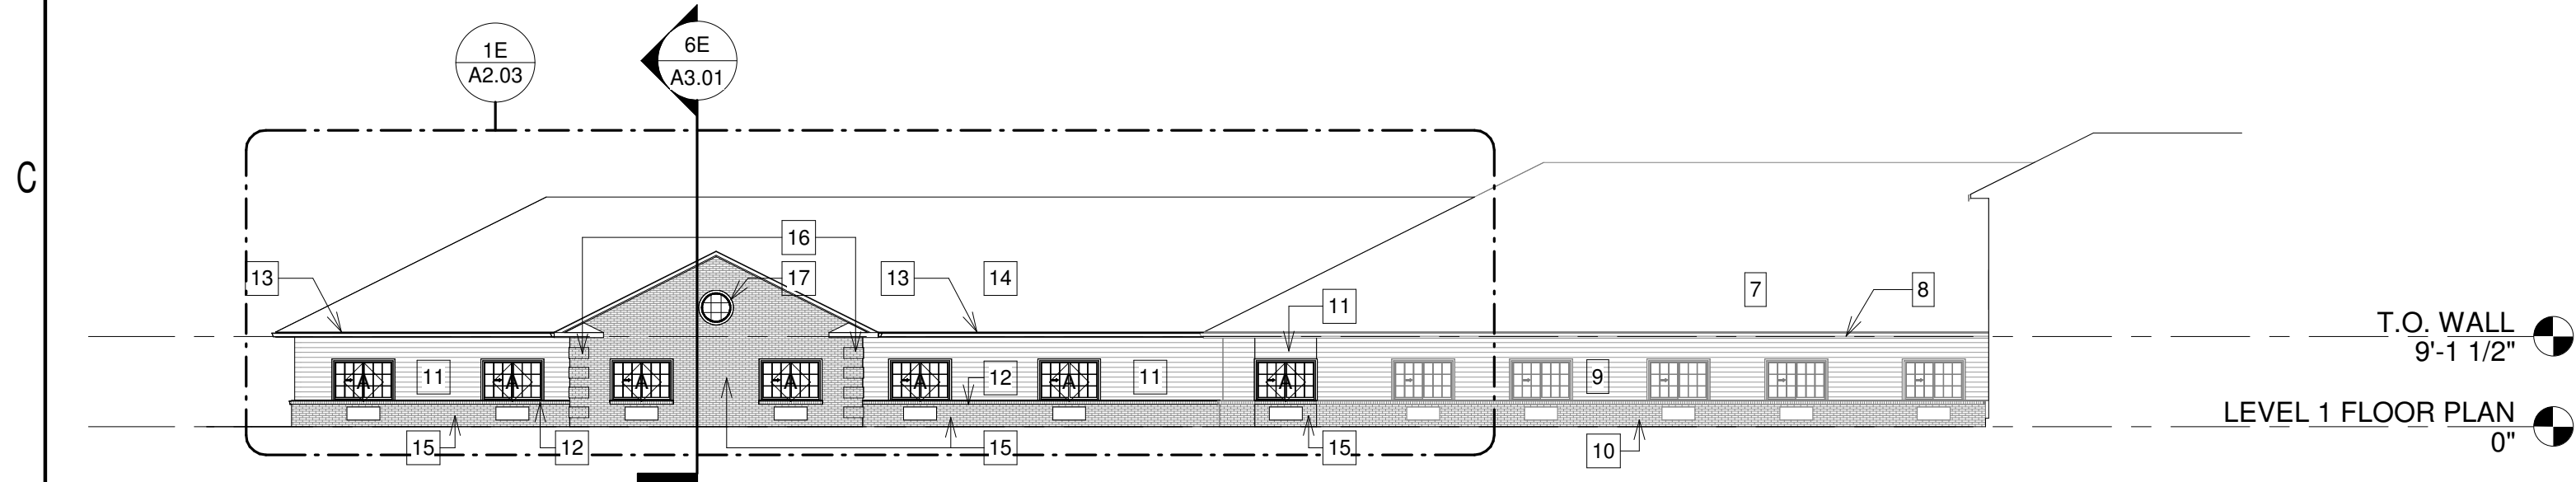

1B EXTERIOR ELEVATION - BLDG C COURTYARD FRONT

1/16" = 1'-0"

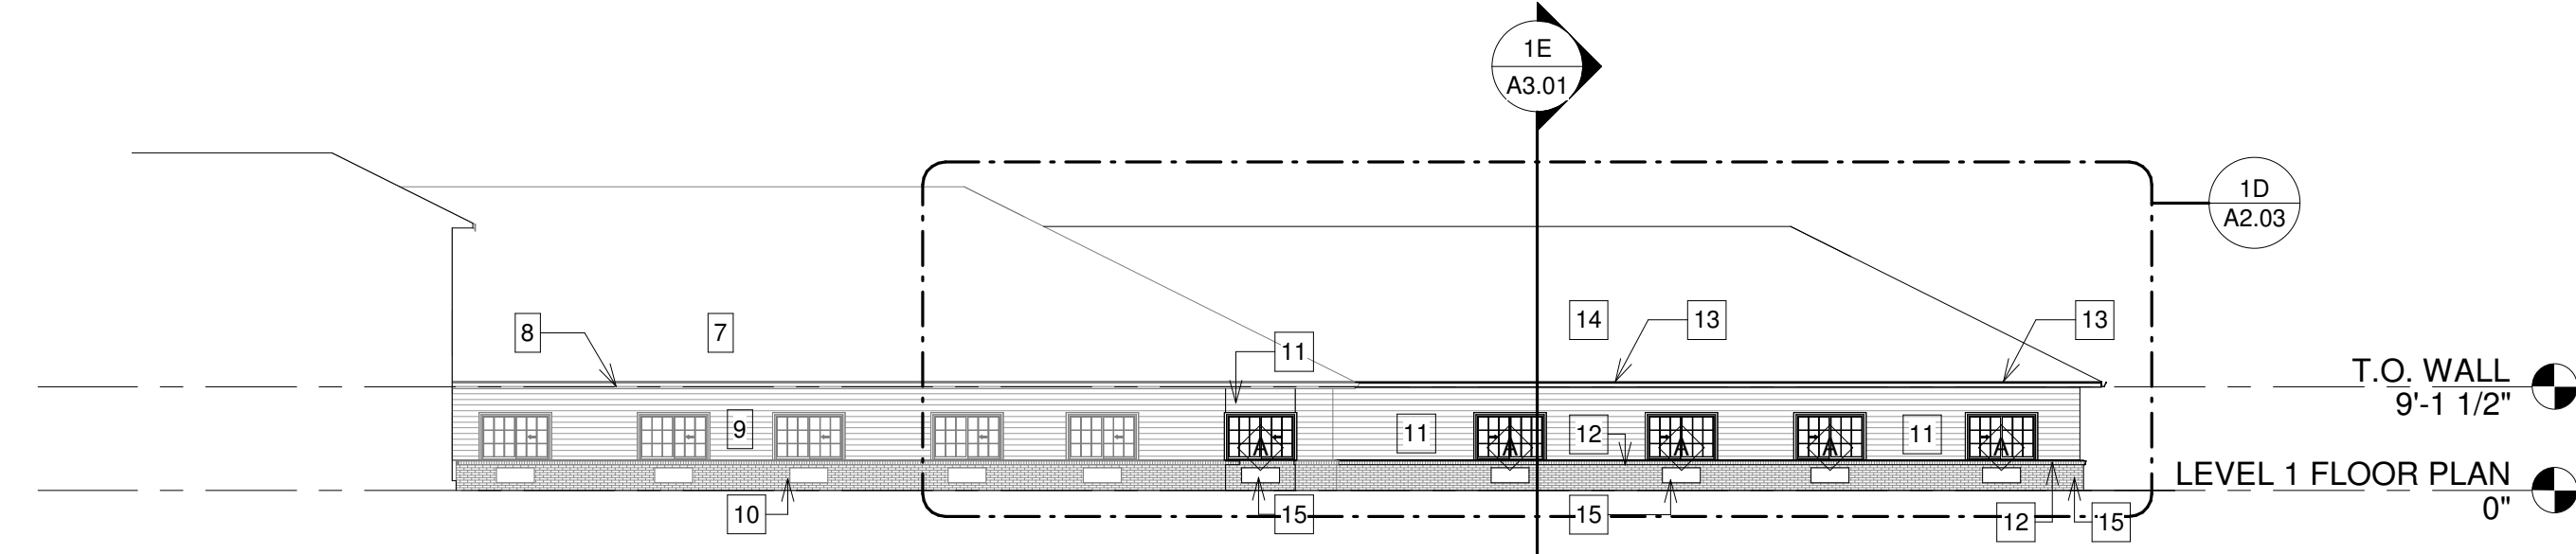

6B EXTERIOR ELEVATION - BLDG C COURTYARD REAR

1/16" = 1'-0"

KEYED NOTES - ELEVATION

- | | | | |
|---|---|---|--|
| 1 EXG. 2 HR MASONRY FIREWALL | 6 EXG. SHAKER STYLE FIBER CEMENT SIDING | 11 FIBER CEMENT SIDING TO MATCH EXG. IN TYPE, SPACING, AND FINISH | 16 MASONRY QUOINS, 5 COURSES TALL W/ 4 COURSE SPACE BETWEEN. TO MATCH EXG. QUOINS. |
| 2 EXG. FIBERGLASS CUPOLA | 7 EXG. FIBERGLASS SHINGLES | 12 ROWLOCK COURSE TO MATCH EXG. | 17 PROVIDE CIRCULAR MASONRY ROWLOCK JAMB/SURROUND TO MATCH EXG. |
| 3 EXG. FIBERGLASS COLUMN WRAP W/ BRICK BASE | 8 EXG. CONT. MTL GUTTERS | 13 CONT. MTL GUTTERS TO MATCH EXG. TYPE, SIZE AND FINISH | |
| 4 EXG. DORMER UNIT | 9 EXG. FIBER CEMENT SIDING | 14 CLASS A FIBERGLASS SHINGLES TO MATCH EXG. | |
| 5 EXG. PALLADIAN WINDOW UNIT | 10 EXG. MASONRY VENEER | 15 MASONRY VENEER TO MATCH EXG. | |

STUDIO WALES
architecture

3151 MILHAVEN LAKE DR., WINSTON-SALEM, NC 27106
p. 414.704.6764 | www.STUDIO-WALES.com



SPRINGBROOK NURSING AND
REHABILITATION CENTER
ADDITION
195 SPRINGBROOK AVE, CLAYTON, NC

CONSTRUCTION DOCUMENTS




FOR CONSTRUCTION		
Revisions		
No.	Description	Date

date: 02/18/2024
commission: NH-3138

sheet title:
EXTERIOR ELEVATIONS

sheet number :

A2.02

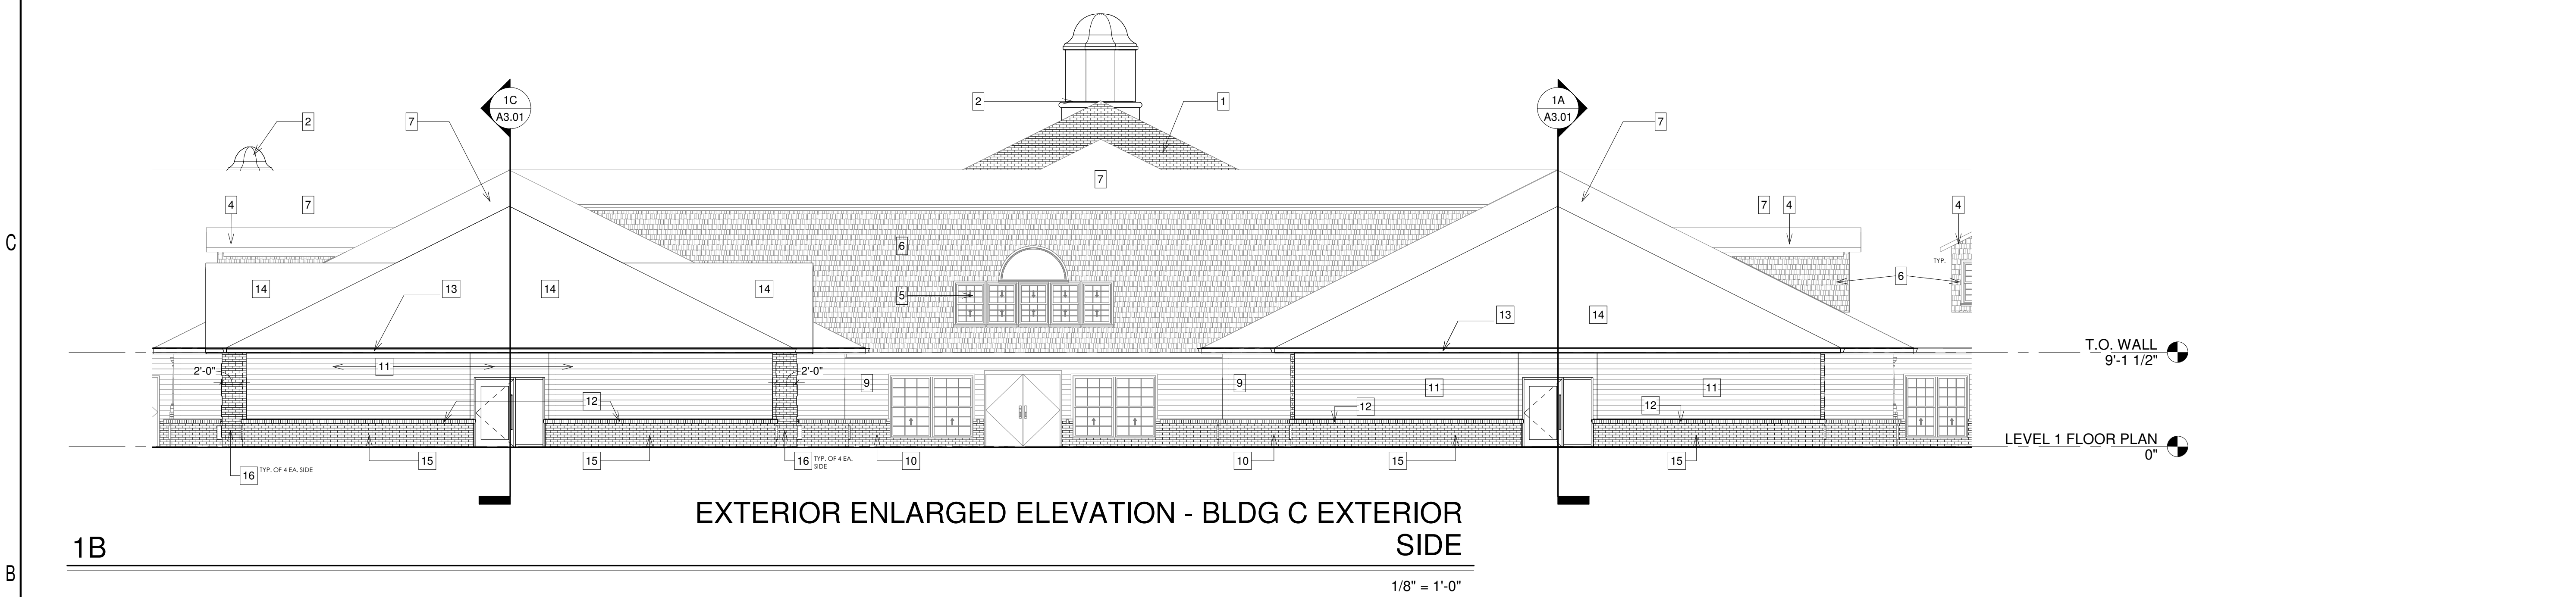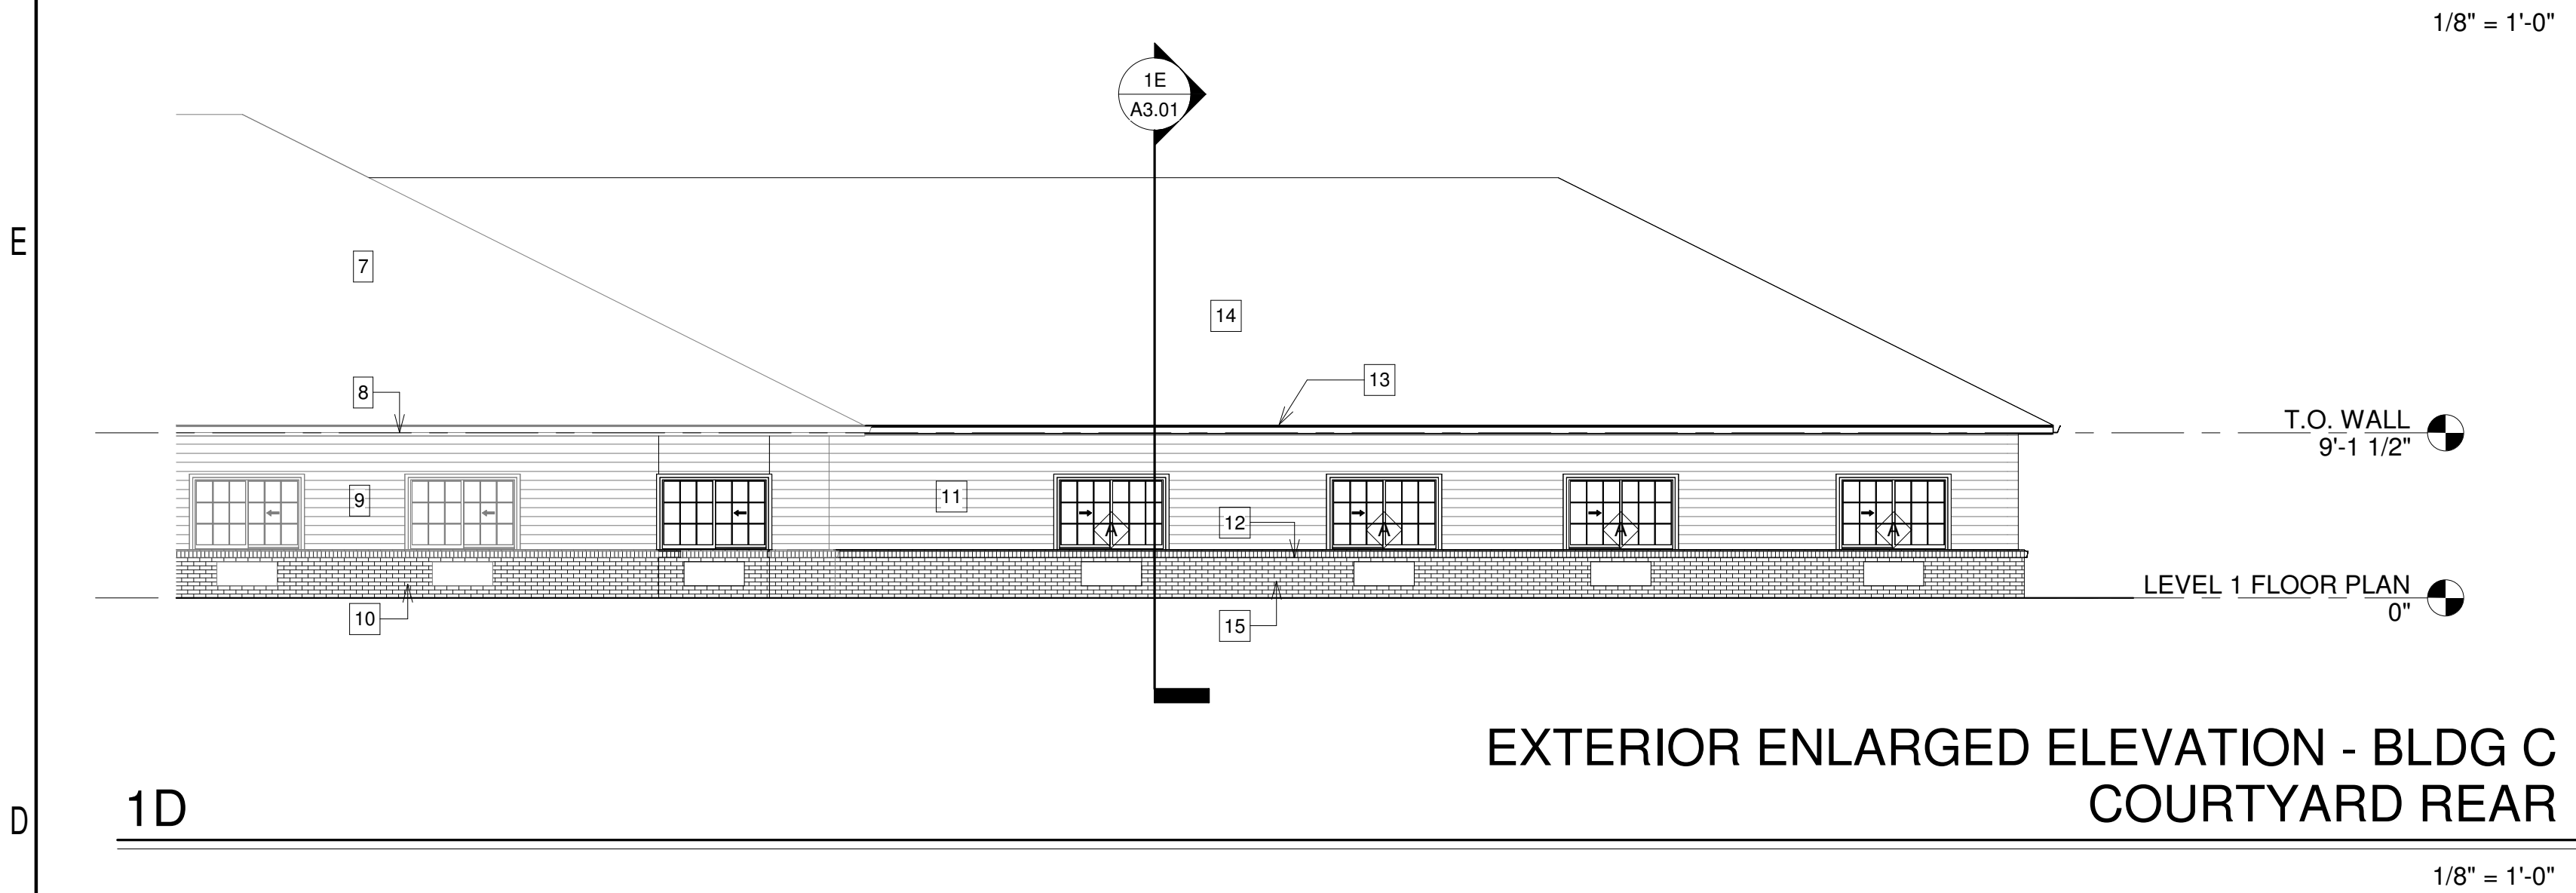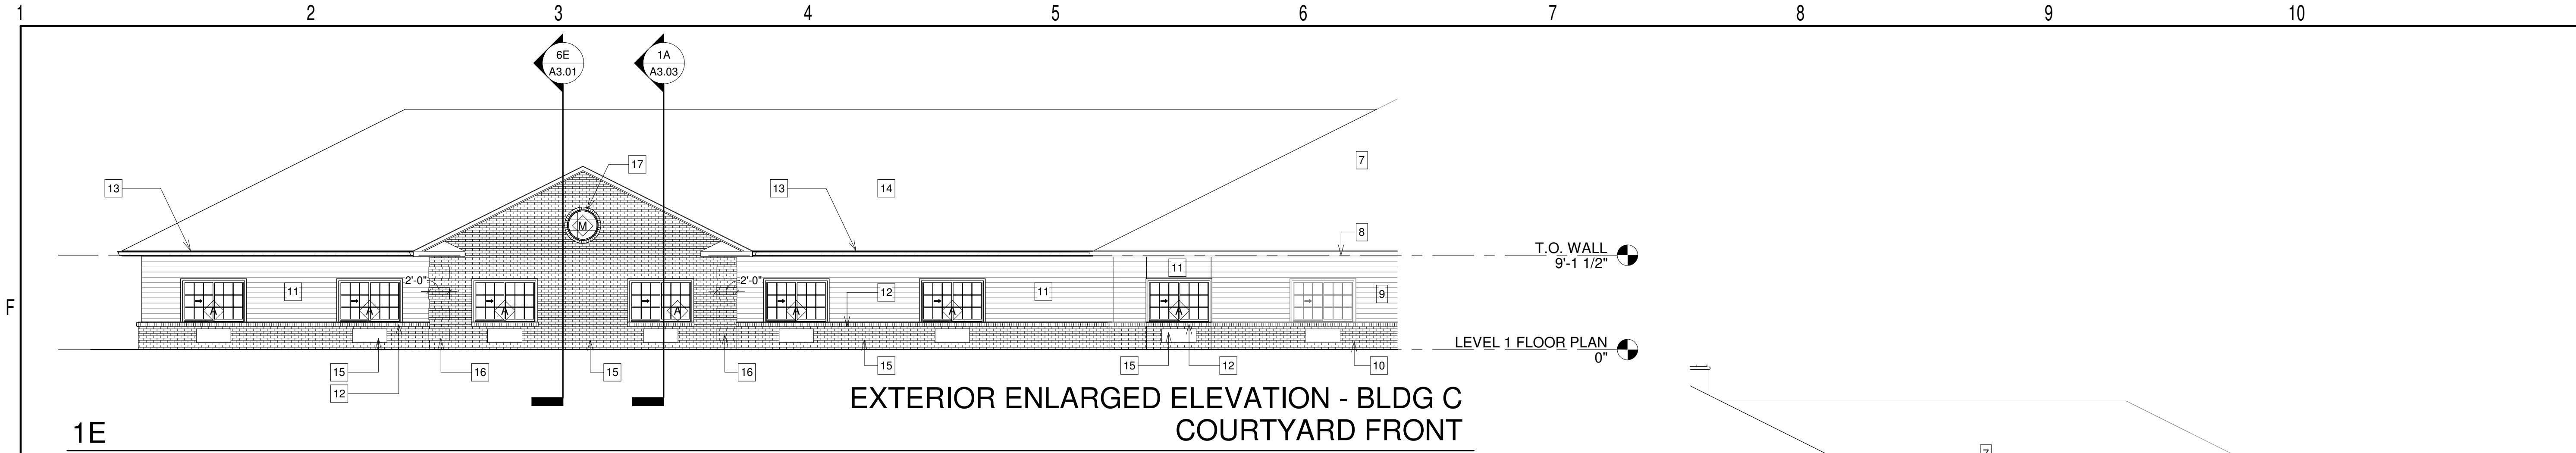

KEYED NOTES - ELEVATION			
1	EXG. 2 HR MASONRY FIREWALL	6	EXG. SHAKER STYLE FIBER CEMENT SIDING
2	EXG. FIBERGLASS CUPOLA	7	EXG. FIBERGLASS SHINGLES
3	EXG. FIBERGLASS COLUMN WRAP W/ BRICK BASE	8	EXG. CONT. MTL GUTTERS
4	EXG. DORMER UNIT	9	EXG. FIBER CEMENT SIDING
5	EXG. PALLADIAN WINDOW UNIT	10	EXG. MASONRY VENEER
11	FIBER CEMENT SIDING TO MATCH EXG. IN TYPE, SPACING, AND FINISH	12	ROWLOCK COURSE TO MATCH EXG.
13	CONT. MTL GUTTERS TO MATCH EXG. TYPE, SIZE AND FINISH	14	CLASS A FIBERGLASS SHINGLES TO MATCH EXG.
15	MASONRY VENEER TO MATCH EXG.	16	MASONRY QUOINS, 5 COURSES TALL W/ 4 COURSE SPACE BETWEEN. TO MATCH EXG. QUOINS.
17	PROVIDE CIRCULAR MASONRY ROWLOCK JAMB/SURROUND TO MATCH EXG.		

STUDIO WALES
architecture

3151 MILHAVEN LAKE DR., WINSTON-SALEM, NC 27106
p. 414.704.6764 | www.STUDIO-WALES.com

STUDIO WALES P.L.L.C.
WINSTON-SALEM, NC
02/18/2024
53175

KEITH E. WALES
REGISTERED ARCHITECT
02/18/2024
13149

SPRINGBROOK NURSING AND
REHABILITATION CENTER
ADDITION

195 SPRINGBROOK AVE, CLAYTON, NC

CONSTRUCTION DOCUMENTS

FOR CONSTRUCTION

Revisions

No.	Description	Date

date: 02/18/2024
commission: NH-3138

sheet title:
EXTERIOR ELEVATIONS

sheet number:
A2.03

1
F
E
D
C
B
A

2

3

4

5

6


7

8


9

10


11

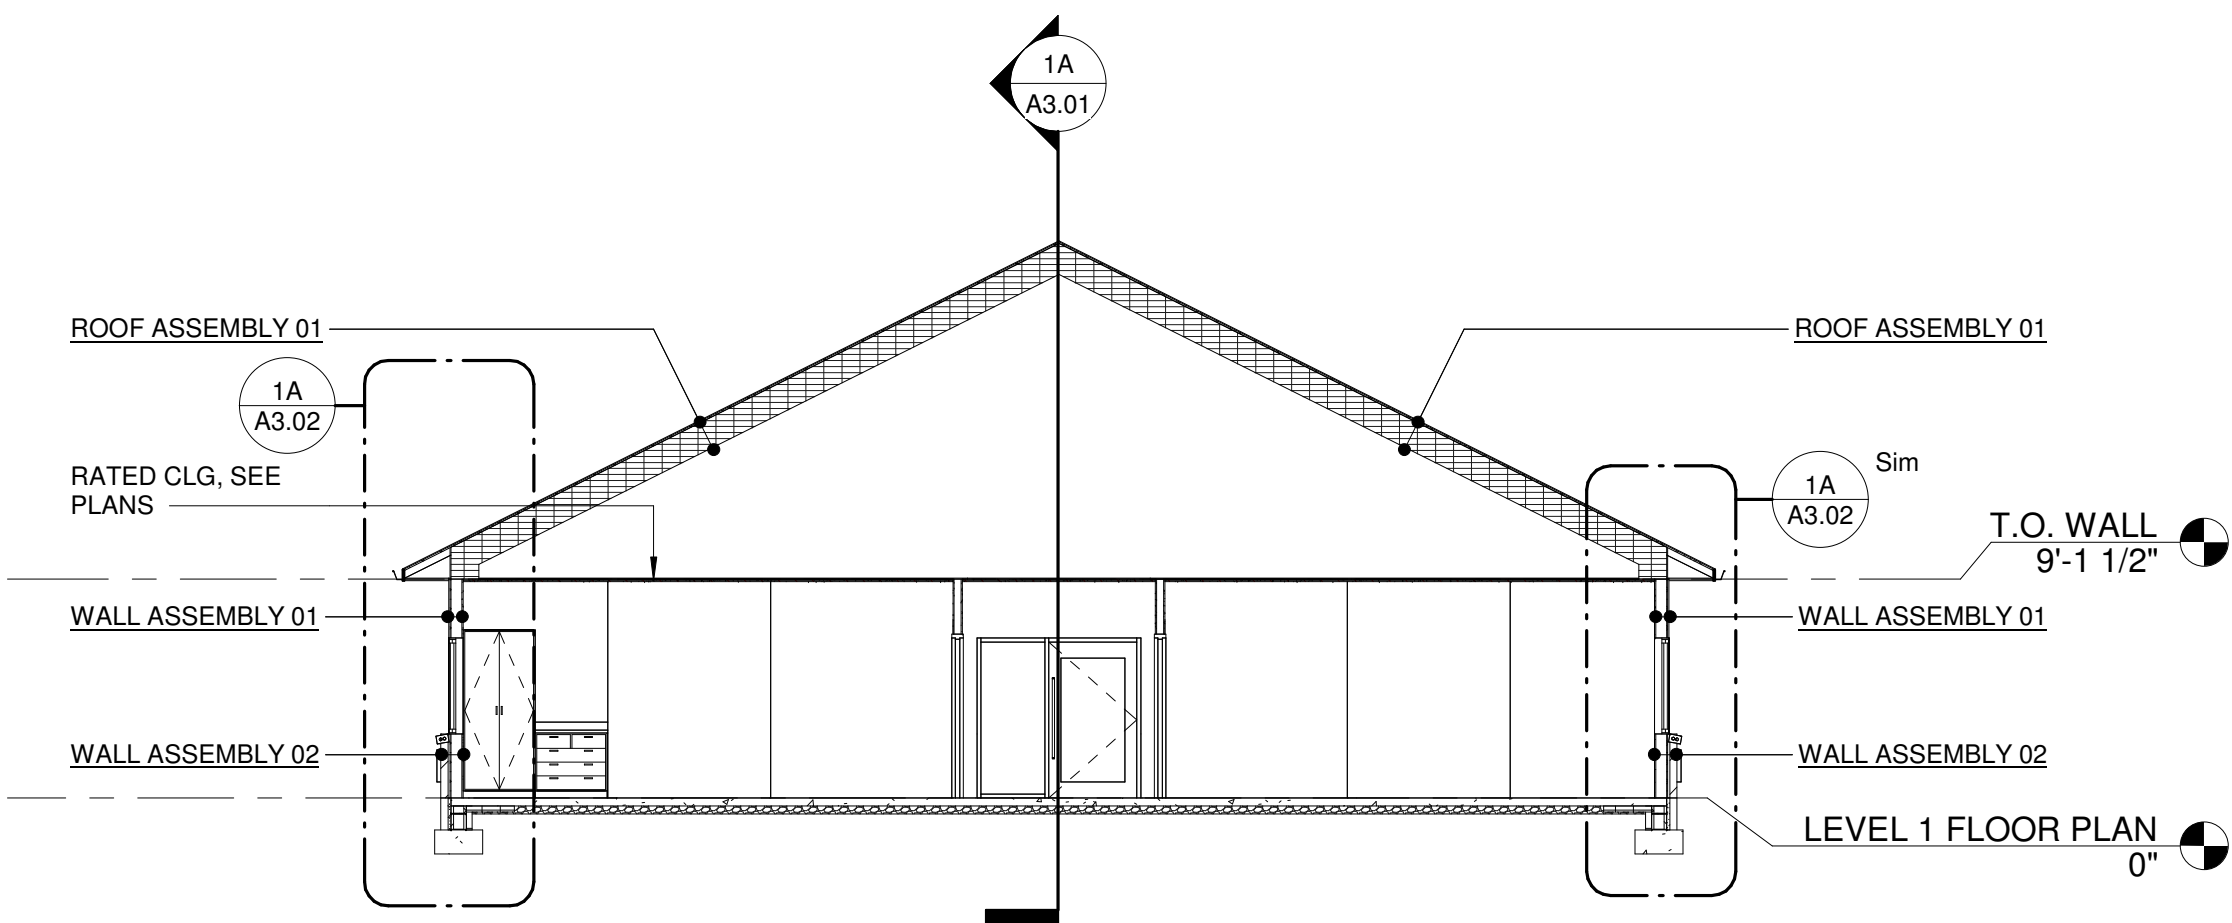


1E BUILDING SECTION 01
1/8" = 1'-0"

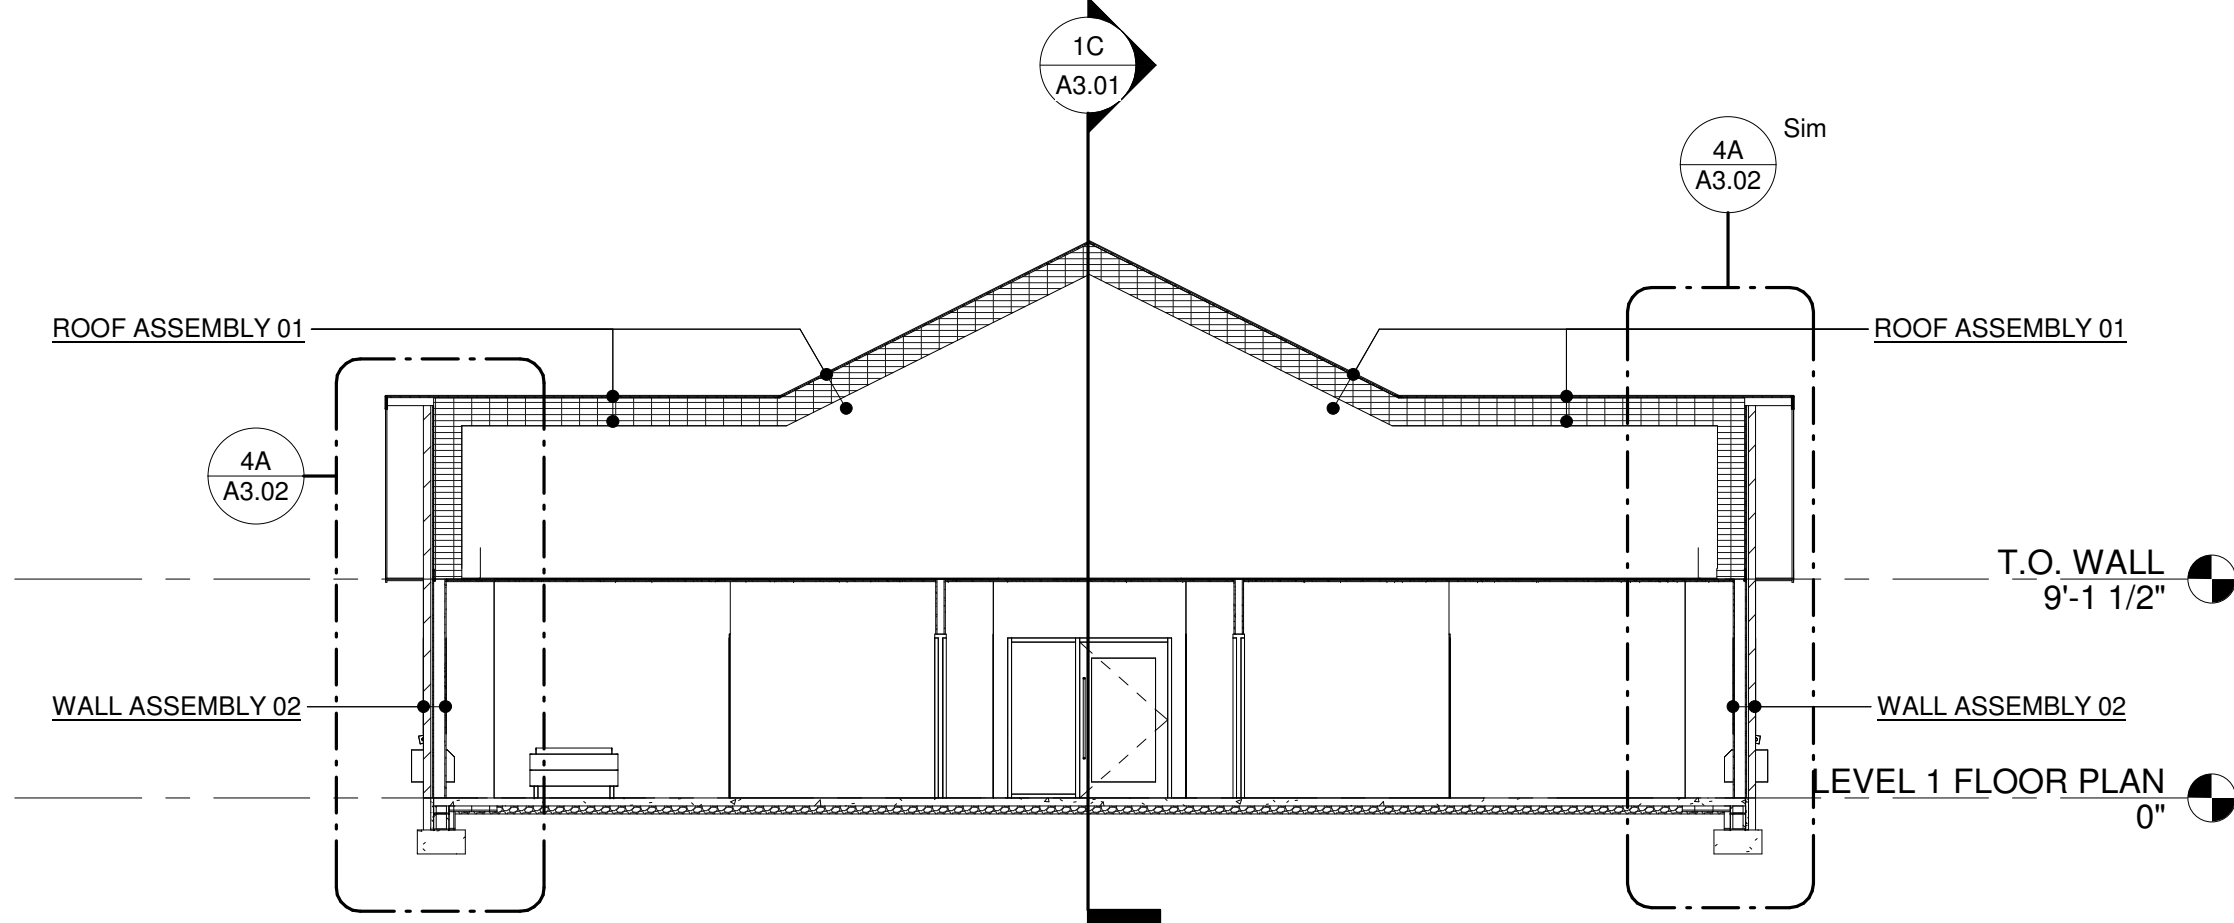

6E BUILDING SECTION 02
1/8" = 1'-0"

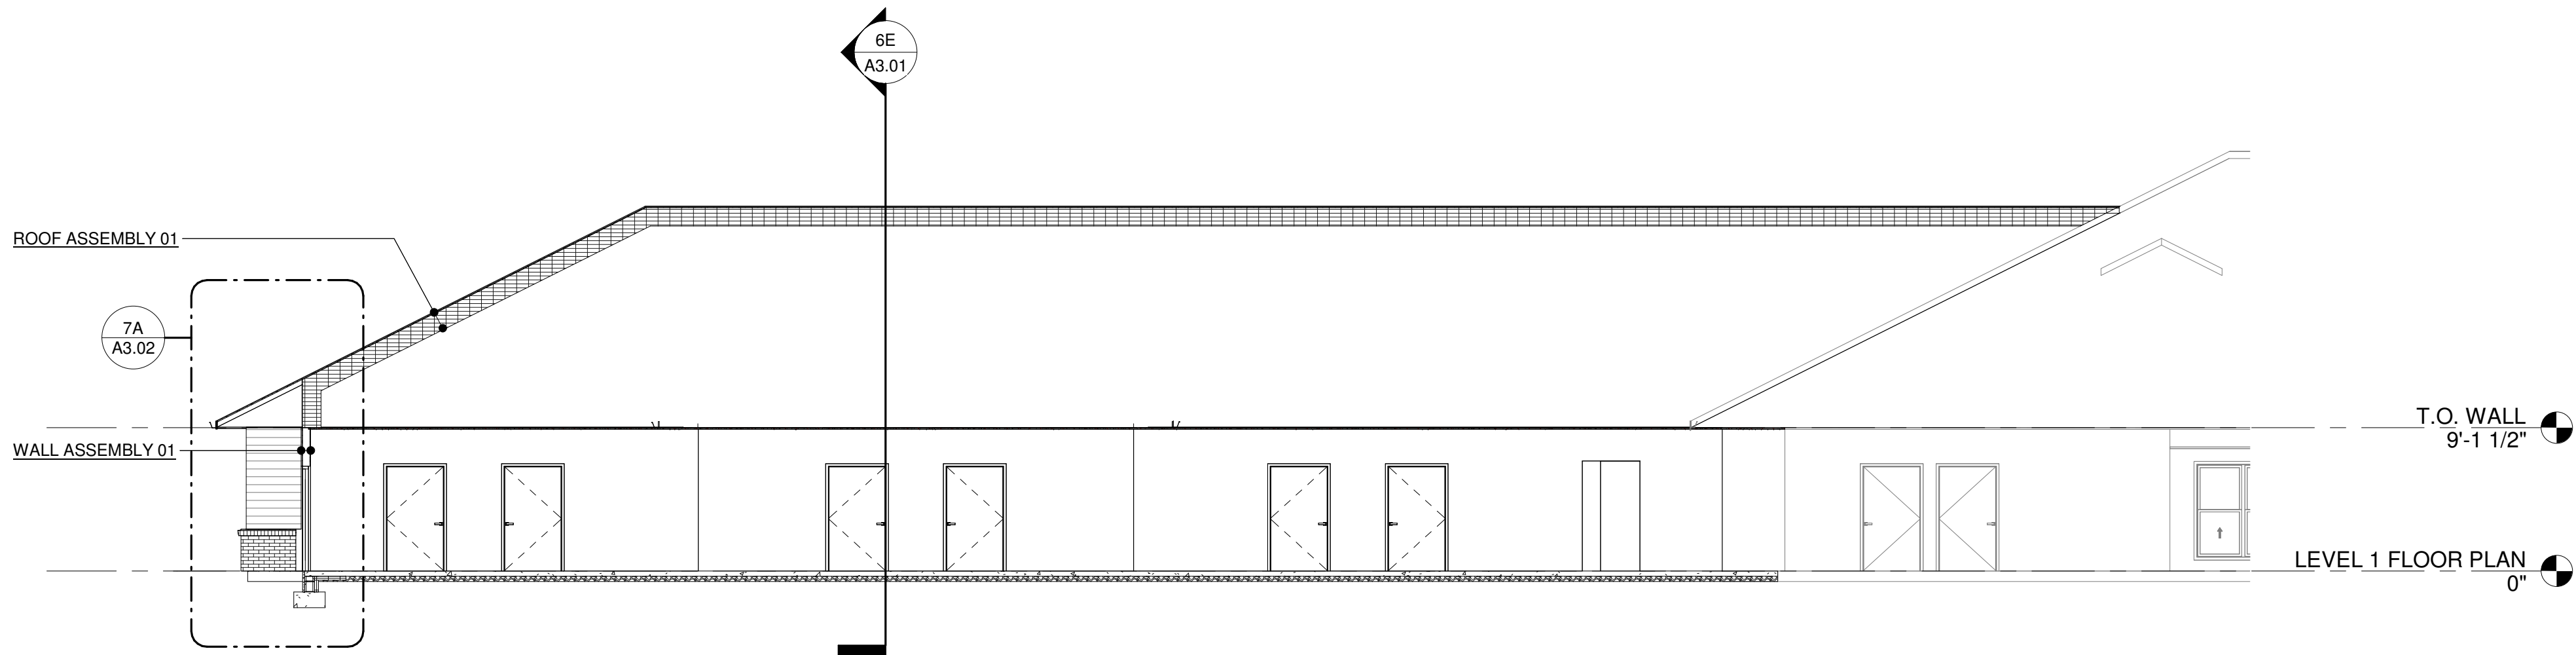

1C BUILDING SECTION 03
1/8" = 1'-0"

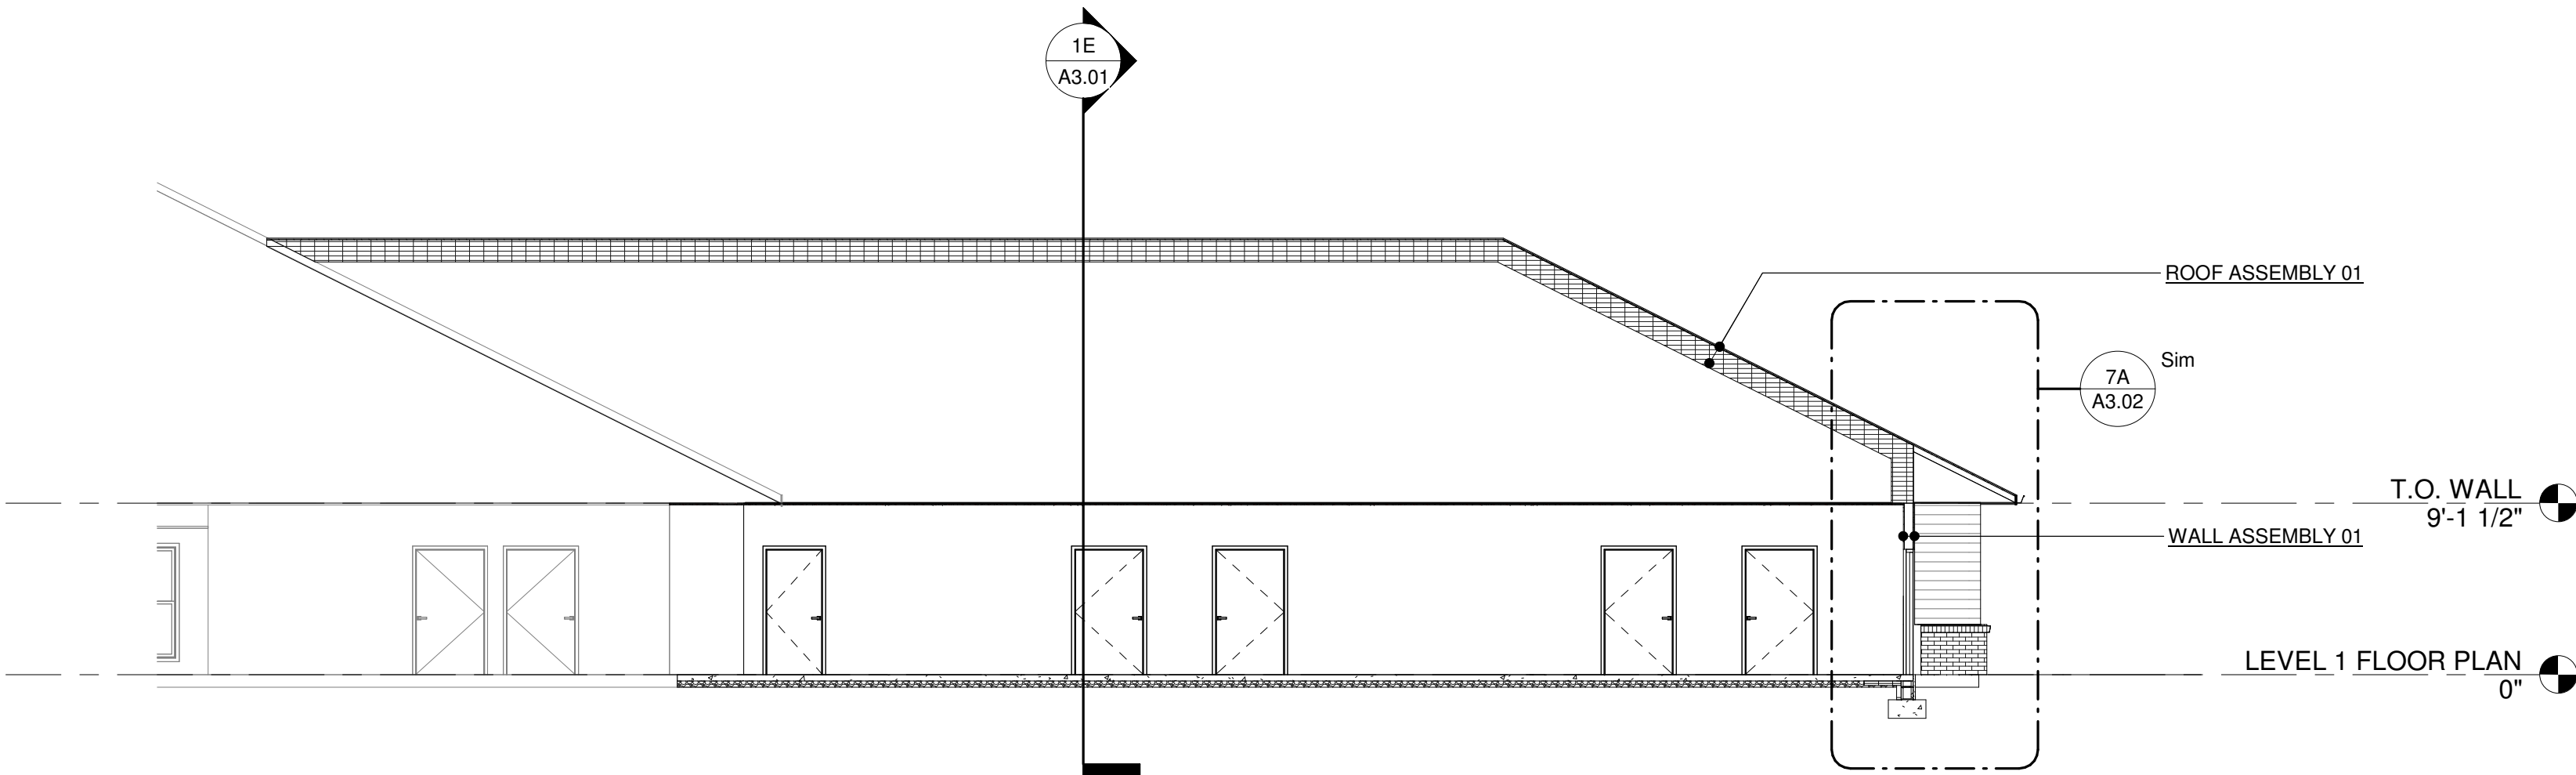

1A BUILDING SECTION 04
1/8" = 1'-0"

NOTE: CONSTRUCT AS UL U-356 BEARING WALL - 1HR RATING EXPOSED TO FIRE ON INTERIOR SIDE ONLY

5/8" F.C. TYPE "X" GWB W/ FINISH AS SPECIFIED

WD STUD FRAMING AS SHOWN ON STRUCTURAL DWGS

FIBER CEMENT SIDING, SEE ELEVATIONS

EXTERIOR SHEATHING AS SHOWN ON STRUCTURAL DWGS.

CONTINUOUS AIR BARRIER, TAPE ALL JTS

5 1/2" R-20 MIN. BATT INSULATION AS PER UL

WALL ASSEMBLY 01 - UL U356

NOTE: CONSTRUCT AS UL U-356 BEARING WALL - 1HR RATING EXPOSED TO FIRE ON INTERIOR SIDE ONLY

5/8" F.C. TYPE "X" GWB W/ FINISH AS SPECIFIED

WD STUD FRAMING AS SHOWN ON STRUCTURAL DWGS

5 1/2" R-20 MIN. BATT INSULATION

EXTERIOR SHEATHING AS SHOWN ON STRUCTURAL DWGS.

CONTINUOUS AIR BARRIER

AIR SPACE

MASONRY TIE W/ ADJ. ANCHOR PLATE, TYP. EMBED IN MORTAR JT. 1/2 DEPTH OF VENEER, MIN. TIES TO BE SPACED 16" VERT. AND 32" HORZ., MAX.

MASONRY VENEER TO MATCH EXG.

WALL ASSEMBLY 02 - UL U356

FIBERGLASS CLASS A ROOF SHINGLES TO MATCH EXG.

CONTINUOUS #30 GLASS REINFORCED FELT, SEAL ALL JTS

EXTERIOR SHEATHING AS SHOWN ON STRUCTURAL DWGS.

WD TRUSS FRAMING AS SHOWN ON STRUCTURAL DWGS

SPRAY APPLIED CELLULOSE INSULATION, R-38 MIN. THICKNESS

ROOF ASSEMBLY 01

ASSEMBLIES

1" = 1'-0"

STUDIO WALES
architecture

3151 MILHAVEN LAKE DR., WINSTON-SALEM, NC 27106
p. 4140704.6764 | www.STUDIO-WALES.com

SPRINGBROOK NURSING AND
REHABILITATION CENTER
ADDITION
195 SPRINGBROOK AVE, CLAYTON, NC

CONSTRUCTION DOCUMENTS


Revisions		
No.	Description	Date

date: 02/06/2024
commission: NH-3138

sheet title:
BUILDING SECTIONS


sheet number:

A3.01

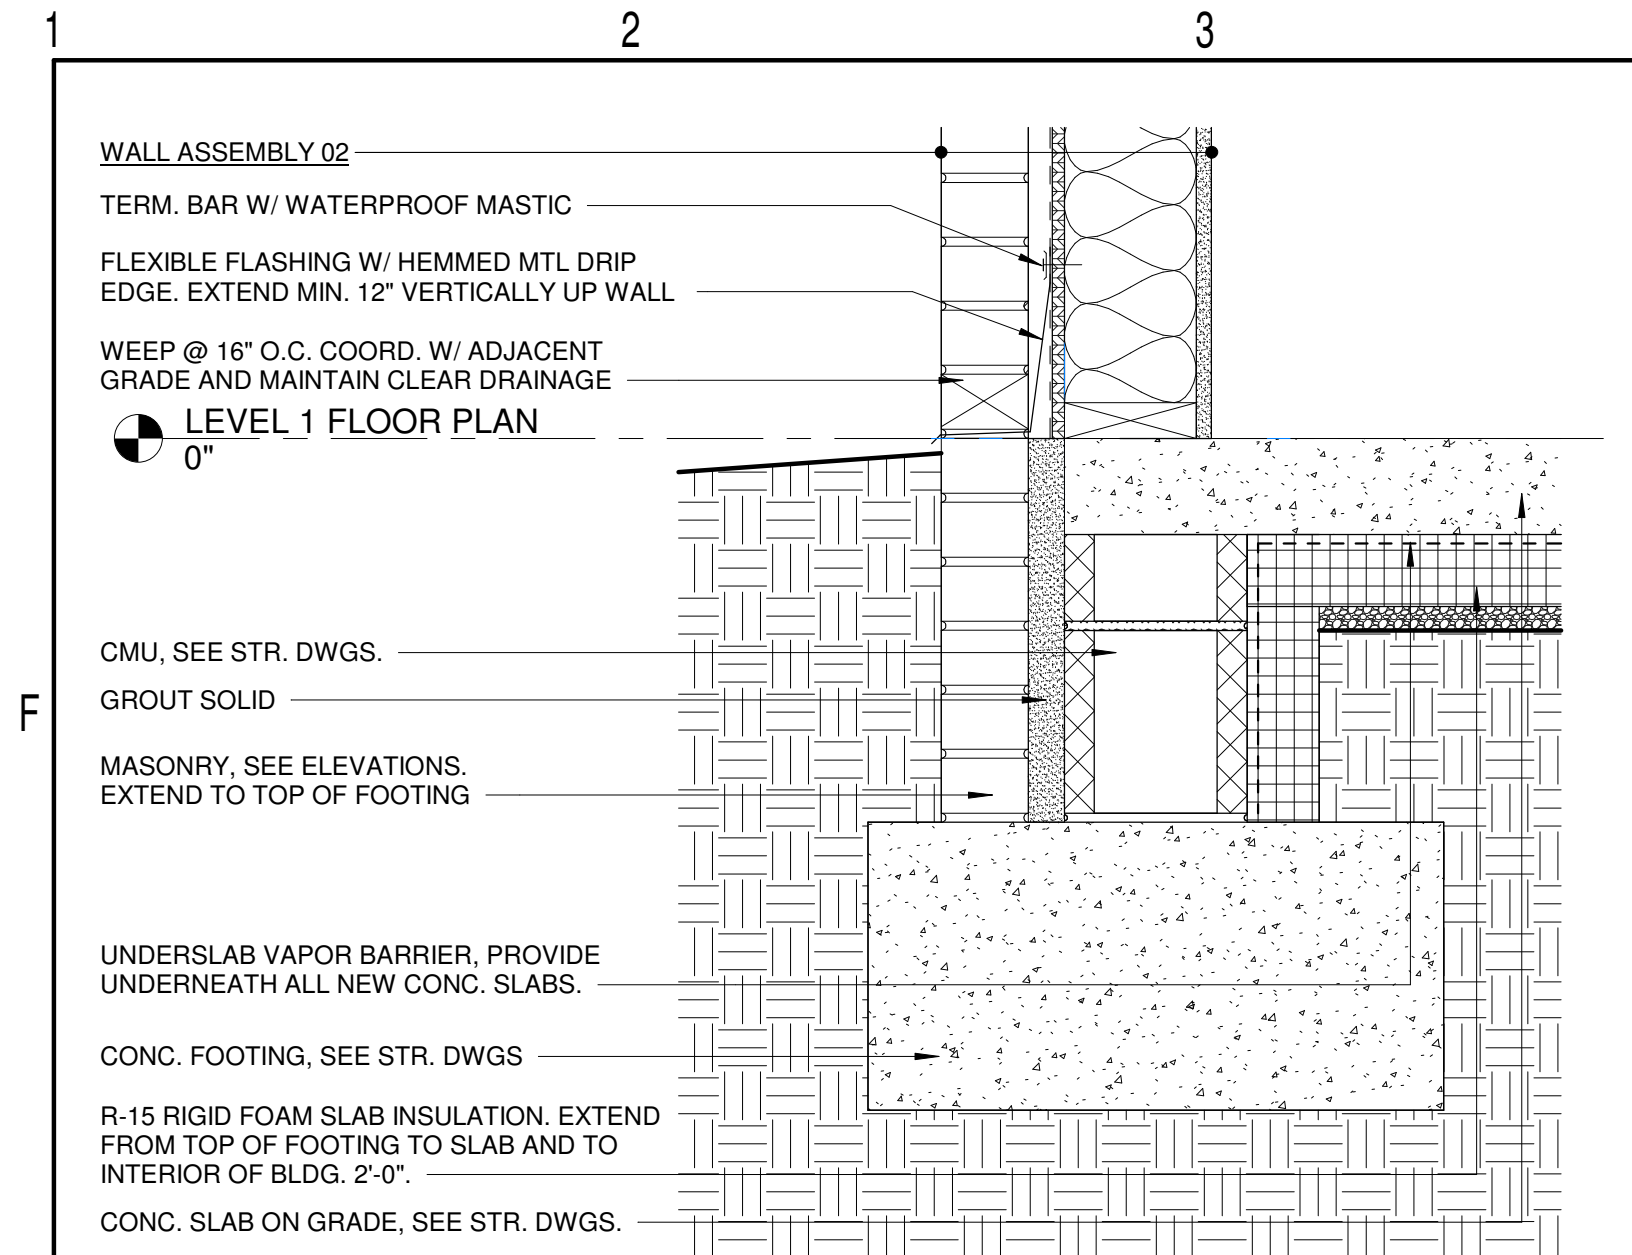


E 1E DETAIL SECTION - TYP. WALL BASE

1 1/2" = 1'-0"

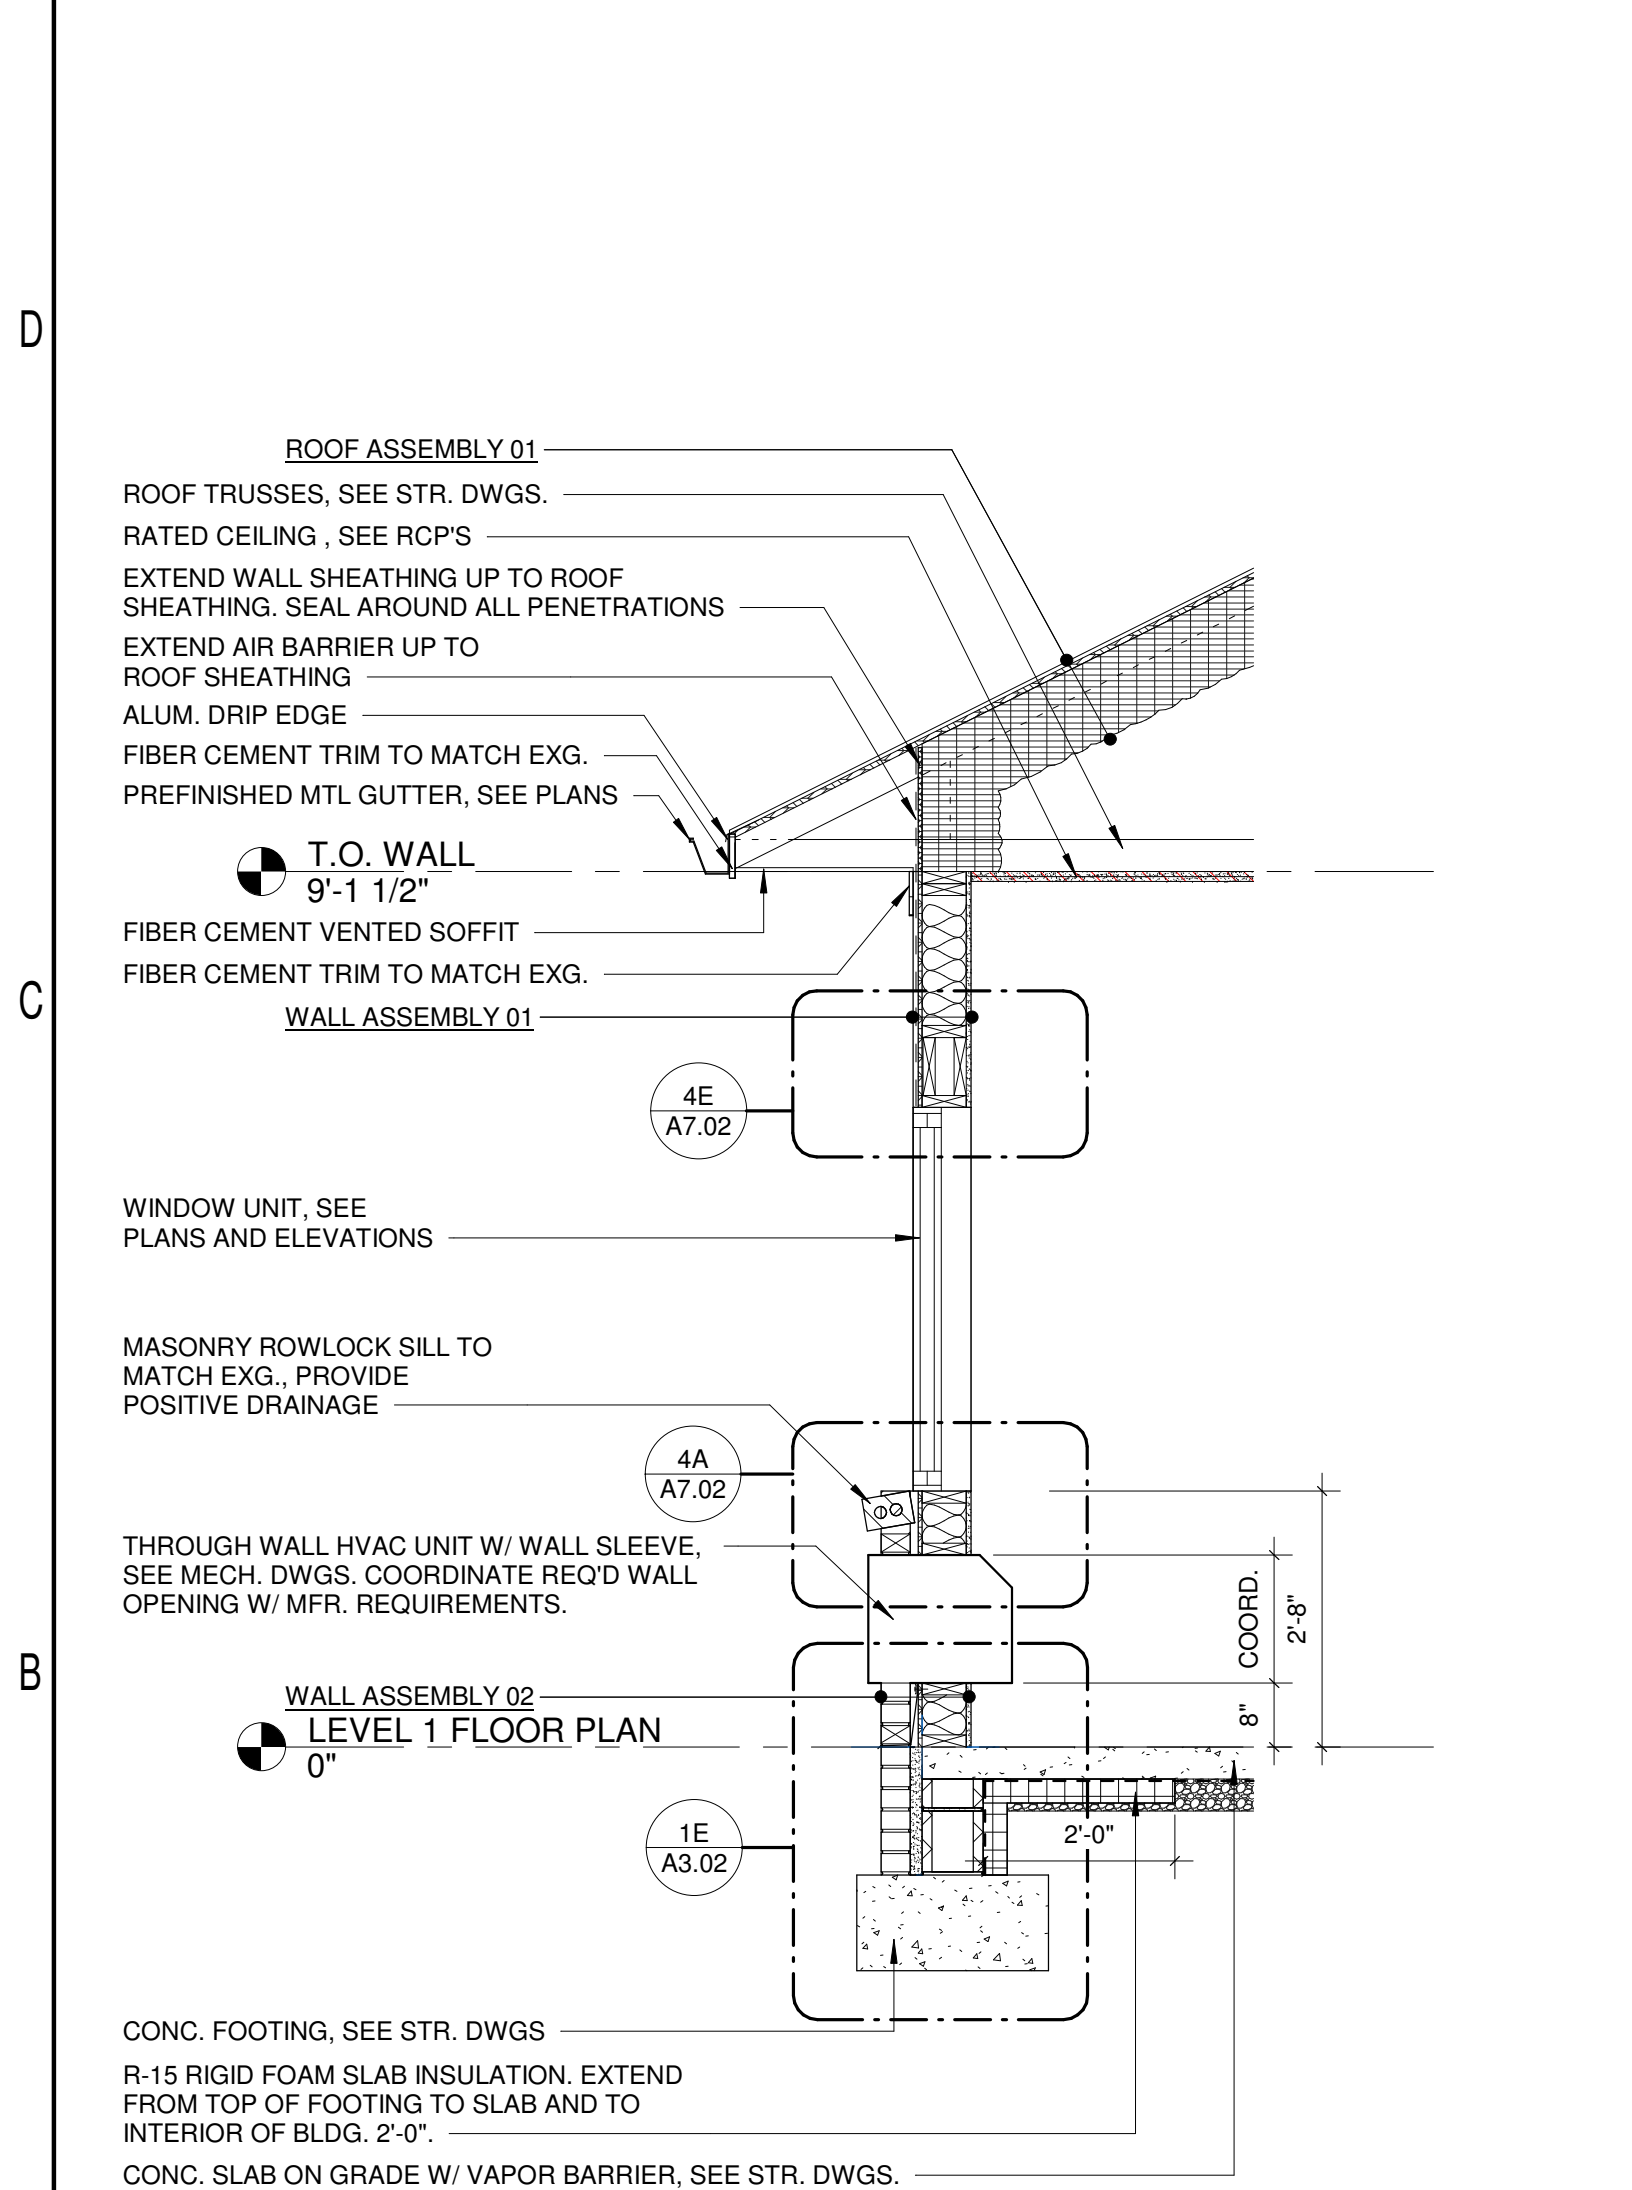


A 1A WALL SECTION 01

1/2" = 1'-0"

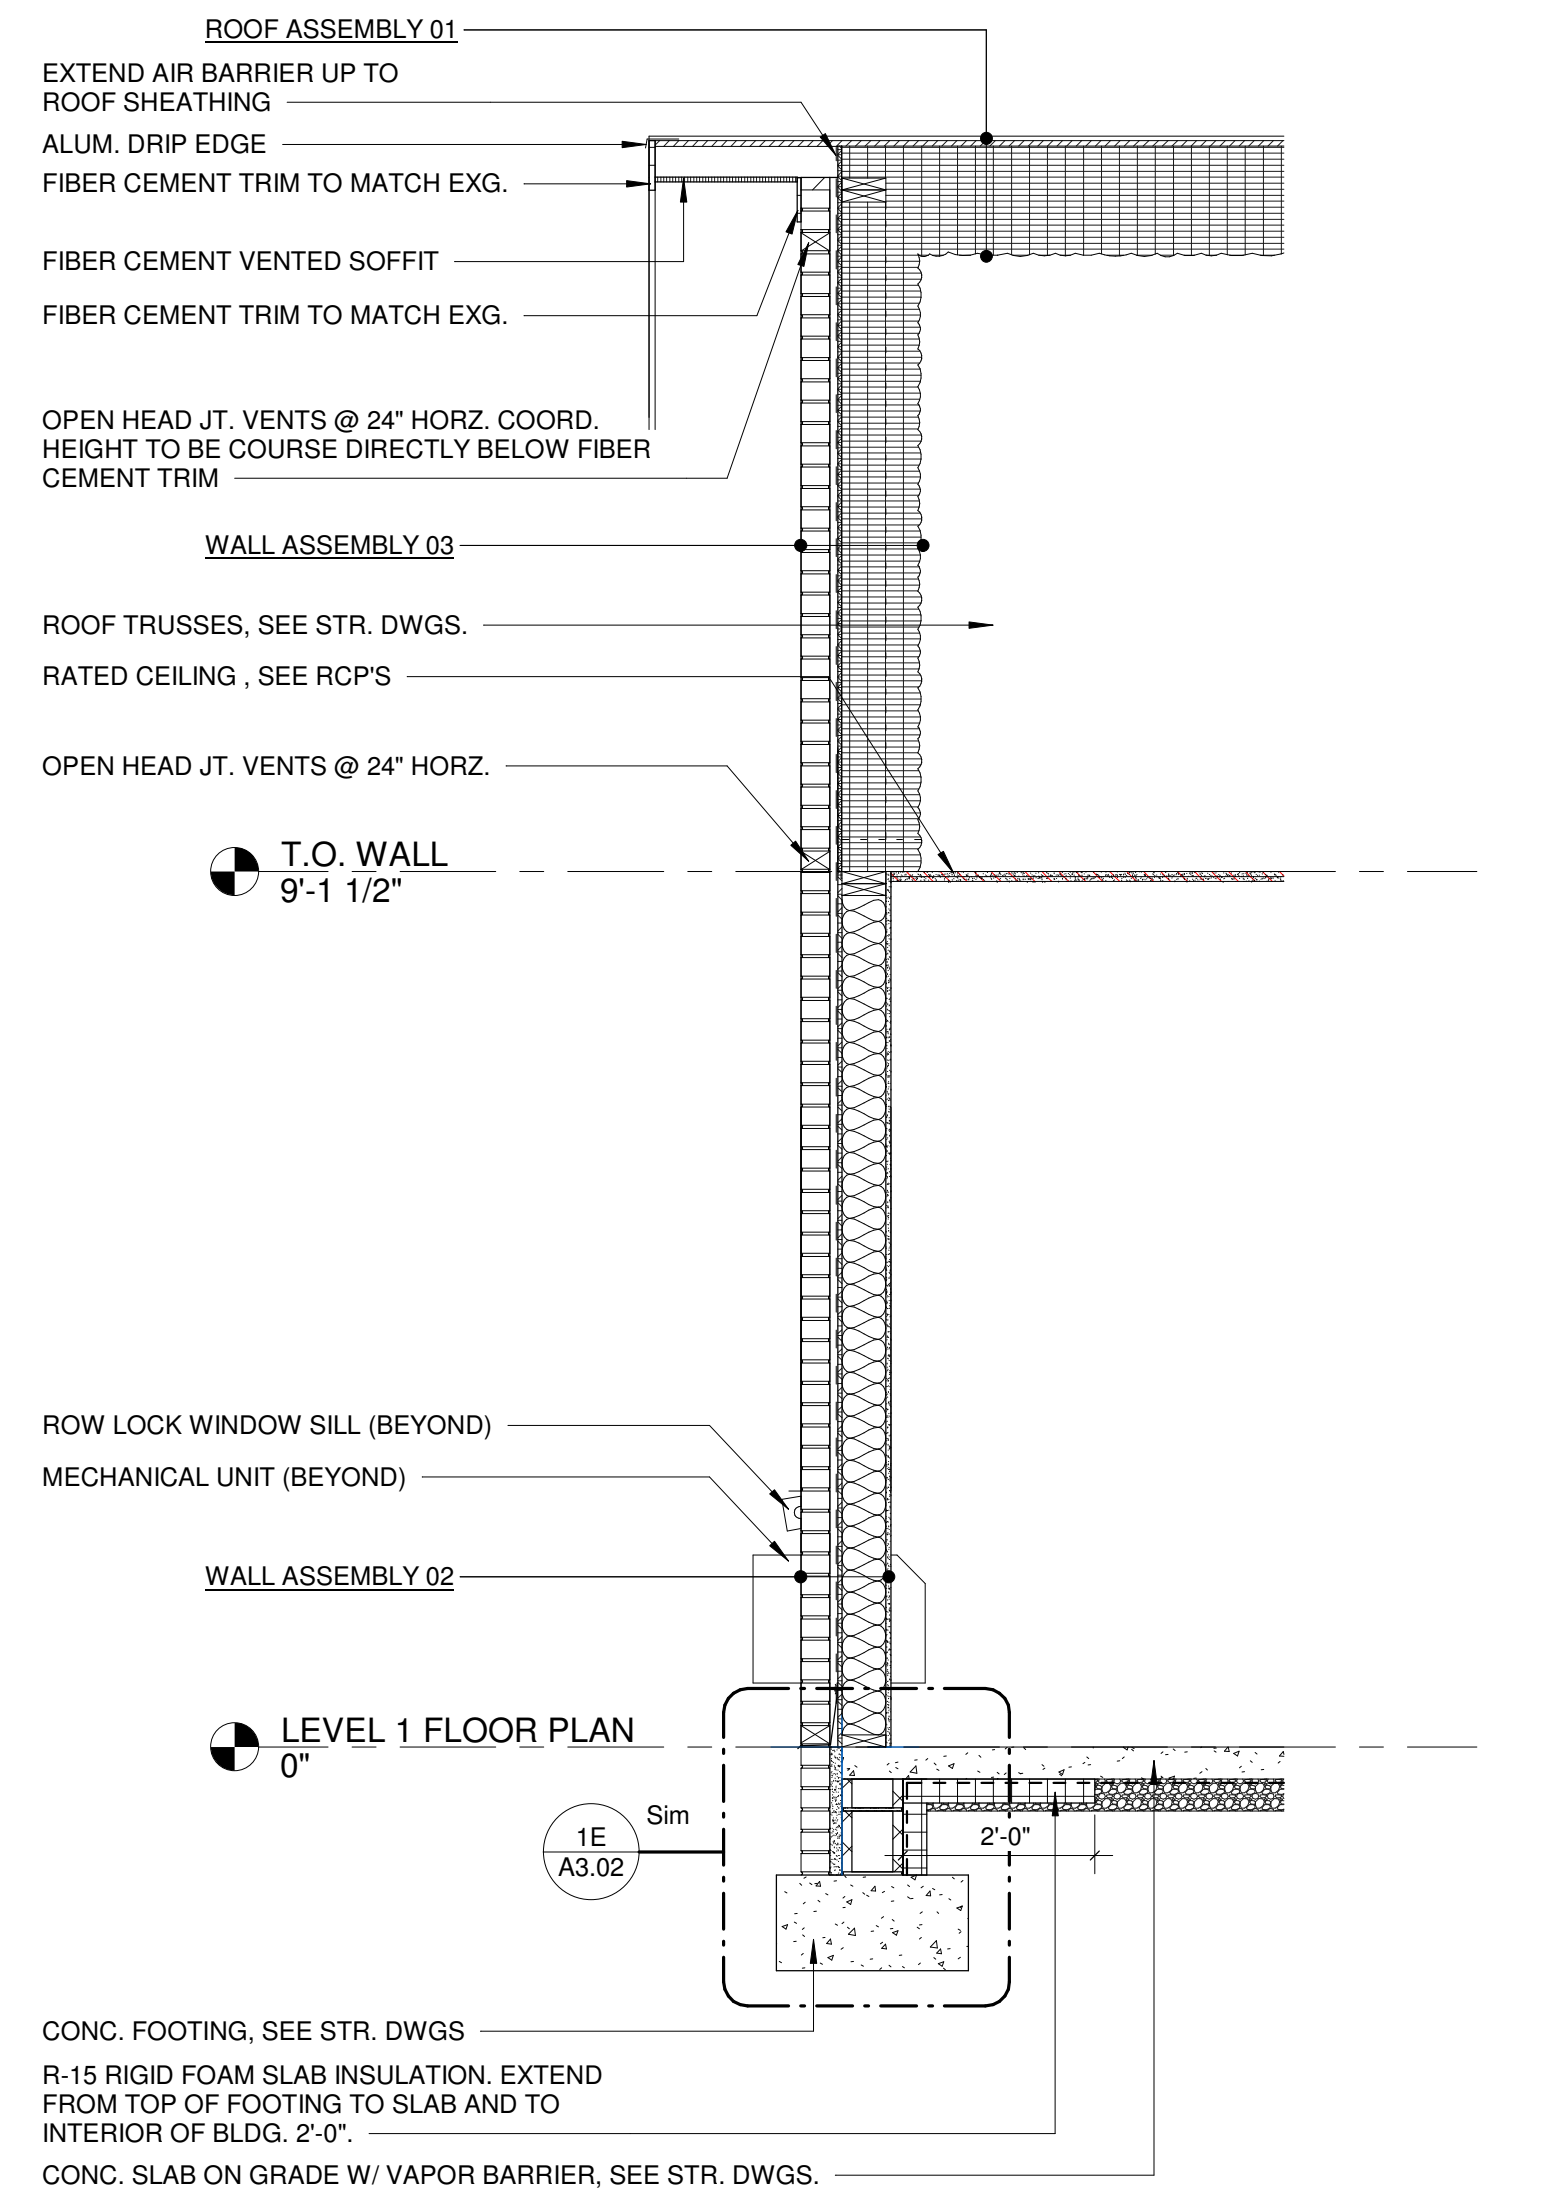


4A WALL SECTION 02

1/2" = 1'-0"

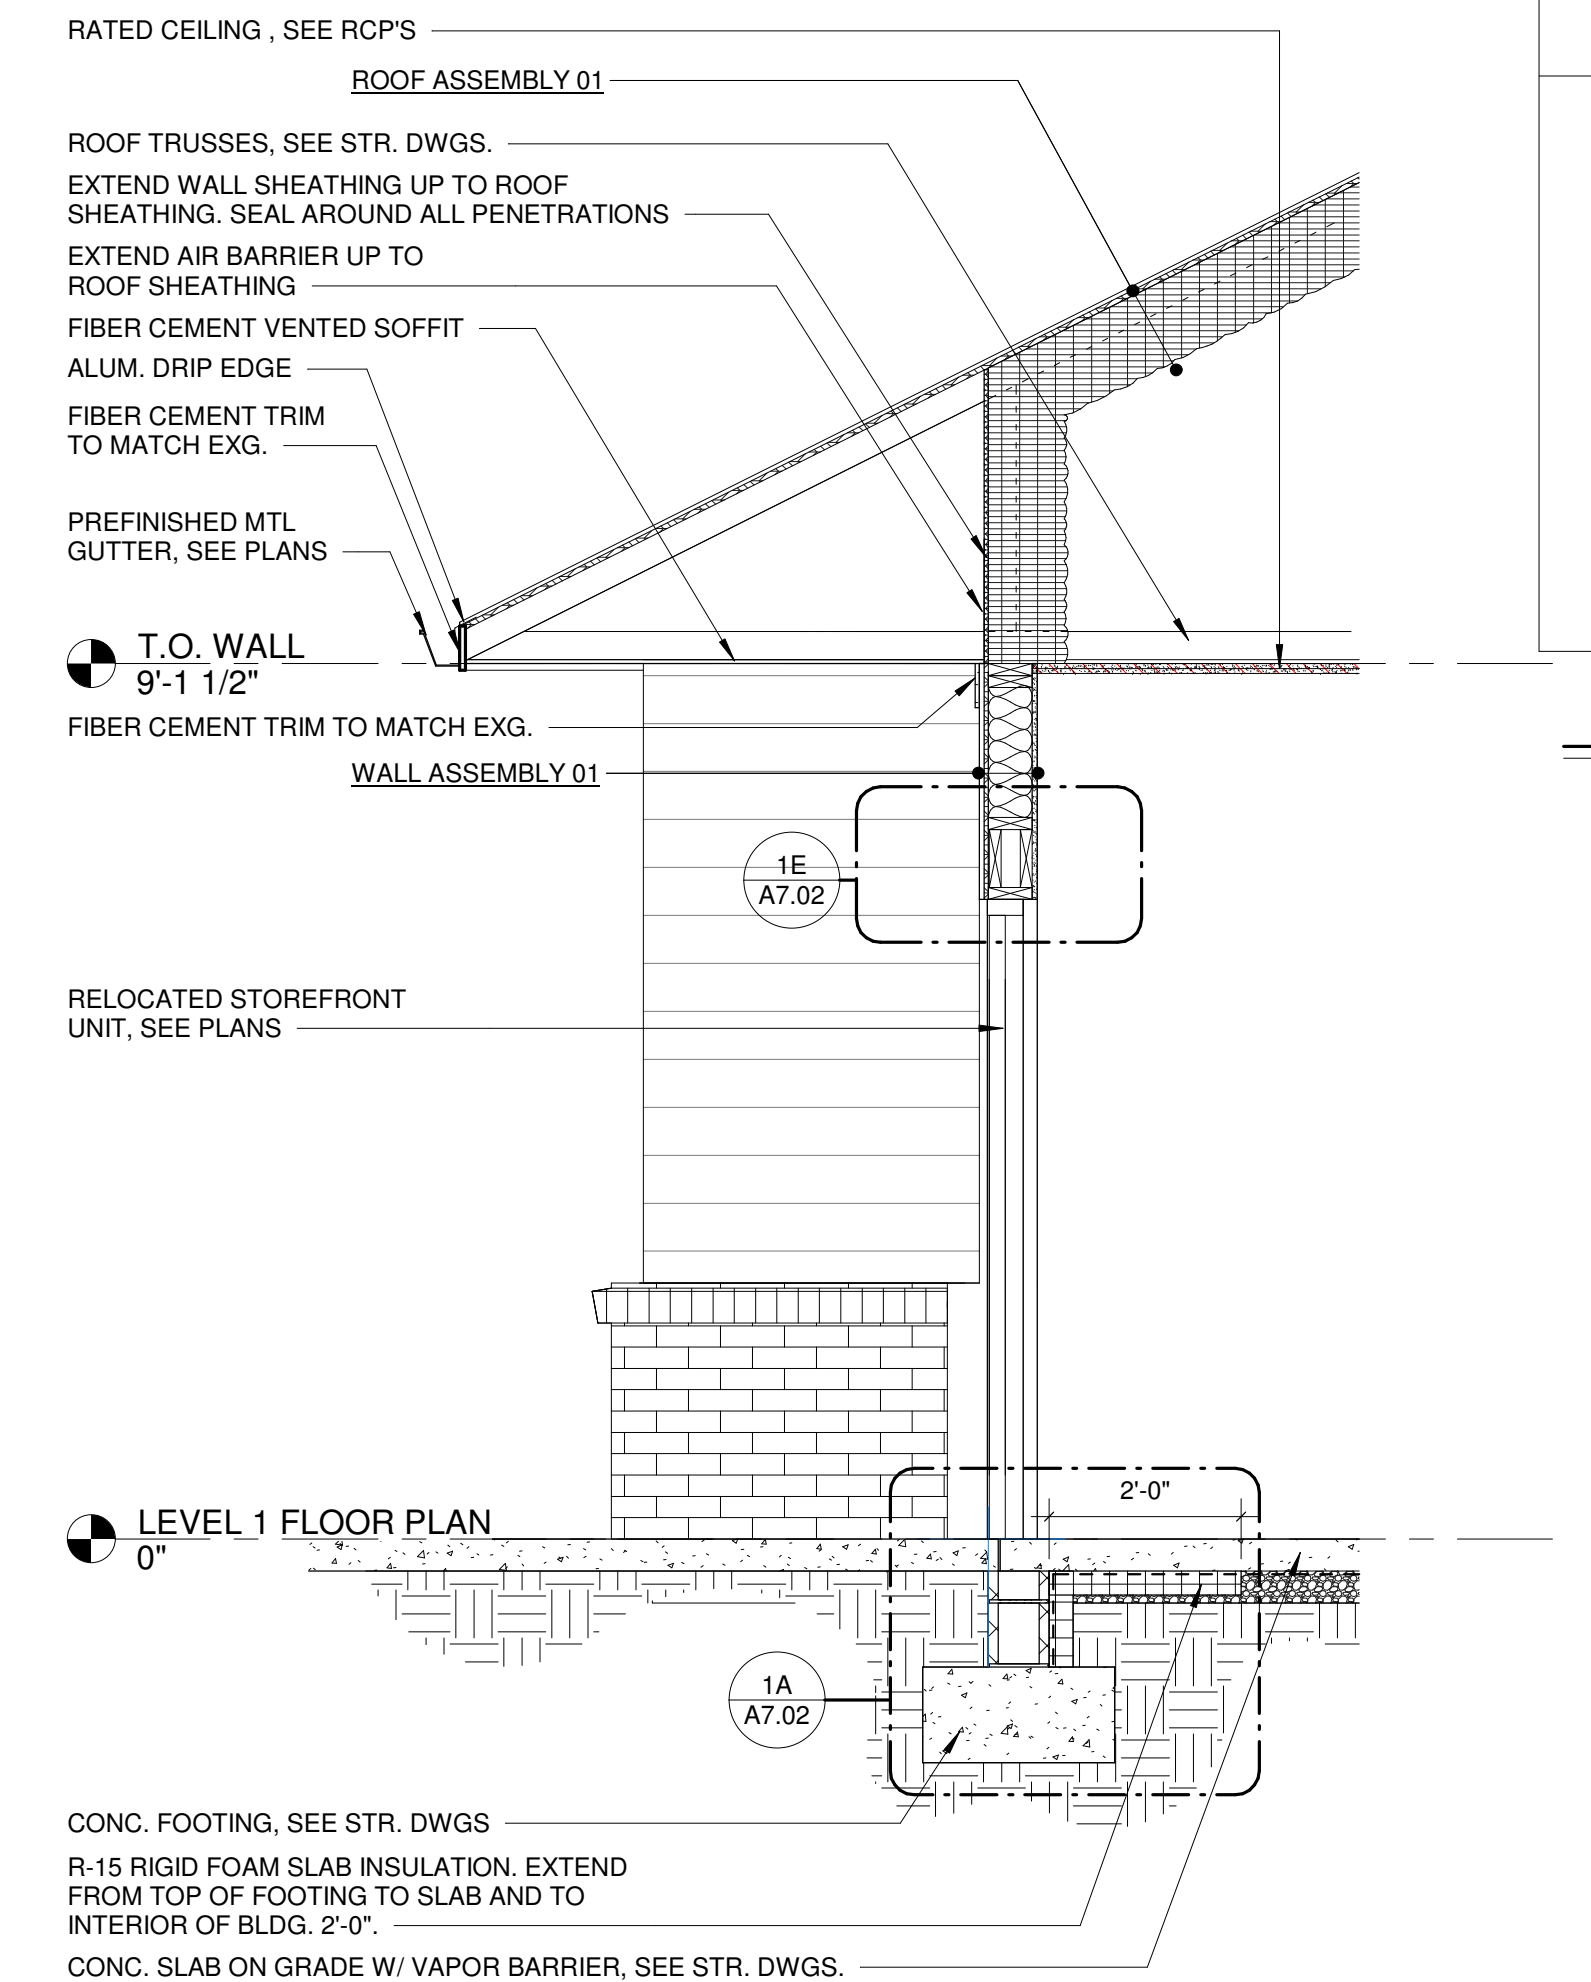


7A WALL SECTION 03


1/2" = 1'-0"

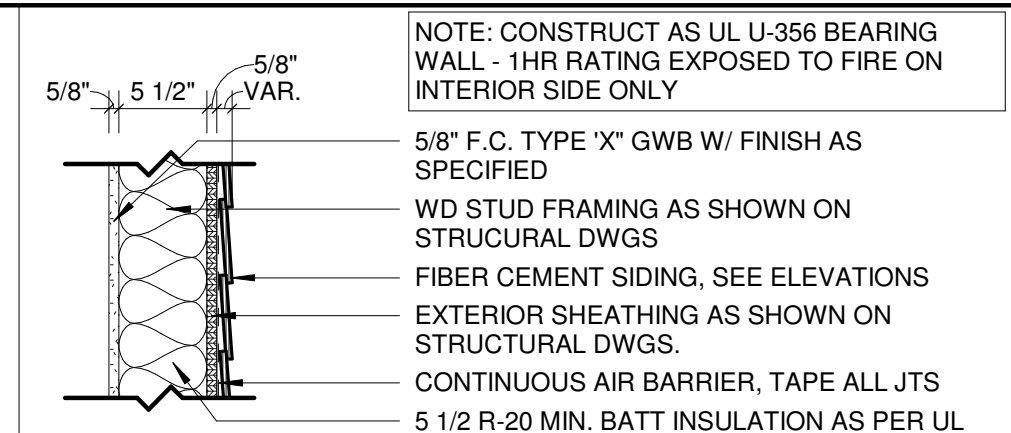


WALL ASSEMBLY 01 - UL U356

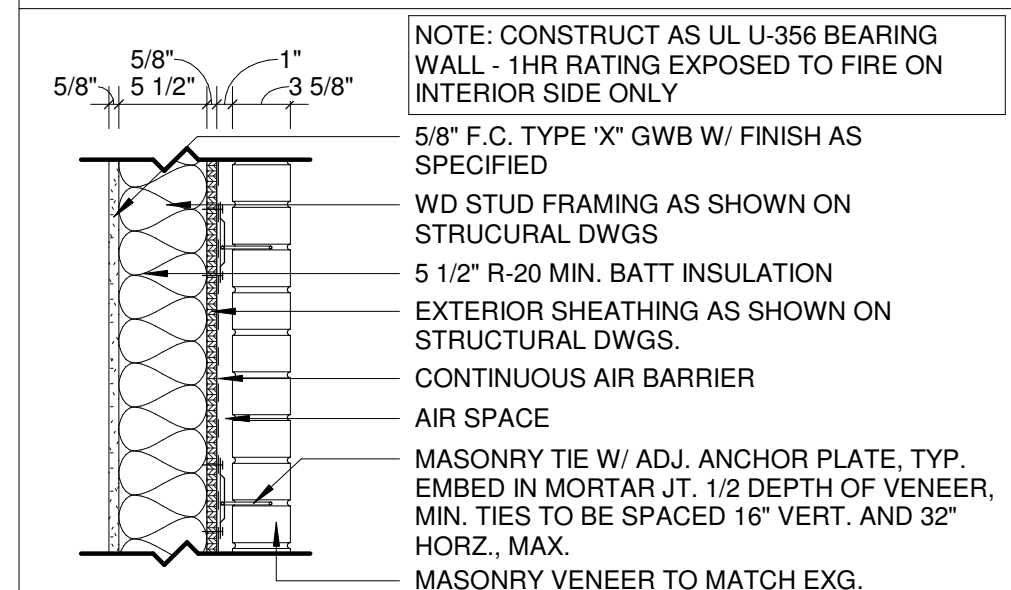

WALL ASSEMBLY 02 - UL U356

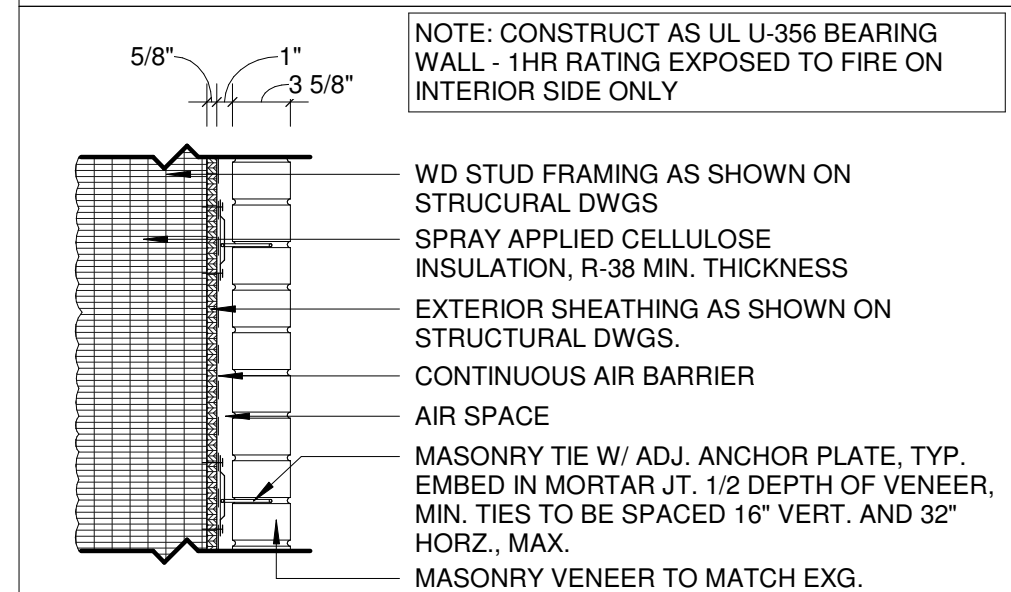

WALL ASSEMBLY 03

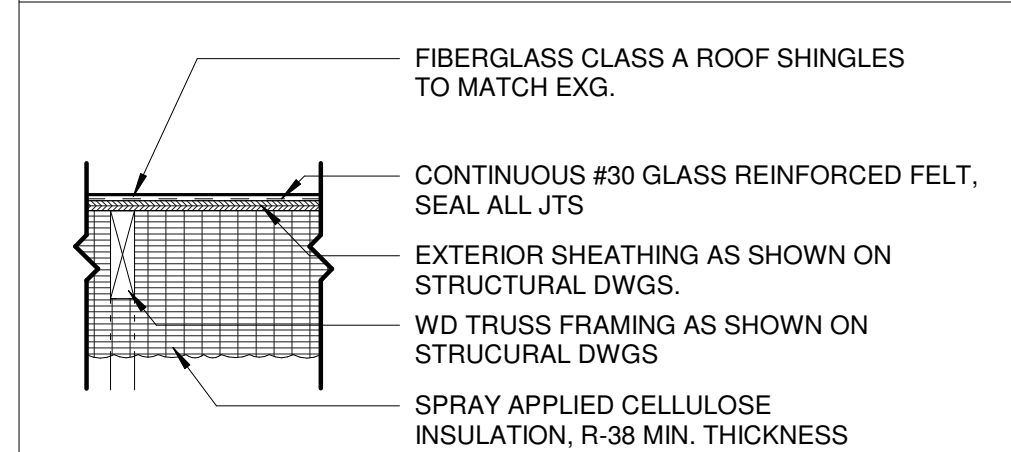

ROOF ASSEMBLY 01

ASSEMBLIES

1" = 1'-0"

STUDIO WALES
architecture

3151 MILHAVEN LAKE DR., WINSTON-SALEM, NC 27106
p. 41.40704.6764 | www.STUDIO-WALES.com

SPRINGBROOK NURSING AND
REHABILITATION CENTER
ADDITION
195 SPRINGBROOK AVE, CLAYTON, NC

CONSTRUCTION DOCUMENTS

Revisions		
No.	Description	Date

date: 02/18/2024
commission: NH-3138

sheet title:
WALL SECTIONS

sheet number :

A3.02

1
F
E
D
C
B
A

2

3

4

5

6


7

8

9

10


11

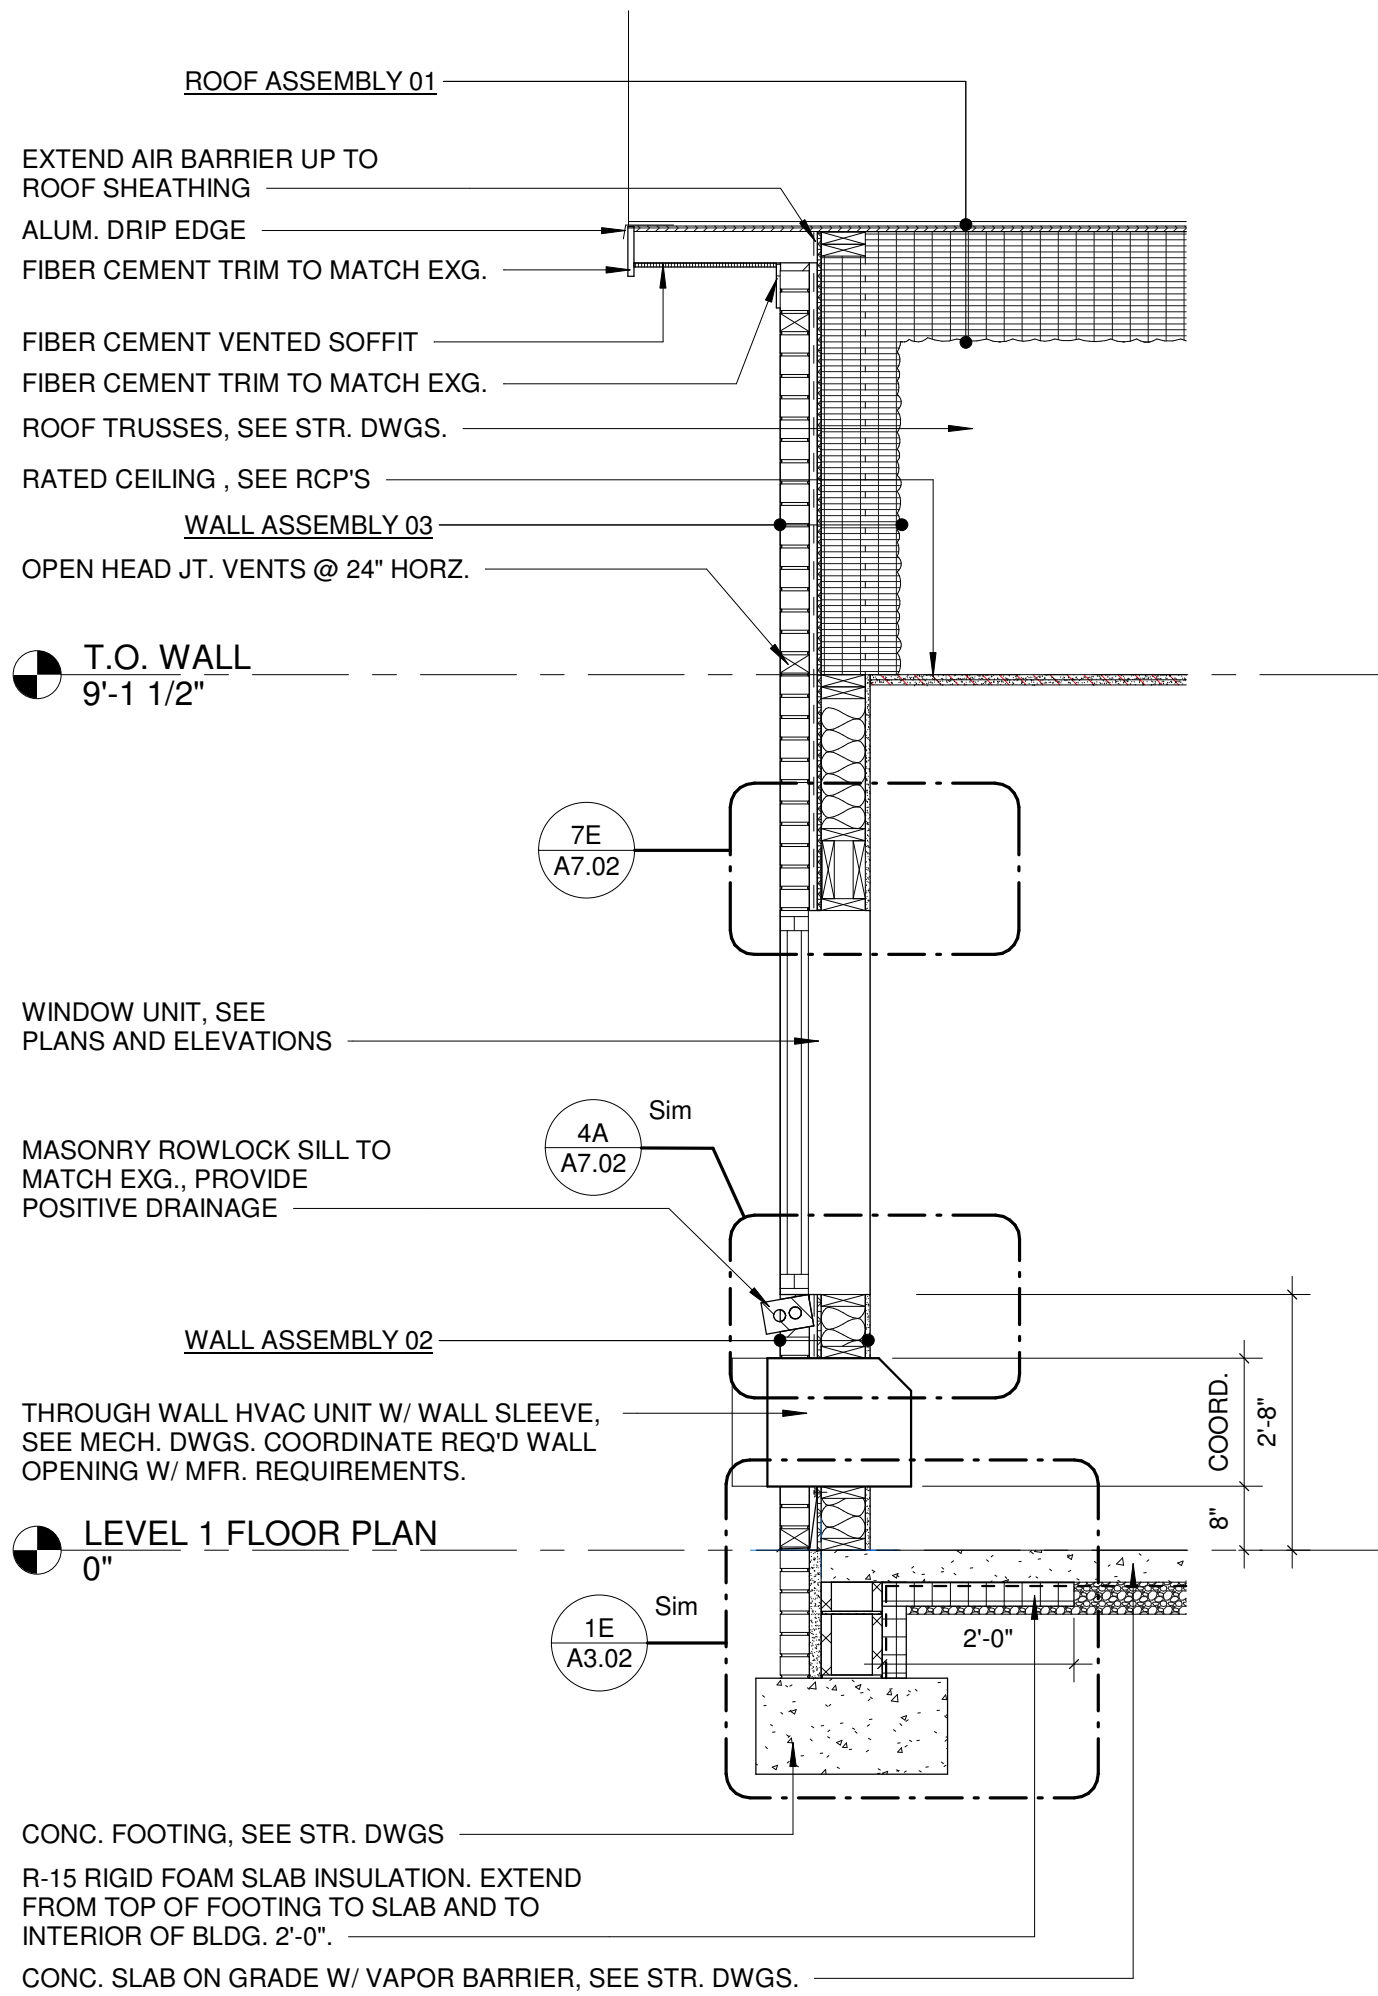

1A

WALL SECTION 04


1/2" = 1'-0"

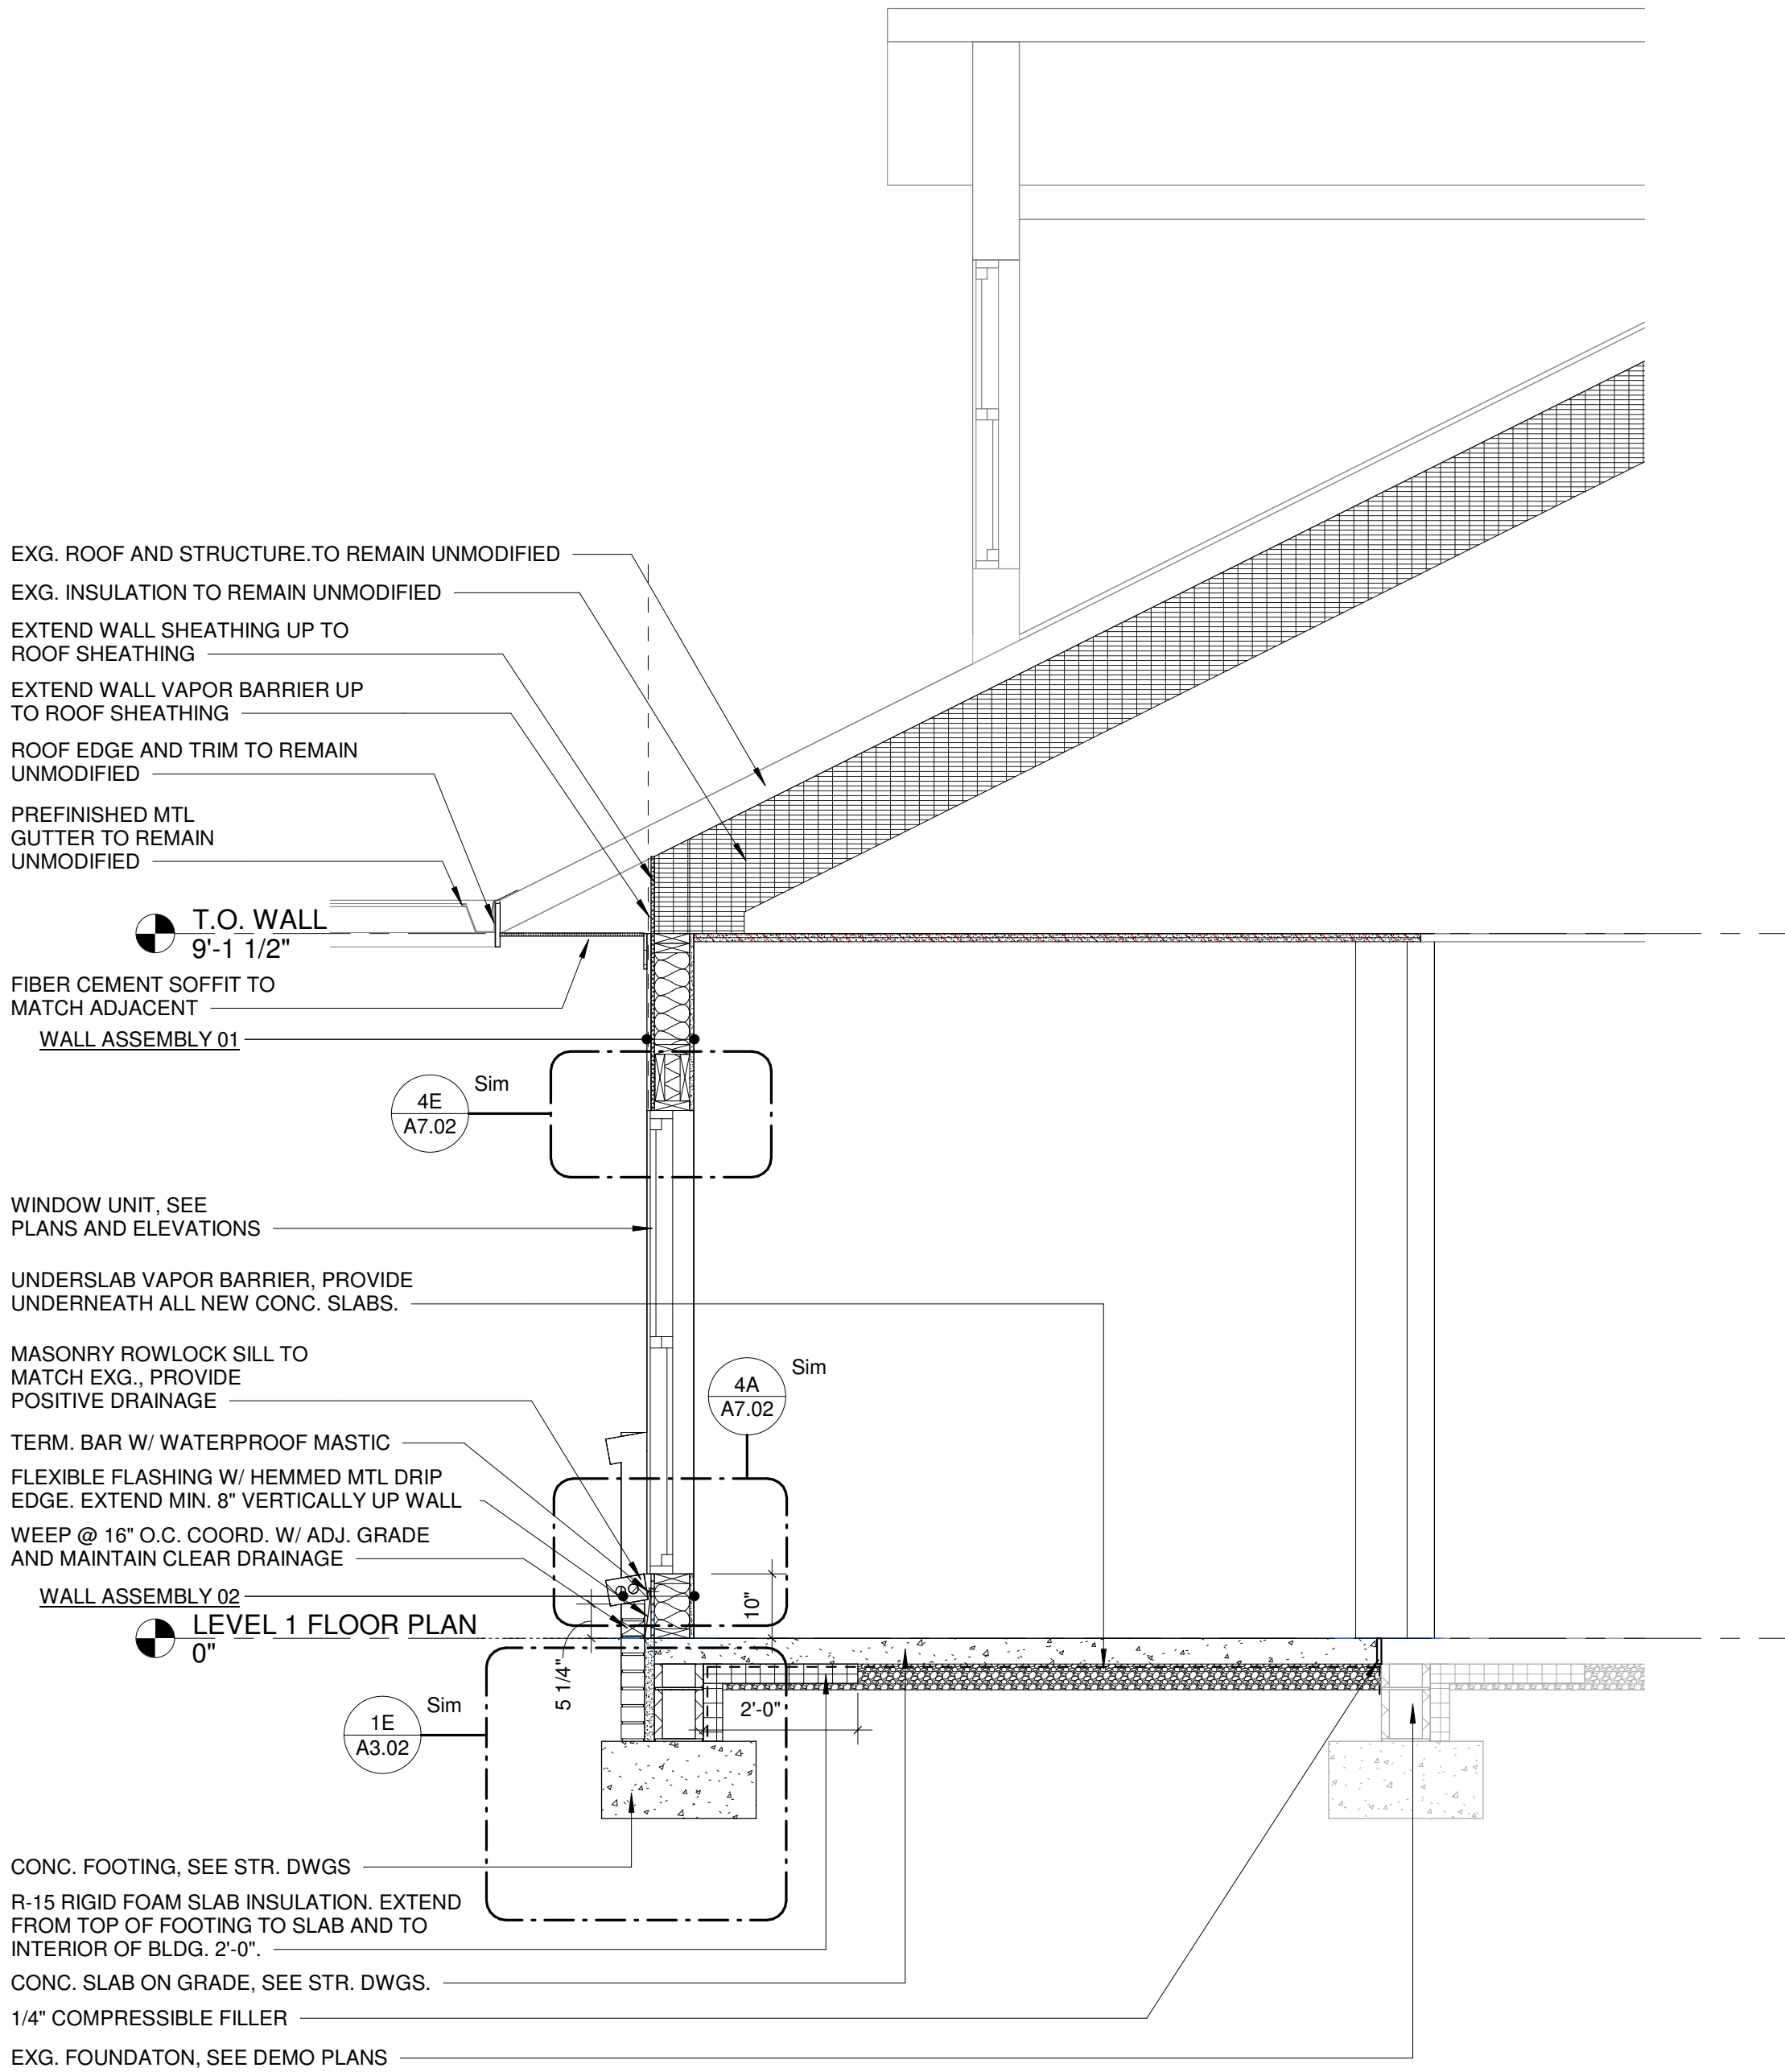

5A

WALL SECTION 05

1/2" = 1'-0"

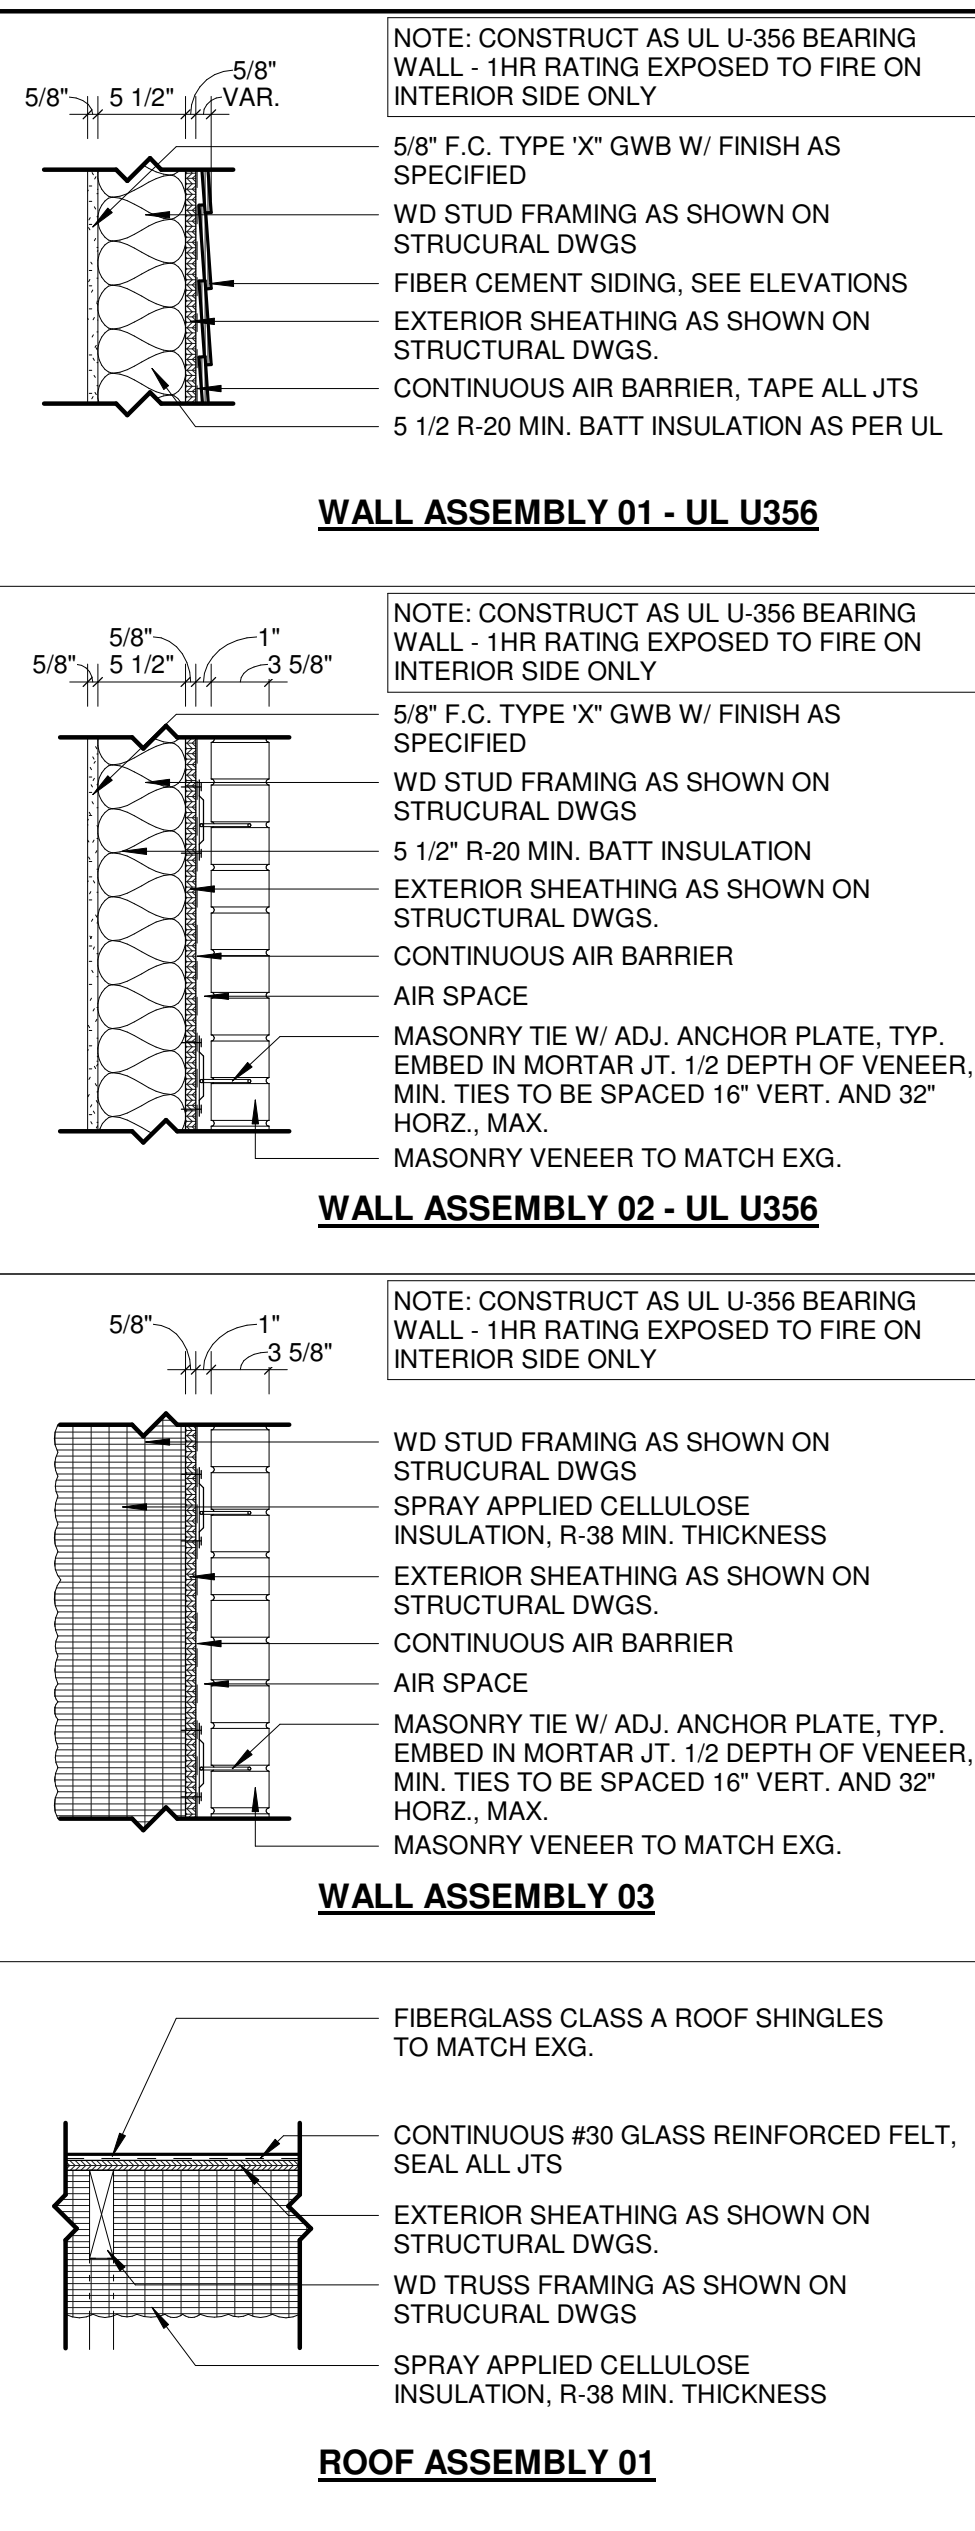

ASSEMBLIES

1" = 1'-0"

STUDIO WALES
architecture

3151 MILHAVEN LAKE DR., WINSTON-SALEM, NC 27106
p. 414.704.6764 | www.STUDIO-WALES.com



SPRINGBROOK NURSING AND
REHABILITATION CENTER
ADDITION
195 SPRINGBROOK AVE, CLAYTON, NC

CONSTRUCTION DOCUMENTS

FOR CONSTRUCTION		
Revisions		
No.	Description	Date

date: 02/18/2024
commission: NH-3138

sheet title:
WALL SECTIONS

sheet number:
A3.03

2

3

4

5

6

7

8

9

10

11



A3.04

TOILET ACCESSORY SCHEDULE			
KEY	DESCRIPTION		
TA1	SS GRAB BAR - 36"	BOBRICK	B-6806x36
TA2	SS GRAB BAR - 42"	BOBRICK	B-6806x42
TA3	SS GRAB BAR - 18"	BOBRICK	B-6806x18
TA4	SS GRAB BAR - 24"	BOBRICK	B-6806x24
TA5	SS GRAB BAR - 30"	BOBRICK	B-6806x30
TA6	TOWEL BAR 18" LONG	BOBRICK	B674x18
TA7	TOILET PAPER DISPENSER	BOBRICK	B-7685
TA8	WALL MOUNT SOAP DISPENSER	BY OWNER	OFOI
TA9	PAPER TOWEL DISPENSER	BY OWNER	OFOI
TA10	JANITORIAL SHELF	BOBRICK	B-295x16
TA11	SHOWER CURTAIN ROD	BOBRICK	B-6107
TA12	PRIVACY CURTAIN TRACK	ARNCO AR NELSON	1200CT
TA13	MOP HOOK RACK	BOBRICK	B-233x36
TA14	MIRROR 18" X 30"	BOBRICK	B-290-1830
TA15	MIRROR - SIZE AS SHOWN	BY GLAZING CONTRACTOR	
TA16	TUB SEAT	BY OWNER	OFOI
TA17	SHOWER SEAT	BARRIER FREE ARCH. 61-PA2802 (COORD. R/L)	
TA18	SAN. NAP. DISP.	BOBRICK	B-270

NOTE 1:
PROVIDE/INSTALL BLOCKING FOR GRAB BAR SUPPORT - TYPICAL. ALLOWABLE STRESSES SHALL NOT BE EXCEEDED FOR MATERIALS USED WHERE A VERTICAL OR HORIZONTAL FORCE OF 250 LBS IS APPLIED AT ANY POINT ON THE GRAB BAR, FASTENER MOUNTING DEVICE OR SUPPORTING STRUCTURE


NOTE 2:
PROVIDE IN-WALL BLOCKING WITHIN WALL FOR SUPPORT OF ALL TOILET ACCESSORIES. COORD. WITH DWGS.

NOTE 3:
INSTALL IN-WALL BLOCKING FOR SHOWER SEAT SUFFICIENT TO SUPPORT 300LBS.

NOTE 4:
TOILET STALL DOORS TO BE SELF CLOSING AT ADA ACCESSIBLE STALLS

NOTE 5:
INSTALL 3/4" FRT PLYWOOD BACKING (24" X 48" W MIN.) IN WALLS FOR BABY CHANGING STATION SUPPORT

NOTE 6:
MANUF. BOBRICK & TOTO ACCESSORIES TO BE "BASIS OF DESIGN" U.N.O.

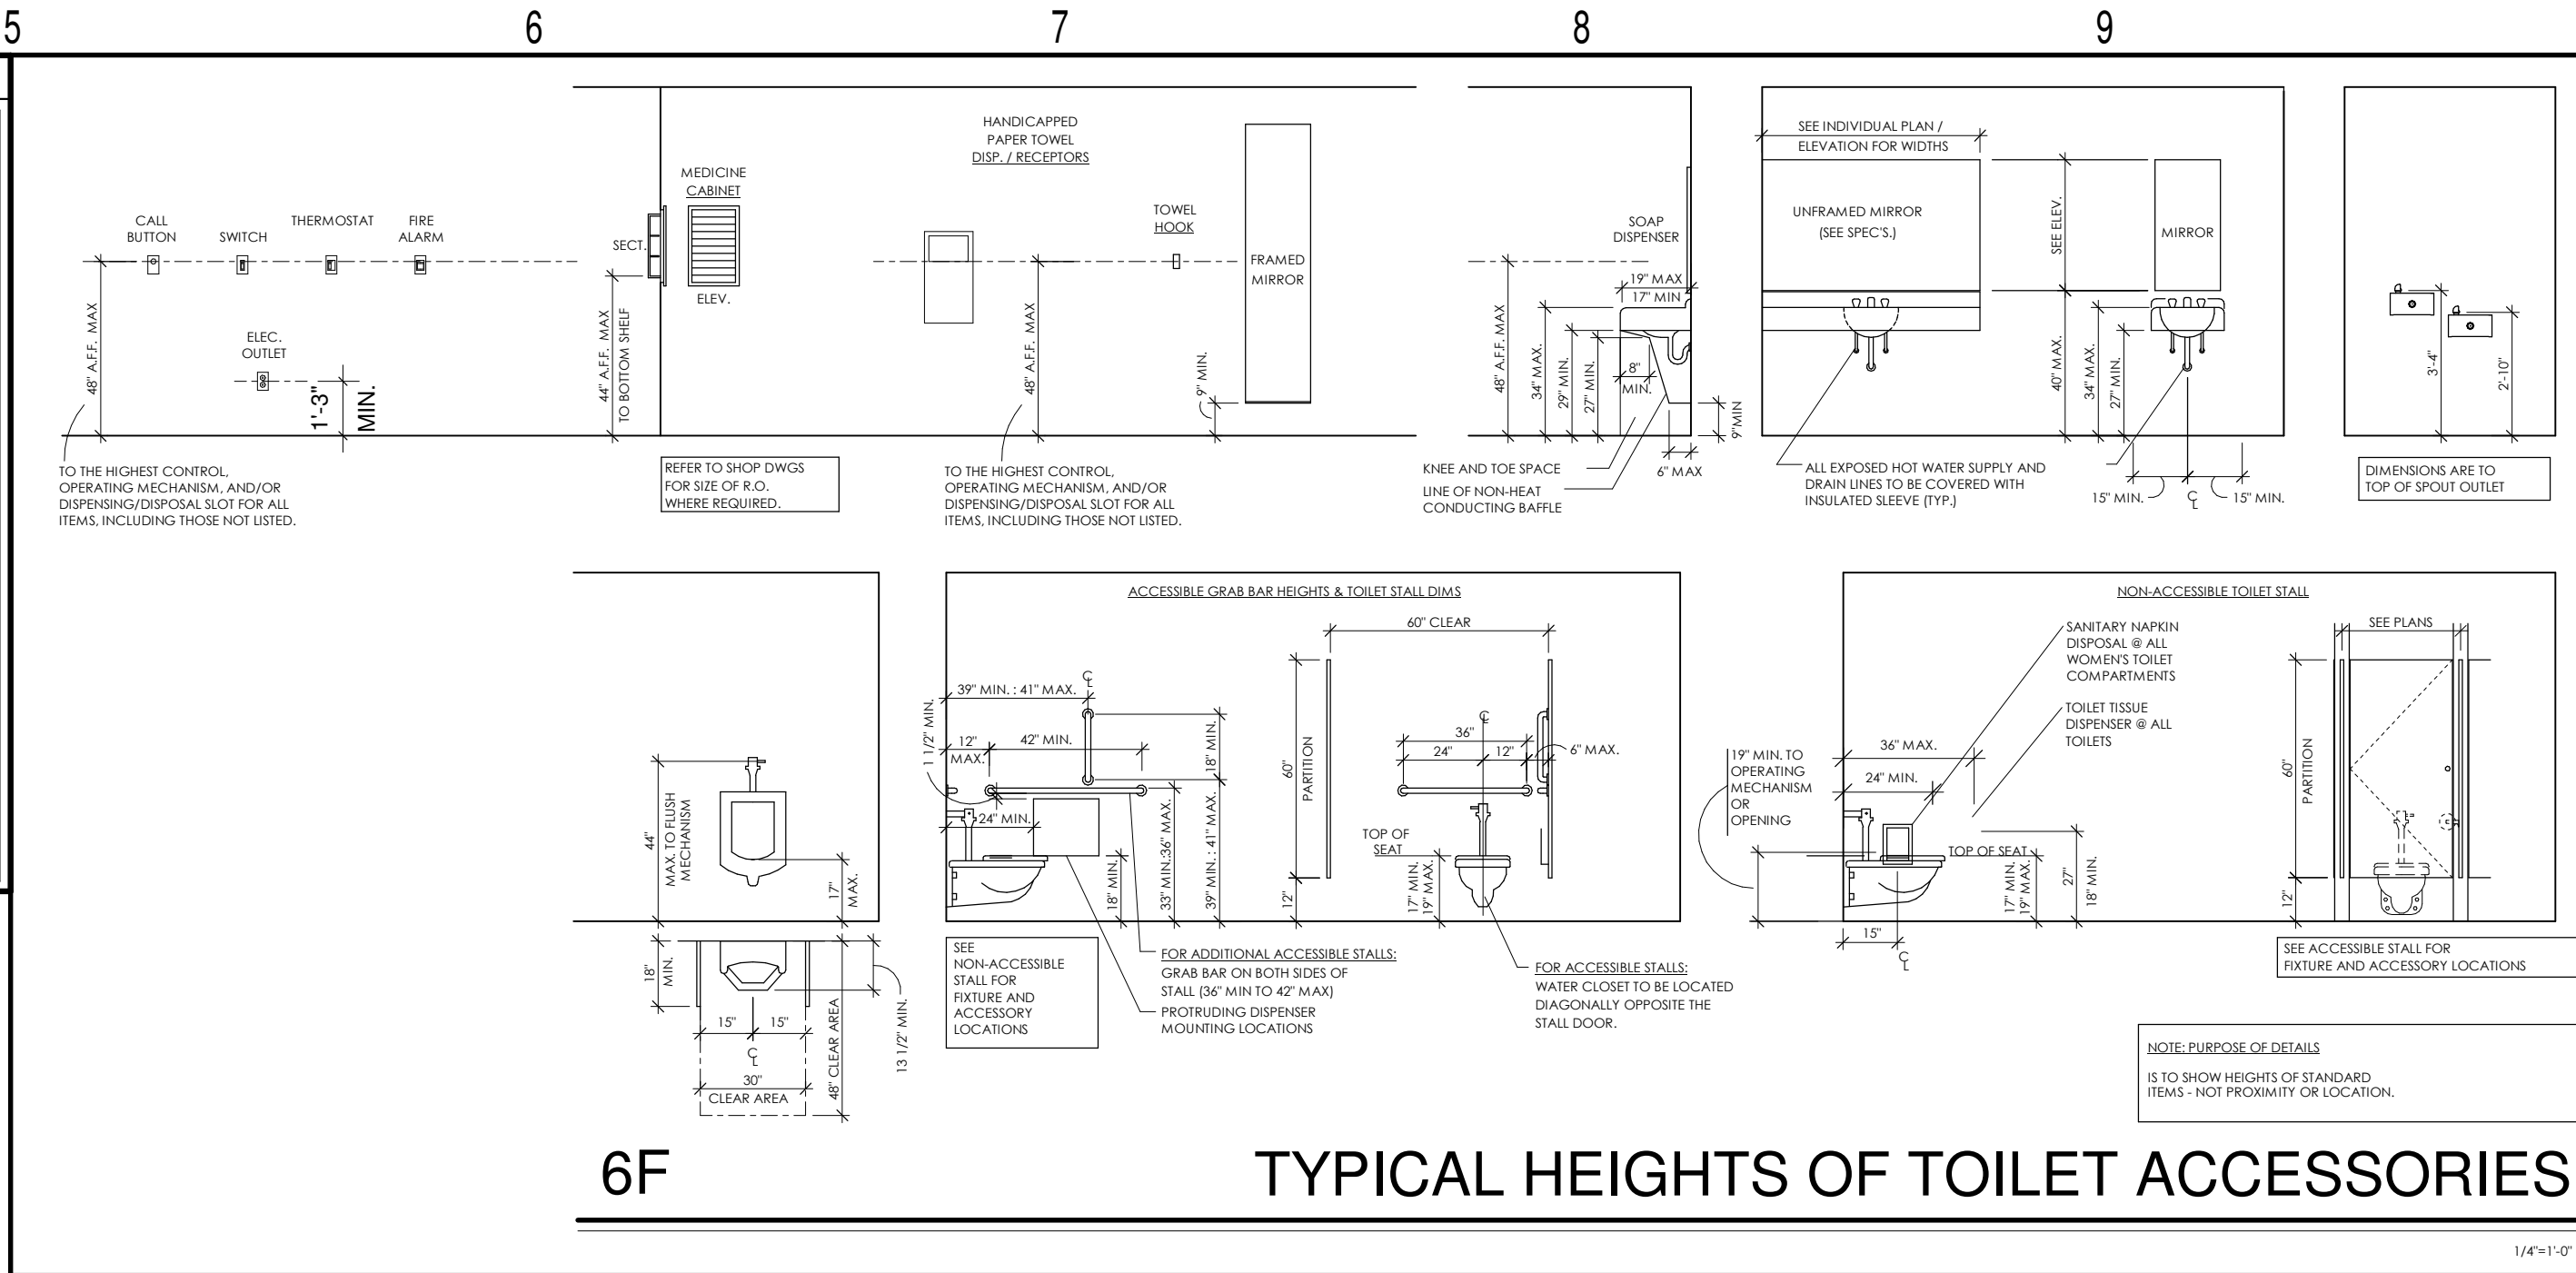

STUDIO WALES
architecture

3151 MILHAVEN LAKE DR., WINSTON-SALEM, NC 27106
p. 41.40704.6764 | www.STUDIO-WALES.com

1. ALL WORK SHALL BE CONSTRUCTED IN ACCORDANCE WITH 2018 NCBC AND ANY LOCAL CODES. CLEARANCES AND ACCESSIBILITY SHALL COMPLY WITH ANSI A117.1.

2. ALL PLAN DIMENSIONS ARE TO CENTER OF STUD & COLUMN CENTER LINE UNLESS NOTED OTHERWISE. EXTERIOR DIMENSIONS ARE TO OUTSIDE FACE OF STUD/STRUCTURE & COLUMN CENTERLINE UNLESS NOTED OTHERWISE.

3. SEE SHEET G1.02 FOR INTERIOR PARTITION TYPES AND RELATED DETAILS. SEE LIFE SAFETY DRAWINGS FOR FIRE RESISTANCE REQUIREMENTS FOR PARTITIONS.

4. PLANS MAY BE ROTATED FOR CLARITY. REFER TO NORTH ARROWS FOR ACTUAL ORIENTATION.

5. PROVIDE CONTROL JOINTS IN GYPSUM BOARD PARTITIONS AT 30'-0" MAX. LOCATION SHALL BE APPROVED BY ARCHITECT PRIOR TO INSTALLATION. GYPSUM CONTROL JOINTS TO BE LOCATED AT DOOR FRAME CORNERS WHERE APPLICABLE.

6. REFER TO CIVIL AND STRUCTURAL DRAWINGS FOR ADDITIONAL INFORMATION AND UTILITY PADS FOR EQUIPMENT, WALKWAYS, ETC.

7. DISTANCE FROM BACK OF HINGE SIDE FRAME TO WALL SHALL BE 4" CLEAR, U.N.O. FOR INTERIOR HOLLOW METAL FRAMES.

8. FIRMLY PACK VOIDS AT METAL DECK FLUTES WITH MINERAL WOOL BATT INSULATION OR CLOSED CELL SPRAY FOAM AT ALL EXTERIOR WALL APPLICATIONS.

9. PROVIDE FIRE RETARDANT TREATED PLYWOOD BACKING AT ELECTRICAL PANELS, PROVIDE WOOD BLOCKING AS REQUIRED AT MILLWORK AND OTHER WALL MOUNTED ACCESSORIES TYPICAL.

10. COORDINATE WITH STRUCTURAL AND CIVIL DOCUMENTS FOR SLOPING SLABS, PEAKS AND VALLEYS.

11. REFER TO PLUMBING DRAWINGS FOR FLOOR DRAIN LOCATIONS AND HOSE BIBBS.

12. RE: CIVIL / LANDSCAPE DRAWINGS FOR REQUIREMENTS, CONCRETE SLAB OUTSIDE OF BUILDING FOOTPRINT.

KEYED NOTES - PLAN

1

EXG. TO REMAIN UNMODIFIED

2

REFRIGERATOR, OFCI

3

IN-OPERABLE DOOR, SEE ELEVATIONS

4

INFILL RECESSED SLAB LEVEL W/ ADJ. CONC. SLAB

5

PROVIDE BLOCKING FOR CONT. HANDRAIL IN ALL HALLWAYS. CONT. HANDRAIL IS OFIC. CONFIRM LOCATIONS W/ OWNER

6

JAN. SHELF AND MOP RACK. CONFIRM LOCATION W/ OWNER PRIOR TO INSTALLATION.

7

CORNER AND WALL GUARDS, OFOI IN ALL HALLWAYS

8

3 DRAWER BASE CABINET. SEE MILLWORK AND INTERIOR DETAILS

9

(5) VINYL COATED WIRE FULL WIDTH SHELVES. CONFIRM SPACING W/ OWNER PRIOR TO INSTALLATION.

10

14" DEEP PLAM SHELF TO MATCH WORKTOP @ 56" A.F.F. RUN SHELF FULL WIDTH OF WALL. PROVIDE BLOCKING AND SUPPORT AS REQ'D




Revisions


No.	Description	Date

date: 02/18/2024
commission: NH-3138

sheet title:
ENLARGED PLANS

sheet number:
A4.01

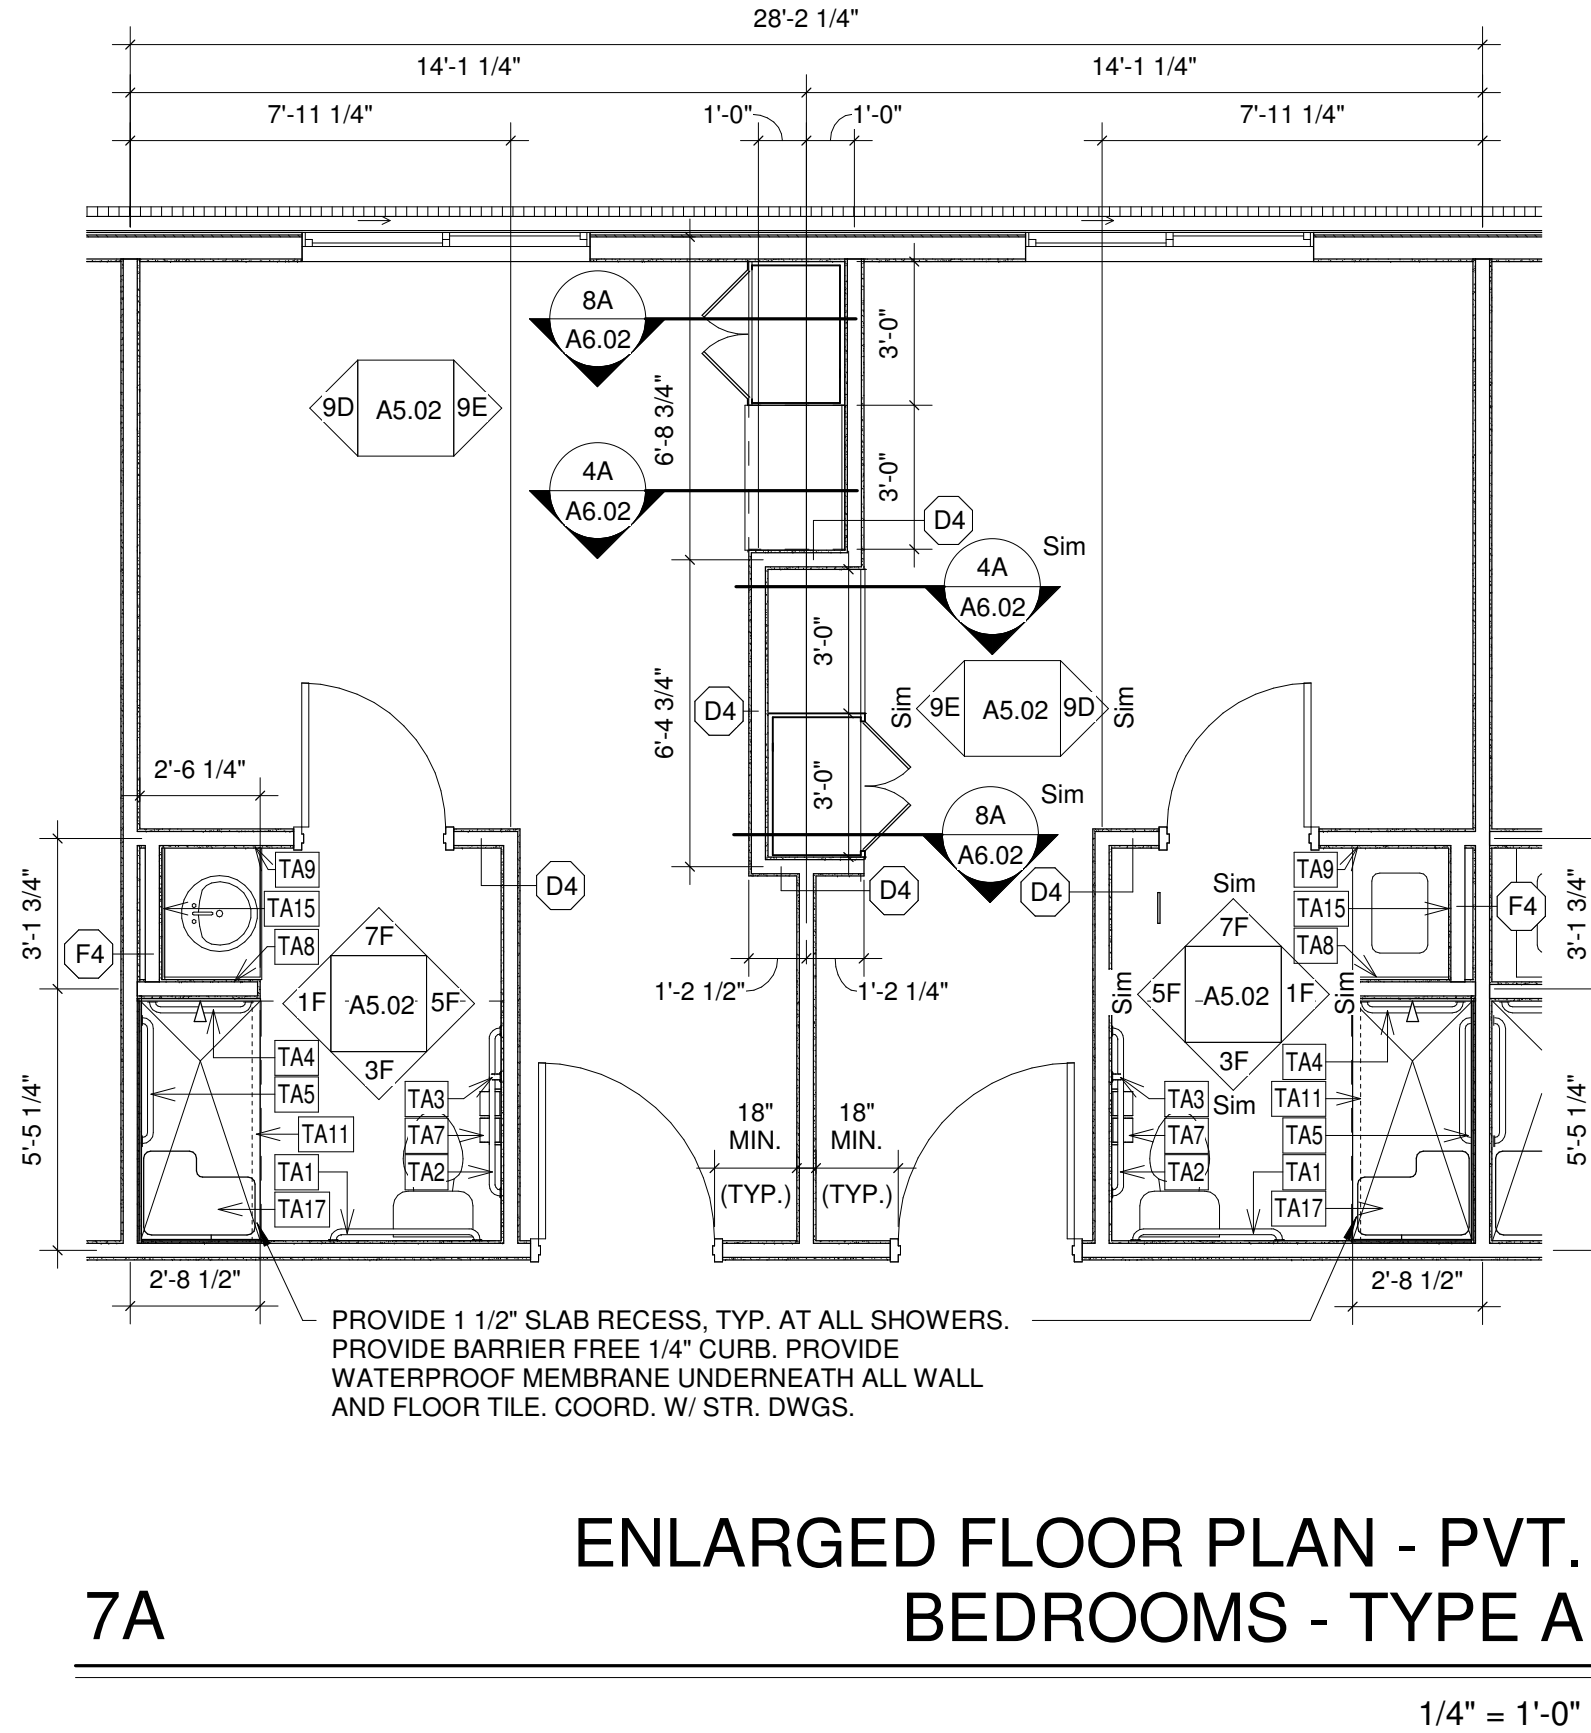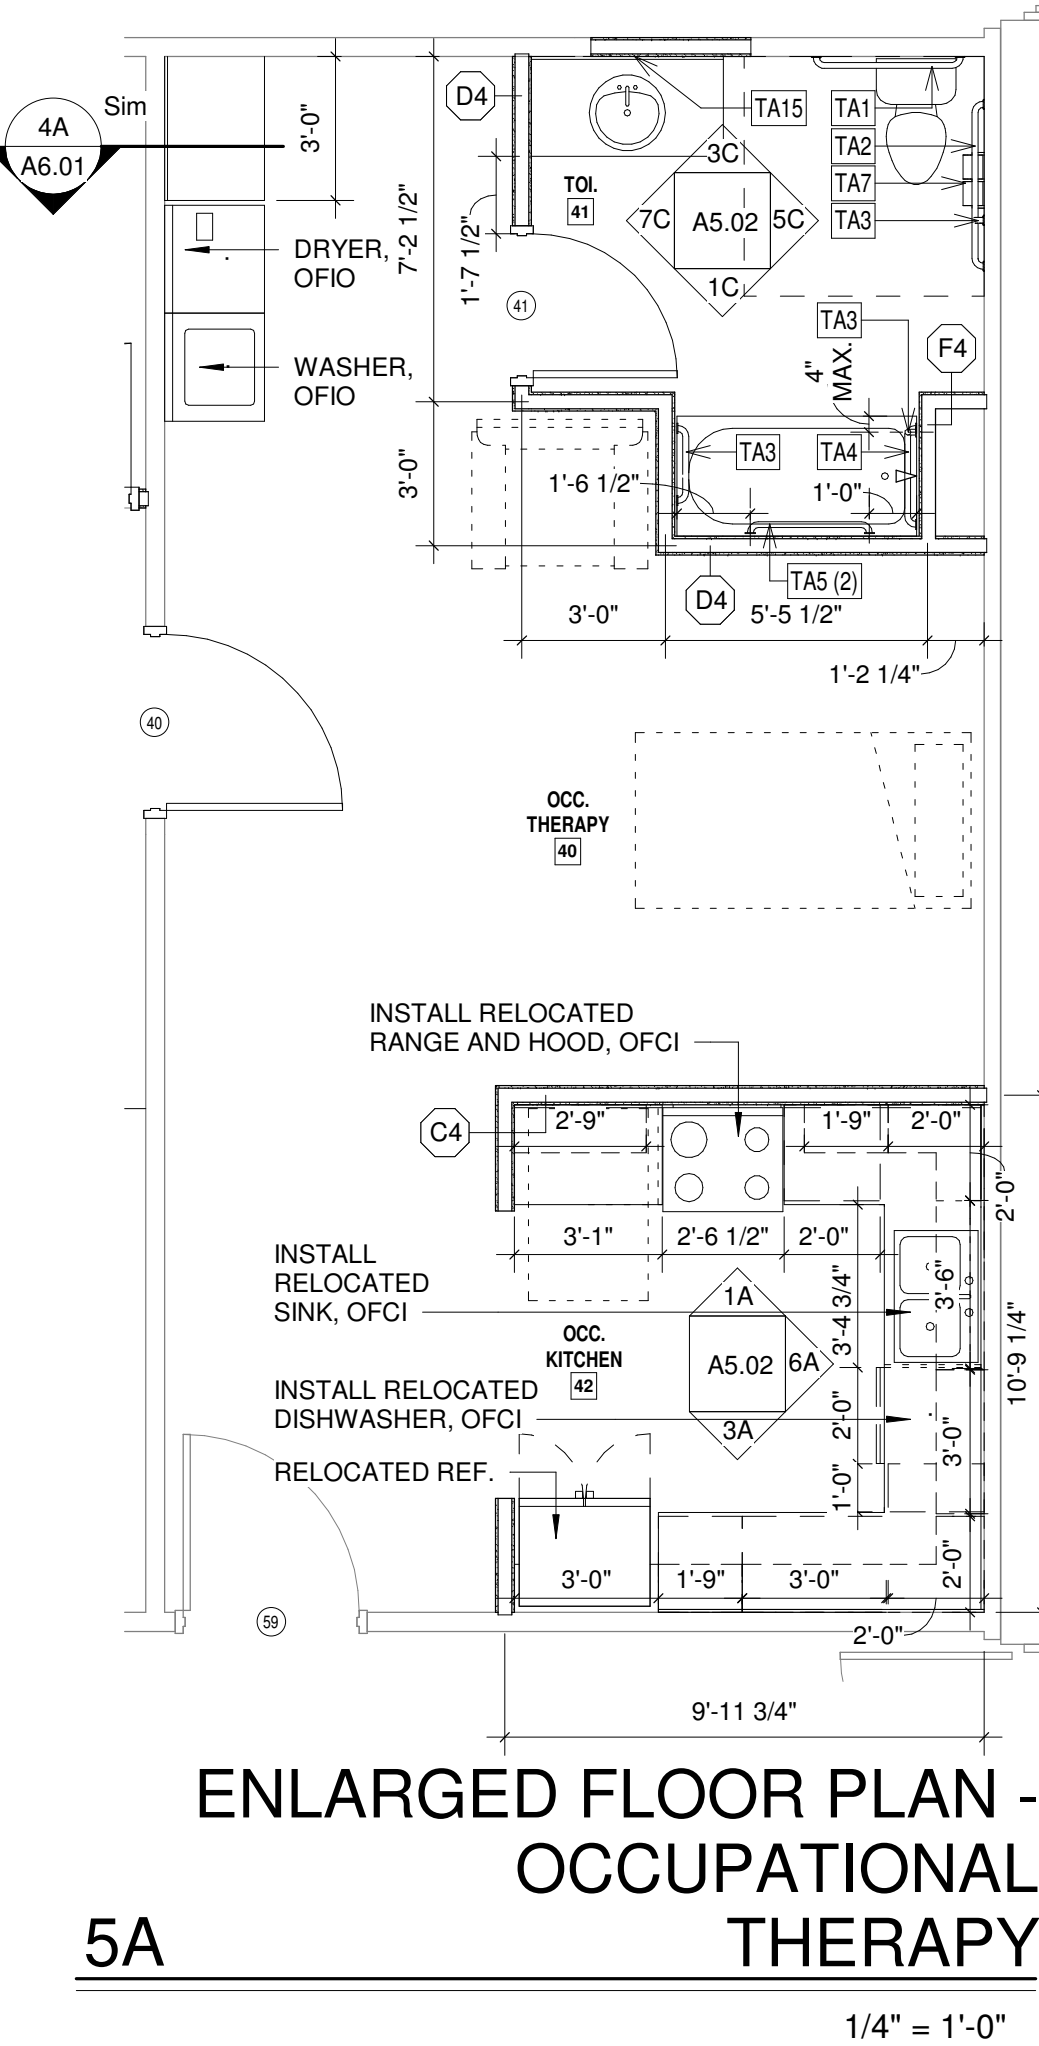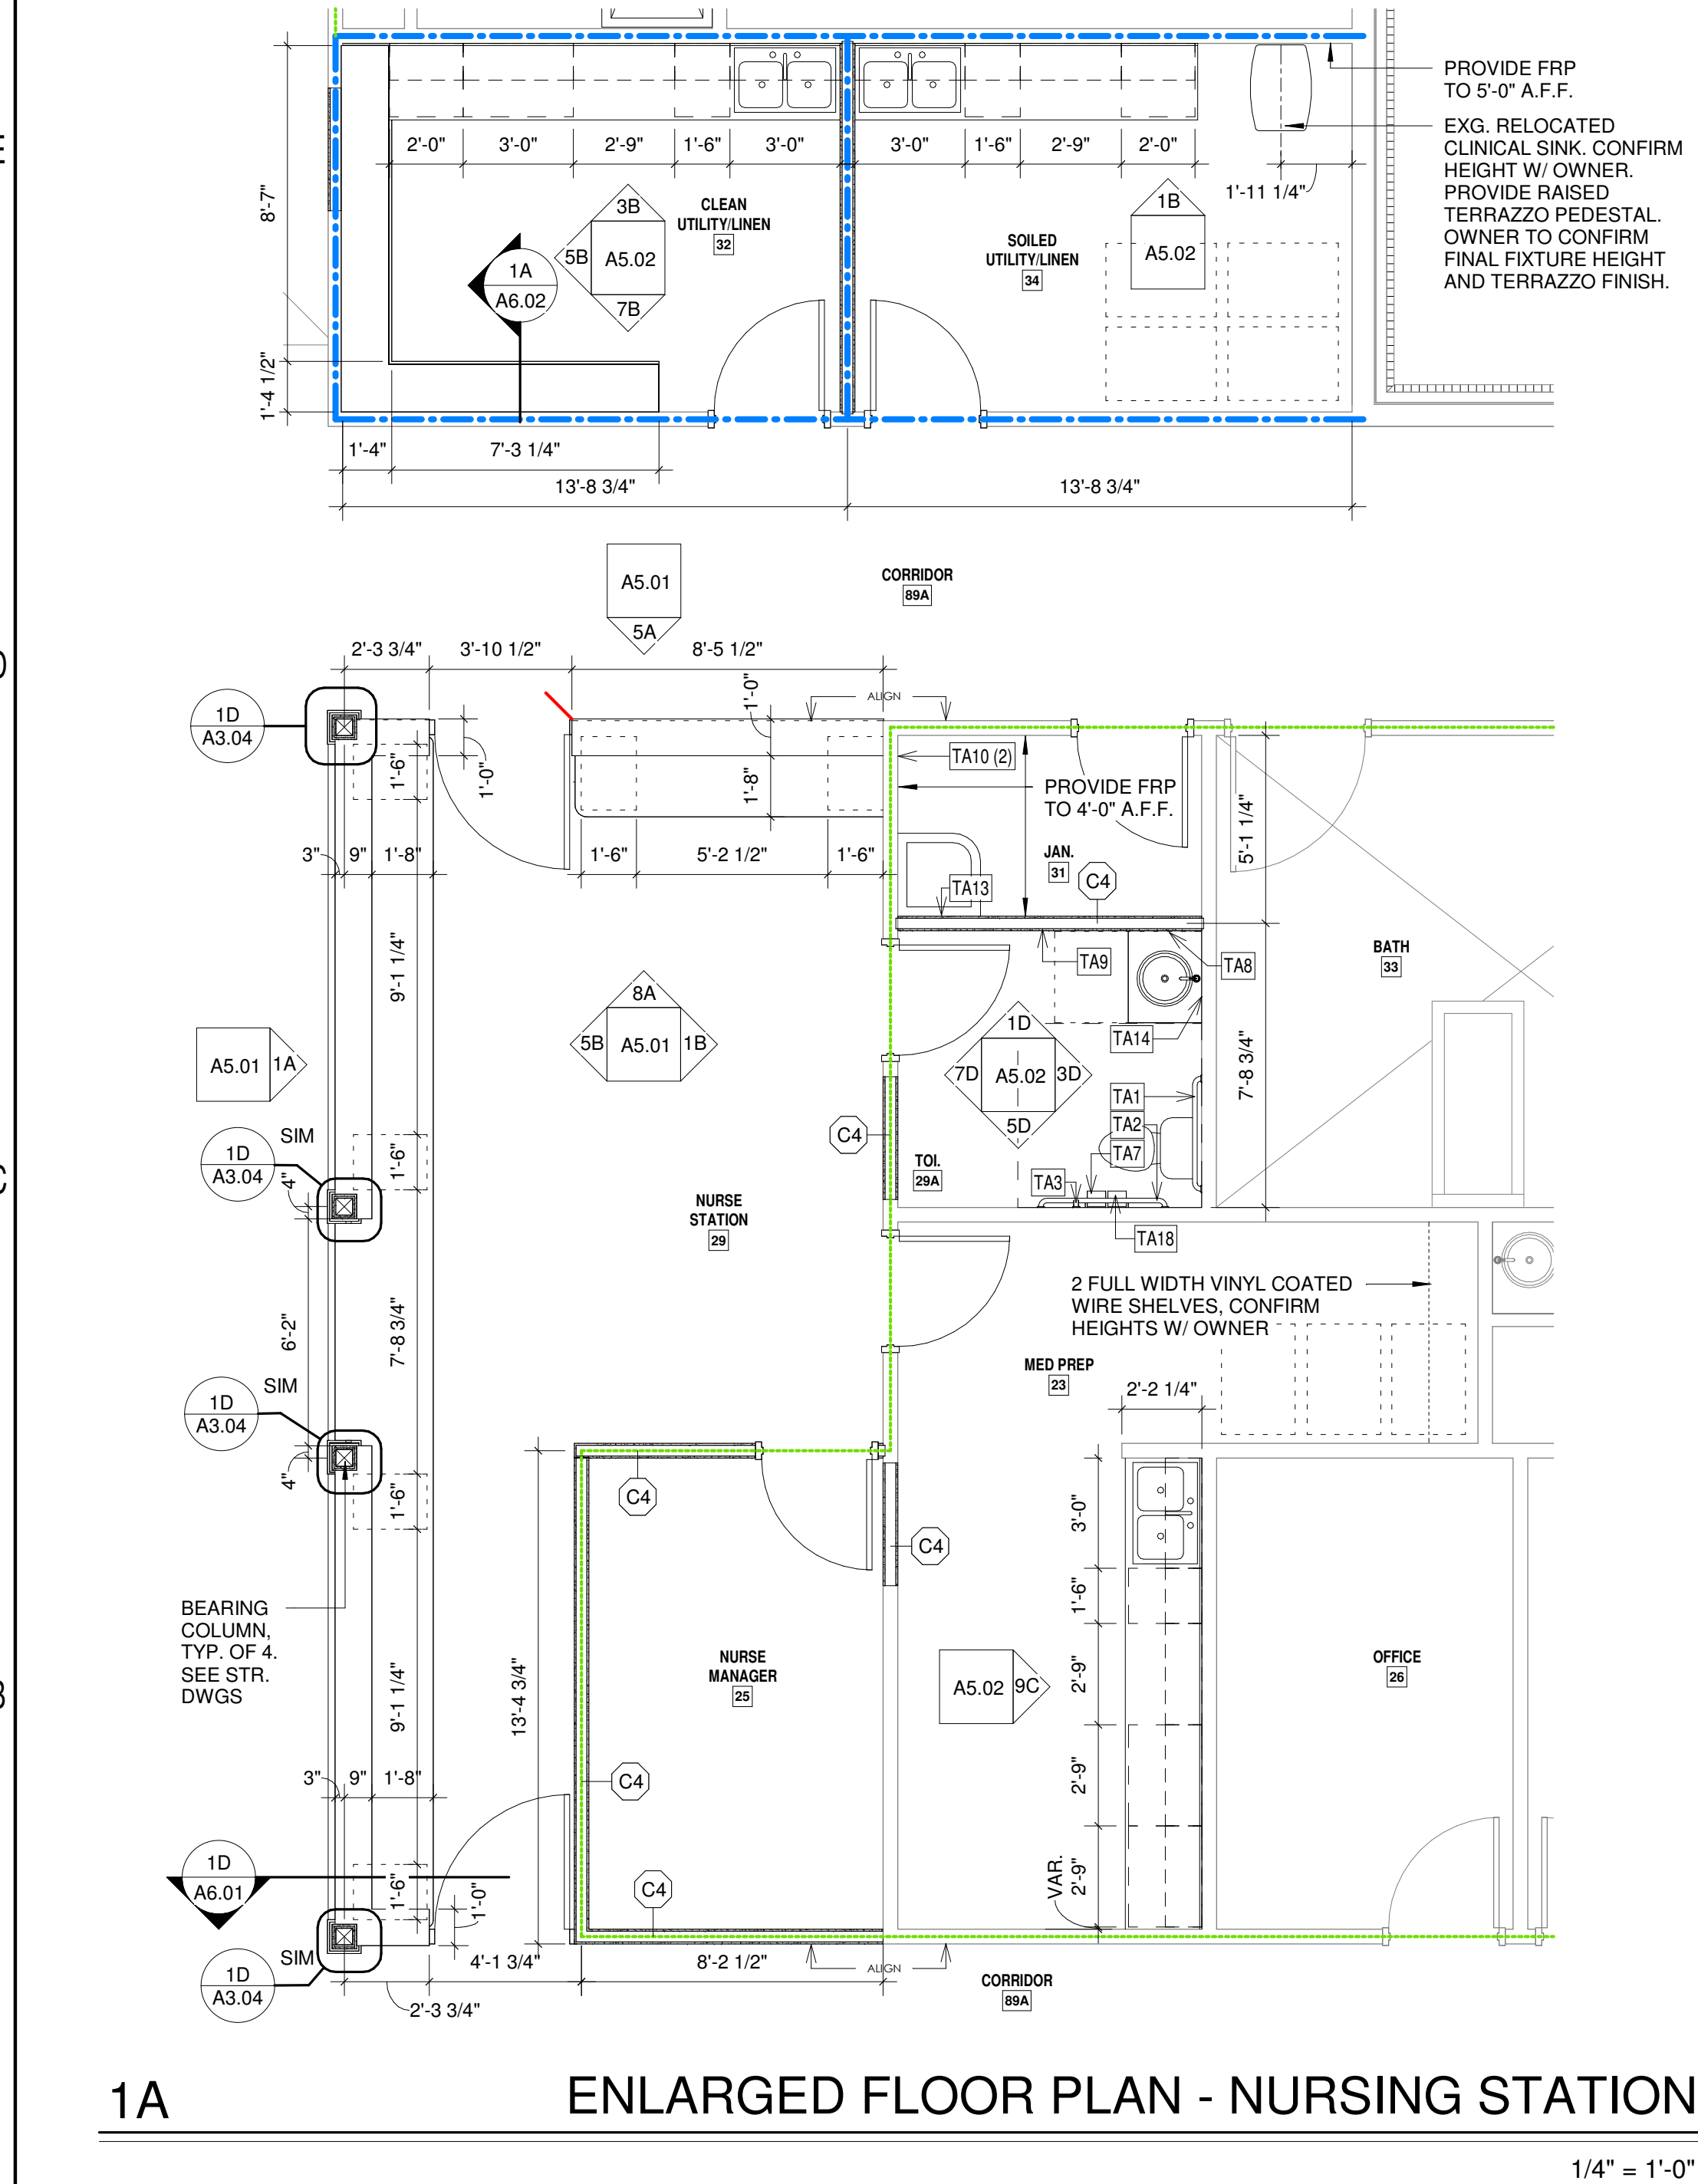

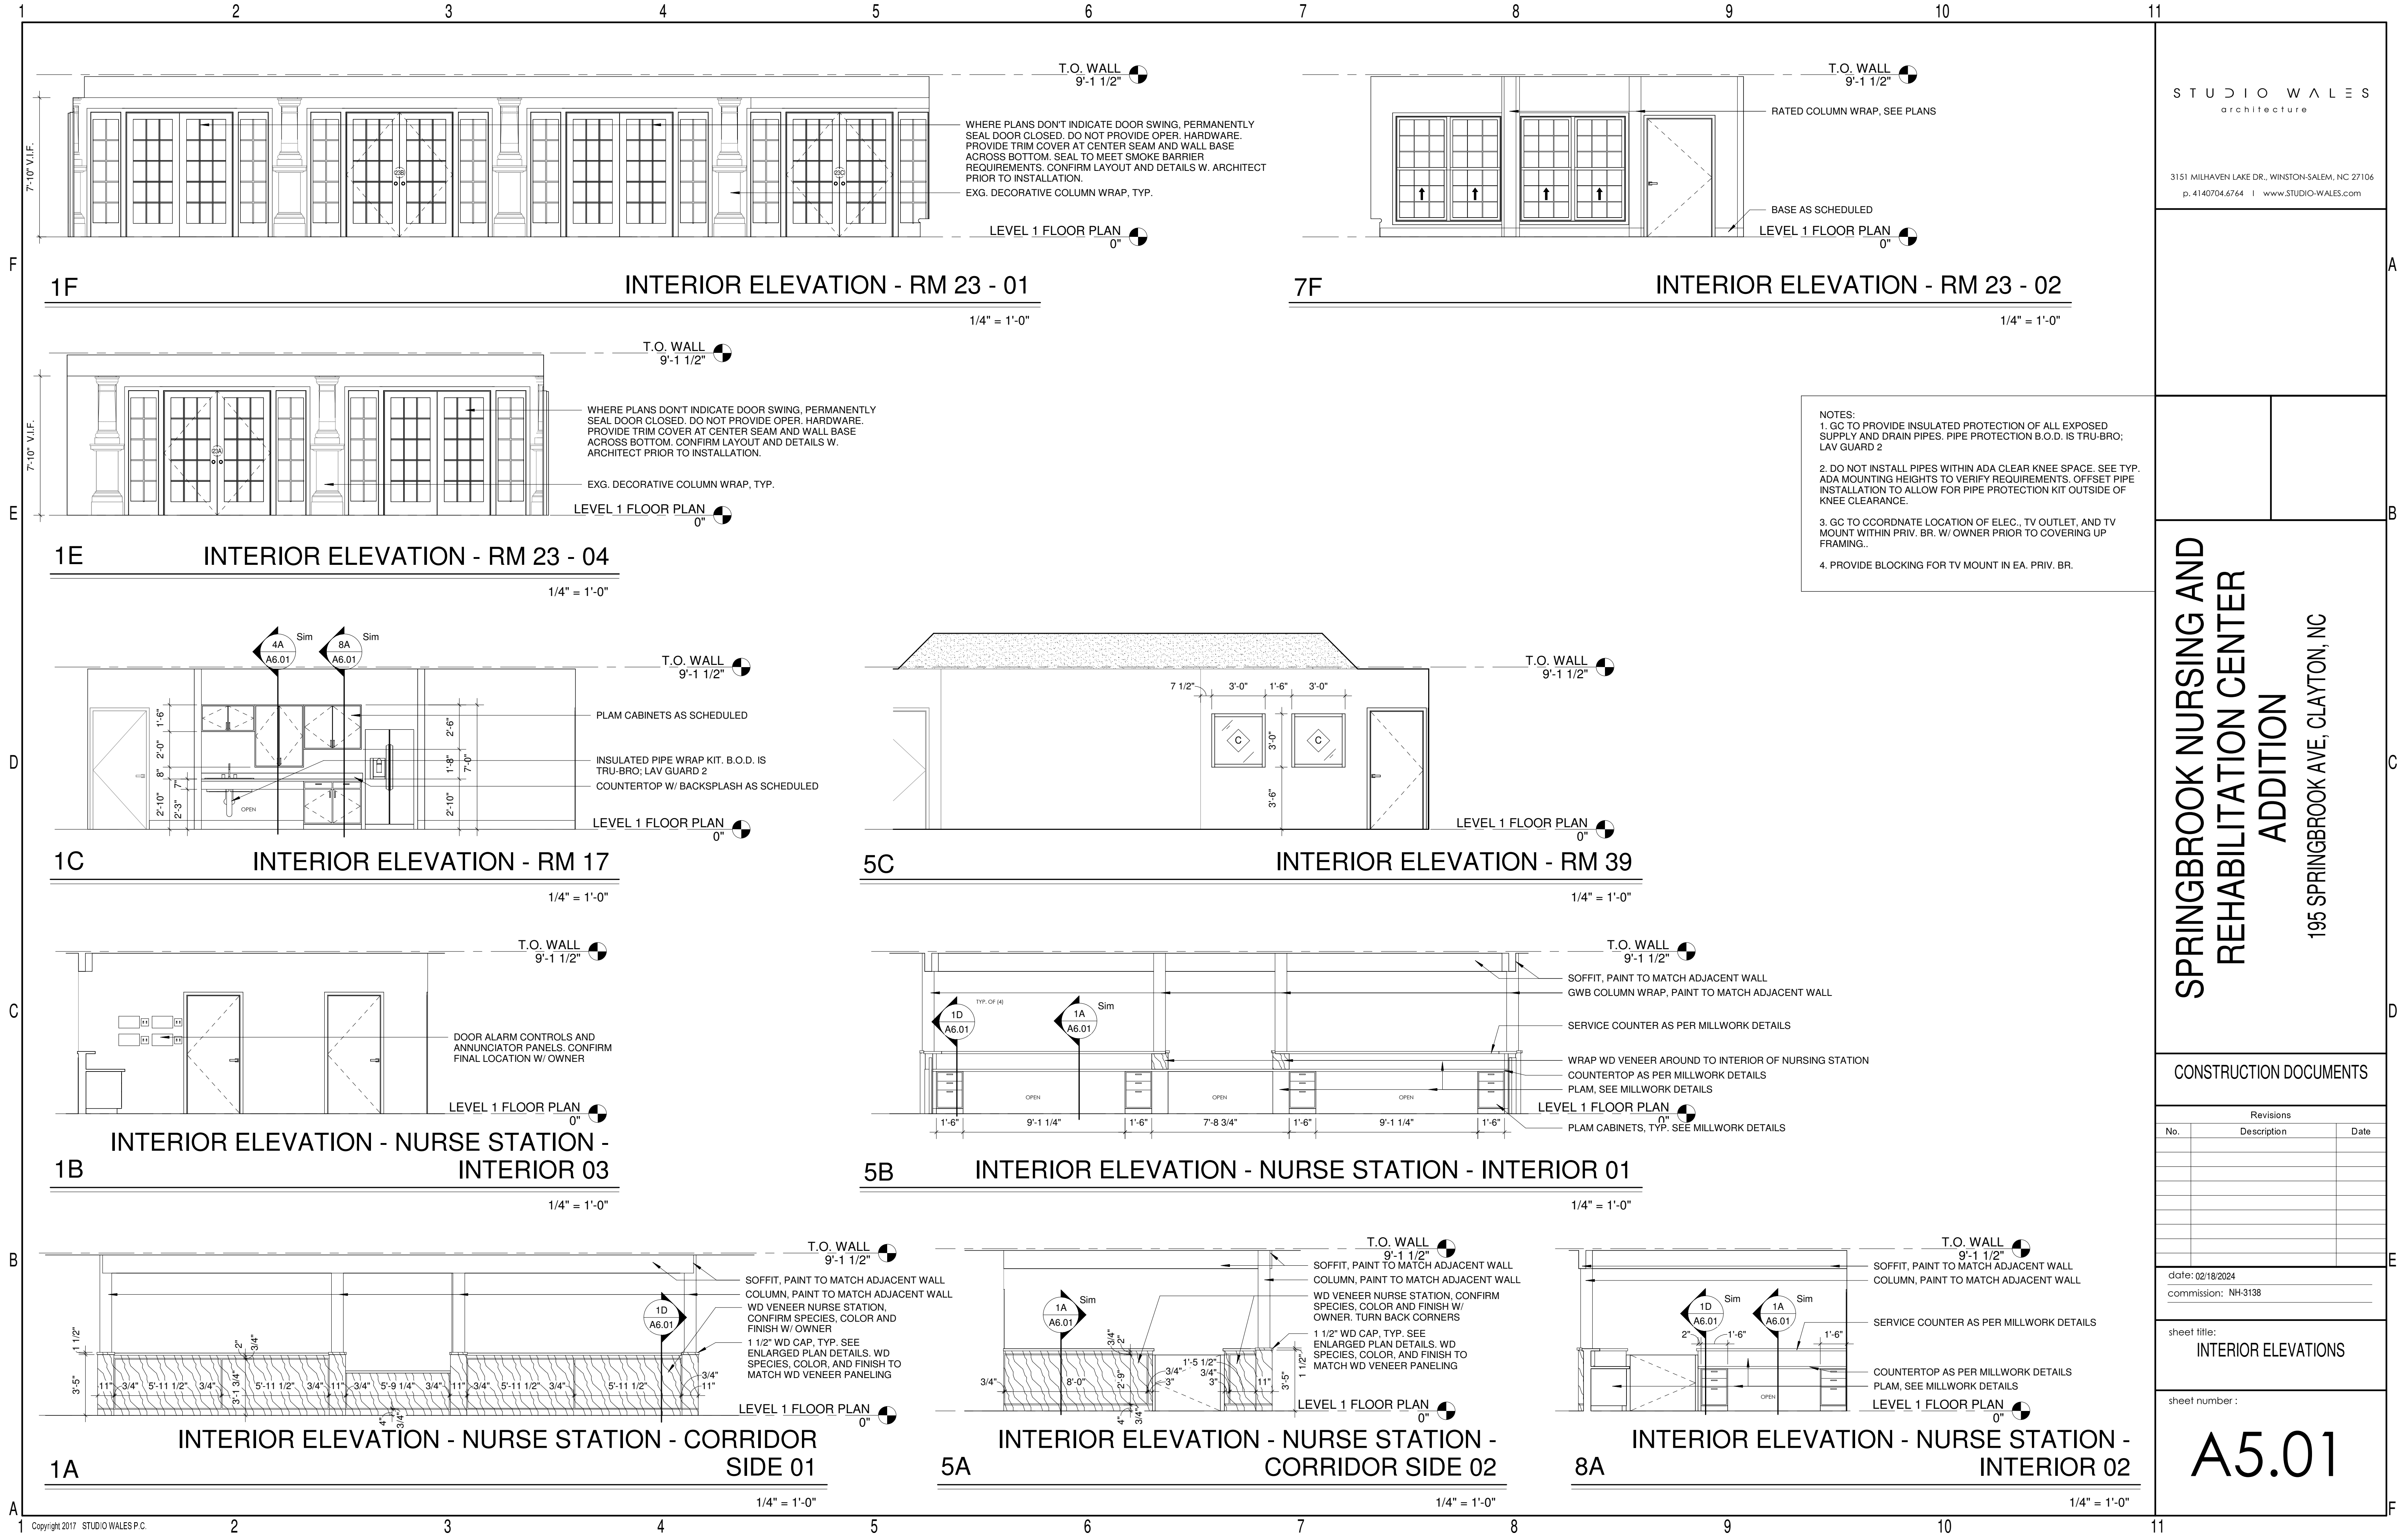

STUDIO WALES
architecture

3151 MILHAVEN LAKE DR., WINSTON-SALEM, NC 27106
p. 4140704.6764 | www.STUDIO-WALES.com

SPRINGBROOK NURSING AND
REHABILITATION CENTER
ADDITION
195 SPRINGBROOK AVE, CLAYTON, NC


CONSTRUCTION DOCUMENTS


Revisions		
No.	Description	Date

date: 02/18/2024
commission: NH-3138


sheet title:
INTERIOR ELEVATIONS

sheet number:
A5.01

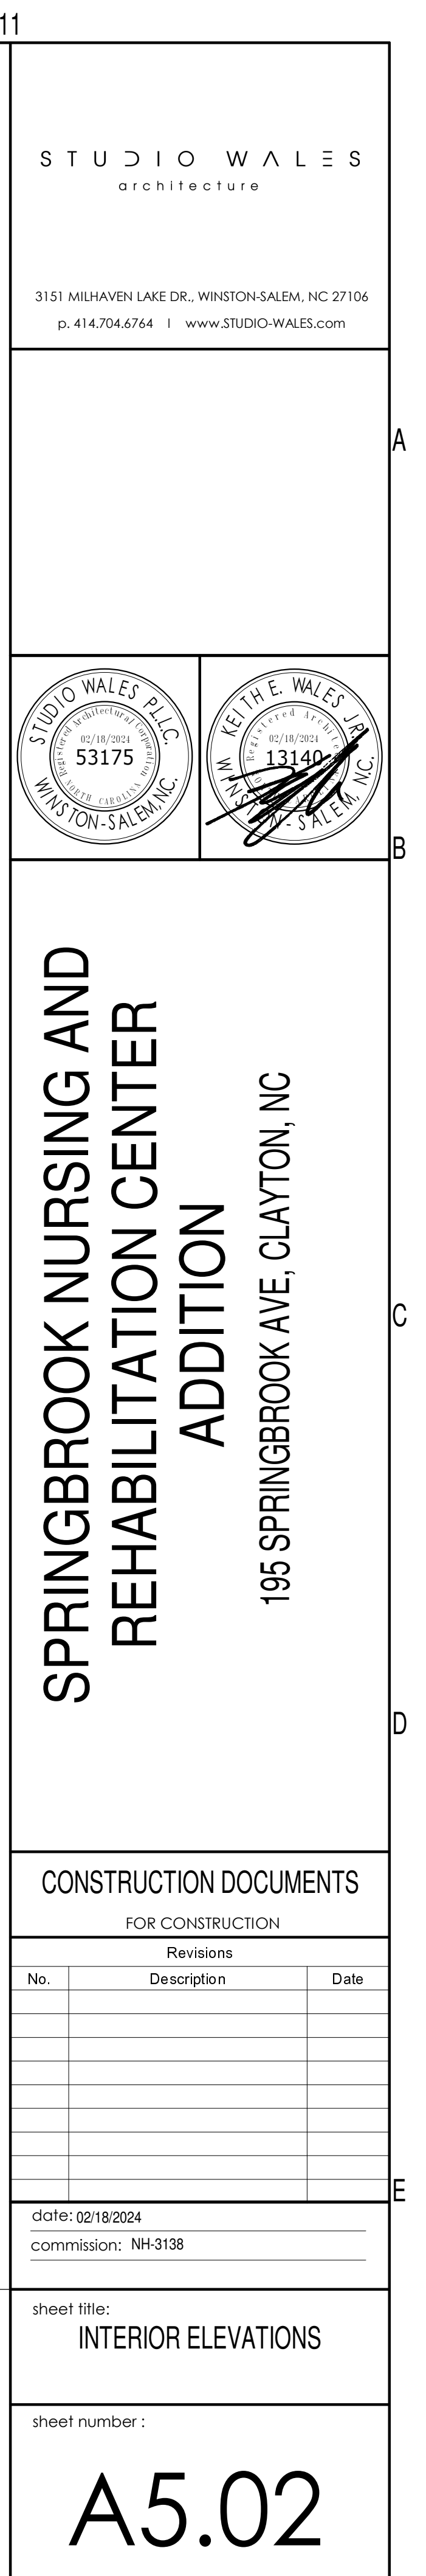


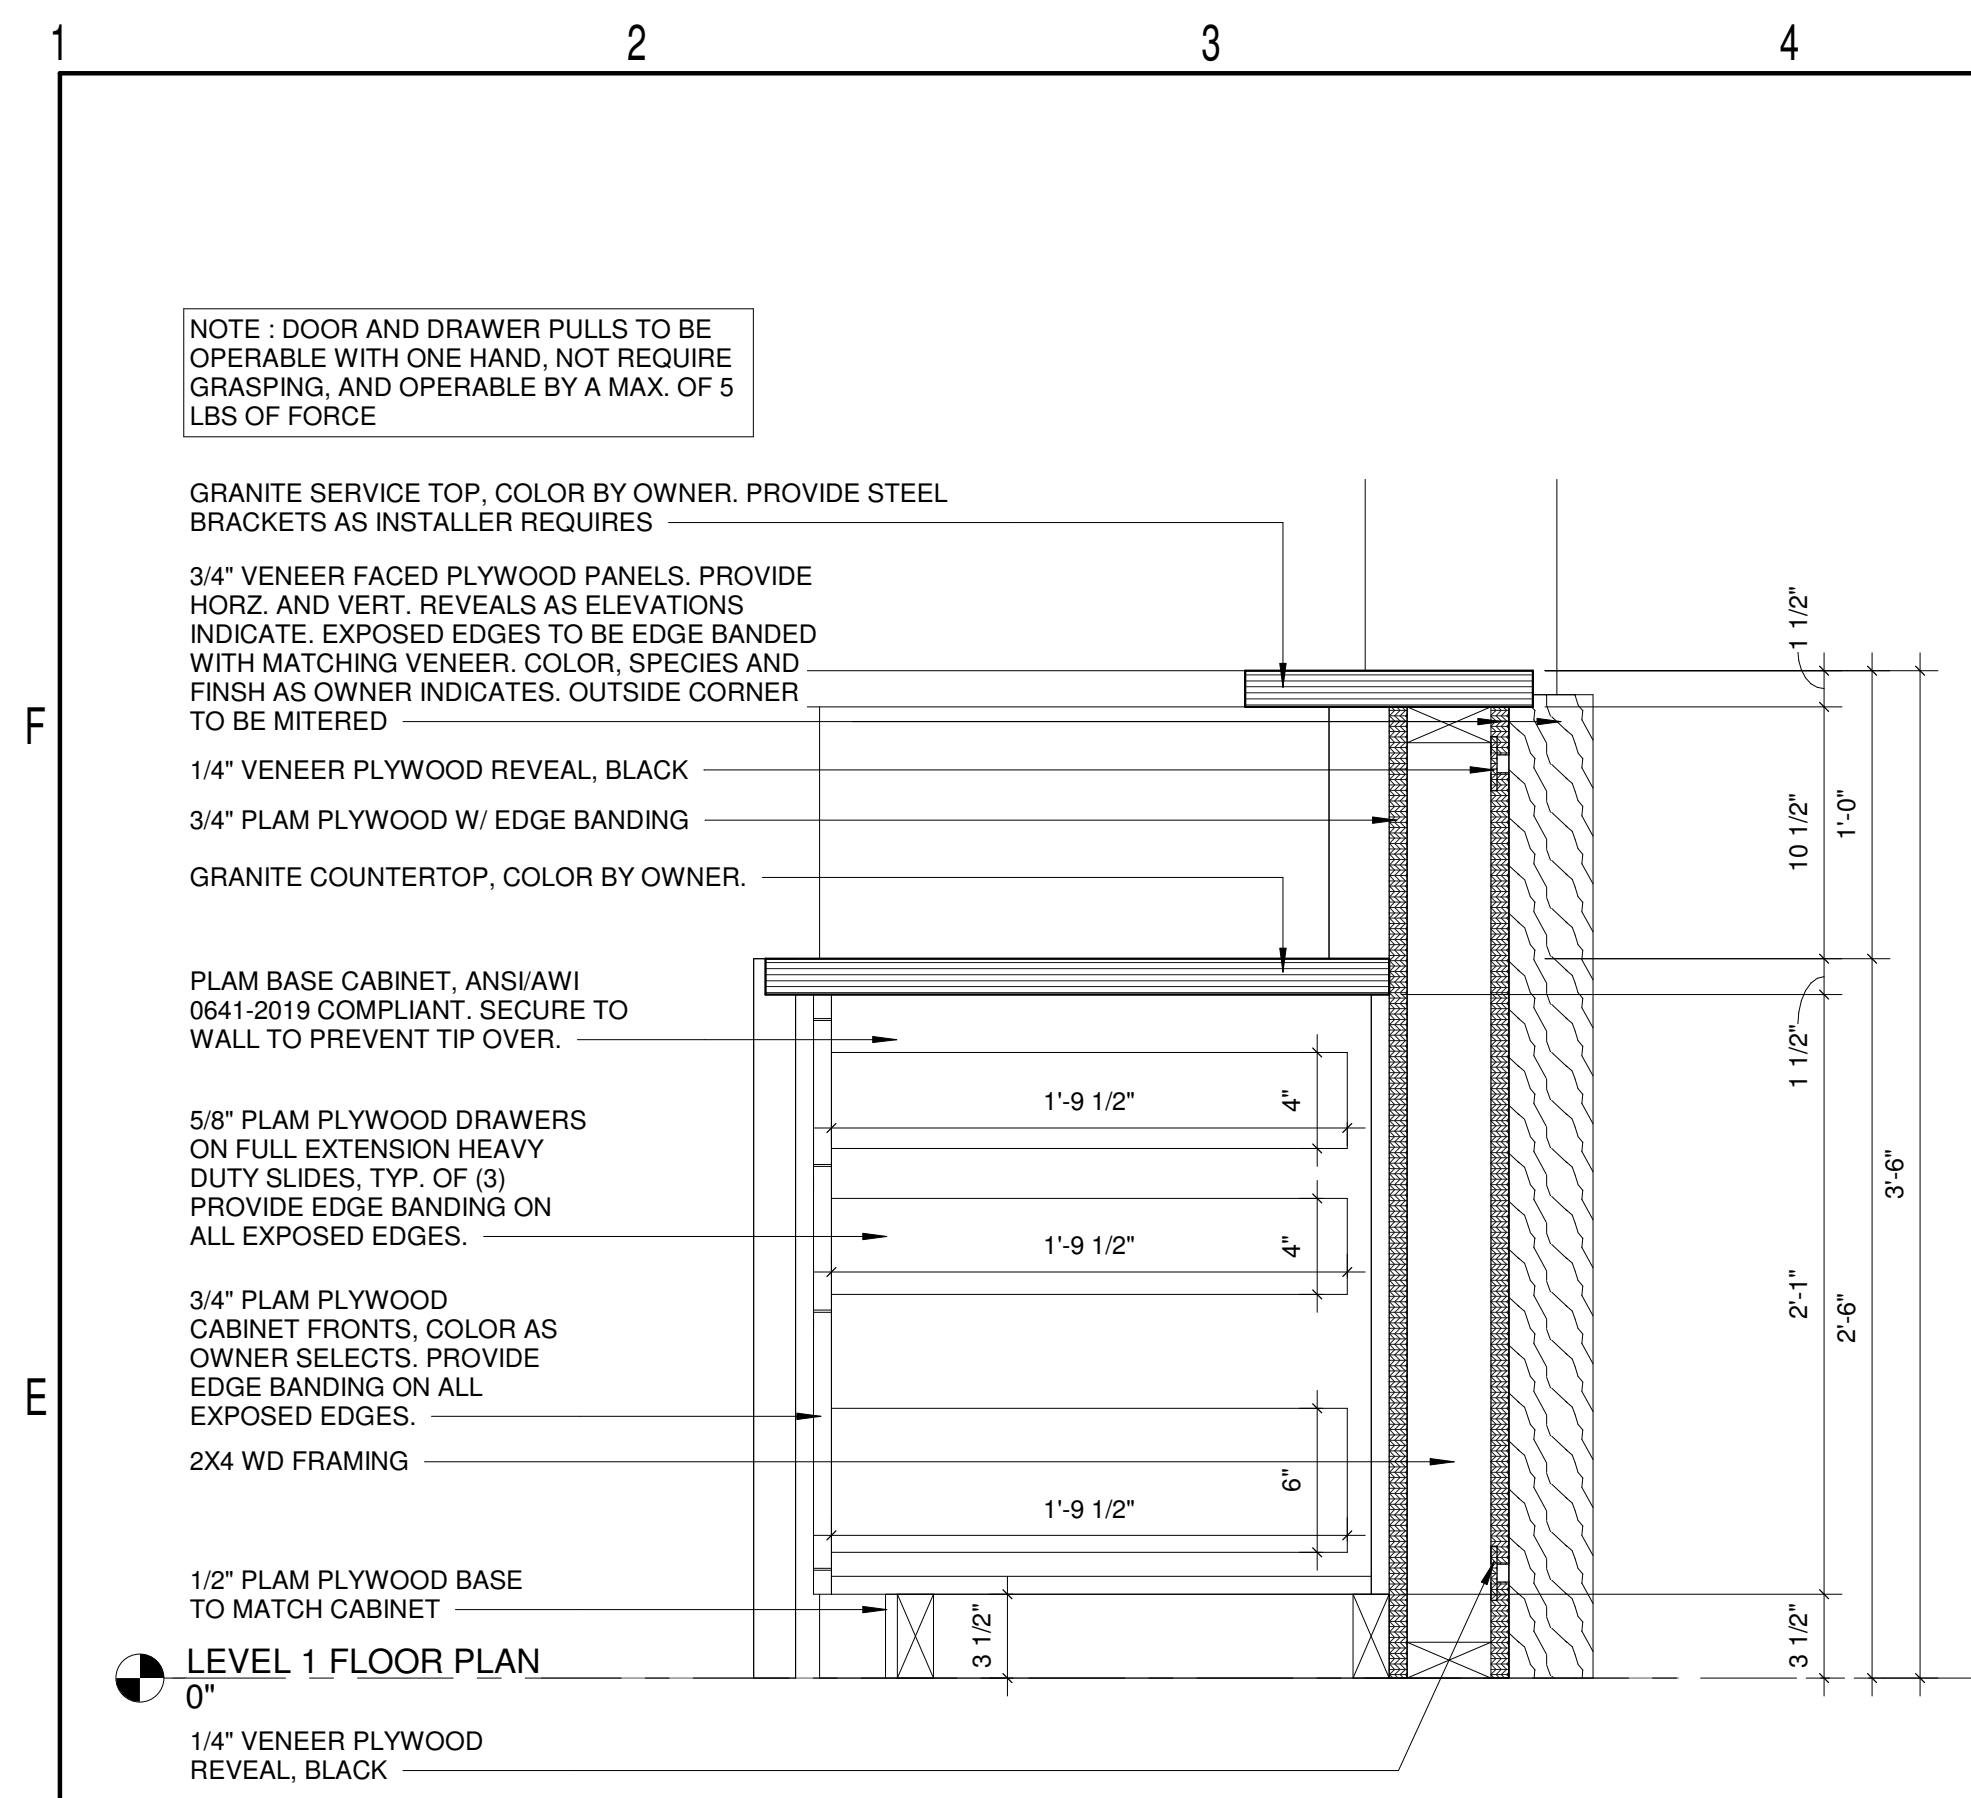


1D MILLWORK SECTION - TYP, NURSE
STATION CABINET

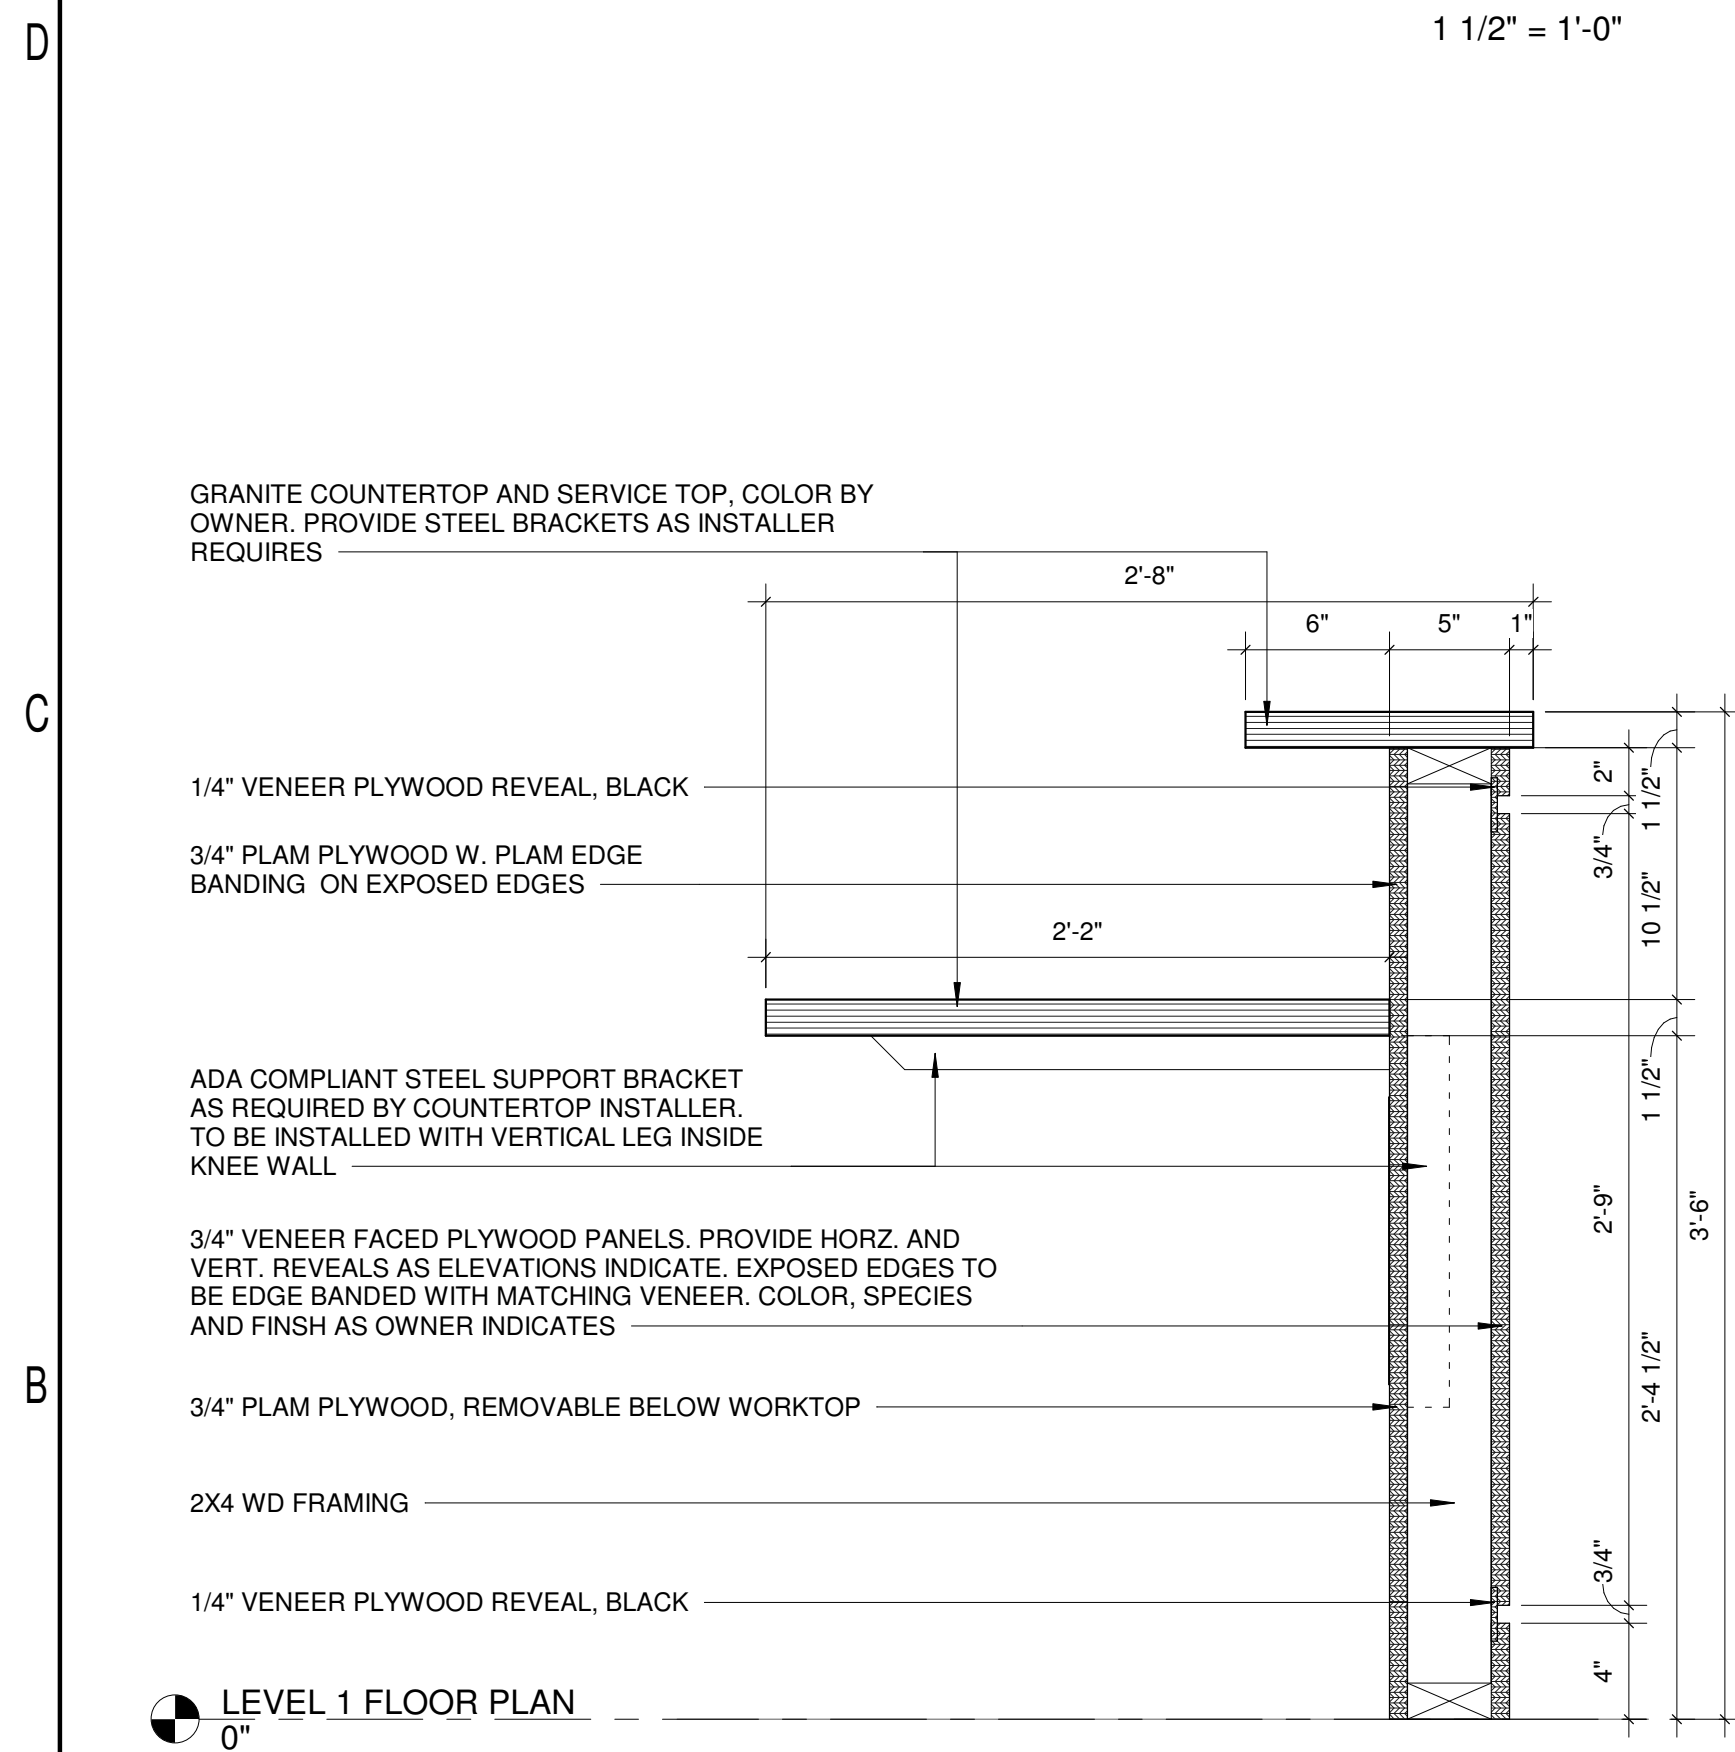


1A MILLWORK SECTION - NURSE STATION

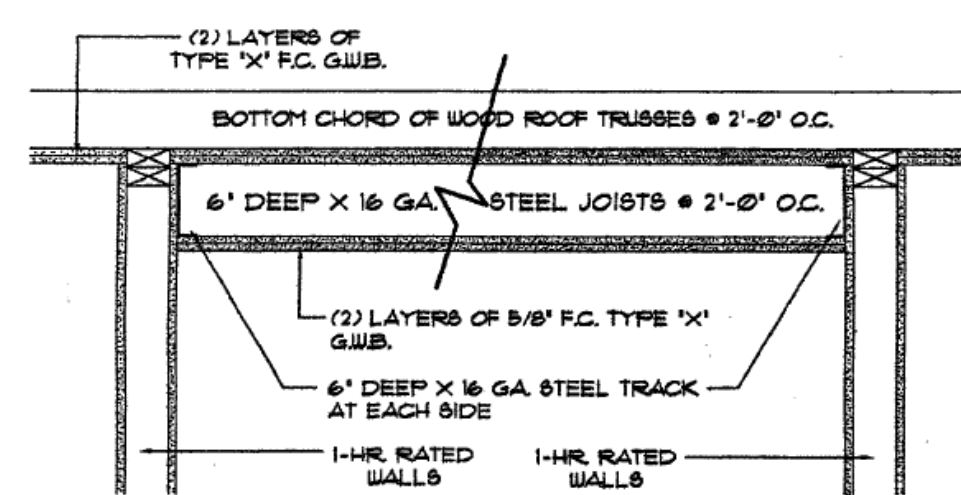


FACTORY MUTUAL TEST FC 205-1
GYPSUM ASSOCIATION FC-4503

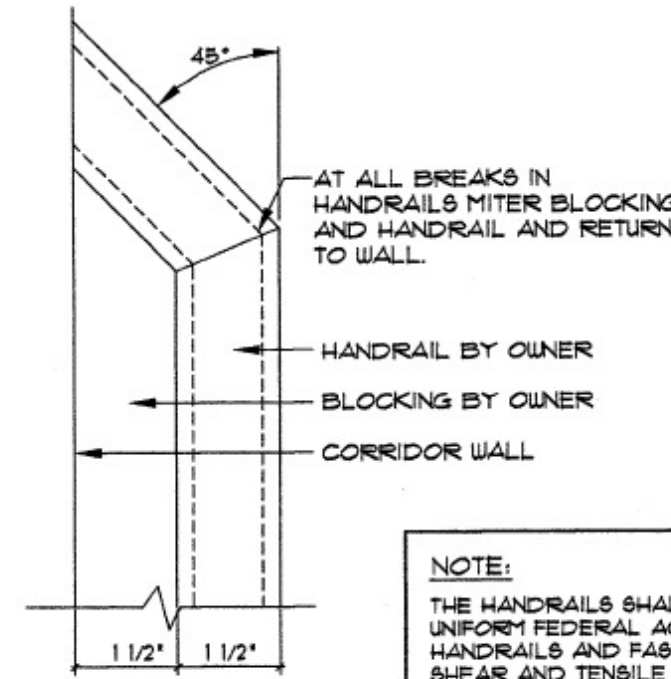


7E

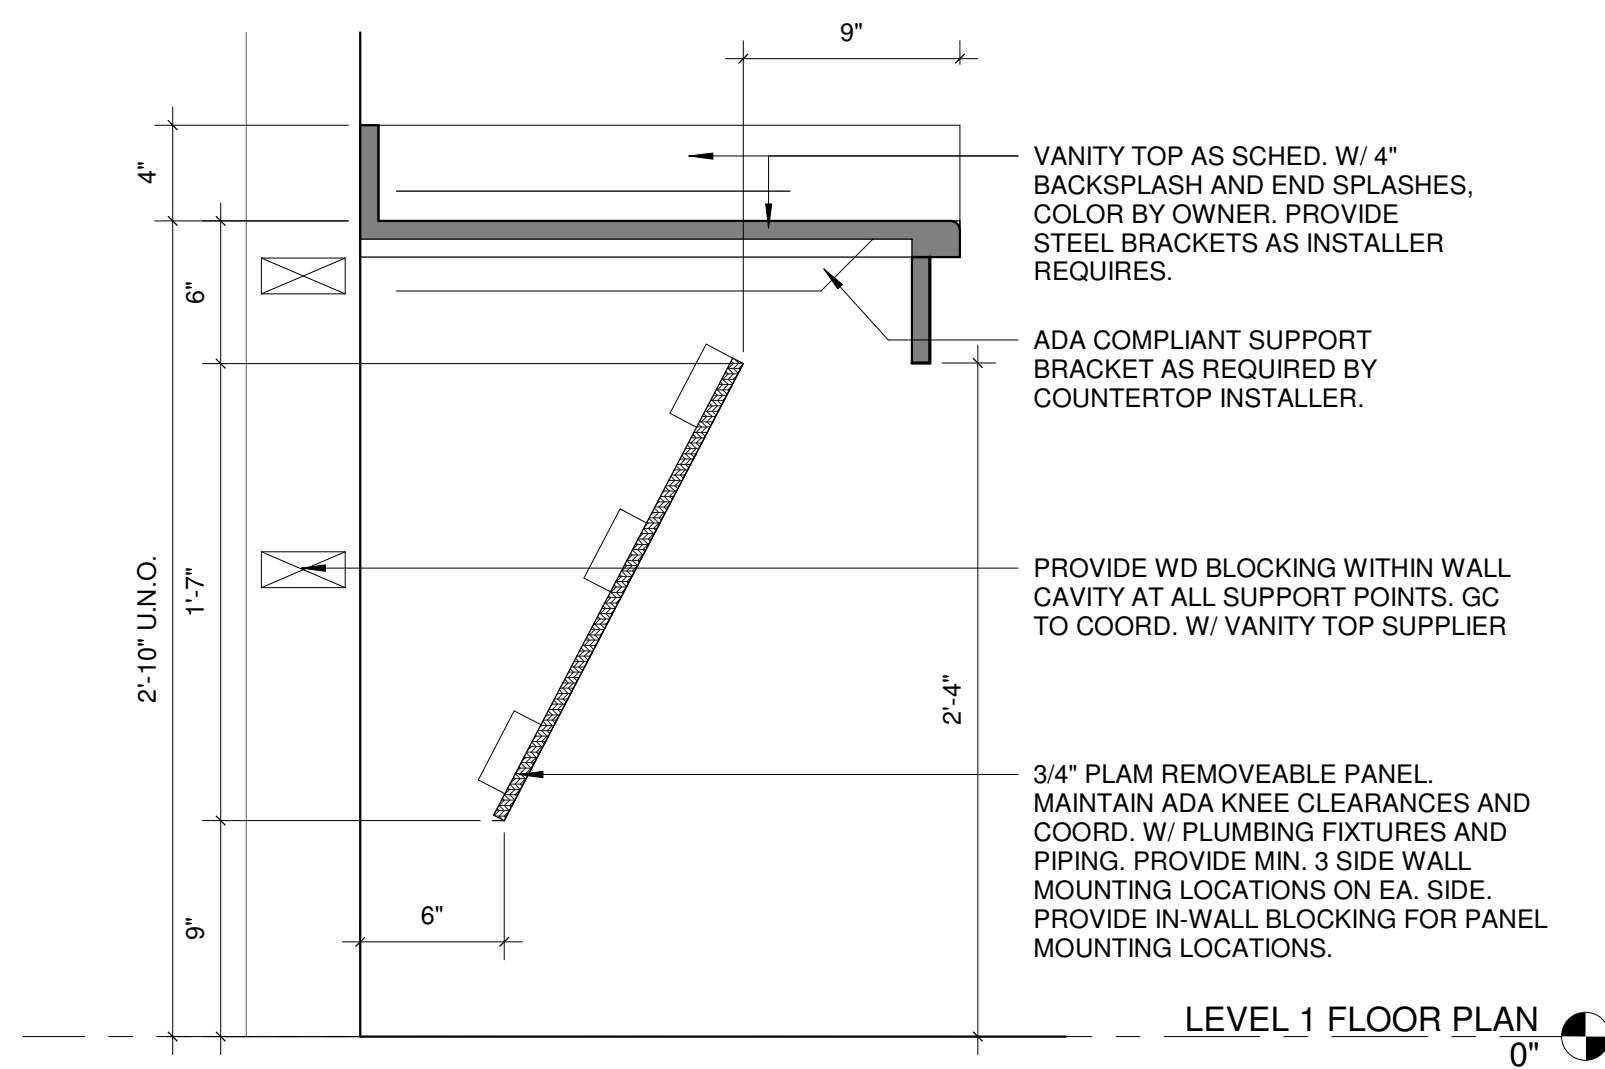

4C MILLWORK SECTION - TYP. VANITY TOP

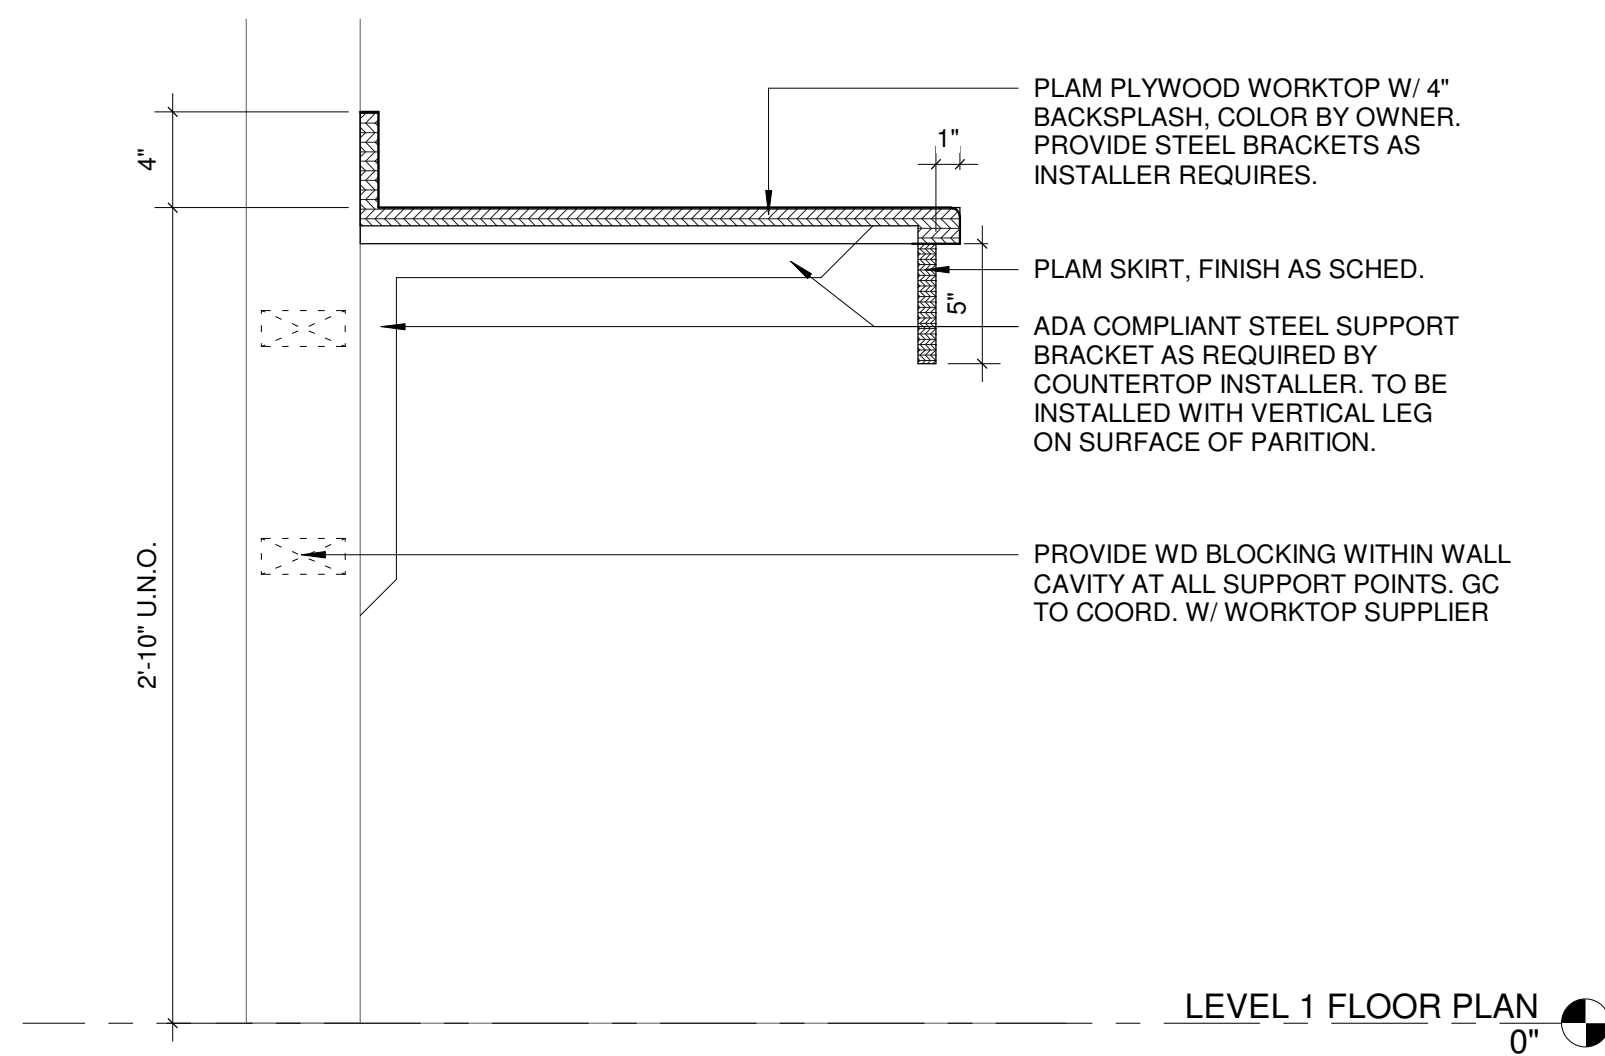

4A MILLWORK SECTION - TYP. WORKTOP

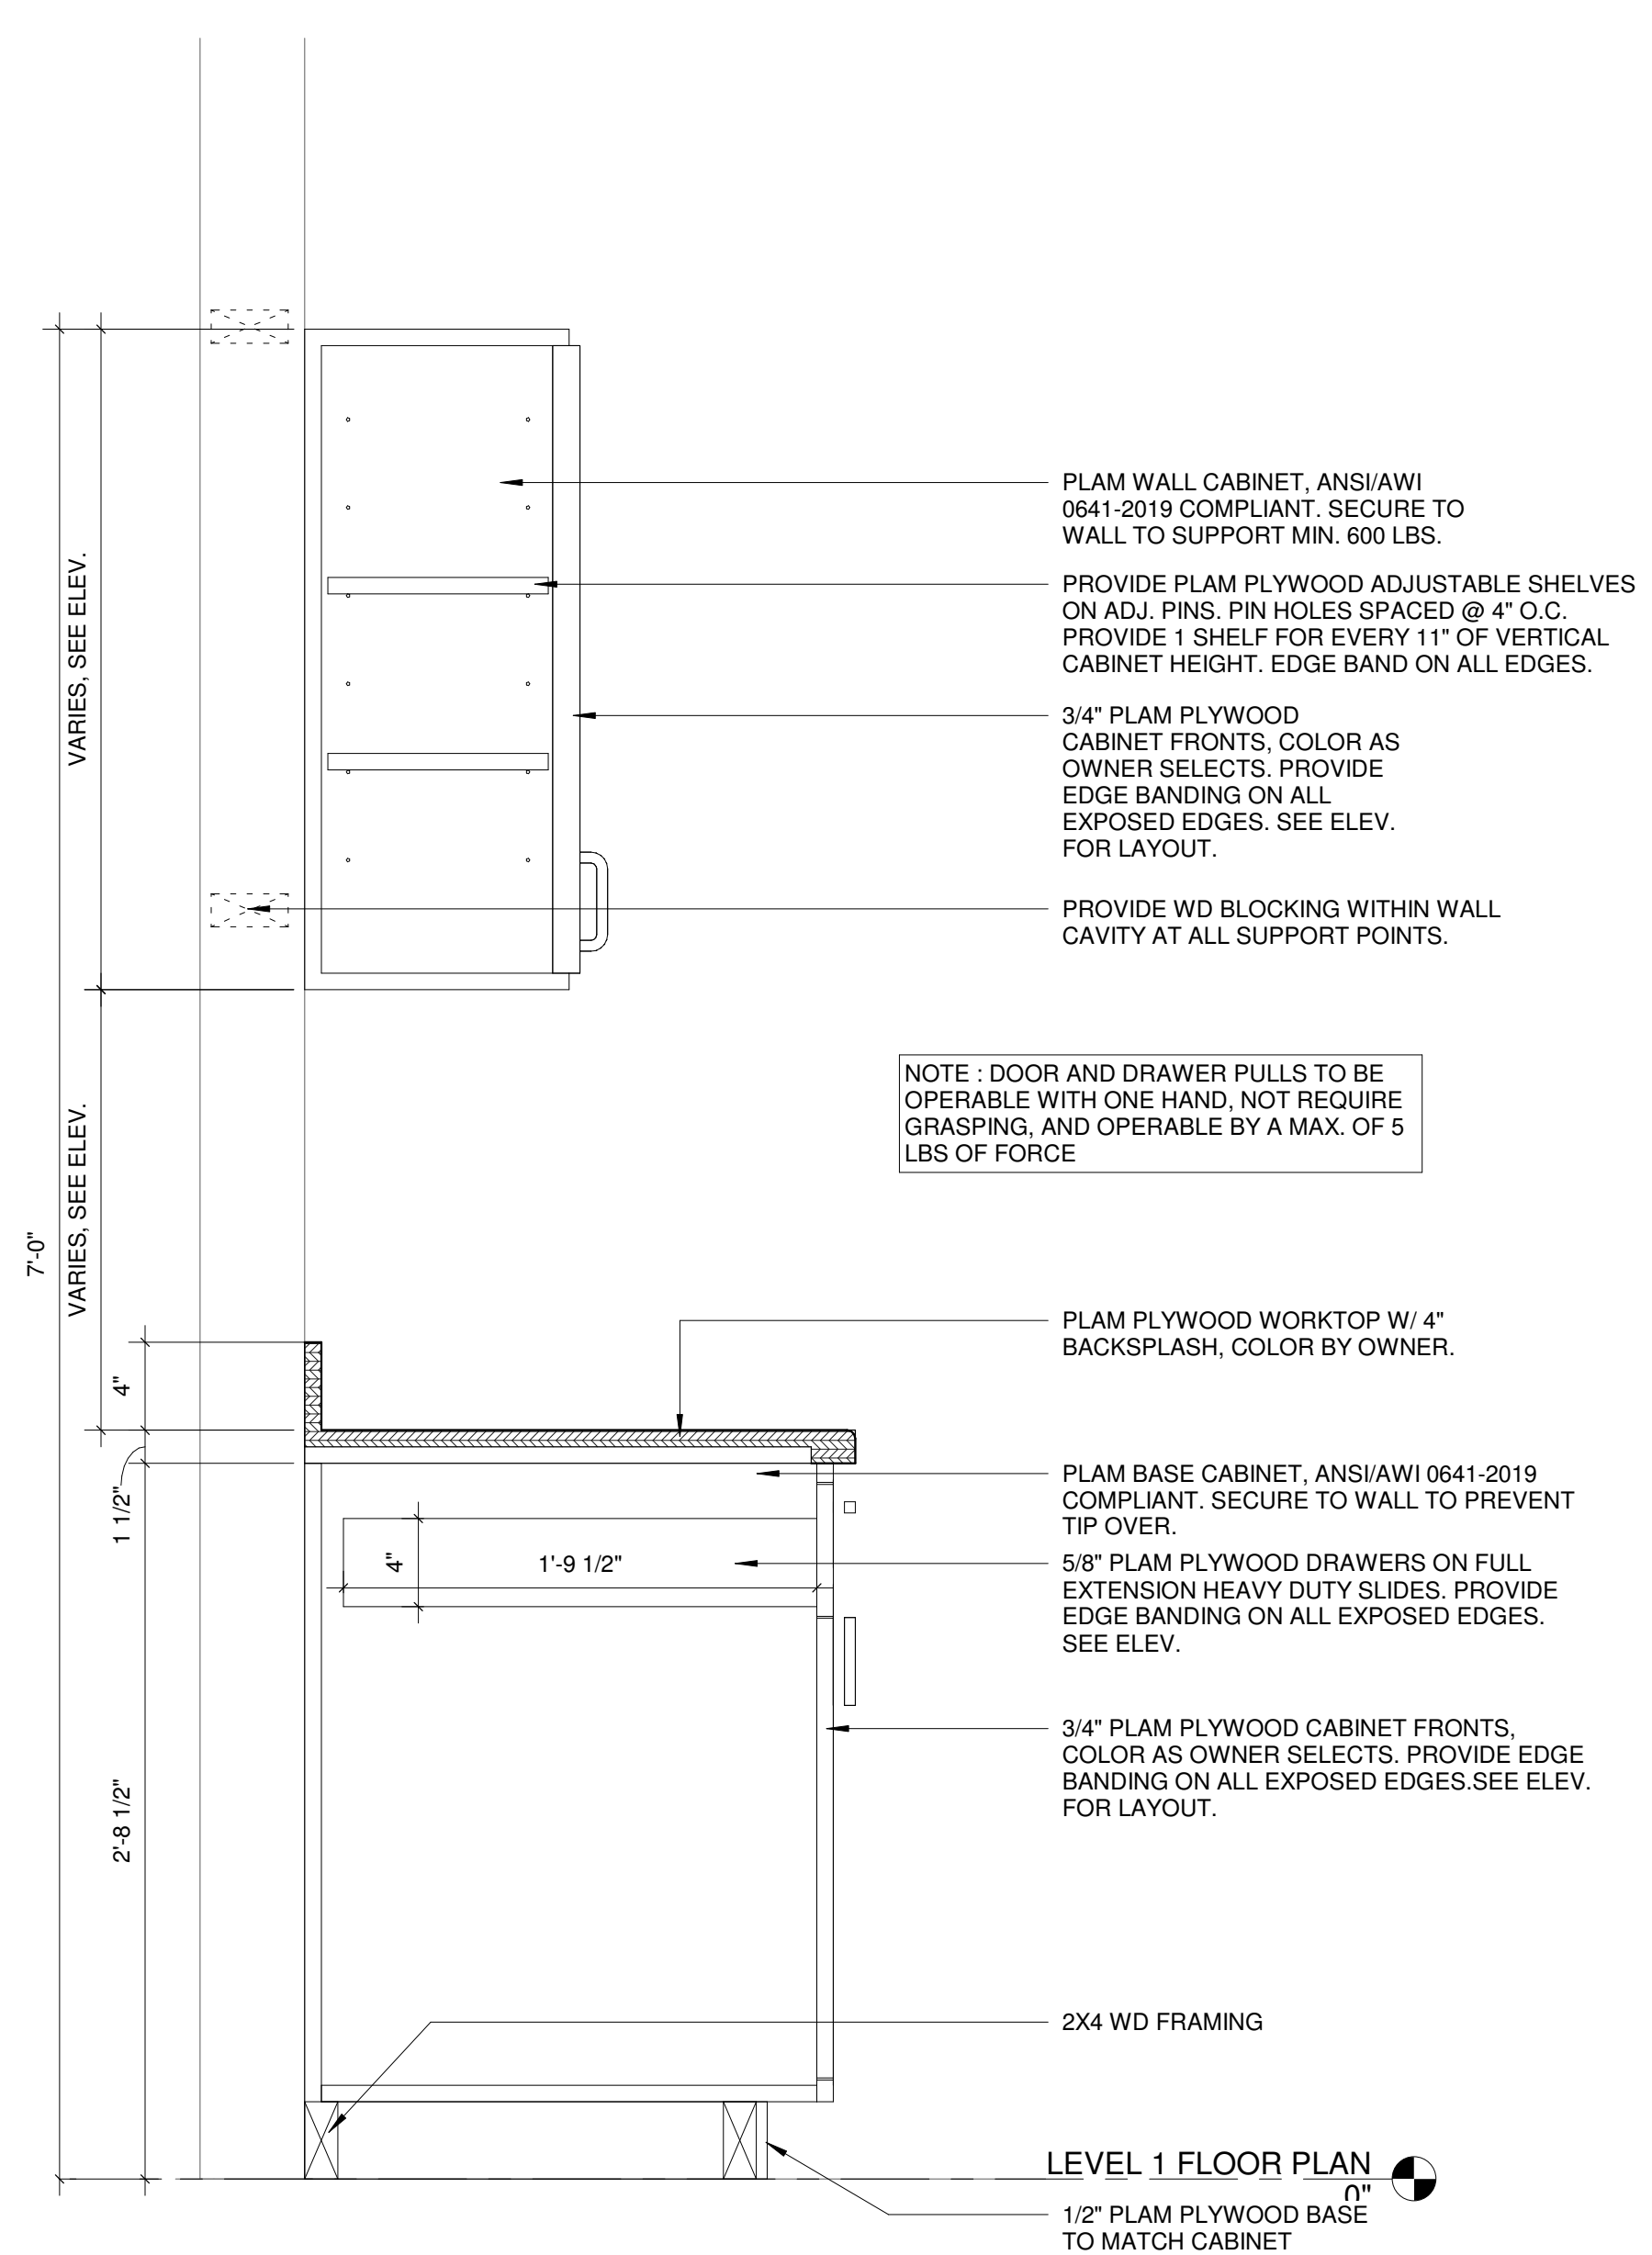

8A MILLWORK SECTION - TYP. CABINETS @
COUNTERTOP

NOTE:
HANDRAIL AND VINYL WALL
PROTECTION TO BE PROVIDED
AND INSTALLED BY OWNER

NOTE

BLOCKING AND HANDRAILS TO BE PROVIDED IN ALL CORRIDORS INCLUDING RENOVATION AREAS. CONFIRM EXTENTS WITH OWNER.

NOTE:
THE HANDRAILS SHALL COMPLY WITH 426 OF THE
UNIFORM FEDERAL ACCESSIBILITY STANDARDS. THE
HANDRAILS AND FASTENERS MUST SUPPORT A SUSTAINED
SHEAR AND TENSILE FORCE OF 250 POUNDS PER LINEAR
FOOT.

CORRIDOR HANDRAIL

NOT TO SCALE

STUDIO WALES
architecture

3151 MILHAVEN LAKE DR., WINSTON-SALEM, NC 27106
p. 4140704.6764 | www.STUDIO-WALES.com

**SPRINGBROOK NURSING AND
REHABILITATION CENTER
ADDITION**

195 SPRINGBROOK AVE., CLAYTON, NC

CONSTRUCTION DOCUMENTS

[illegible]

date: 02/18/2024


commission: NH-3138

sheet title:
MILLWORK & INTERIOR
DETAILS


sheet number :

A6.01


1
2
3
4
5
6
7
8
9
10
11
F
E
D
C
B
A

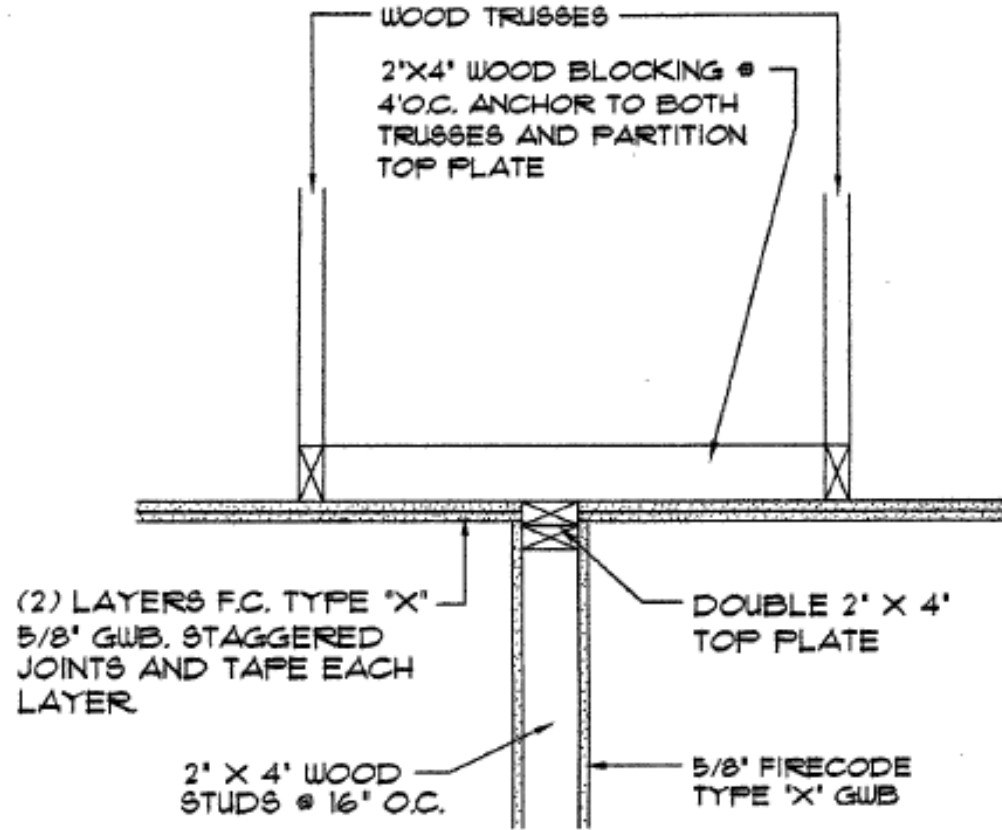


1E PARTITION PARALLEL TO TRUSS
1" = 1'-0"

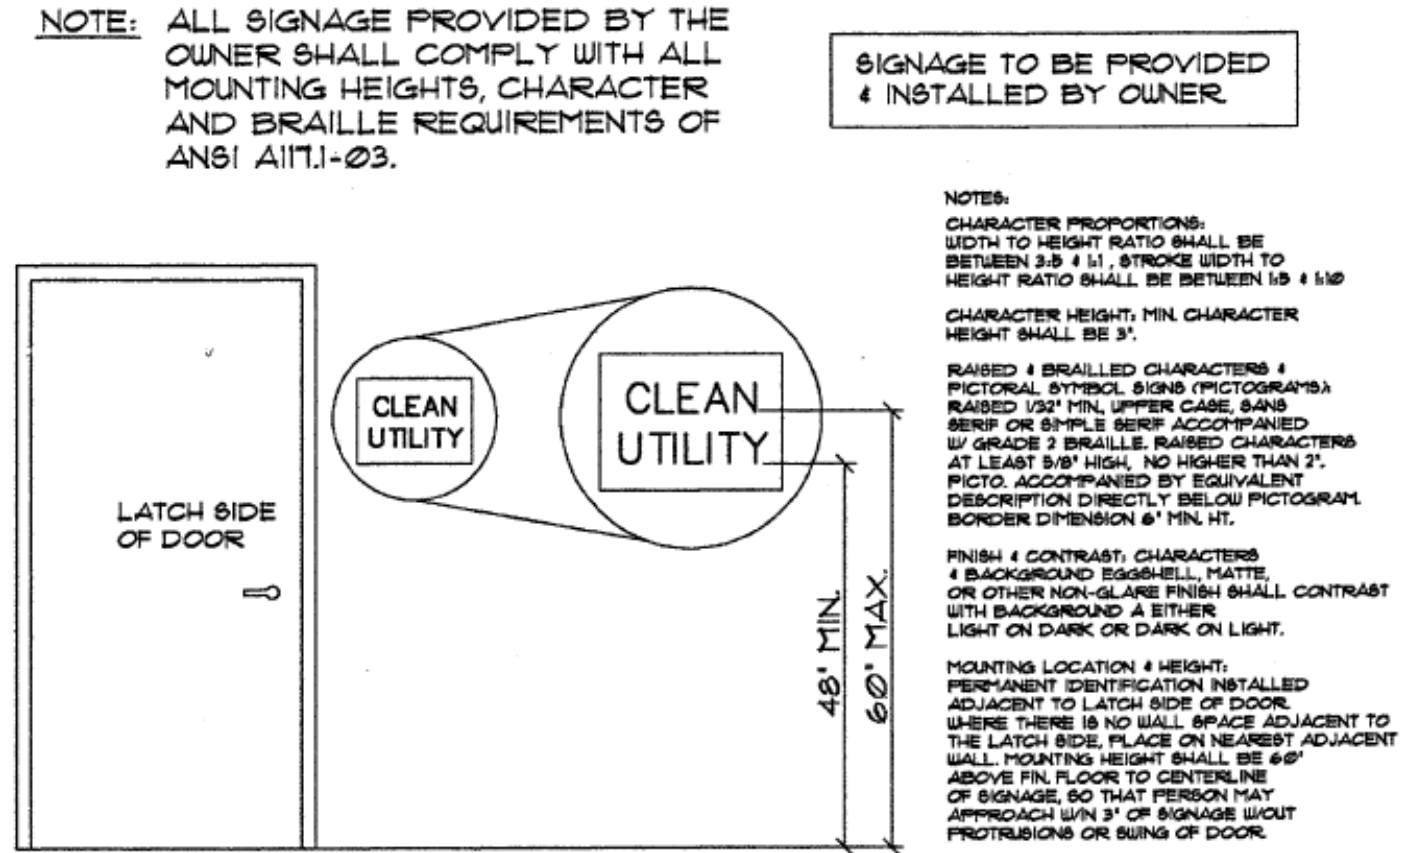


4E TYP. SIGNAGE
1/2" = 1'-0"

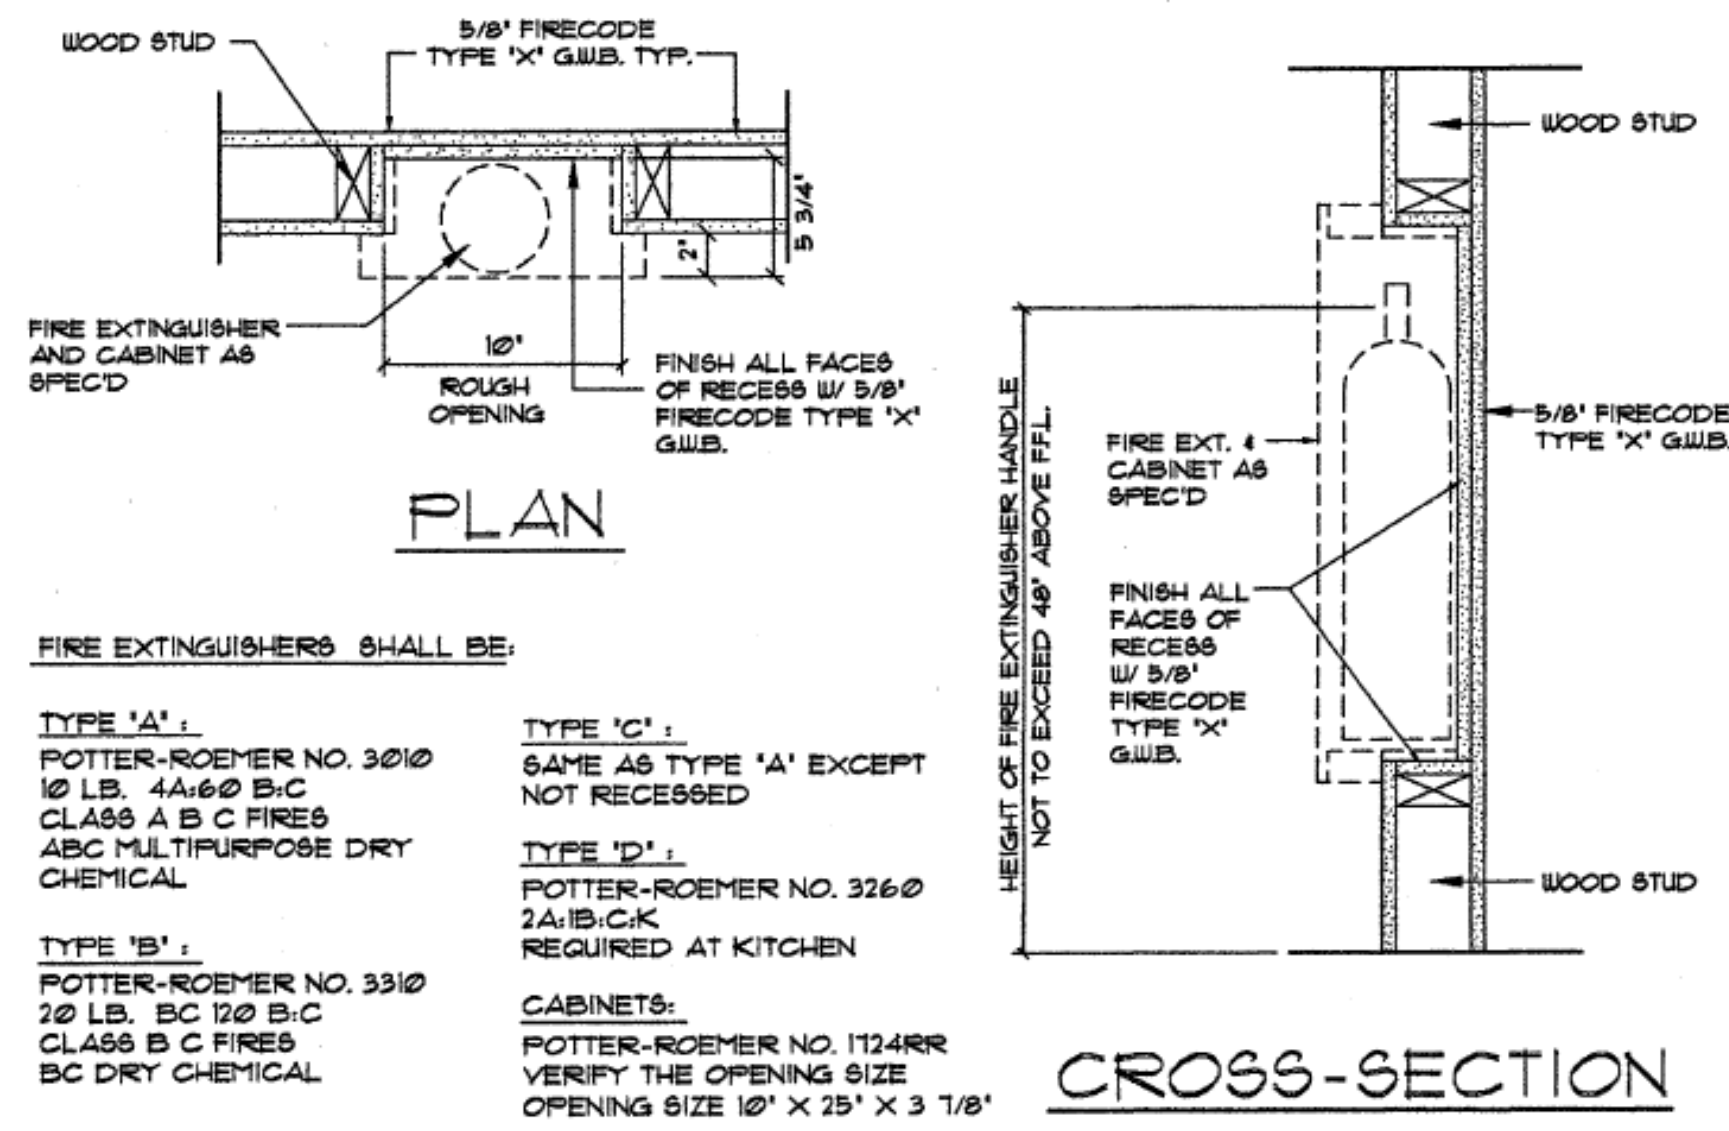


8E FIRE EXTINGUISHER CABINET
NTS

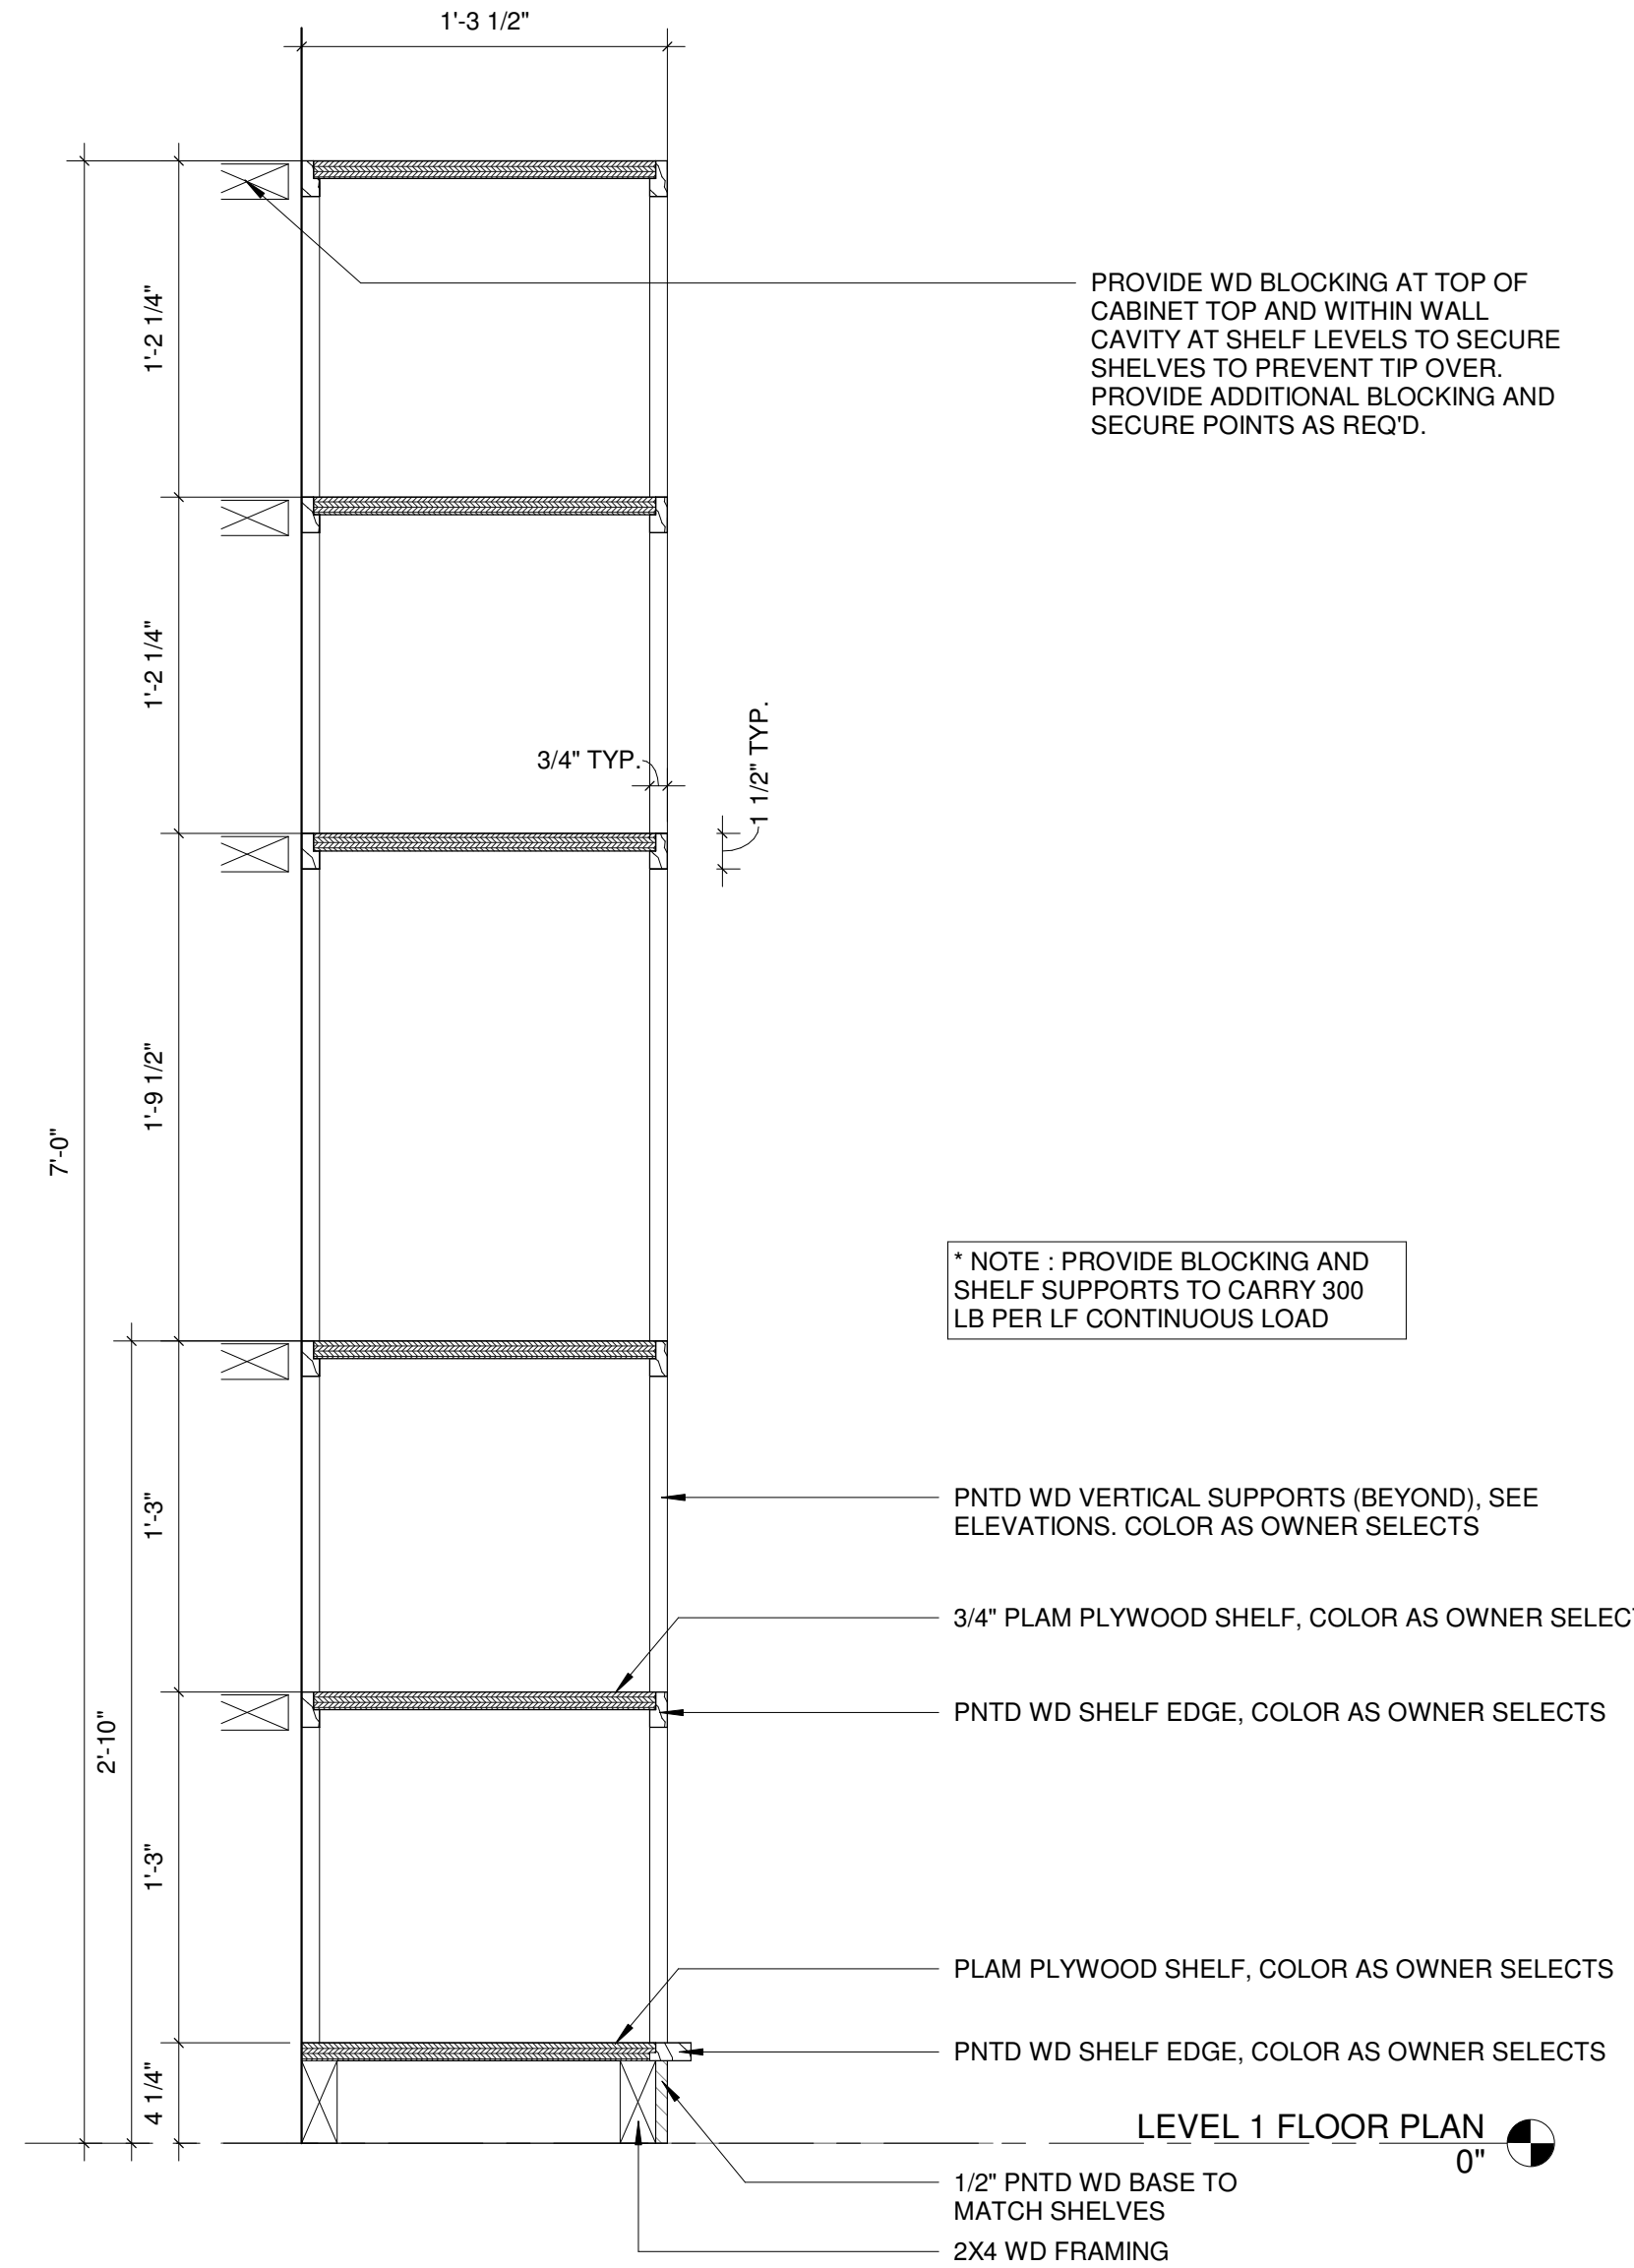

1A MILLWORK SECTION - TYP. CLEAN UTIL. SHELVES
1 1/2" = 1'-0"

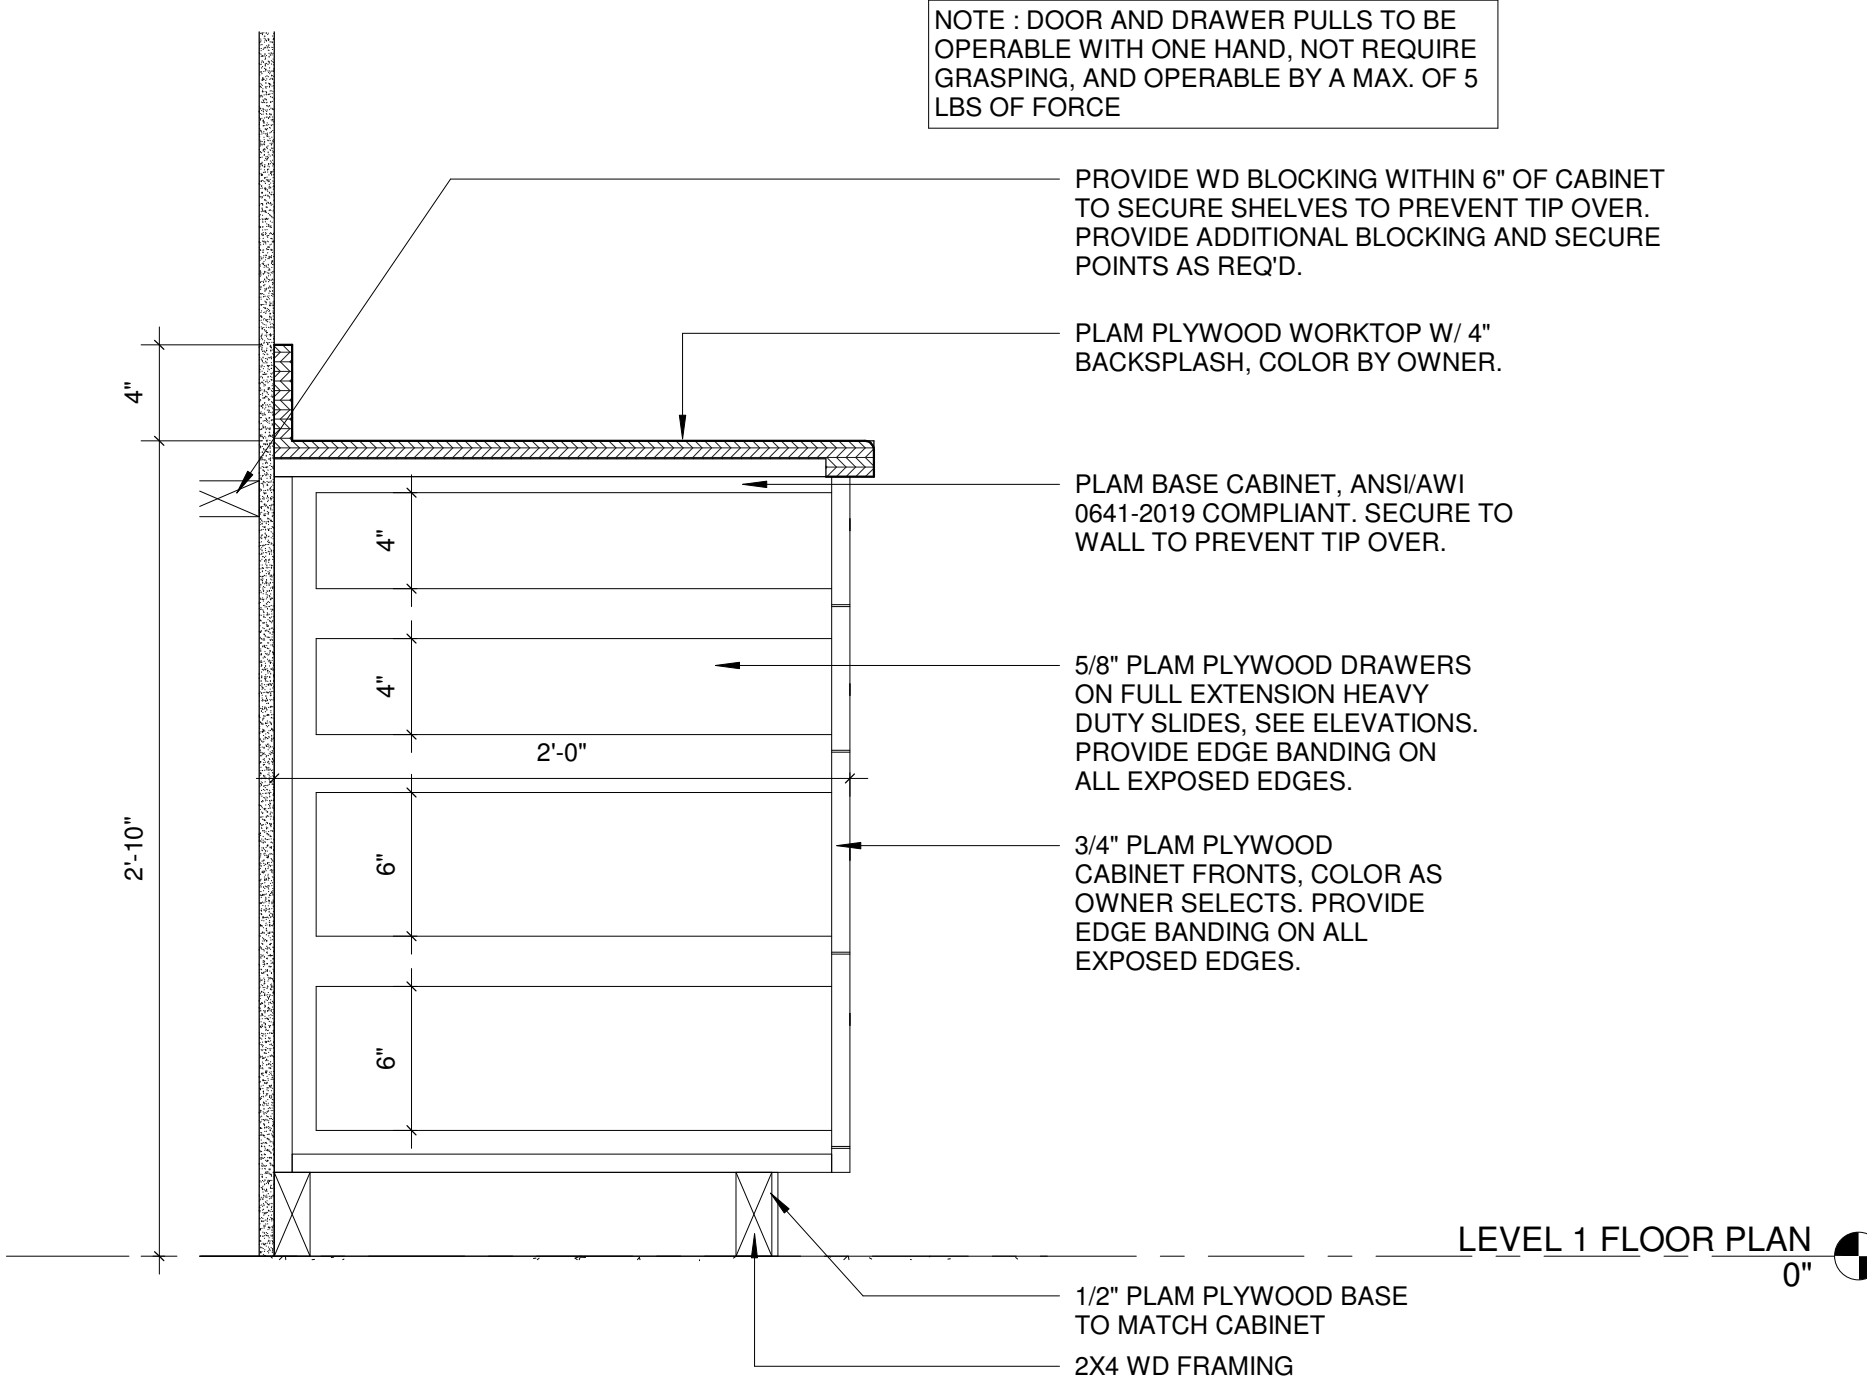

4A MILLWORK SECTION - TYP. PRIV. BR. DRAWERS
1 1/2" = 1'-0"

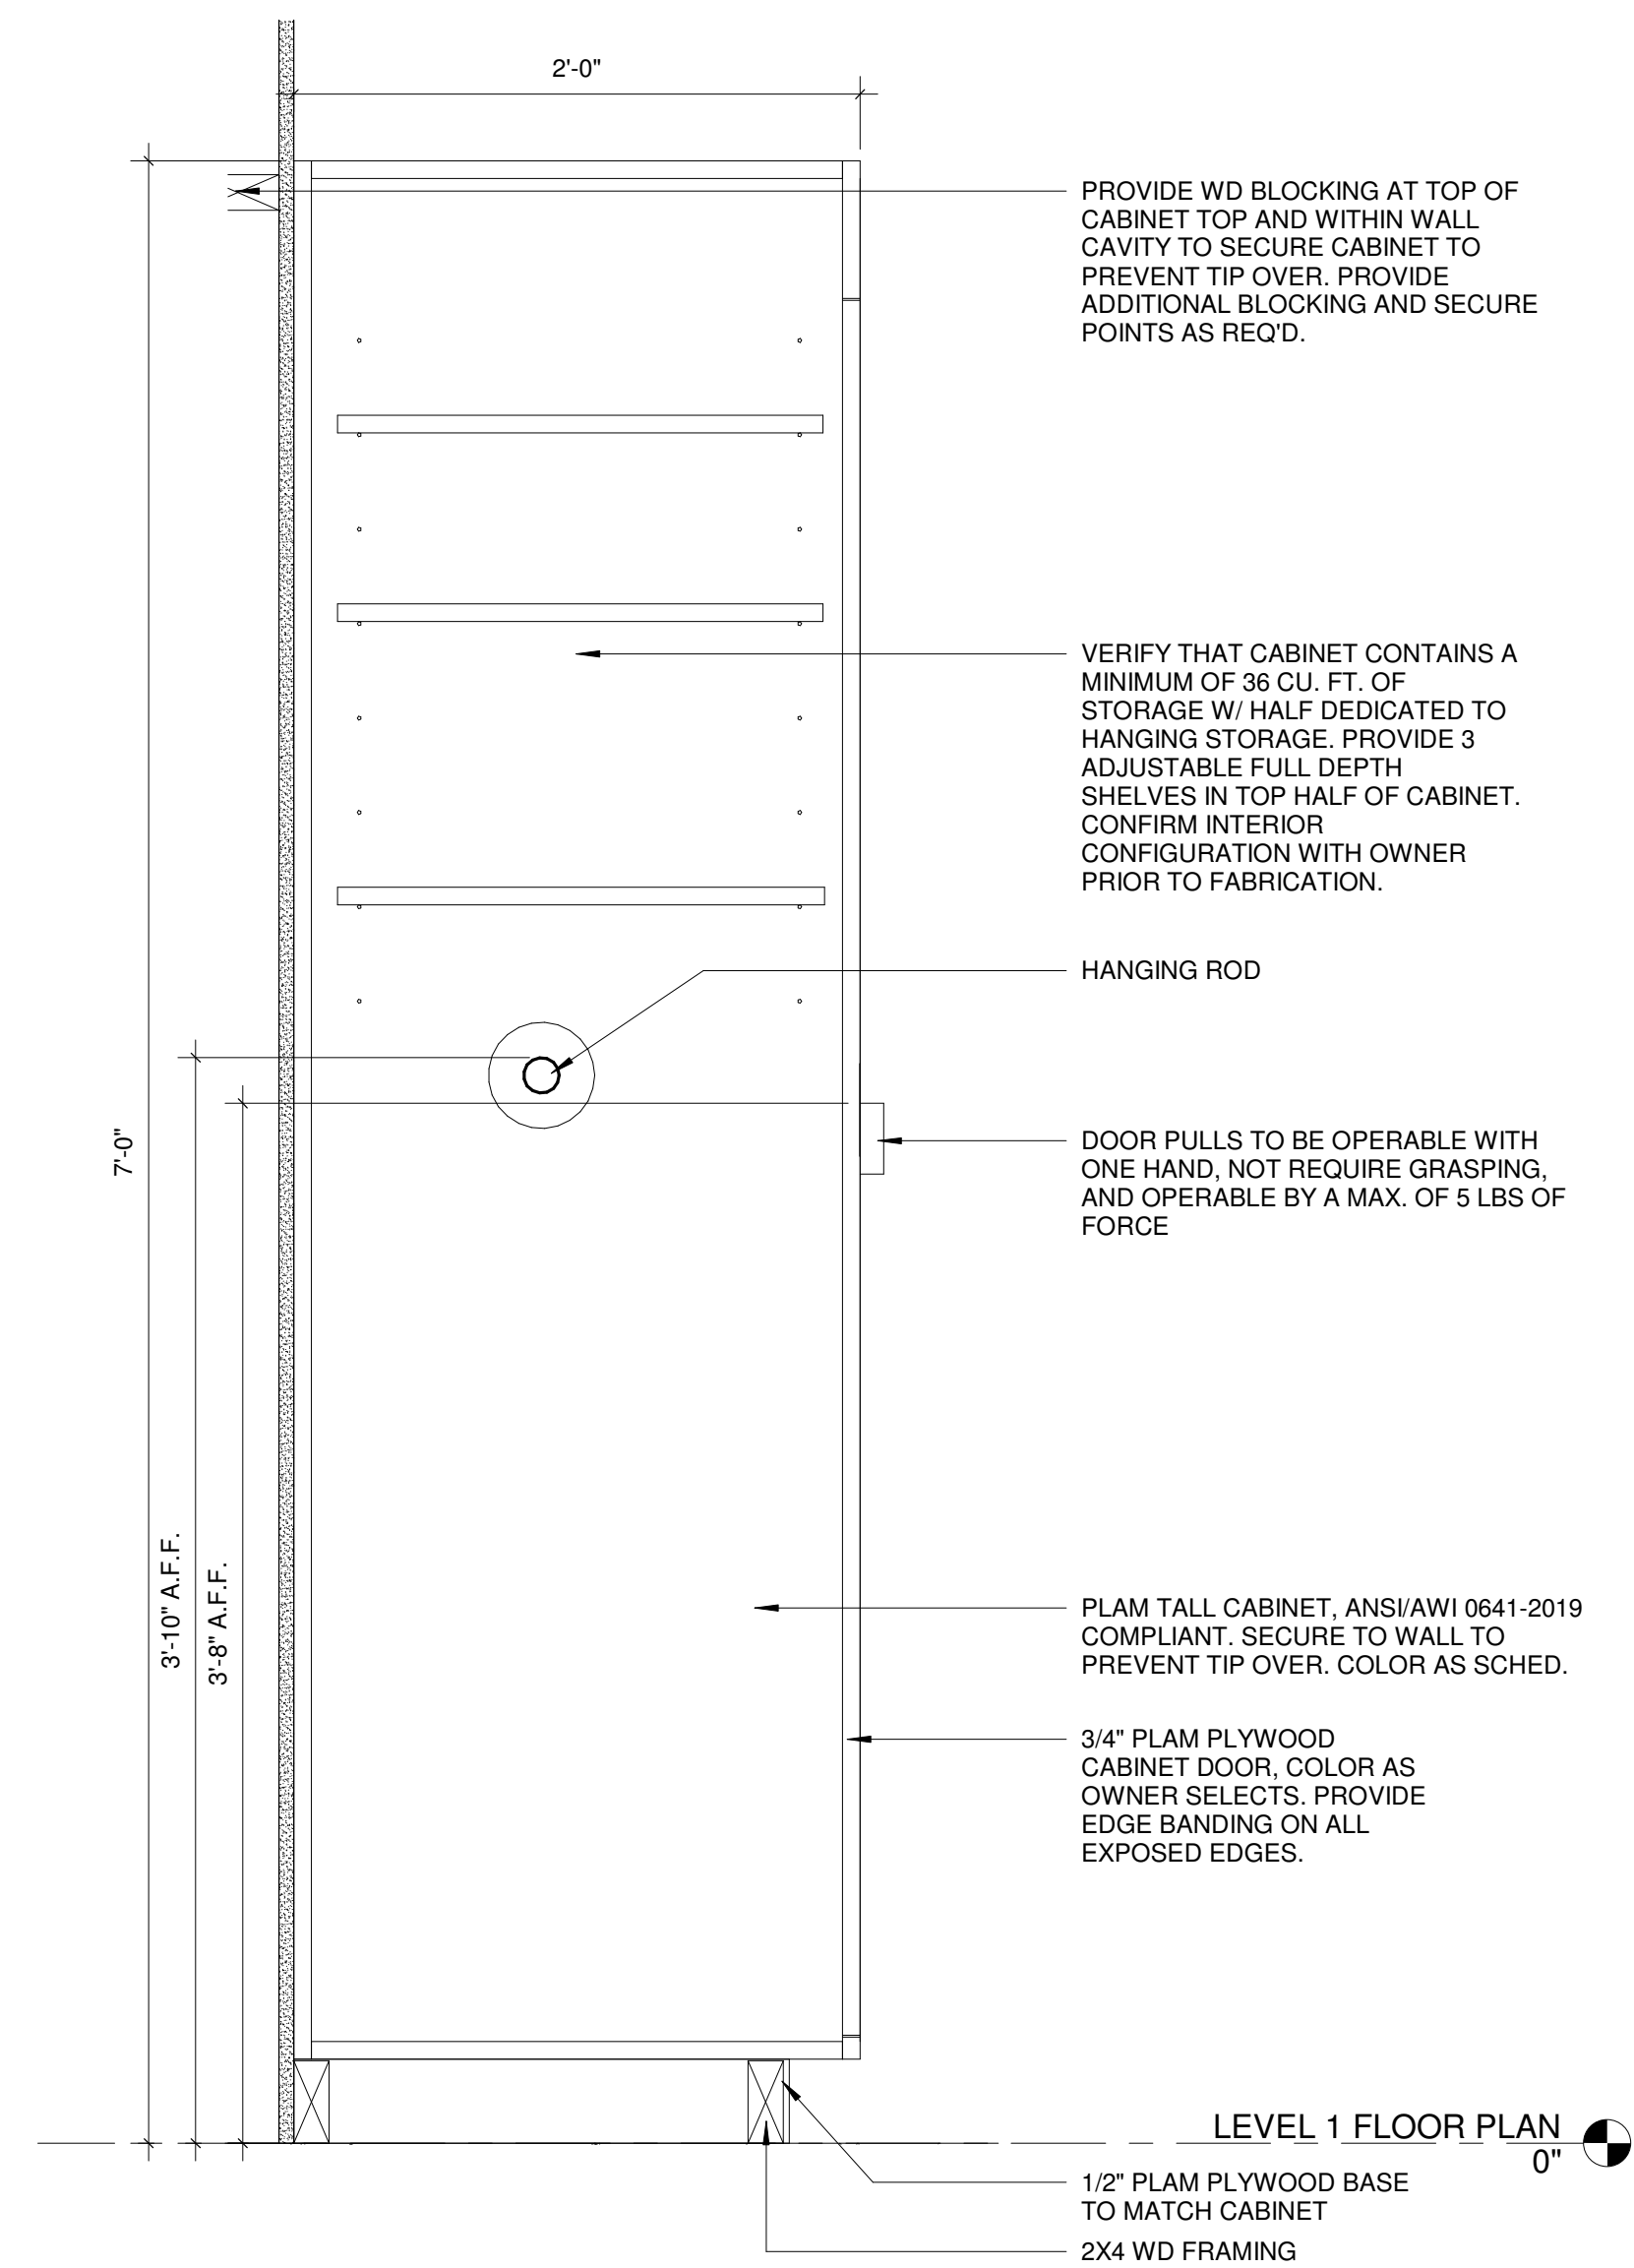

8A MILLWORK SECTION - TYP. PRIV. BR. TALL CABINET
1 1/2" = 1'-0"

STUDIO WALES
architecture
3151 MILHAVEN LAKE DR., WINSTON-SALEM, NC 27106
p. 414.704.6764 | www.STUDIO-WALES.com



SPRINGBROOK NURSING AND
REHABILITATION CENTER
ADDITION
195 SPRINGBROOK AVE, CLAYTON, NC





CONSTRUCTION DOCUMENTS

FOR CONSTRUCTION		
Revisions		
No.	Description	Date

date: 02/18/2024
commission: NH-3138

sheet title:
MILLWORK & INTERIOR
DETAILS

sheet number:
A6.02

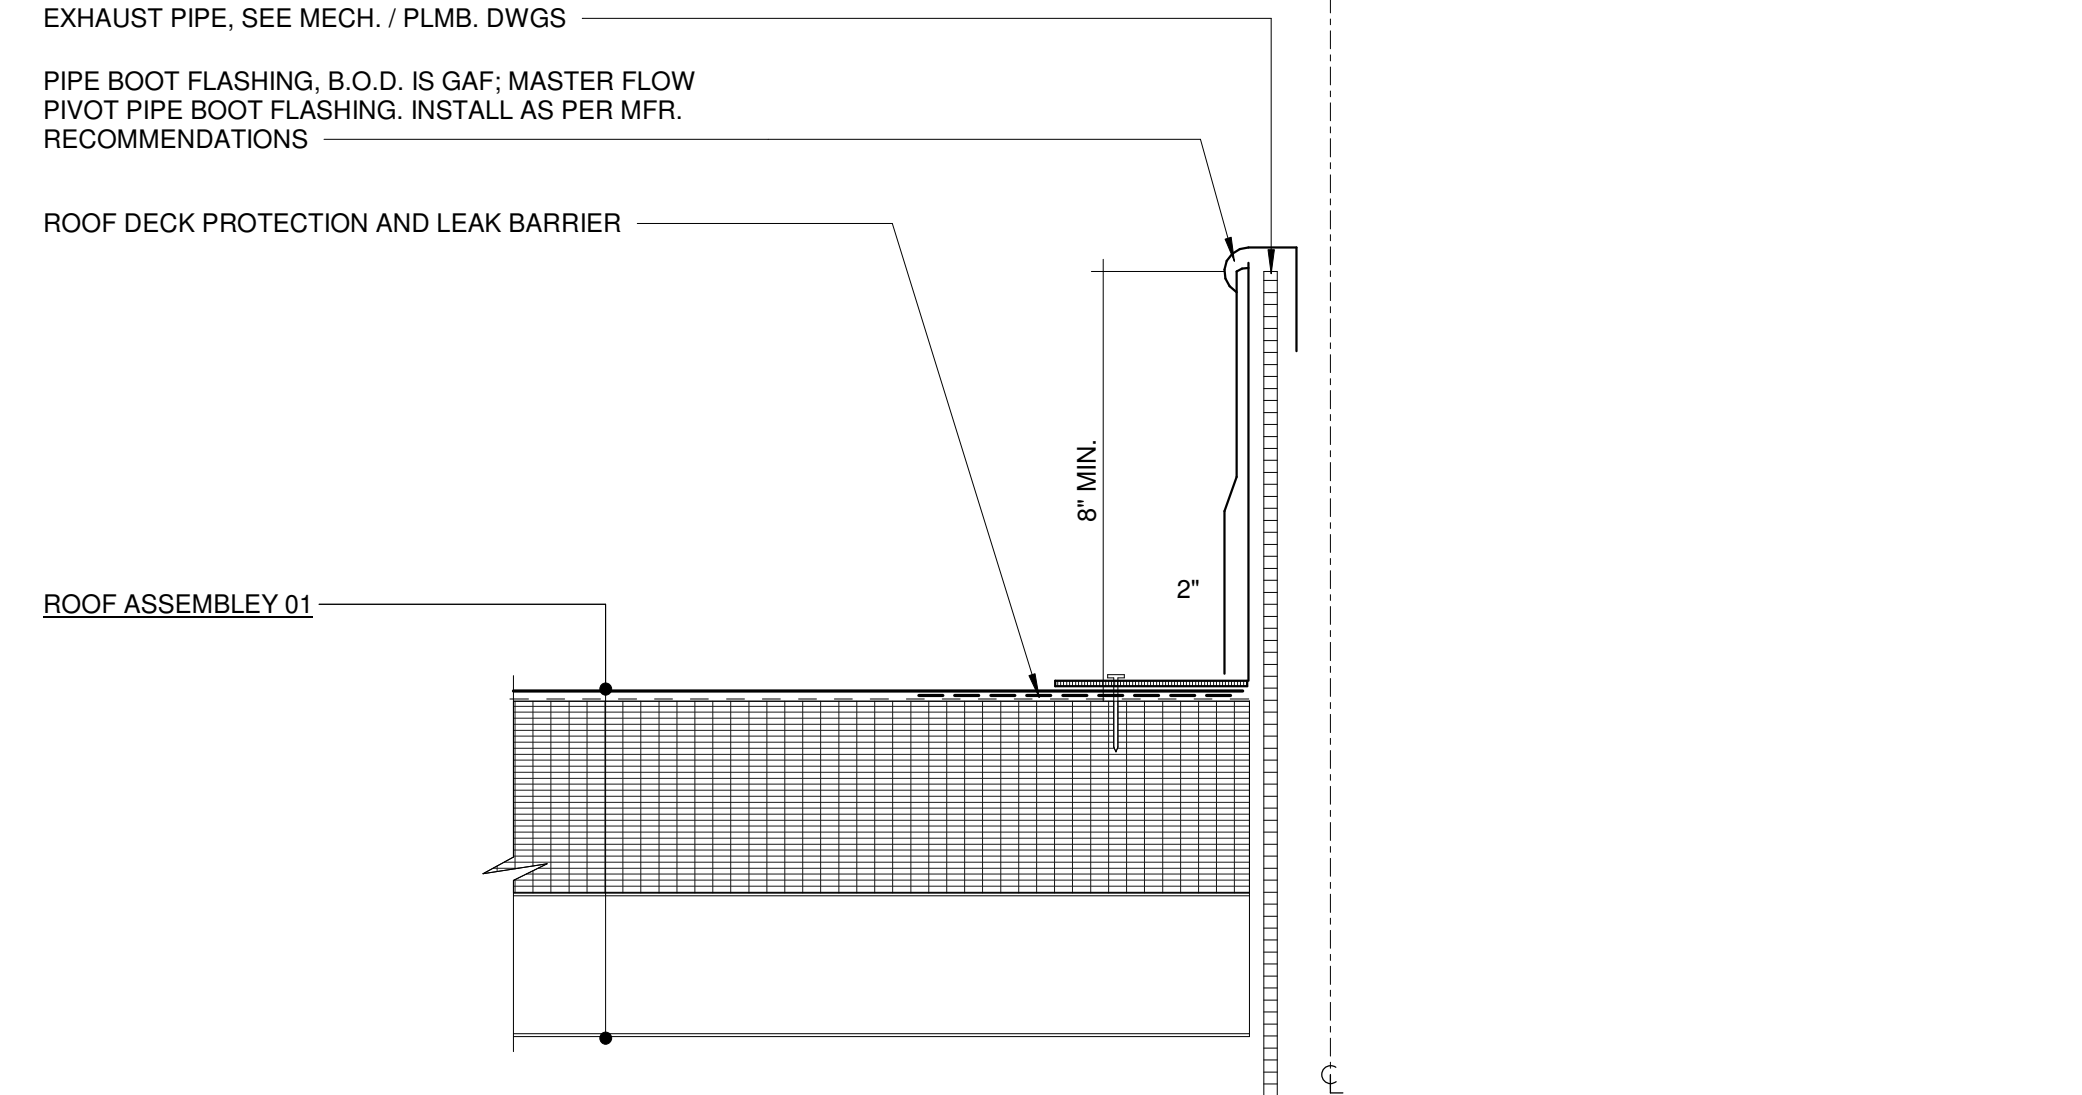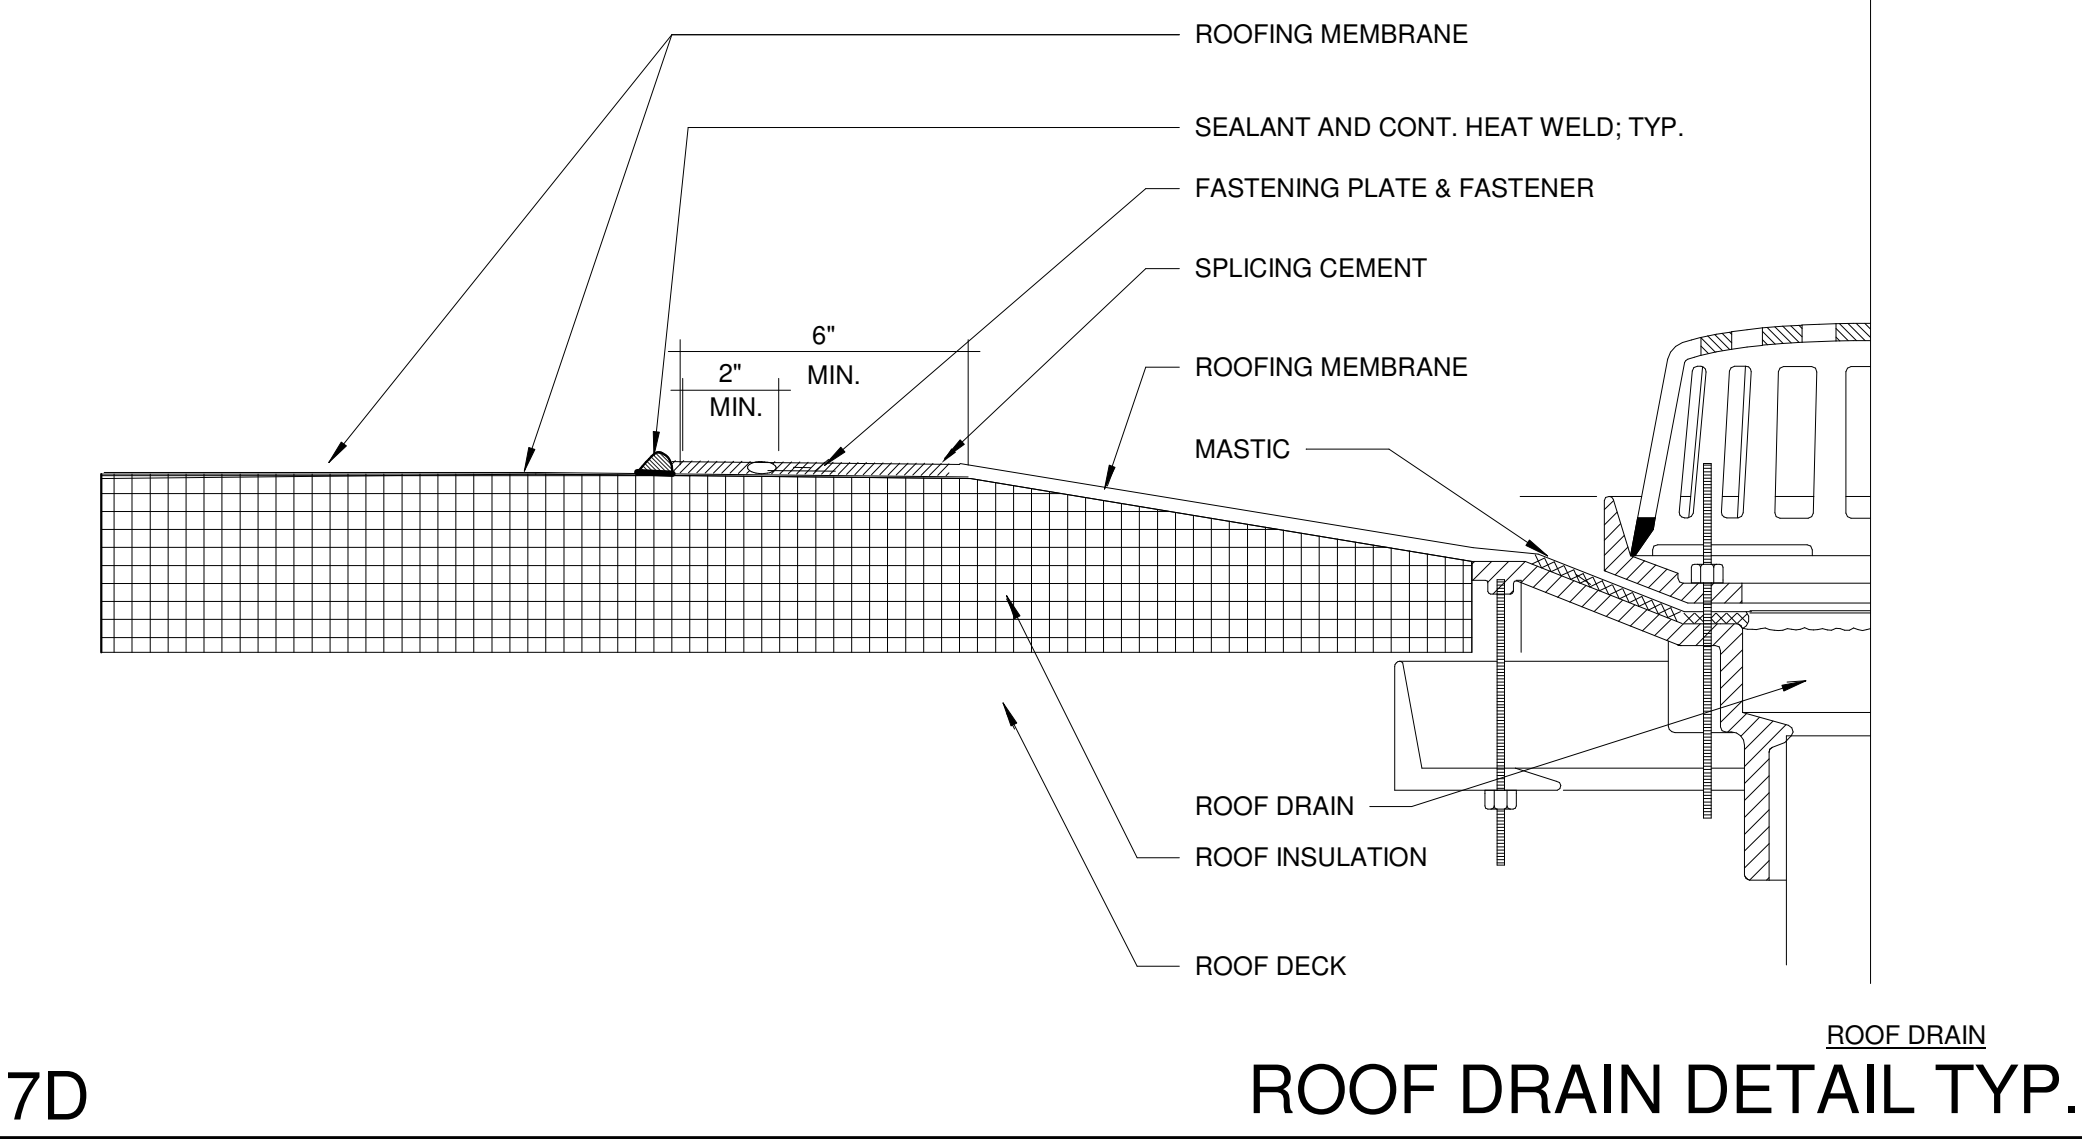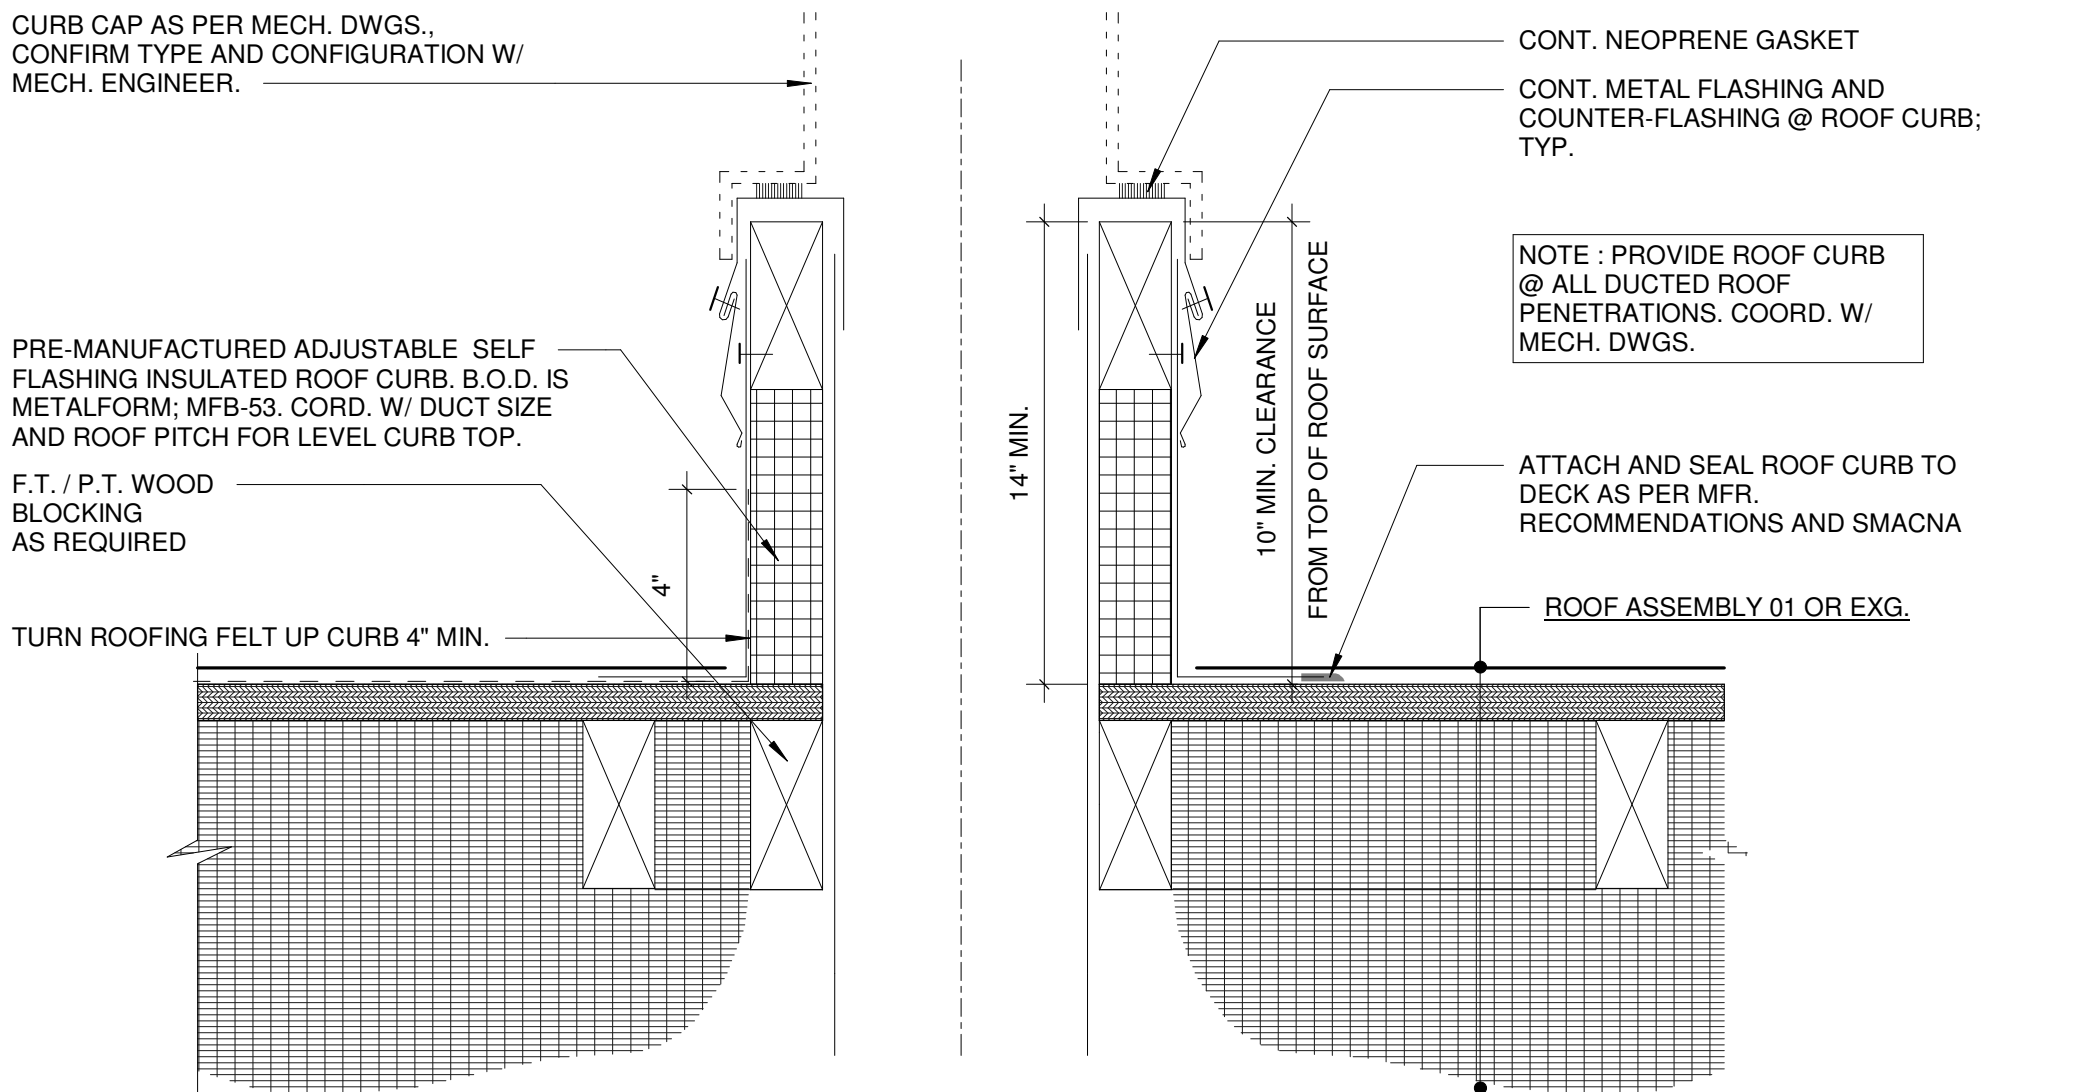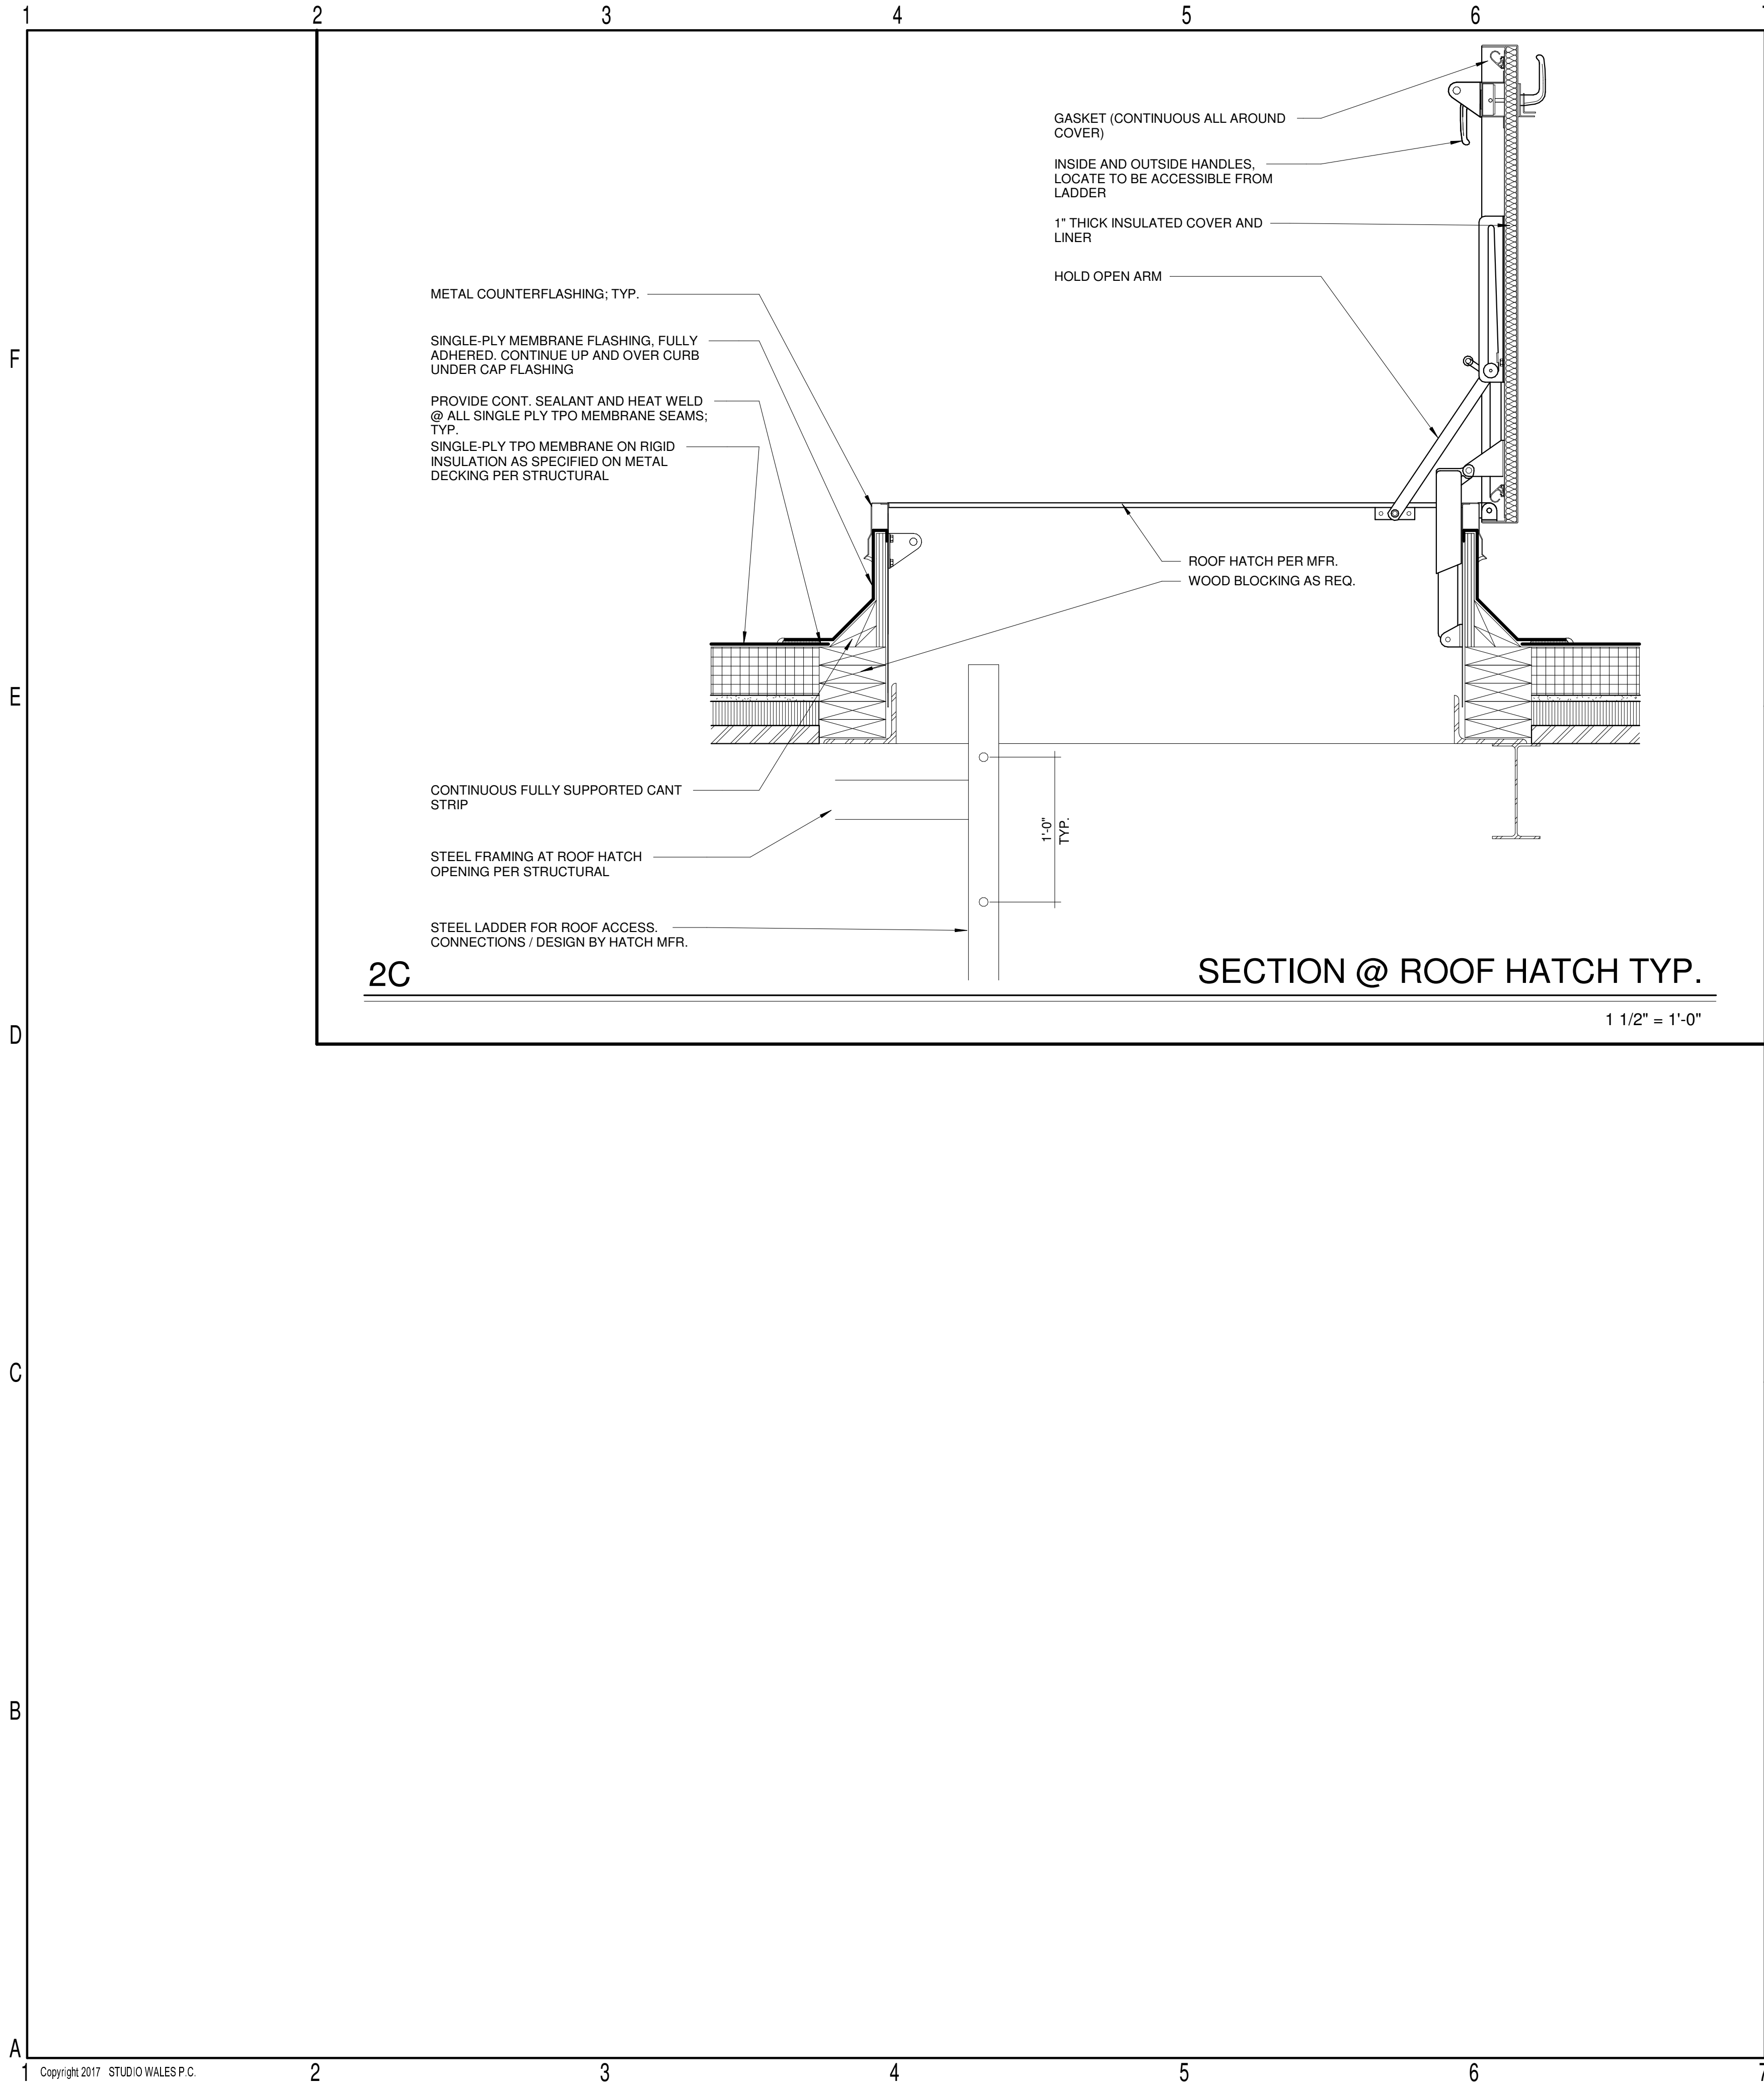

STUDIO WALES
architecture

3151 MILHAVEN LAKE DR., WINSTON-SALEM, NC 27106
p. 4140704.6764 | www.STUDIO-WALES.com

SPRINGBROOK NURSING AND
REHABILITATION CENTER
ADDITION
195 SPRINGBROOK AVE, CLAYTON, NC

CONSTRUCTION DOCUMENTS


Revisions		
No.	Description	Date

date: 02/18/2024
commission: NH-3138

sheet title:
TYP. ROOF DETAILS

sheet number :

A6.04

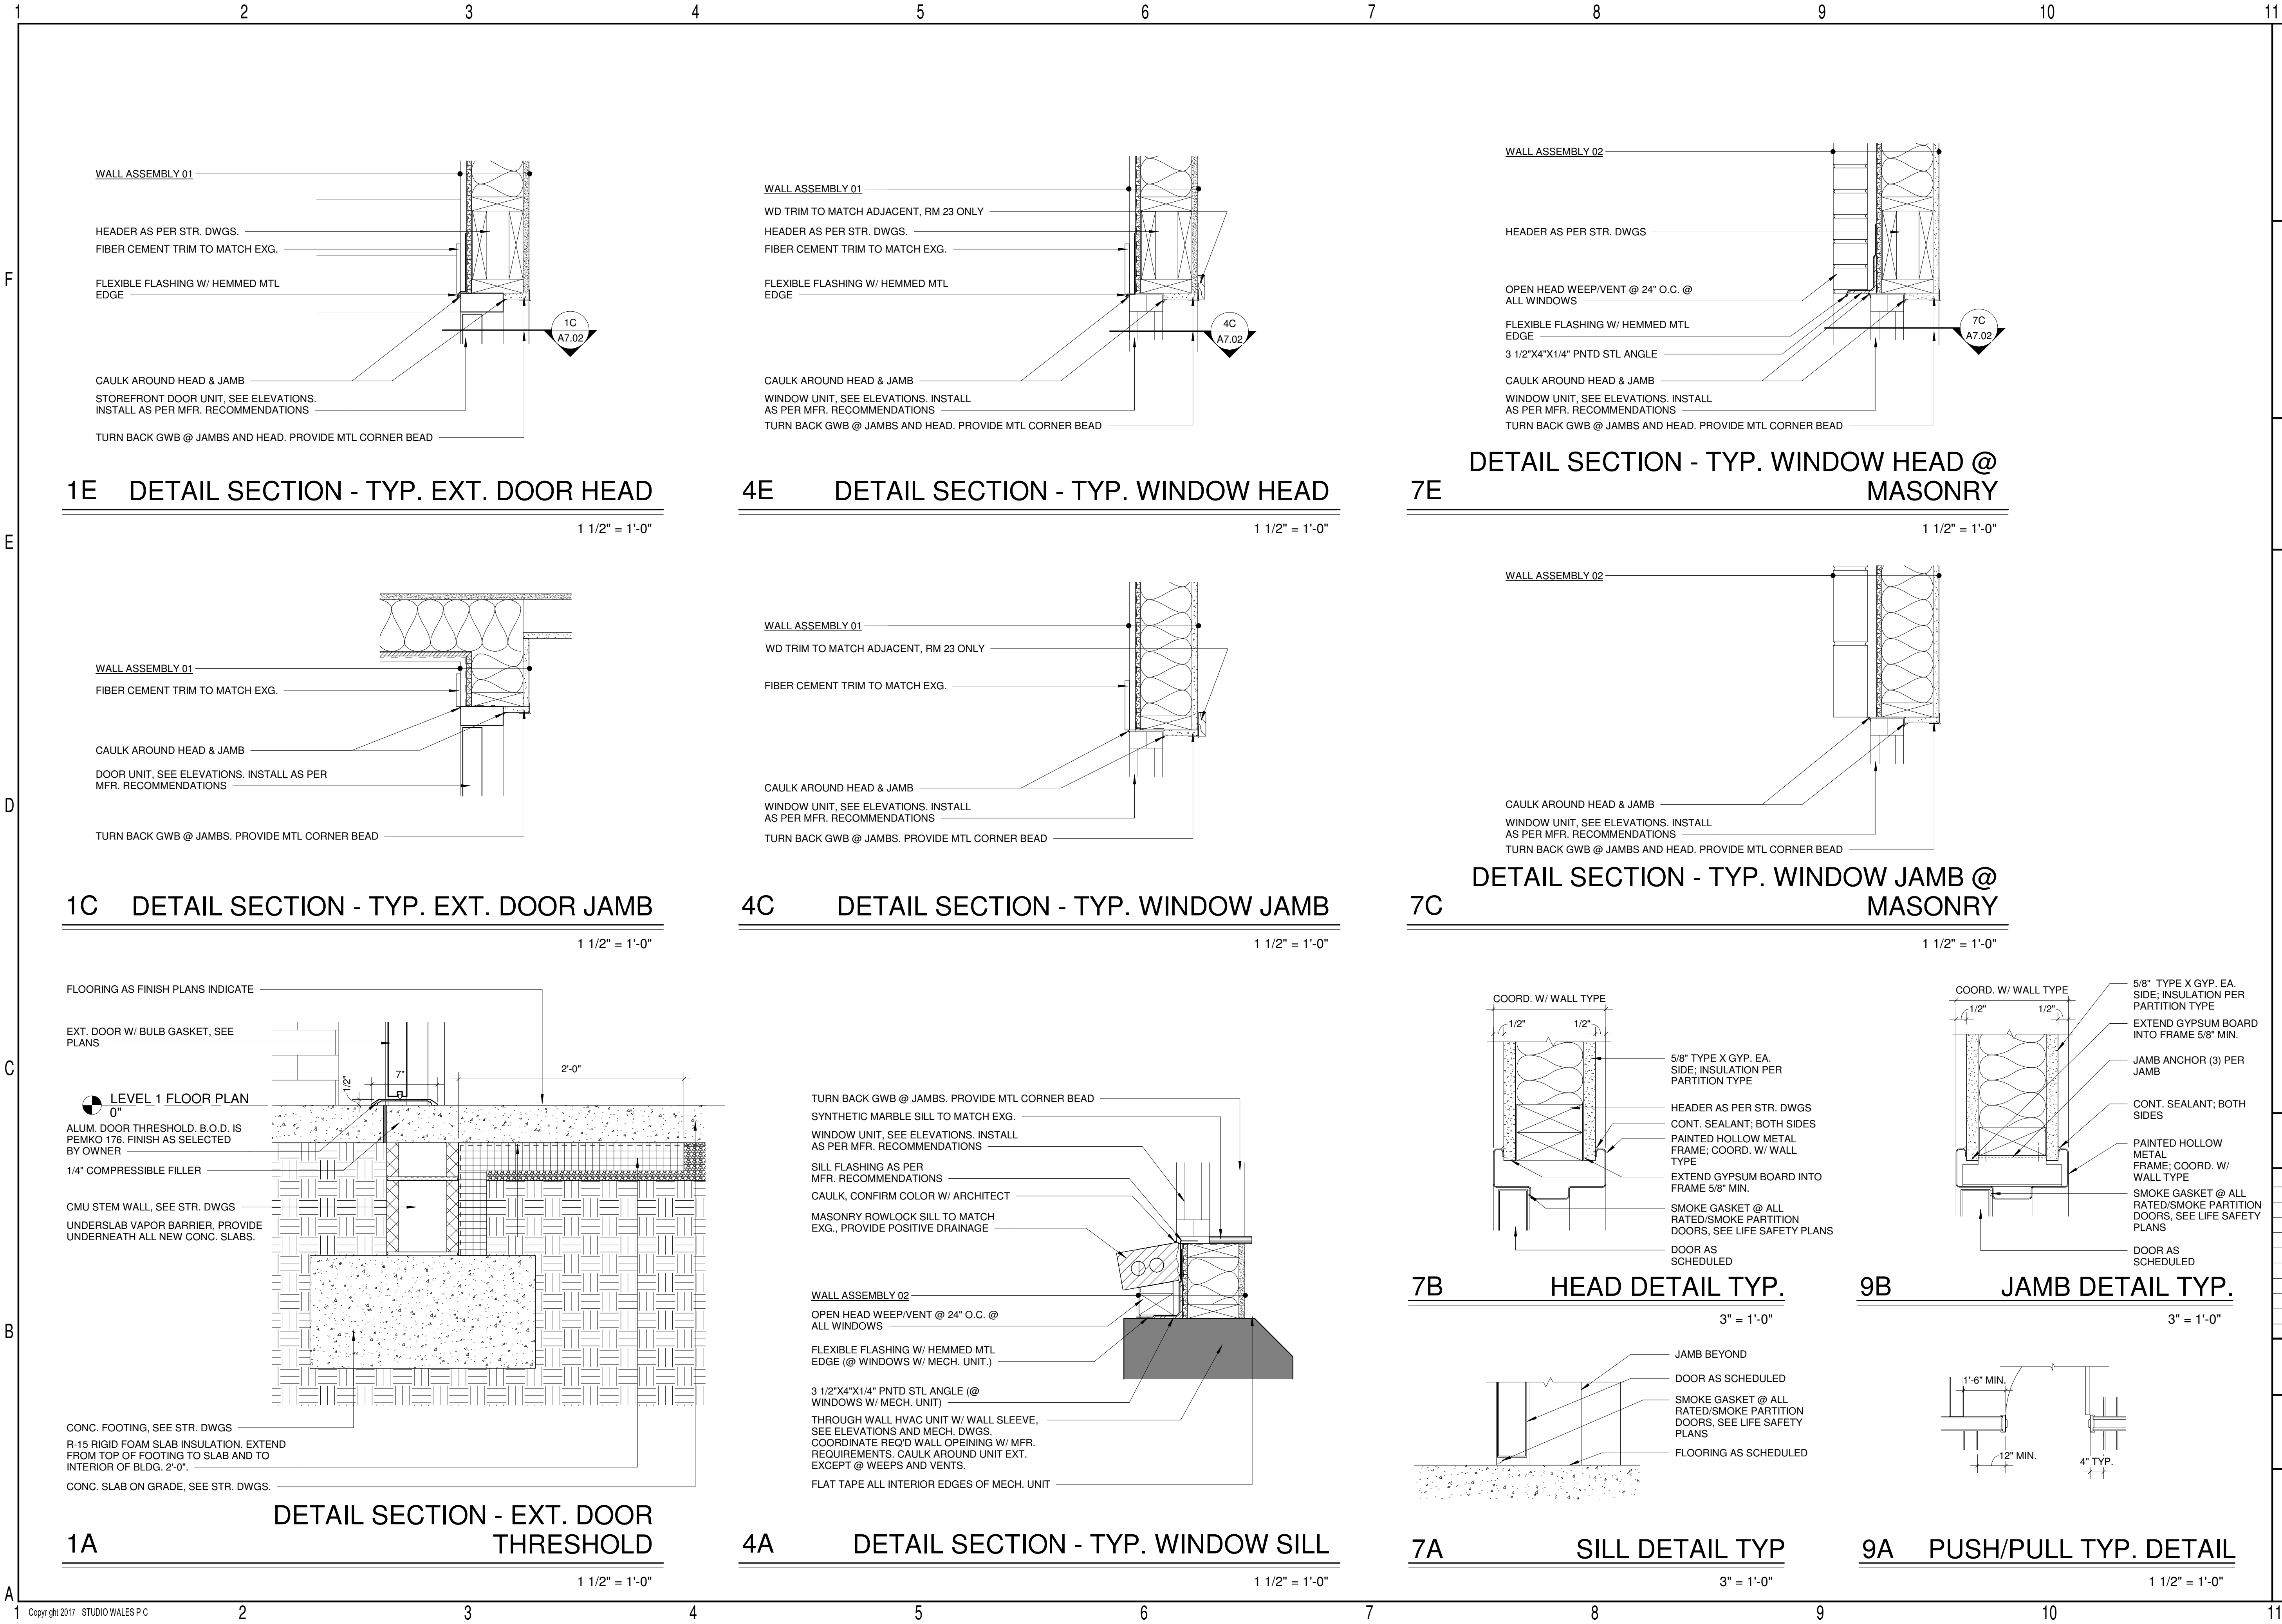

STUDIO WALES
architecture

3151 MILHAVEN LAKE DR., WINSTON-SALEM, NC 27106
p. 4140704.6764 | www.STUDIO-WALES.com

SPRINGBROOK NURSING AND
REHABILITATION CENTER
ADDITION

195 SPRINGBROOK AVE, CLAYTON, NC

CONSTRUCTION DOCUMENTS

Revisions		
No.	Description	Date

date: 02/18/2024


commission: NH-3138

sheet title:

DOOR AND WINDOW DETAILS

sheet number:

A7.02

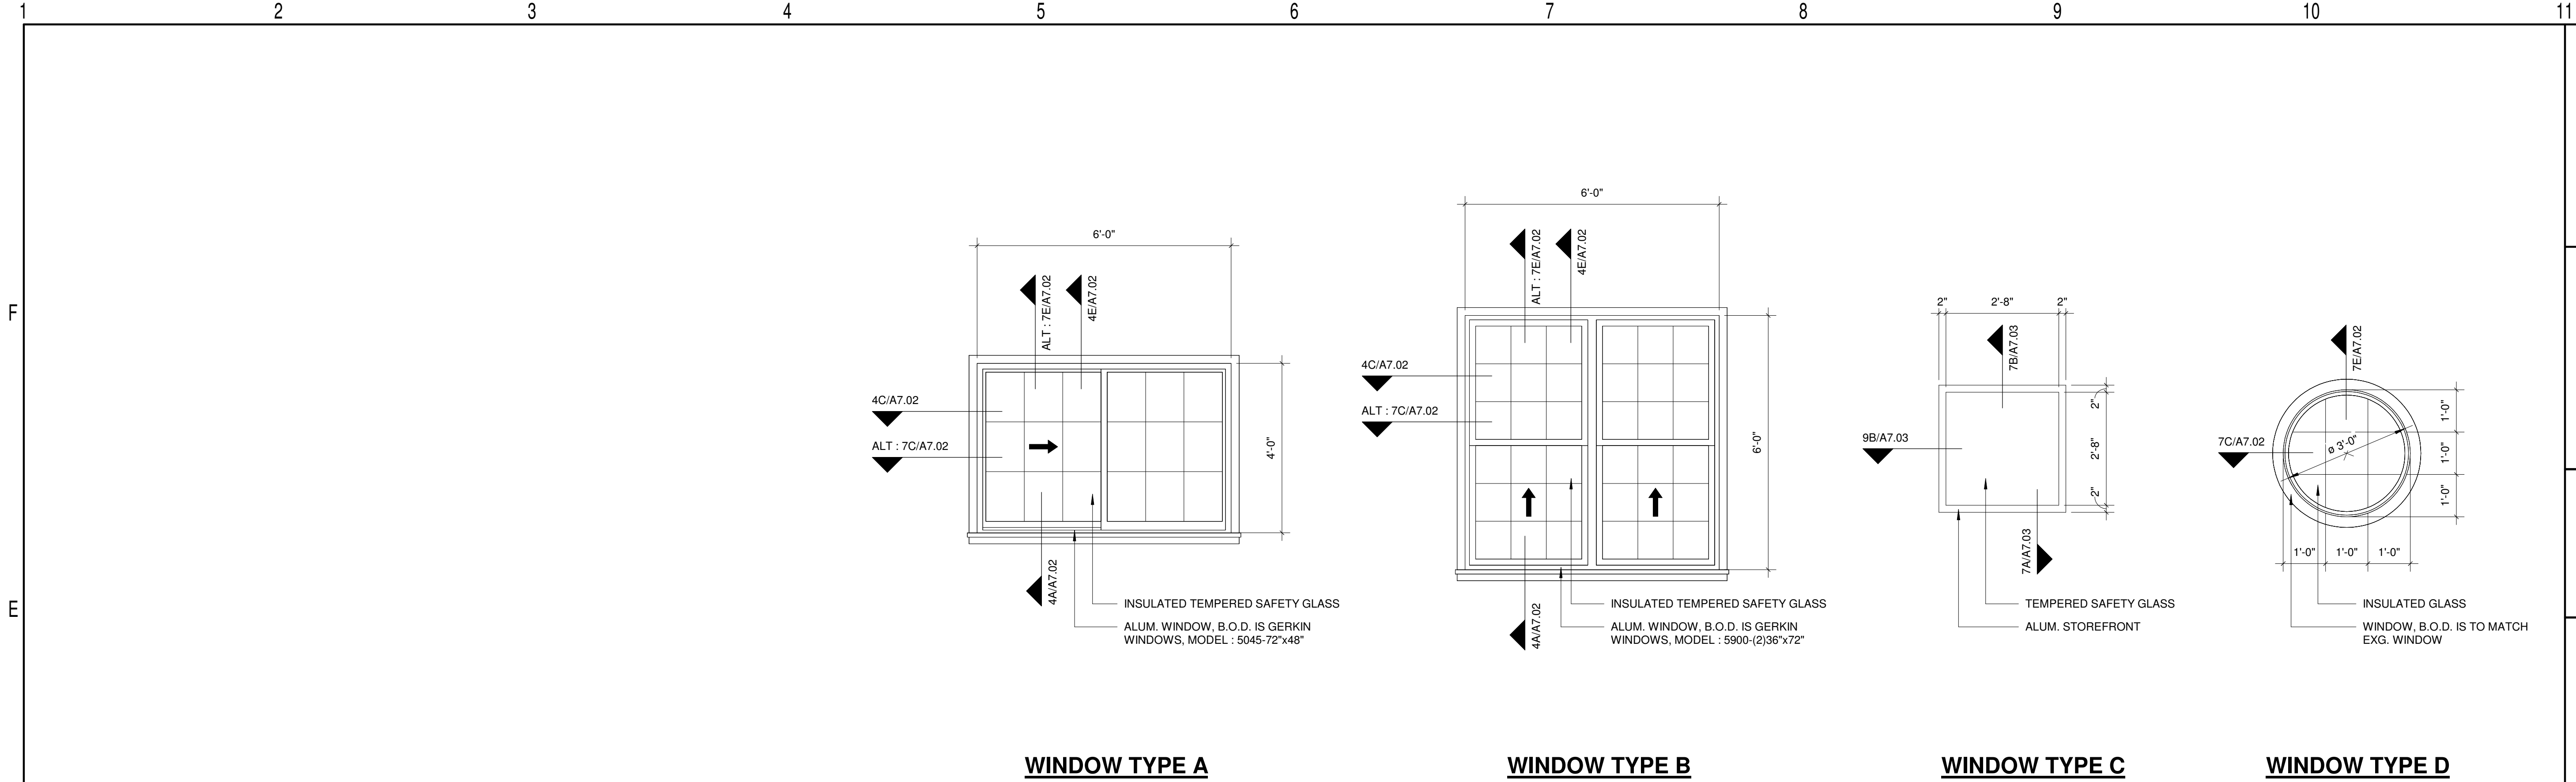

WINDOW TYPE A


WINDOW TYPE B

WINDOW TYPE C

WINDOW TYPE D

GLAZING ELEVATIONS

1/2" = 1'-0"

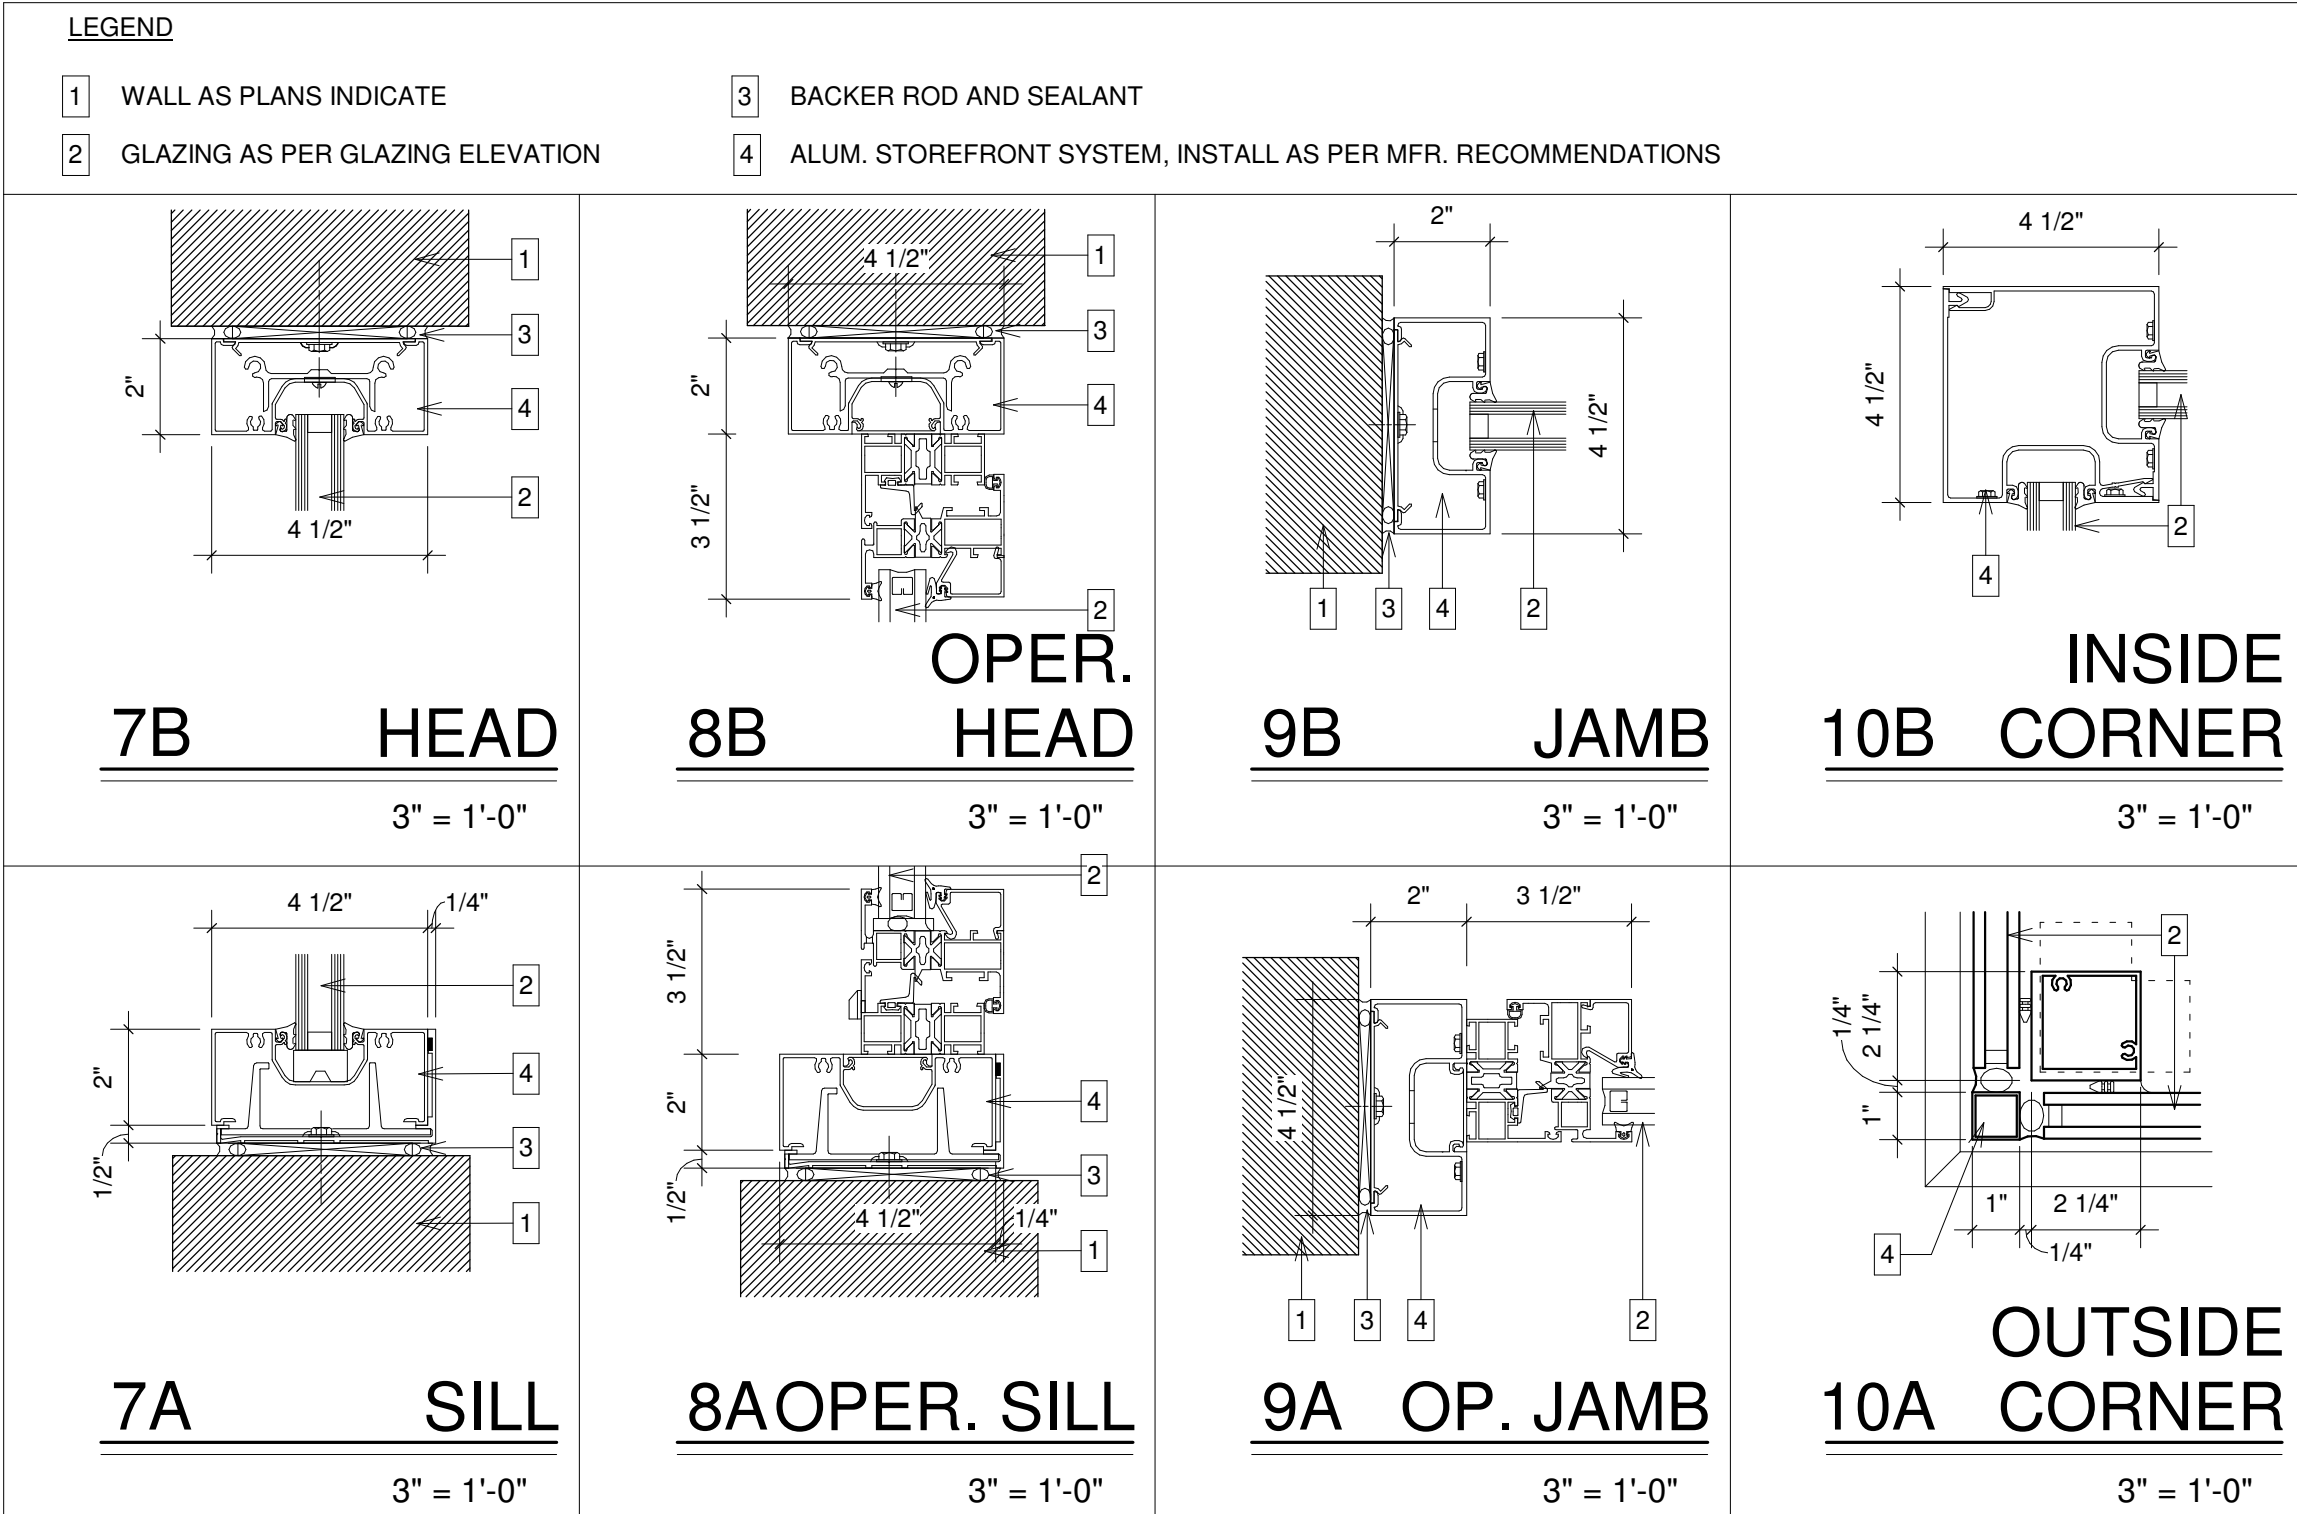

CONSTRUCTION DOCUMENTS

Revisions		
No.	Description	Date

date: 02/18/2024
commission: NH-3138

sheet title:
GLAZING ELEVATIONS & DETAILS

sheet number :
A7.03

STUDIO WALES
architecture

3151 MILHAVEN LAKE DR., WINSTON-SALEM, NC 27106
p. 4140704.6764 | www.STUDIO-WALES.com

SPRINGBROOK NURSING AND
REHABILITATION CENTER
ADDITION
195 SPRINGBROOK AVE, CLAYTON, NC