EQUIPMENT SCHEDULE - DRY STORAGE				
ITEM	QTY	DESCRIPTION	MANUFACTURER	MODEL
01	1	MOBILE REACH-IN FREEZER	TRUE	T-49F-HC
02	2	MOBILE REACH-IN REFRIGERATOR	TRUE	TS-49-HC
03	1	HAND SINK W/ SOAP AND TOWEL DISPENSER	ADVANCE TABCO	7-PS-87
04	1	MOBILE WORK TABLE	CUSTOM FABRICATED	
05	1	UNDERCOUNTER DISHMACHINE (HIGH TEMP)	CHAMPION	UH-100B
06	1	DISHTABLE RACK SHELF	ADVANCE TABCO	DT-6R-11
07	3	WALL SHELF (HIGH MOUNT)	METRO	1WD24K3/2WD24K3/2436NK3
08	1	DISH / POT WASHING SINKS	CUSTOM FABRICATED	
09	1	PRE-RINSE W/FAUCET	T&S BRASS	B-2278-A12-EI
10	1	EYE WASH STATION	HAWS	7360BT-7460BT
11	1	SPARE NUMBER		
12	1	UTENSIL RACK W/ SHELF	ADVANCE TABCO	PS-12-60
13	1	WORKTABLE WITH SINK	CUSTOM FABRICATED	
14	1	COFFEE MAKER (OPERATOR FURNISHED)	FETCO	CBS-2152XTS
15	1	WALL SHELF (HIGH MOUNT)	METRO	1WD24K3/2436NK3
16	1	CONVECTION OVEN (VENTLESS)	MOFFAT (TURBOFAN)	E33D5H2
17	2	WALL SHELF	CUSTOM FABRICATED	
18	1	MOBILE REACH-IN FREEZER	TRUE	T-23F-HC
19	3	STORAGE SHELVING	METRO	METROMAX Q
20	1	CONVECTION OVEN (VENTLESS) (OPTIONAL)	MOFFAT (TURBOFAN)	E33D5H2
21	1	SPARE NUMBER		
22	1	MICROWAVE OVEN WITH SHELF	AMANA	HDC12A2/BMS2024
23	1	BATTER MIX STARTER KIT (OPERATOR FURNISHED)		
24	1	WAFFLE MAKER (BY VENDOR)		
25	1	WAFFLE MAKER (FUTURE) (BY VENDOR)		
26	1	CONVEYOR TOASTER	APW WYOTT	ECO 4000-350L-HILTON
27	1	DISPLAY SHOWCASE	EQUIPEX	WD780B-2/1
28	1	JUICE DISPENSER (BY VENDOR)	NESTLE VITALITY	EXPRESS
29	1	WARMING KETTLE (OPTIONAL)	VOLLRATH	72017
30	1	CEREAL DISPENSER	ROSETTO	EZP2135
31		NOT USED		
32	1	SPARE NUMBER		
33	1	SPARE NUMBER		
34	1	YOGURT DISPENSER (BY VENDOR)	PERFECT PARFAIT	PPHG1BK
35	1	REACH-IN DISPLAY FREEZER	TRUE	GDM-23F-HC-TSL01
36	1	REACH-IN DISPLAY REFRIGERATOR	TRUE	GDM-49-HC-TSL01
37	1	WATER DISPENSER	MARCO	FRIIIA HCS
38	2	COFFEE DISPENSER (OPERATOR FURNISHED)	FETCO	D449
39	1	WARMING KETTLE (DROP-IN)	VOLLRATH	74701D

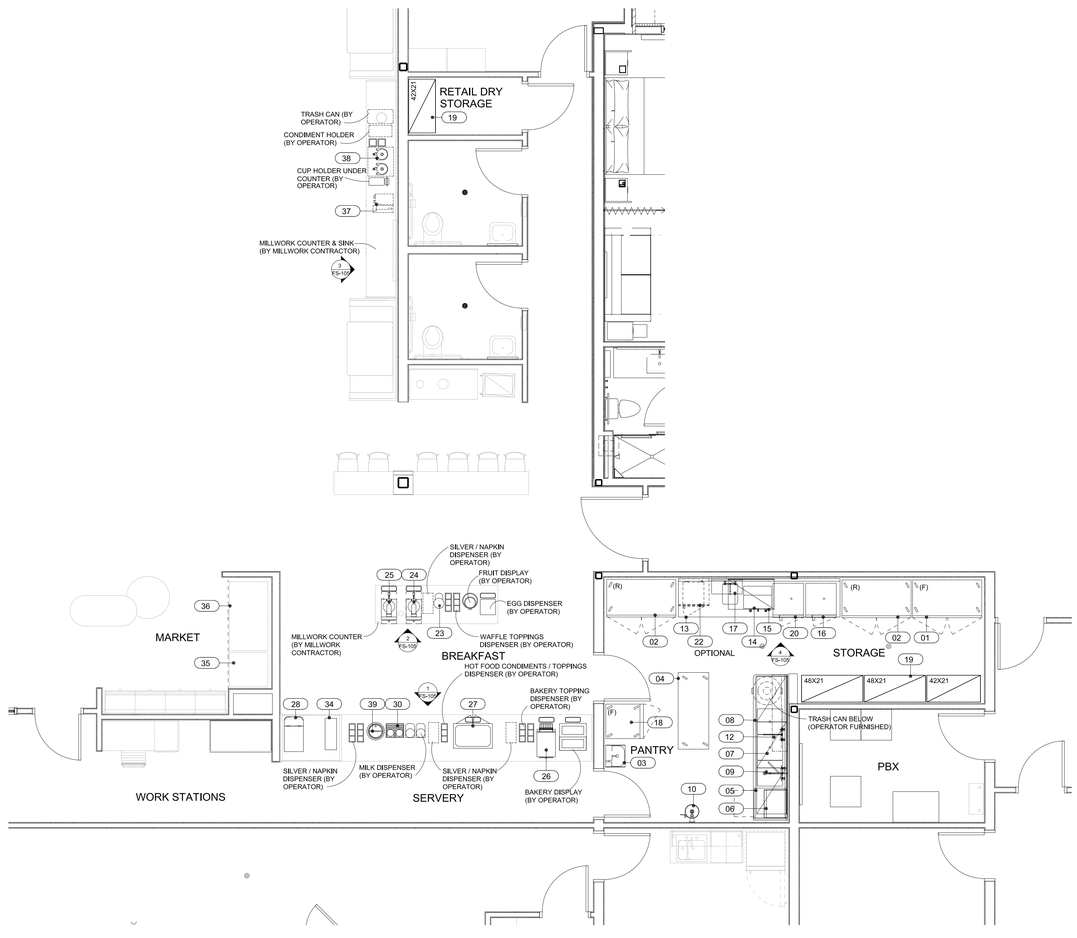

1 EQUIPMENT PLAN - DRY STORAGE 1/4" = 1'-0"

THIS DRAWING IS THE PROPERTY OF COR3 DESIGN, LLC. AND IS COPY RIGHT PROTECTED. IT IS NOT TO BE REPRODUCED OR COPIED IN WHOLE OR IN PART. IT IS ONLY TO BE USED FOR THE PROJECT AND SITE SPECIFICALLY IDENTIFIED HEREIN AND IS NOT TO BE USED FOR ANY OTHER PROJECT. IT IS TO BE RETURNED UPON REQUEST

COR3 DESIGN, LLC
ARCHITECTURE
COR3 Design, LLC
Commercial, Office, Retail, Restaurant, Reall Estate Development
125 Rhett Street
Suite 101
Greenville, SC 29601
Phone: 864.451.5288
Fax: 864.990.3085
www.cor3design.com

Consultants:
STRUCTURAL
Taylor and Viola Structural Engineers
PO Box 2616
Hickory, NC 28603
828.328.6331

PLUMBING
LWI Consulting Engineers
870 Cleveland St, STE 1D
Greenville, SC 29601
864.271.6535

MECHANICAL
LWI Consulting Engineers
870 Cleveland St, STE 1D
Greenville, SC 29601
864.271.6535

ELECTRICAL
Matrix Engineering, INC
912 S Pine Street
Spartanburg, SC 29302
864.583.6274

Project Title :
HOME 2 SUITES
GREENWOOD SC
475 HOSPITALITY BLVD,
GREENWOOD, SC 29649

Client Logo:
HOME 2 SUITES BY HILTON

Seals :
STATE OF SOUTH CAROLINA · COR 3 DESIGN LLC · GREENVILLE, SC · 100698 · REGISTERED ARCHITECTS
STATE OF SOUTH CAROLINA · RALPH M. COLEMAN · 19542 · REGISTERED ARCHITECT

Revisions :
10.16.2024 Issue For Permit
A 03.20.2025 100% Issue For Hilton

Project Number : 23112
Phase : CD
Date : 04.22.2024
Drawn By : -
Checked By : -

Sheet Number:
FS-101
Sheet Title :
EQUIPMENT PLAN STANDARD

DRY STORAGE ELECTRICAL SCHEDULE										
ITEM	QTY	DESCRIPTION	MANUFACTURER	MODEL	VOLTS	PHASE	AMPS	ELEC TYPE	AFF	ELECTRICAL COMMENTS	ITEM
01	1	MOBILE REACH-IN FREEZER	TRUE	T-49F-HC	120	1	9.6	REC	18"		01
02	2	MOBILE REACH-IN REFRIGERATOR	TRUE	TS-49-HC	120	1	5.4	REC	18"		02
05	1	UNDERCOUNTER DISHMACHINE (HIGH TEMP)	CHAMPION	UH-100B	208	3	29.0	JBOX	18"		05
14	1	COFFEE MAKER (OPERATOR FURNISHED)	FETCO	CBS-2152XTS		1	22.5	REC	48"	(120/208V) 3 WIRE + GROUND. VERIFY REQUIREMENTS WITH OPERATOR SUPPLIED EQUIPMENT	14
16	1	CONVECTION OVEN (VENTLESS)	MOFFAT (TURBOFAN)	E33D5H2	208	1	27.8	REC	48"		16
18	1	MOBILE REACH-IN FREEZER	TRUE	T-23F-HC	120	1	7.2	REC	18"		18
20	1	CONVECTION OVEN (VENTLESS) (OPTIONAL)	MOFFAT (TURBOFAN)	E33D5H2	208	1	27.8	REC	48"		20
22	1	MICROWAVE OVEN WITH SHELF	AMANA	HDC12A2/BMS2024	120	1	16,8	REC	48"		22
24	1	WAFFLE MAKER (BY VENDOR)			120	1	13	REC	18"	DEDICATED CIRCUIT, VERIFY REQUIREMENTS WITH OPERATOR SUPPLIED EQUIPMENT	24
25	1	WAFFLE MAKER (FUTURE) (BY VENDOR)			120	1	13	REC	18"	DEDICATED CIRCUIT,VERIFY REQUIREMENTS WITH OPERATOR SUPPLIED EQUIPMENT, VERIFY ALL ELECTRICAL REQUIREMENTS WITH FUTURE EQUIPMENT	25
26	1	CONVEYOR TOASTER	APW WYOTT	ECO 4000-350L-HILTON	120	1	14.4	REC	18"	STUB OUT, TO FIXTURE MOUNTED OUTLET (BY ELECTRICAL DIVISION)	26
27	1	DISPLAY SHOWCASE	EQUIPEX	WD780B-2/1	120	1	15,0	REC	18"	STUB OUT, TO FIXTURE MOUNTED OUTLET (BY ELECTRICAL DIVISION)	27
28	1	JUICE DISPENSER (BY VENDOR)	NESTLE VITALITY	EXPRESS	120	1	6,0	REC	48"	VERIFY REQUIREMENTS WITH VENDOR SUPPLIED EQUIPMENT	28
29	1	WARMING KETTLE (OPTIONAL)	VOLLRATH	72017	120	1	6.7	REC	48"		29
31		NOT USED									31
34	1	YOGURT DISPENSER (BY VENDOR)	PERFECT PARFAIT	PPHG1BK	120	1	1.4	REC	48"		34
35	1	REACH-IN DISPLAY FREEZER	TRUE	GDM-23F-HC-TSL01	120	1	6.2	REC	18"		35
36	1	REACH-IN DISPLAY REFRIGERATOR	TRUE	GDM-49-HC-TSL01	120	1	8,5	REC	18"		36
37	1	WATER DISPENSER	MARCO	FRIA HCS		1		REC	18"	(2 @ 120V AT 180W AND 1400W)	37

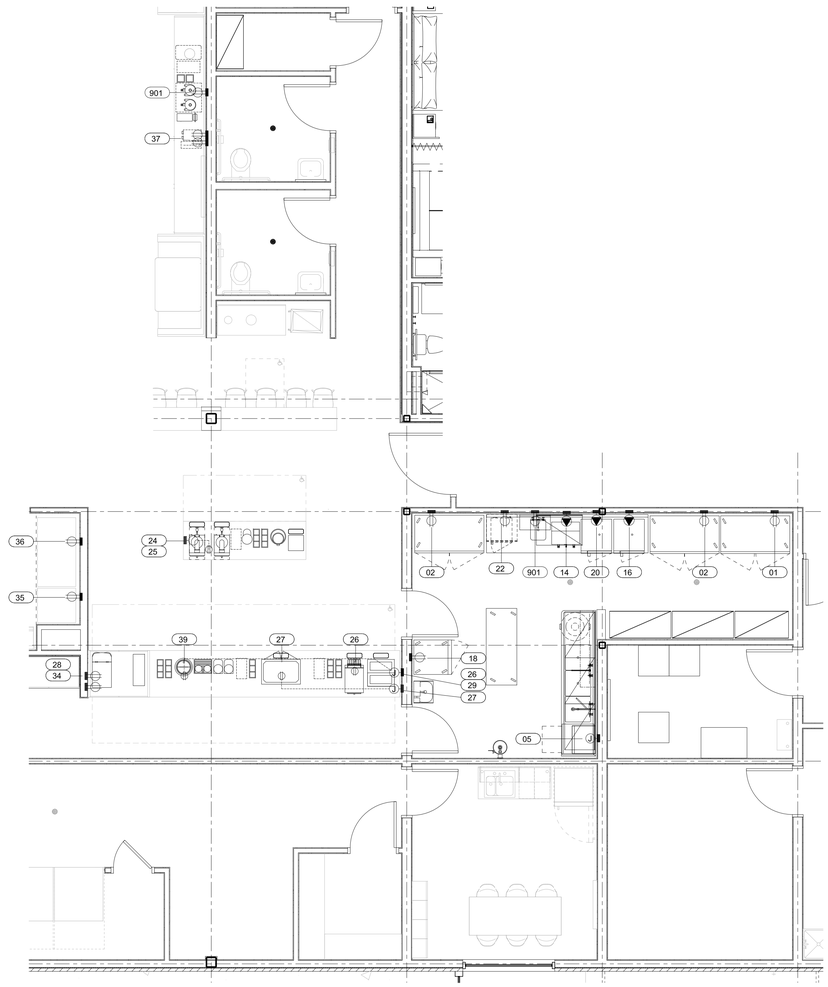

1 ELECTRICAL PLAN - DRY STORAGE

1/4" = 1'-0"

CONVENIENCE OUTLET REQUIREMENTS							
ITEM	DESCRIPTION	VOLTS	PH	AMPS	ELE TYPE	AFF	ELECTRICAL COMMENTS
901	CONVENIENCE RECEPTACLE	120	1	15,0	REC	+48"	CONVENIENCE OUTLET STUB OUT WALL

ELECTRICAL NOTES

1. ELECTRICAL PLAN SHOWS ROUGHIN PONTS AND SCHEDULED CONNECTIONS. KITCHEN EQUIPMENT CONTRACTOR WILL PROVIDE DIMENSIONED ROUGH-IN DRAWINGS FOR CONSTRUCTION.
2. ELECTRICAL SYSTEM IS DESIGNED FOR 120/208 VOLTS, 1 & 3 PHASE, 60 HERTZ, 4 WIRE SYSTEM.
3. ELECTRICAL DIVISION SHALL FURNISH AND INSTALL ALL JUNCTION BOXES, RECEPTACLES, COVER PLATES, PULL BOXES, CONDUIT AND WIRING EXCEPT WHERE NOTED. RECEPTACLES AND COVER PLATES SHALL BE BRUSHED ALUMINUM UNLESS OTHERWISE NOTED OR REQUIRED.
4. ALL CONDUIT RUNS INDICATED FOR REFRIGERATION SYSTEM LINES SHALL BE FURNISHED AND INSTALLED BY THE ELECTRICAL DIVISION. CONDUIT SHALL HAVE 24" (600MM) MINIMUM RADIUS BENDS.
5. KITCHEN EQUIPMENT CONTRACTOR SHALL FURNISH AND INSTALL ALL EQUIPMENT CONNECTION CORDS AND PLUGS. WHERE PROVIDED CORDS WITH JUNCTION BOXES, CONDUIT, SURFACE MOUNTED ELECTRICAL BOXES, RECEPTACLES, COVER PLATES, ELECTRICAL RACEWAYS, CIRCUIT BREAKER PANEL AND WIRING, SHALL BE FURNISHED AND INSTALLED BY ELECTRICAL DIVISION.
6. ADDITIONAL CONVENIENCE RECEPTACLES, TELEPHONE AND INTERCOM JACKS AND TEMPERATURE MONITORING SYSTEM ETC., SHALL BE LOCATED BY THE ELECTRICAL ENGINEER/ ARCHITECT AND AS REQUIRED BY CODE.
7. ELECTRICAL DIVISION SHALL FURNISH AND INSTALL ALL KITCHEN EQUIPMENT CONTRACTOR COMPLETE WITH SPLICE BOXES, LIGHT FIXTURES, LAMPS, LIGHT SWITCHES AND DOOR HEATERS. ELECTRICAL DIVISION TO INSTALL SAME AND SHALL FURNISH AND INSTALL INTERCONNECTING CONDUIT, WIRING AND SERVICE TO BUILDING SERVICES AS REQUIRED.
8. ELECTRICAL DIVISION SHALL FURNISH AND INSTALL ALL INTERCONNECTING CONDUIT AND WIRING BETWEEN KITCHEN EQUIPMENT CONTRACTOR FURNISHED EQUIPMENT AS REQUIRED, INCLUDING BUT NOT LIMITED TO TERMINAL BLOCK, SWITCH, FAN DOOR SWITCH AND COMPRESSOR CONTROL PANEL.
9. ELECTRICAL DIVISION SHALL FURNISH AND INSTALL EMPTY CONDUIT WITH JUNCTION BOXES FOR INSTALLATION OF OWNER SUPPLIED I.T. EQUIPMENT INCLUDING POS: ELECTRONIC CASH CONTROL SYSTEM. ELECTRICAL DIVISION TO COORDINATE WITH OWNER FOR COMPLIANCE WITH OWNERS REQUIREMENTS AND MANUFACTURERS INSTRUCTIONS.
10. ELECTRICAL DIVISION SHALL FURNISH AND INSTALL DISCONNECTS FOR ALL ELECTRICAL EQUIPMENT UNDER HOOD ACTIVATED BY FIRE SUPPRESSION SYSTEM.

ELECTRICAL SYMBOLS

- DUPLEX RECT., 20-AMP, 120-VOLT, GROUND TYPE, HORIZONTAL MOUNTED
- SIMPLEX RECT., 20-AMP, 120-VOLT, GROUND TYPE, HORIZONTAL MOUNTED
- SPECIAL PURPOSE OUTLET, VOLTAGE AS INDICATED; GROUND TYPE, HORIZONTAL MOUNTED
- JUNCTION BOX, HORIZONTAL MOUNTED
- ELECTRICAL CONDUIT; STUB AS INDICATED FOR DIRECT CONNECTION
- FLUORESCENT/LING RECEPTACLE AS INDICATED
- SWITCH
- FIXTURE MOUNTED JUNCTION BOX
- FIXTURE MOUNTED RECEPTACLE
- (2) DUPLEX RECT., 120V, EMPTY, JBOX WITH CONDUIT INTERCONNECTING P.O.S., PRE-CHECK & PRINTERS, ADD PHONE LINE
- FIXTURE MOUNTED ELECTRICAL PANEL
- INCANDESCENT LIGHT FIXTURE
- F — FLUORESCENT LIGHT FIXTURE
- FIELD WIRING RUNS
- FIRE SUPPRESSION MANUAL PULL STATION EMPTY JBOX WITH 1/2" CONDUIT RUN IN WALL UP THRU CEILING TO ATTIC SPACE

NOTE

ALL WALL MOUNT ELECTRICAL RECEPTACLE AND J-BOXES ARE TO BE FLUSH MOUNTED IN WALLS WITH NO EXPOSED CONDUIT SHOWING ON SURFACE OF WALLS. ARCHITECT TO PROVIDE MINIMUM WALL FURRING IF REQUIRED.

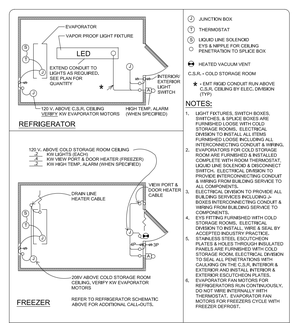

5 TYPICAL COLD STORAGE ROOMS ELEC. DIAGRAM

THIS DRAWING IS THE PROPERTY OF COR3 DESIGN, LLC. AND IS COPY RIGHT PROTECTED. IT IS NOT TO BE REPRODUCED OR COPIED IN WHOLE OR IN PART. IT IS ONLY TO BE USED FOR THE PROJECT AND SITE SPECIFICALLY IDENTIFIED HEREIN AND IS NOT TO BE USED FOR ANY OTHER PROJECT. IT IS TO BE RETURNED UPON REQUEST

COR3 DESIGN, LLC
ARCHITECTURE
COR3 Design, LLC
Commercial, Office, Retail, Restaurant, Reall Estate Develloprment
125 Rhett Street
Suite 101
Greenville, SC 29601
Phone: 864.451.5288
Fax: 864.990.3085
www.cor3design.com

Consultants:

STRUCTURAL
Taylor and Viola Structural Engineers
PO Box 2616
Hickory, NC 28603
828.328.6331

PLUMBING
LWI Consulting Engineers
870 Cleveland St, STE 1D
Greenville, SC 29601
864.271.6535

MECHANICAL
LWI Consulting Engineers
870 Cleveland St, STE 1D
Greenville, SC 29601
864.271.6535

ELECTRICAL
Matrix Engineering, INC
912 S Pine Street
Spartanburg, SC 29302
864.583.6274

Project Title :

HOME 2 SUITES
GREENWOOD SC
475 HOSPITALITY BLVD,
GREENWOOD, SC 29649

Client Logo:

HOME2 SUITES BY HILTON

Seals :

STATE OF SOUTH CAROLINA — COR 3 DESIGN LLC — GREENVILLE, SC — 100698 — REGISTERED ARCHITECTS

STATE OF SOUTH CAROLINA — RALPH M. COLEMAN — 03542 — REGISTERED ARCHITECT

Revisions :

	10.16.2024	Issue For Permit
A	03.20.2025	100% Issue For Hilton

Project Number :
2312
Phase :
CD
Date :
04.22.2024
Drawn By :
-
Checked By :
-

Sheet Number:
FS-102

Sheet Title :
ELECTRICAL PLAN - STANDARD

DRY STORAGE PLUMBING SCHEDULE

ITEM	QTY	DESCRIPTION	MANUFACTURER	MODEL	HW SIZE	HW AFF	HW GPH	CW SIZE	CW AFF	WASTE TYPE	WASTE DIA	WASTE AFF	PLUMBING COMMENTS	ITEM
01	1	MOBILE REACH-IN FREEZER	TRUE	T-49F-HC									CONDENSATE EVAPORATOR	01
02	2	MOBILE REACH-IN REFRIGERATOR	TRUE	TS-49-HC									CONDENSATE EVAPORATOR	02
03	1	HAND SINK W/ SOAP AND TOWEL DISPENSER	ADVANCE TABCO	7-PS-87	1/2"	18"		1/2"	18"	DIR	1 1/2"	24"		03
05	1	UNDERCOUNTER DISHMACHINE (HIGH TEMP)	CHAMPION	UH-100B	3/4"	12"	38			FS			110 DEGREE HOT WATER @ 20-22 PSI	05
08	1	DISH / POT WASHING SINKS	CUSTOM FABRICATED		1/2"	12"		1/2"	12"	FS			(3 @ 2" WASTE) MANIFOLD DRAIN LINES, PLUMB DRAINS PER LOCAL CODES	08
09	1	PRE-RINSE W/FAUCET	T&S BRASS	B-2278-A12-EI	1/2"	12"		1/2"	12"					09
10	1	EYE WASH STATION	HAWS	7360BT-7460BT	1/2"	24"		1/2"	24"	DIR	1 1/4"	18"	THERMOSTATIC MIXING VALVE AND BACK FLOW PREVENTION (BY PLUMBING DIVISION)	10
13	1	WORKTABLE WITH SINK	CUSTOM FABRICATED		1/2"	18"	10	1/2"	18"	FS	1 1/2"			13
14	1	COFFEE MAKER (OPERATOR FURNISHED)	FETCO	CBS-2152XTS				1/2"	48"				RUN THRU FILTER, VERIFY REQUIREMENTS WITH OPERATOR SUPPLIED EQUIPMENT	14
16	1	CONVECTION OVEN (VENTLESS)	MOFFAT (TURBOFAN)	E33D5H2				3/4"	48"				80 PSI MAXIMUM INLET PRESSURE / 20 PSI MINIMUM INLET PRESSURE	16
18	1	MOBILE REACH-IN FREEZER	TRUE	T-23F-HC									CONDENSATE EVAPORATOR	18
20	1	CONVECTION OVEN (VENTLESS) (OPTIONAL)	MOFFAT (TURBOFAN)	E33D5H2				3/4"	48"				80 PSI MAXIMUM INLET PRESSURE / 20 PSI MINIMUM INLET PRESSURE	20
28	1	JUICE DISPENSER (BY VENDOR)	NESTLE VITALITY	EXPRESS				1/2"	48"				RUN THRU FILTER, VERIFY REQUIREMENTS WITH VENDOR SUPPLIED EQUIPMENT	28
37	1	WATER DISPENSER	MARCO	FRIIA HCS				1/2"	18"	FS				37

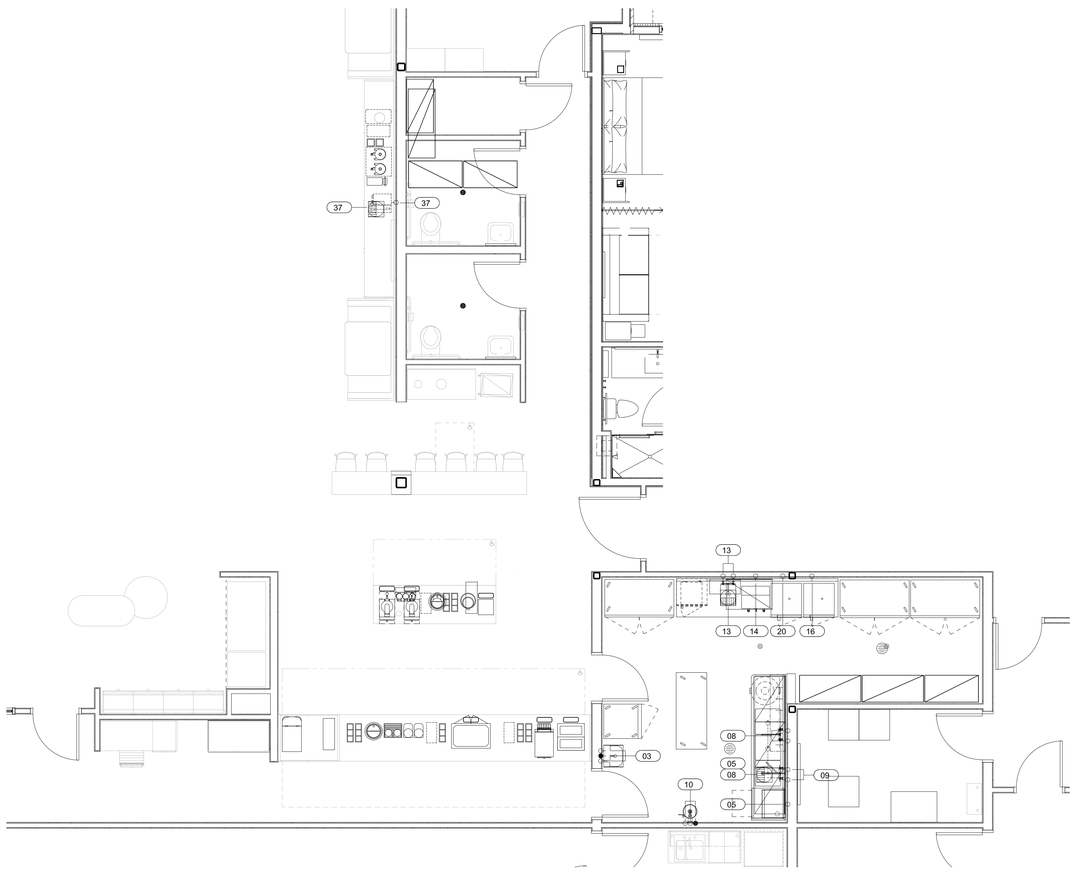

1 PLUMBING PLAN - DRY STORAGE 1/4" = 1'-0"

PLUMBING NOTES

1. PLUMBING PLANS SHOW ROUGH-IN POINTS AND SCHEDULED CONNECTIONS. KITCHEN EQUIPMENT CONTRACTOR WILL PROVIDE FINAL CONNECTIONS TO EQUIPMENT AS REQUIRED.
2. WATER PRESSURE IN FOOD AREAS SHOULD BE 50 PSIG (345 KPa) MAXIMUM. WATER PRESSURE AT DISHMACHINES AND BOOSTER HEATERS TO BE 25 PSIG (170 KPa).
3. PLUMBING DIVISION SHALL INSTALL AND CONNECT ALL FAUCETS FURNISHED BY KEC.
4. PLUMBING DIVISION SHALL FURNISH AND INSTALL ALL INDIRECT SINK AND VENTILATOR WASTE LINES TO FLOOR SINKS.
5. PLUMBING DIVISION SHALL FURNISH AND INSTALL CLEAN-OUT FOR DRAIN LINES.
6. KITCHEN EQUIPMENT CONTRACTOR SHALL FURNISH AND INSTALL FIRE PROTECTION SYSTEM (INCLUDING FURNISHING SOLENOID SHUTOFF VALVE). PLUMBING DIVISION SHALL INSTALL SHUTOFF VALVE, VERIFY LOCATION WITH KEC.
7. FLOOR SINKS SHALL BE INSTALLED FLUSH WITH FINISH FLOOR OR PER LOCAL CODE WITH GRATE COVER AS INDICATED.
8. FLOOR DRAINS INDICATED ARE FOR FOOD AREAS ONLY. ADDITIONAL FLOOR DRAINS IN NON-FOOD AREA DRAINS SHALL BE LOCATED BY THE PLUMBING ENGINEER/ ARCHITECT.

NOTE

ALL WALL MOUNT PLUMBING UTILITIES ARE TO BE FLUSH MOUNTED IN WALLS WITH NO EXPOSED PIPING SHOWING ON SURFACE OF WALLS. ARCHITECT TO PROVIDE MINIMUM WALL FURRING IF REQUIRED.

NOTE

KITCHEN EQUIPMENT CONTRACTOR TO VERIFY AND COORDINATE PROPER LOCATION AND SIZE OF GENERAL CONTRACTOR FURNISHED STRUCTURAL PENETRATIONS AND PLUMBING DIVISION FURNISHED SLEEVES THRU FLOOR.

PLUMBING SYMBOLS

- HW-HOT WATER, OR CW-COLD WATER
- WASTE, DIRECT-CONNECTED UNLESS NOTED "OPEN HUB"
- INDIRECT WASTE
- FLOOR DRAIN
- FLOOR DRAIN WITH FUNNEL
- HUB DRAIN
- DRAIN IN FLOOR RECESS, CONNECT TO GENERAL CONTR. DRAIN PAN
- FLOOR SINK WITH HALF GRATE UNLESS NOTED OTHERWISE
- FLOOR SINK WITH FUNNEL GRATE
- GAS
- GAS PRESSURE REGULATOR/BY KEC
- STEAM SUPPLY
- CONDENSATE RETURN

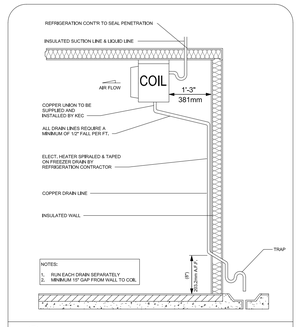

3 CONDENSATE DRAIN (TYPICAL)

THIS DRAWING IS THE PROPERTY OF COR3 DESIGN, LLC. AND IS COPY RIGHT PROTECTED. IT IS NOT TO BE REPRODUCED OR COPIED IN WHOLE OR IN PART. IT IS ONLY TO BE USED FOR THE PROJECT AND SITE SPECIFICALLY IDENTIFIED HEREIN AND IS NOT TO BE USED FOR ANY OTHER PROJECT. IT IS TO BE RETURNED UPON REQUEST

COR3 DESIGN, LLC
ARCHITECTURE

COR3 Design, LLC
Commercial, Office, Retail, Restaurant, Real Estate Development
125 Rhett Street
Suite 101
Greenville, SC 29601
Phone: 864.451.5288
Fax: 864.990.3085
www.cor3design.com

Consultants:

STRUCTURAL
Taylor and Viola Structural Engineers
PO Box 2616
Hickory, NC 28603
828.328.6331

PLUMBING
LWI Consulting Engineers
870 Cleveland St, STE 1D
Greenville, SC 29601
864.271.6535

MECHANICAL
LWI Consulting Engineers
870 Cleveland St, STE 1D
Greenville, SC 29601
864.271.6535

ELECTRICAL
Matrix Engineering, INC
912 S Pine Street
Spartanburg, SC 29302
864.583.6274

Project Title :
HOME 2 SUITES
GREENWOOD SC
475 HOSPITALITY BLVD,
GREENWOOD, SC 29649

Client Logo:
HOME2 SUITES BY HILTON

Seals :

Revisions :

	10.16.2024	Issue For Permit
A	03.20.2025	100% Issue For Hilton

Project Number : 23112
Phase : CD
Date : 04.22.2024
Drawn By : -
Checked By : -

Sheet Number:
FS-103

Sheet Title :
PLUMBING PLAN - STANDARD

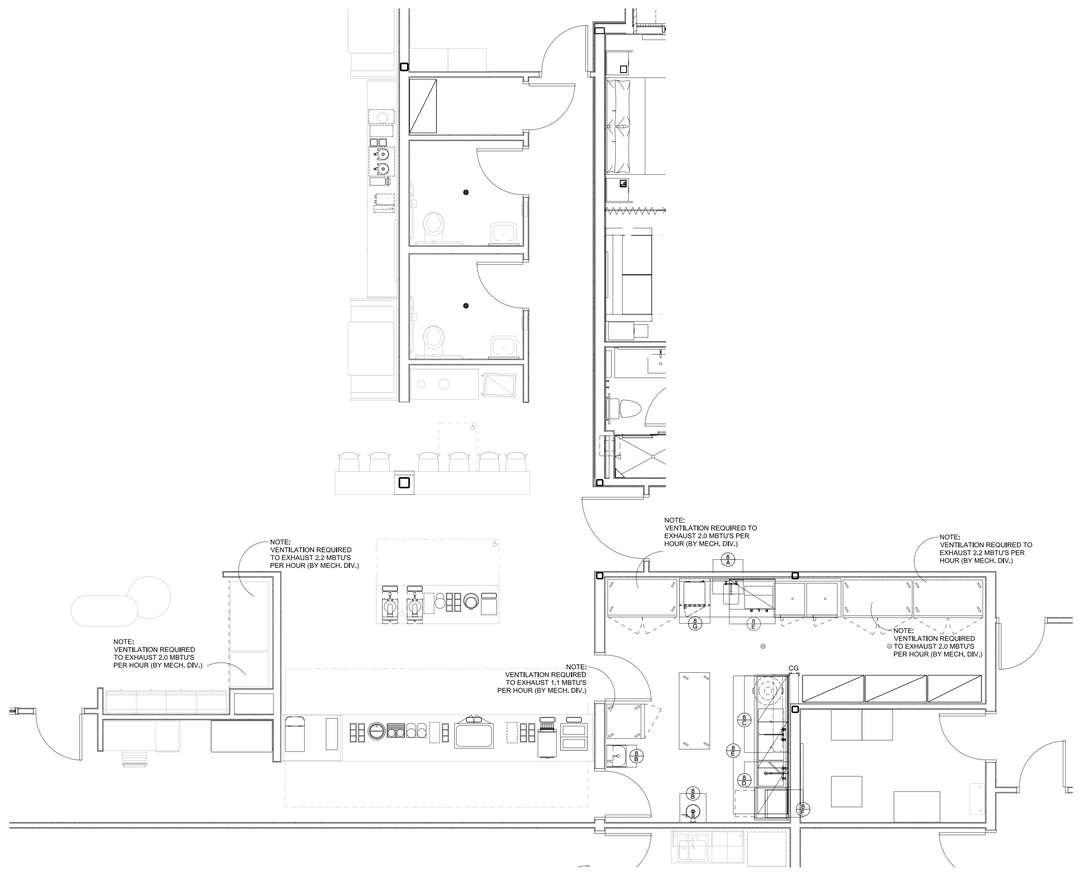

1 BUILDING WORKS PLAN - DRY STORAGE

1/4" = 1'-0"

NOTES

A. STRUCTURAL "Z" SUPPORT
(GENERAL CONTRACTOR TO FURNISH AND INSTALL 3"X3"X1/4" (75X75X6) Z-BAR TO UNDERSIDE OF STRUCTURAL SLAB ABOVE- COORDINATE INSTALLATION WITH KITCHEN EQUIPMENT CONTRACTOR)

B. WALL BACKING

C. NON-COMBUSTIBLE WALL

D. 6" (152MM) CONCRETE CURB

E. FLOOR DEPRESSION

CG. CORNER GUARD BY G.C.

8 WALL BACKING DETAIL

NOTES:
1. ALL DIMENSIONS ARE TO FINISHED FLOOR.
2. ALL WALL BACKING TO BE 14GA STEEL PLATE SECURELY ATTACHED TO STUDS.

VENTILATION SYMBOLS

- EXHAUST DUCT CONNECTION
- MAKE-UP AIR DUCT CONNECTION
- EXHAUST DUCT TO OUTSIDE
- CEILING EXHAUST GRILL
- CONDENSATE HOOD

THIS DRAWING IS THE PROPERTY OF COR3 DESIGN, LLC. AND IS COPY RIGHT PROTECTED. IT IS NOT TO BE REPRODUCED OR COPIED IN WHOLE OR IN PART. IT IS ONLY TO BE USED FOR THE PROJECT AND SITE SPECIFICALLY IDENTIFIED HEREIN AND IS NOT TO BE USED FOR ANY OTHER PROJECT. IT IS TO BE RETURNED UPON REQUEST

COR3 Design, LLC
Commercial, Office, Retail, Restaurant, Reall Estate Development
125 Rhett Street
Suite 101
Greenville, SC 29601
Phone: 864.451.5288
Fax: 864.990.3085
www.cor3design.com

Consultants:

STRUCTURAL
Taylor and Viola Structural Engineers
PO Box 2616
Hickory, NC 28603
828.328.6331

PLUMBING
LWI Consulting Engineers
870 Cleveland St, STE 1D
Greenville, SC 29601
864.271.6535

MECHANICAL
LWI Consulting Engineers
870 Cleveland St, STE 1D
Greenville, SC 29601
864.271.6535

ELECTRICAL
Matrix Engineering, INC
912 S Pine Street
Spartanburg, SC 29302
864.583.6274

Project Title :
HOME 2 SUITES
GREENWOOD SC
475 HOSPITALITY BLVD,
GREENWOOD, SC 29649

Client Logo:

Seals :

STATE OF SOUTH CAROLINA
COR 3 DESIGN LLC
GREENVILLE, SC
100698
REGISTERED ARCHITECTS

STATE OF SOUTH CAROLINA
RALPH M. COLEMAN
13542
REGISTERED ARCHITECT

Revisions :

	10.16.2024	Issue For Permit
A	03.20.2025	100% Issue For Hilton

Project Number : 23112
Phase : CD
Date : 04.22.2024
Drawn By : -
Checked By : -

Sheet Number:
FS-104

Sheet Title :
BUILDING WORKS PLAN - STANDARD

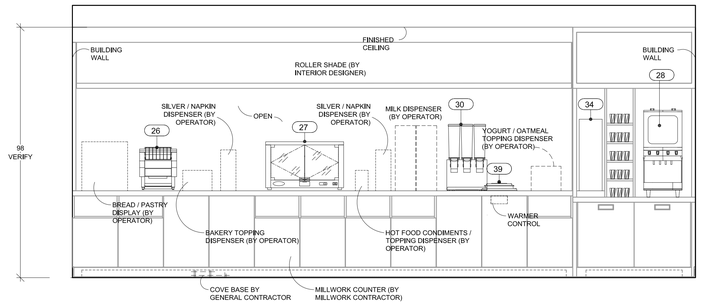

1 ELEVATION - BREAKFAST 1/2" = 1'-0"

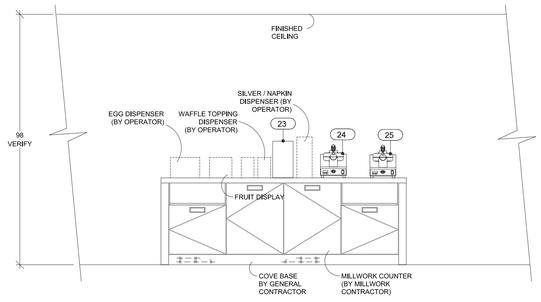

2 ELEVATION - BREAKFAST 1/2" = 1'-0"

EQUIPMENT SCHEDULE - WALK-IN				
ITEM	QTY	DESCRIPTION	MANUFACTURER	MODEL
01	1	REFRIGERATION RACK	OMNI	OTA1-AC-H-2-0-3-4
02	1	WALK-IN COOLER / FREEZER ASSEMBLY	AMERICAN PANEL	CUSTOM
03	1	HAND SINK W/ SOAP AND TOWEL DISPENSER	ADVANCE TABCO	7-PS-87
04	1	MOBILE WORK TABLE	CUSTOM FABRICATED	
05	1	UNDERCOUNTER DISHMACHINE (HIGH TEMP)	CHAMPION	UH-230B
06	1	DISHTABLE RACK SHELF	ADVANCE TABCO	DT-6R-11
07	3	WALL SHELF (HIGH MOUNT)	METRO	1WD24K3/2WD24K3/2436NK3
08	1	DISH / POT WASHING SINKS	CUSTOM FABRICATED	
09	1	PRE-RINSE W/FAUCET	T&S BRASS	B-2278-A12-EI
10	1	EYE WASH STATION	HAWS	7360BT-7460BT
11	6	MOBILE COOLER/FREEZER SHELVING	METRO	METROMAX Q
12	1	UTENSIL RACK W/ SHELF	ADVANCE TABCO	PS-12-60
13	1	WORKTABLE WITH SINK	CUSTOM FABRICATED	
14	1	COFFEE MAKER (OPERATOR FURNISHED)	FETCO	CBS-2152XTS
15	1	WALL SHELF (HIGH MOUNT)	METRO	1WD24K3/2436NK3
16	1	CONVECTION OVEN (VENTLESS)	MOFFAT (TURBOFAN)	E33D5H2
17	2	WALL SHELF	CUSTOM FABRICATED	
18	1	WORKTOP REFRIGERATOR	TRUE FOOD SERVICE	TWT-67-HC~SPEC3.
19	4	STORAGE SHELVING	METRO	METROMAX Q
20	1	CONVECTION OVEN (VENTLESS) (OPTIONAL)	MOFFAT (TURBOFAN)	E33D5H2
21	1	SPEED RACK	CRES COR	207-UA-13A
22	1	MICROWAVE OVEN WITH SHELF (OPTIONAL)	AMANA	HDC12A2/BMS2024
23	1	BATTER MIX STARTER KIT (OPERATOR FURNISHED)		
24	1	WAFFLE MAKER	GOLDEN MALTED	RT SERIES
25	1	WAFFLE MAKER (FUTURE)	GOLDEN MALTED	RT SERIES
26	1	CONVEYOR TOASTER	APW WYOTT	ECO 4000-350L-HILTON
27	1	DISPLAY SHOWCASE	EQUIPEX	WD780B-2/1
28	1	JUICE DISPENSER (BY VENDOR)	NESTLE VITALITY	EXPRESS
29		NOT USED		
30	1	CEREAL DISPENSER	ROSETTO	EZP2135
31		NOT USED		
32	1	UNIT COOLER (COOLER)	OMNITEMP	KLP106MA-S1D
33	1	UNIT COOLER (FREEZER)	OMNI	KLP106LE-S2D
34	1	YOGURT DISPENSER (BY VENDOR)	PERFECT PARFAIT	PPHG1BK
35	1	REACH-IN DISPLAY FREEZER	TRUE	GDM-23F-HC-TSL01
36	1	REACH-IN DISPLAY REFRIGERATOR	TRUE	GDM-49-HC-TSL01
37	1	WATER DISPENSER	MARCO	FRIIIA HCS
38	2	COFFEE DISPENSER (OPERATOR FURNISHED)	FETCO	D449
39	1	WARMING KETTLE (DROP-IN)	VOLLRATH	74701D

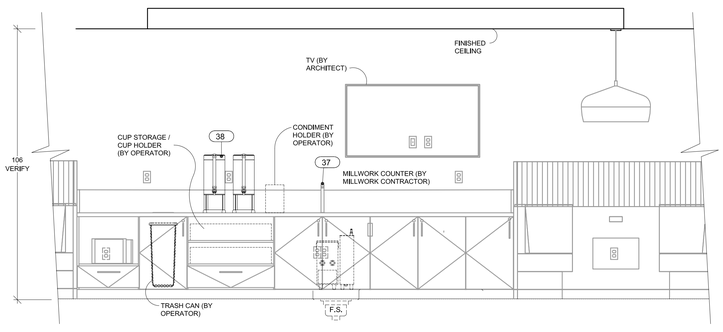

3 ELEVATION 1/2" = 1'-0"

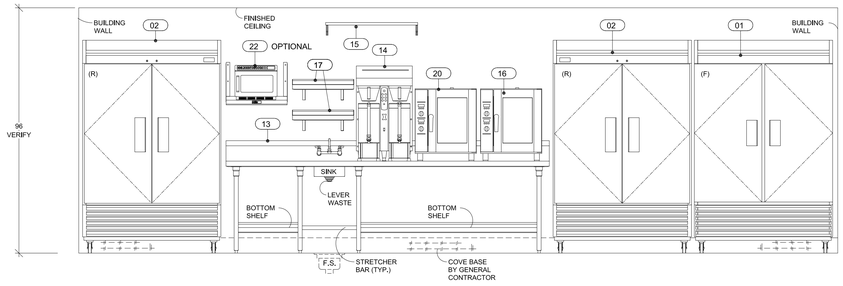

4 ELEVATION 1/2" = 1'-0"

THIS DRAWING IS THE PROPERTY OF COR3 DESIGN, LLC. AND IS COPY RIGHT PROTECTED. IT IS NOT TO BE REPRODUCED OR COPIED IN WHOLE OR IN PART. IT IS ONLY TO BE USED FOR ANY OTHER PROJECT. IT IS NOT TO BE USED FOR THE PROJECT AND SITE SPECIFICALLY IDENTIFIED HEREIN AND IS NOT TO BE RETURNED UPON REQUEST

COR3 DESIGN, LLC
ARCHITECTURE
COR3 Design, LLC
Commercial, Office, Retail, Restaurant, Reall Estate Development
125 Rhett Street
Suite 101
Greenville, SC 29601
Phone: 864.451.5288
Fax: 864.990.3085
www.cor3design.com

Consultants:

STRUCTURAL
Taylor and Viola Structural Engineers
PO Box 2616
Hickory, NC 28603
828.328.6331

PLUMBING
LWI Consulting Engineers
870 Cleveland St, STE 1D
Greenville, SC 29601
864.271.6535

MECHANICAL
LWI Consulting Engineers
870 Cleveland St, STE 1D
Greenville, SC 29601
864.271.6535

ELECTRICAL
Matrix Engineering, INC
912 S Pine Street
Spartanburg, SC 29302
864.583.6274

Project Title :

HOME 2 SUITES GREENWOOD SC
475 HOSPITALITY BLVD, GREENWOOD, SC 29649

Client Logo:

HOME2 SUITES BY HILTON

Seals :

STATE OF SOUTH CAROLINA REGISTERED ARCHITECTS — COR 3 DESIGN LLC GREENVILLE, SC 100698

STATE OF SOUTH CAROLINA REGISTERED ARCHITECT — RALPH M. COLEMAN

Revisions :

	10.16.2024	Issue For Permit
A	03.20.2025	100% Issue For Hilton

Project Number : 23112
Phase : CD
Date : 04.22.2024
Drawn By : -
Checked By : -

Sheet Number:

FS-105

Sheet Title :

ELEVATIONS AND DETAILS - STANDARD

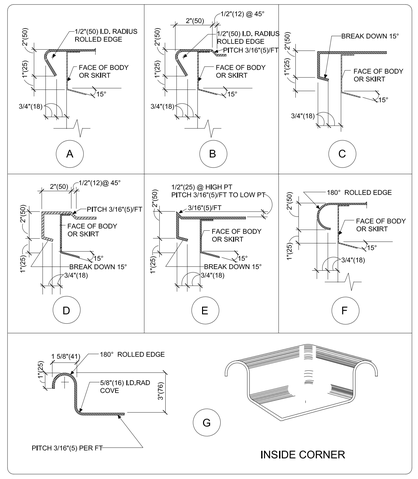

EDGE DETAILS

C-1-1

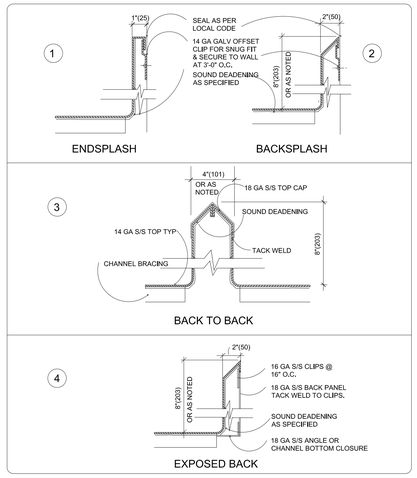

BACKSPLASH DETAILS

C-1-1A

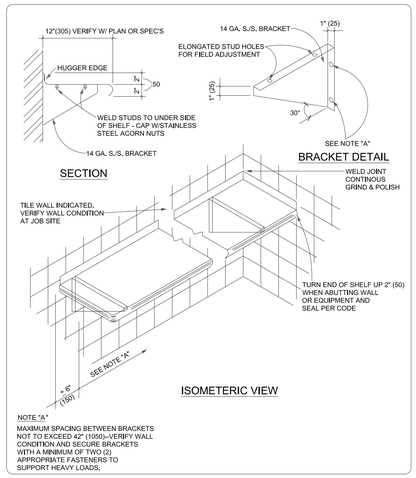

EXPOSED BRACKET WALL MTD. OVERSHELF

C-1-2

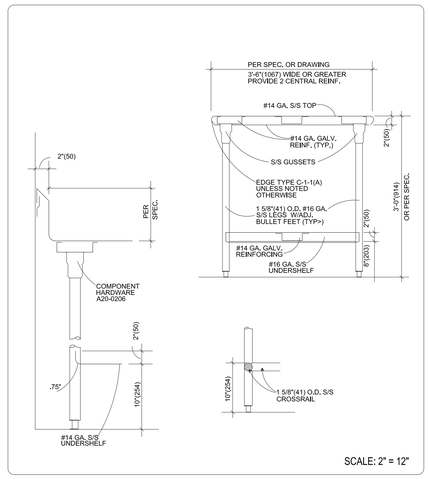

WALL SUPPORTED TABLE

C-7-1

THIS DRAWING IS THE PROPERTY OF COR3 DESIGN, LLC. AND IS COPY RIGHT PROTECTED. IT IS NOT TO BE REPRODUCED OR COPIED IN WHOLE OR IN PART. IT IS ONLY TO BE USED FOR THE PROJECT AND SITE SPECIFICALLY IDENTIFIED HEREIN AND IS NOT TO BE USED FOR ANY OTHER PROJECT. IT IS TO BE RETURNED UPON REQUEST

COR3 DESIGN, LLC
ARCHITECTURE
COR3 Design, LLC
Commercial, Office, Retail, Restaurant, Reall Estate Development
125 Rhett Street
Suite 101
Greenville, SC 29601
Phone: 864.451.5288
Fax: 864.990.3085
www.cor3design.com

Consultants:

STRUCTURAL
Taylor and Viola Structural Engineers
P.O Box 2616
Hickory, NC 28603
828.328.6331

PLUMBING
LWI Consulting Engineers
870 Cleveland St. STE 1D
Greenville, SC 29601
864.271.6535

MECHANICAL
LWI Consulting Engineers
870 Cleveland St. STE 1D
Greenville, SC 29601
864.271.6535

ELECTRICAL
Matrix Engineering, INC
912 S Pine Street
Spartanburg, SC 29302
864.583.6274

Project Title :

HOME 2 SUITES GREENWOOD SC

475 HOSPITALITY BLVD, GREENWOOD, SC 29649

Client Logo:

HOME2 SUITES BY HILTON

Seals :

STATE OF SOUTH CAROLINA — COR 3 DESIGN LLC — GREENVILLE, SC — 100698 — REGISTERED ARCHITECTS

STATE OF SOUTH CAROLINA — RALPH M. COLEMAN — 13542 — REGISTERED ARCHITECT

Revisions :

	10.16.2024	Issue For Permit
A	03.20.2025	100% Issue For Hilton

Project Number : 23112
Phase : CD
Date : 04.22.2024
Drawn By : -
Checked By : -

Sheet Number:

FS-106

Sheet Title :

STANDARD DETAILS