Floor Finish (F):

F-1 QUARRY TILE - KITCHEN
Vendor/Manufacturer: American Olean
Pattern/Color: Quarry Naturals / 0N46 Shadow Gray
Description: 6" x 6" unglazed quarry tile, smooth surface
Grout: Mapei Flex Color CQ, color #35 Navajo Brown

F-2 PORCELAIN FLOOR TILE - CENTRAL BATH
Vendor/Manufacturer: Trinity Tile
F-2.1 Pattern/Color-field: Drift / Natural 12x24
Description: Field tile in 33% staggered layout.
F-2.2 Pattern/Color-mosaic: Drift / Natural 2x2 mosaic
Grout: Mapei Flex Color CQ, 09 Gray

F-3 TUFTED LOOP MODULAR CARPET
Manufacturer: Interface
F-3.1 Pattern: WE153 - Corridor
Strike-off: #276350-028
Description: 50cm x 50cm, 18oz Universal 6.6 nylon, 100% solution-dyed, Glasbac PVC backing, direct-glue installation
Layout: Brick layout - see Finish Plan for specific orientation.
F-3.2 Pattern: WE154 - Fitness
Strike-off: #276350-021
Description: 50cm x 50cm, 18oz Universal 6.6 nylon, 100% solution-dyed, Glasbac PVC backing, direct-glue installation
Layout: Quarter-turn layout unless otherside noted - see Finish Plan for specific orientation.
F-3.3 Pattern: WE151 - Living Room
Strike-off: #276350-029
Description: 50cm x 50cm, 18oz Universal 6.6 nylon, 100% solution-dyed, Glasbac PVC backing, direct-glue installation
Layout: Brick layout - see Finish Plan for specific orientation.
F-3.4 Pattern: Syncopation - Border
Strike-off: #276350-035
Description: 25cm x 1m, 18oz Universal 6.6 nylon, 100% solution-dyed, Glasbac PVC backing, direct-glue installation
Layout: 1-plank border - see Finish Plan.

F-4 LUXURY VINYL PLANK FLOORING
Vendor/Manufacturer: Trinity Surfaces
Pattern/Color: Arcadia Pro / Pruitt Custom Color
Description: 7"x 48"x 2.5mm thick, 20mil, square edge, direct-glue in staggered layout - 33% offset typical with adjustment at diagonal orientation to avoid alignment of head seams.

F-5 PORCELAIN FLOOR TILE - LOBBY
Vendor/Manufacturer: Trinity Tile
F-5.1 Pattern/Color-field & border: Verge / Honey Matte
Description: 6"x 36"x 10.5mm wood-look porcelain tile, unpolished & rectified; staggered layout typical with adjustment at diagonal orientation to avoid alignment of head seams; 1/8" grout joints
F-5.2 Pattern/Color-inset field: Plaza Brick / Greenwich Village
Description: 4" x 8" brick-look porcelain tile, matte finish, herringbone layout
Grout: Mapei Flex Color CQ / 09 Gray

F-6 PUTTING GREEN SURFACE - FITNESS
Vendor: Synthetic Turf International of Atlanta
F-6.1 Pattern/Color: STI Pro Putt 3/8" at putting surface
Description: Nylon with foam backing
F-6.2 Pattern: SoftLawn Spring Rye 1-1/2"h at fringe
Description: Polypropylene

F-7 PEBBLE MOSAIC TILE - FITNESS
Manufacturer: Maniscalco Stone
Pattern/Color: Sliced Botany Bay Pebbles / Q203 Sliced Olive
Description: Mesh-mounted flat sliced pebbles at walking track
Grout: Mapei Flex Color CQ, color #35 Navajo Brown

F-8 PORCELAIN BRICK TILE - FITNESS
Vendor: Trinity Tile
Pattern/Color: Plaza Brick / Broadway
Description: 4x8 paver in brick pattern at walking track
Grout: Mapei Flex Color CQ, color #35 Navajo Brown

F-9 VINYL COMPOSITION TILE
Manufacturer: Armstrong
Pattern/Color: Standard Excelon / 51861 Soft Warm Gray
Description: Monolithic layout

F-10 PORCELAIN FLOOR TILE - UNITS
Vendor: Trinity Tile
F-10.1 Field Tile Pattern/Color: 12x24 Ethan Stone / White
F-10.2 Mosaic Tile Pattern/Color-concierge unit shower: 2x2 Ethan Stone /White
Description: 12x24 tile in brick layout with 30% offset.
Grout: Mapei Flex Color CQ, 11 Sahara Beige

F-11 LUXURY VINYL TILE - SPA
Manufacturer: Tarkett
Pattern/Color: Contour Abstract Outliners 18" x 18" / 251100124 QU Caerulea
Description: Verical Ashlar layout, Quarry emboss, square edge, 3mm, 32mil wear layer

F-12 SEALED CONCRETE
Finish: Smooth

Base Finish (B):

B-1 RUBBER COVE BASE
B-1.1 Manufacturer/Color: Johnsonite / VN4 Green Vista
B-1.2 Manufacturer/Color: Johnsonite / 24 Grey Haze
Description: 4" cove base

B-2 CERAMIC TILE COVE BASE - CENTRAL BATH & UNITS
Vendor: Trinity Tile
Pattern/Color: Nexus / Grey Matte 4x6
Description: 4x6 universal cove base with glazed top edge
Grout-Central Bath: Mapei Flex Color CQ, 01 Alabaster (to match W-11 wall tile grout)
Grout-Units & ADL Bath: Mapei Flex Color CQ, 11 Sahara Beige (to match F-10.1 floor tile grout)

B-3 PAINTED WOOD BASE
Paint Manufacturer: Sherwin Williams
Color: SW7551 Greek Villa
Description: Semi-gloss enamel paint; low VOC

B-4 QUARRY TILE BASE - KITCHEN
Vendor/Manufacturer: American Olean
Pattern/Color: Quarry Naturals Q3565 / 0N46 Shadow Gray
Description: 5" x 6" unglazed quarry tile cove/bullnose base
Grout: Mapei Flex Color CQ, 35 Navajo Brown

B-5 PORCELAIN TILE COVE BASE - COMMON AREA TOILETS
Vendor: Trinity Tile
Pattern/Color: Cascade / Ice Matte
Description: 6x12 cove base with bullnose top edge
Grout: Mapei Flex Color CQ, 11 Sahara Beige

B-6 CERAMIC TILE COVE BASE - ICE CREAM PARLOR
Vendor: Trinity Tile
Pattern/Color: Wall Tile Collection AT3610 / Black Bright
Description: 6x6 universal cove base with glazed top edge
Grout: Mapei Flex Color CQ, 01 Alabaster

Wall Finish (W):

W-1 VINYL WALL COVERING w/ MICRO-VENTING
W-1.1 Pattern: MDC 2859KP/4149 Kampala Linen
W-1.2 Pattern: MDC MDD3328/4149 Plaid Hatter White Queen
W-1.3 Pattern: Momentum Bellevue A211-337 Marshland
W-1.4 Pattern: Momentum Brio A119-872 Travertino
W-1.5 Pattern: Momentum Don't Cross Me T2-DM-16 Belize Teal

W-2 CULTURED STACKED STONE
Manufacturer: Boral
Pattern/Color: Country Ledgestone / Ashfall

W-3 MARBLE MOSAIC TILE BACKSPLASH - ICE CREAM PARLOR
Manufacturer: Artistic Tile
Pattern/Color: Vitruvius / SVITGRWJ Botanic Green
Description: 12" x 12" mesh-mounted mosaic tile, polished
Grout Color: Mapei Flex Color CQ, 01 Alabaster

W-4 CERAMIC TILE BACKSPLASH - COFFEE BAR & EDF NICHE
Manufacturer: Bedrosians Tile & Stone
Pattern/Color: Cloe / Green DECCLOGRN28G
Description: 2.5" x 8" wall tile; subway layout
Grout Color: Mapei Flex Color CQ, 02 Pewter

W-5 WALL PAINT
Manufacturer: Sherwin Williams
Color: SW7029 Agreeable Gray - SuperPaint Interior Acrylic Latex, Flat

W-6 WALL PAINT
Manufacturer: Sherwin Williams
W-6.1 Color: SW7551 Greek Villa - SuperPaint Interior Acrylic Latex, Flat
W-6.2 Color: SW7551 Greek Villa - Duration Home Interior Acrylic Latex, Flat
W-6.3 Color: SW7551 Greek Villa - Pro Industrial High Performance Epoxy, Gloss

W-7 NOT USED

W-8 FRP PANELS - KITCHEN & NOURISHMENT STATIONS
Manufacturer: Marlite
Pattern/Color: Standard FRP, Class 1/A Fire-rating / P145 Silver, Pebbled Surface

W-9 MARBLE SUBWAY TILE - ICE CREAM PARLOR
Vendor: Tilebar
Pattern/Color - knee wall: Carrara 3x6 Polished Marble Subway Tile
Description: 3x6 subway tile on all sides of front knee wall.
Grout: Mapei Flex Color CQ, 01 Alabaster

W-10 THEMED TILE BACKSPLASH - DINING ROOMS

W-10.1 Palm Court Theme
Manufacturer: Daltile
Pattern/Color: Ayers Rock 13x13 / AY04 Majestic Mound
Pattern/Color: Limestone Pencil Rail / Corton Sable 3/4" x 12"
Description: Layout includes 13x13 filed tile on diagonal with chair rail border at edge of wall, top of splash, and bottom of open cabinet with mitred corners.
Grout: Mapei Flex Color CQ, 11 Sahara Beige

W-10.2 Retro Café Theme
Vendor/Manufacturer: Specialty Tile / American Olean
Pattern/Color-field tile: Colorstory Wall / Calm 0035 4x4
Pattern/Color-accent tiles: Colorstory Wall / Fresh 0031, Green Apple 0076, Restore 0058
Grout: Mapei Flex Color CQ, 09 Gray
Description: Field of 4x8 tiles with random mix of 4x4 tiles - 70% field color with 10% each accent color. See interior elevations for more information.

W-10.3 Concierge Living Room
Vendor: Crossville
Pattern/Color-field tile: Cursive 6x6 CRV04 Soft Teal
Pattern/Color-4 corner tile: Cursive 6x6 CRV04 Soft Teal
Pattern/Color-circle tiles: Cursive 4"dia CRV01 Ghost (33%), CRV02 Smoke (66%)
Grout: Mapei Flex Color CQ, 09 Gray
Description: Rows of 4 corner tiles with circle inserts with field tile above and below; circle colors to be installed in random layout. See interior elevation for more information.

W-11 CERAMIC WALL TILE - CENTRAL BATH & UNITS
Vendor/Manufacturer: Trinity Tile
Pattern/Color: Reveal / Canvas
Description-Shower Room & Unit Showers: Full-height all walls at Shower Room and three walls at Unit Showers, 4x16 glazed ceramic tile in brick layout with 30% offset, 2x8 bullnose at exposed edges.
Description-Tub Room: 5'-2"h wainscot all walls, 4x16 glazed ceramic tile in brick layout with 30% offset, 2x8 bullnose at exposed edges including top edge.
Grout: Mapei Flex Color CQ, 01 Alabaster

W-12 RIGID VINYL SHEET - CORRIDORS & DINING ROOMS
Manufacturer: InPro Corporation
Pattern/Color-corridors: #305 / 0119 Pepperdust
Description: 100' roll x 36"w x .040" thick rigid vinyl sheet and accessories required for complete installation including 407 top cap and 409 inside corner.

Ceiling Finish (C):

C-1 PAINTED DRYWALL
Manufacturer: Sherwin Williams
C-1.1 Color: SW7551 Greek Villa - SuperPaint Interior Acrylic Latex, Flat
C-1.2 Color: SW7551 Greek Villa - Duration Home Interior Acrylic Latex, Flat
C-1.3 Color: SW7551 Greek Villa - Pro Industrial High Performance Epoxy, Gloss

Trim Finish (T):

T-1 PAINTED TRIM
Manufacturer: Sherwin Williams
Color: SW7551 Greek Villa - Enamel, Semi-gloss

Millwork (M):

M-1 MILLWORK GROUP 1
Description: Finger-joint white pine or equal; semi-gloss enamel; S4S profiles to have eased edges.
1-piece base (shoe mould at hardwood and luxury vinyl flooring only) - 3/4"x 5-1/2" S4S
2-piece crown - 3/4"x 5-1/2" S4S apron; 2"x 2" cove
1-piece casing - 3/4"x 3-1/2" S4S

M-2 MILLWORK GROUP 2
Manufacturer: DuraGroove
Description: 1x6 primed MDF nickel-gap panels
Paint Color: Sherwin Williams SW7551 Greek Villa - Enamel, Semi-gloss

Countertop (CR):

CR-1 GRANITE COUNTERTOP
Color: Group 1 (color similar to White Tiger, Platinum White or Peppered Ash)
Description: 3cm granite countertop & splash; polished finish, eased edges. Grommets as required.

CR-2
PLASTIC LAMINATE COUNTERTOP W/ PVC EDGE
Manufacturer: Wilsonart
Pattern/Color: 4987K-07 Leche Vesta
Description: 1-1/2" laminate countertop and splash; matching PVC 3mm edgebanding; grommets as required with number and locations to be coordinated with owner.

CR-3 STONE VANITY TOP - SPA
Color: Vetrostone Tybee Green
Description: 3cm vanity top & splash; polished finish, eased edges. Grommets as required.

CR-4 SOLID SURFACE COUNTERTOP - CONCIERGE & COUPLE'S UNIT
Manufacturer: Starco
Pattern/Color: Basix / 5699 Lunar White
Description: Solid surface with eased edge, polished finish, back and side splash.

CR-5 VENETIAN ENGINEERED MARBLE VANITY TOP - TYPICAL UNIT
Manufacturer: MSI
Color: Polar White
Description: 2cm venetian engineered marble vanity top with undermount lavatory.

CR-6 GRANITE COUNTERTOP - ICE CREAM PARLOR
Color: Absolute Black or equal
Description: 3cm granite countertop & splash; polished finish; eased edges. Grommets as required to be coordinate with owner.

Casework (CS):

CS-1 STAINED WOOD CASEWORK - RECEPTION
Description: Kneewall below pass-thru counters at both Lobby and Coffee Bar to have painted panels - see 1/ID3.0 for more information.
Work area behind Lobby pass-thru to have stained wood cabinetry with a B/B/F pedestal on each side of kneespace and accessible wiring access panels in back of knee space. Adjacent base cabinets to have adjustable shelves. Wall cabinets above reception work area counter located directly opposite Coffee Bar pass-thru to have glass doors and fixed sloped shelves with plexi-glass fronts for snack display. Wall cabinets over sink/coffee machine counter to have adjustable shelves. Tall cabinets beside Coffee Bar pass-thru to be 12"d pantry cabinets with adj shelves. Wall cabinets and pantry cabinets to have crown moulding. All cabinet doors and drawers to be lockable.
Knee Wall Paint Color: Sherwin Williams SW7551 Greek Villa
Cabinet Stain Color: Match Wilsonart 7943K-07 Colombian Walnut
Cabinet Hardware: Atlas Homewares
A103-BRN Oskar Pull
5-1/16" c-c pull
Brushed Nickel finish

CS-2 PLASTIC LAMINATE ACCESSIBLE SINK SKIRT
Description: Plastic laminate sloped sink skirt
Laminate manufacturer: Wilsonart
Pattern/Color: 7943K-07 Colombian Walnut

CS-3 STAINED WOOD CASEWORK - LOBBY & LIVING ROOMS
CS-3.1 Description-Lobby: Stained hardwood base cabinets with bookcase hutches; stile&rail/flat panel cabinet doors & adj. shelves; lockable.
CS-3.2 Description-Living Rooms: Stained hardwood base cabinets only; stile&rail/flat panel cabinet doors & adj. shelves; lockable.
Stain Color: Match Wilsonart 7943K-07 Colombian Walnut
Cabinet Hardware: Atlas Homewares
A103-BRN Oskar Pull
5-1/16" c-c pull
Brushed Nickel finish

CS-4 STAINED WOOD KITCHEN CABINETS - OT KITCHEN
Description: Base and wall cabinets to be stained hardwood stile and rail w/ flat panel; adjustable shelves at wall cabinets; roll-out shelves at base cabinets; crown moulding; under-cabinet lighting.
Stain Color: Match Wilsonart 7943K-07 Colombian Walnut
Cabinet Hardware: Atlas Homewares
A303-BRN Bradbury Pull
5-1/16" c-c pull
Brushed Nickel finish

CS-5 STAINED WOOD BOOKCASES - LIBRARY
Description: Stained hardwood bookcases w/ two bottom drawers for paperback books, fixed periodical shelf above drawers and adjustable shelves above; crown moulding.
Stain Color: Match Wilsonart 7943K-07 Colombian Walnut
Cabinet Hardware: Atlas Homewares
A103-BRN Oskar Pull
5-1/16" c-c pull
Brushed Nickel finish

CS-6 STAINED WOOD COUNTER SUPPORTS - COFFEE BAR
Description: Stained hardwood vertical supports and apron.
Stain Color: Match Wilsonart 7943K-07 Colombian Walnut

CS-7 PLASTIC LAMINATE STORAGE/GARAGE CABINETS - THERAPY
Description: Plastic laminate equipment garage and storage cabinets; garage cabinets to have two sections - lower section to have double doors with kickbase attached to doors and no cabinet base so that therapy equipment can be rolled into cabinet, upper section to have adjustable shelf, both sections lockable; storage cabinets to have double doors and adjustable shelves, lockable.
Laminate manufacturer: Wilsonart
Pattern/Color: 7943K-07 Colombian Walnut
Cabinet Hardware: Brushed Stainless 4" ADA compliant "C" pulls
Approx. Dim.: 78"h x 36"w x 24"d

CS-8 PLASTIC LAMINATE CABINETS
Description: Plastic laminate base & wall cabinets; adjustable shelves; melamine interiors, lockable.
Laminate manufacturer: Wilsonart
Pattern/Color: 7943K-07 Colombian Walnut
Cabinet Hardware: Brushed Stainless 4" ADA compliant "C" pulls

CS-9 STAINED WOOD/LAMINATE CASEWORK - SPA
Description: Stained hardwood base and wall cabinets with stile&rail/flat panel doors; adjustable shelves and slab drawer fronts; bulkheads behind shampoo sinks to be plastic laminate as well as side panels of adjacent base cabinets facing sinks; all cabinets and drawers to be lockable.
Laminate manufacturer: Wilsonart
Pattern/Color: 79743K-07 Colombian Walnut
Stain Color: Match Wilsonart 7943K-07 Colombian Walnut
Cabinet Hardware: Atlas Homewares
A303-BRN Bradbury Pull
5-1/16" c-c pull
Brushed Nickel finish

CS-10 PLASTIC LAMINATE CASEWORK - COUPLE'S UNIT
Description: Plastic laminate base cabinets with flush doors & drawer fronts; melamine interiors, adjustable shelves.
Laminate Manufacturer: Wilsonart
Pattern/Color: 7943K-07 Colombian Walnut
Cabinet Hardware: Brushed stainless 4" ADA compliant "C" pulls

CS-11 PLASTIC LAMINATE CASEWORK - EXAM
Description: Plastic laminate work station with storage pedestal and kneespace work area; laminate wall cabinets with adjustable shelves; melamine interiors. All base and wall cabinets to be lockable. Grommets as required with location to be coordinated with owner.
Laminate manufacturer: Wilsonart
Pattern/Color: 7943K-07 Colombian Walnut
Cabinet Hardware: Brushed Stainless 4" ADA compliant "C" pulls

CS-12 PLASTIC LAMINATE CASEWORK - NURSE STATION
Description: Work area to have plastic laminate B/B/F stoarge pedestals, apron with pencil drawer, and accessible hinged 3/4 length panels below counter to hide wiring installed 6" from back of casework with tough-latch hardware; melamine interiors. All cabinet doors and drawers to be lockable. Grommets as required with location to be coordinated with owner.
Laminate manufacturer: Wilsonart
Pattern/Color: 79743K-07 Colombian Walnut
Cabinet Hardware: Brushed Stainless 4" ADA compliant "C" pulls

CS-13 THEMED SERVING CASEWORK - DINING ROOM
Description: Stained hardwood base and wall cabinets w/ adjustable shelves; open wall cabinets, crown moulding & undercabinet lighting; all cabinet doors and drawers lockable.

CS-13.1 Palm Court Theme
Description: Cabinet doors to have painted & glazed beadboard panel, slab drawer fronts to have moulded edges.
Stain Color: Match Wilsonart 7943K-07 Colombian Walnut
Paint/Glaze Color: Sherwin Williams SW7030 Anew Gray with dark gray antique glaze
Cabinet Hardware: Atlas Homewares
A303-BRN Bradbury Pull
5-1/16" c-c pull
Brushed Nickel finish

CS-13.2 Retro Café Theme
Description: Cabinet doors to have louvered panel, slab drawer fronts to have moulded edges.
Back panel of cabinet with condensing unit to have cut out for venting.
Stain Color: Match Wilsonart 7943K-07 Colombian Walnut
Cabinet Hardware: Atlas Homewares
A840-BN Bridge Pull
5-1/16" c-c pull
Brushed Nickel finish

CS-13.3 Concierge Living Room
Description-perimeter cabinets: Cabinet doors to have stained shaker style panels and slab drawer fronts. Wall cabinets include wine display cabinets with sliding doors and open shelf cabinets with glass shelves and cabinet lighting.
Description-island: Knee wall with painted tongue & groove paneling; stained hardwood base cabinets with shaker style panels at doors and slab drawer fronts; duplex outlets located inside base cabinets as shown on interior elevations; grommets in countertop as required to access power.
Tongue & Groove color: Sherwin Williams SW7551 Greek Villa
Stain Color: Match Wilsonart 7943K-07 Colombian Walnut
Cabinet Hardware: Atlas Homewares
Bronte Collection
352-BRN 5-1/16" c-c pull
Brushed Nickel finish

CS-14 PLASTIC LAMINATE CASEWORK - CONTROL POINT & PRUITT UNIVERSITY
Description: Plastic laminate B/B/F pedestal and open knee space with recessed touch-latch cabinet doors at wiring chase; melamine interiors, lockable.
Laminate Manufacturer: Wilsonart
Pattern/Color: 7943K-07 Colombian Walnut
Cabinet Hardware: Brushed stainless 4" ADA compliant "C" pulls

CS-15 LAMINATE VANITY / THERMOFOIL SLOPED PANEL - ADL BATH & TYPICAL UNITS
Description: Plastic laminate apron and exposed end panels with thermofoil sloped ADA panel.
Laminate Color: Pionite SW813 Ice White Suede
Thermofoil Color: 21 Designer White

CS-16 STAINED WOOD CASEWORK - WAITING
Description: Kneewall to have stained wood paneling on front and side. Work area to have apron and drawer pedestals - lockable. Stained wood accessible sink base & base cabinet.
Stain Color: Match Wilsonart 7943K-07 Colombian Walnut
Cabinet Hardware: Atlas Homewares
A103-BRN Oskar Pull
5-1/16" c-c pull
Brushed Nickel finish

CS-17 STAINED WOOD CASEWORK - COFFEE BAR
Description: Stained hardwood base cabinet with roll-out trash receptacle in one compartment and adjustable shelves in other compartments; all cabinet doors lockable.
Stain Color: Match Wilsonart 7943K-07 Colombian Walnut
Cabinet Hardware: Atlas Homewares
A103-BRN Oskar Pull
5-1/16" c-c pull
Brushed Nickel finish

CS-18 PAINTED WOOD CASEWORK - ICE CREAM CAFÉ
Description: Painted base and wall cabinets with shaker style cabinet doors and slab drawer fronts; two glass door wall cabinets at back bar with open section between; wall cabinets to have adj. glass shelves, crown moulding and cabinet lighting; canopy above open area to have paneled front; all cabinet doors and drawers lockable.
Paint Color: Sherwin Williams SW7551 Greek Villa
Cabinet Hardware: Atlas Homewares
A642-BL Malin Pull
5-1/16" c-c pull
Matte Black finish

CS-19 PLASTIC LAMINATE CASEWORK & ROOM DIVIDER - CONCIERGE UNIT
Description-casework: Plastic laminate sink base, drawer cabinet and wardrobe cabinet; flush doors and drawer fronts; melamine interiors. Wardrobe cabinet to have clothes rod and rob hook on back of door.
Description-room divider: Plastic laminate open bookcase room divider with paneling to floor and plinth base on one side and fixed shelves.
Laminate Manufacturer: Wilsonart
Pattern/Color: 7943K-07 Colombian Walnut
Cabinet Hardware: Brushed stainless 4" ADA compliant "C" pulls

CS-20 PAINTED WOOD / STAINED WOOD CASEWORK - CONCIERGE RECEPTION
Description: Kneewall to have painted paneling on front and side with wood trim and drywall panels. Work area to have stained wood components including apron, B/B/F and B/F/F pedestals, and recessed touch-latch cabinets doors at wiring chase. Pedestals to be lockable.
Stain Color: Match Wilsonart 7943K-07 Colombian Walnut
Cabinet Hardware: Atlas Homewares
A103-BRN Oskar Pull
5-1/16" c-c pull
Brushed Nickel finish

SOURCE LIST

Trinity Tile
Katie Godfrey
kgodfrey@trinitysurfaces.com

American Olean
Traditions in Tile / Jeff Atkins
jeff.atkins@traditionsintile.com

Crossville Tile
Erica Rolin
erolin@crossvillestudios.com

Interface
Alison Millsaps-Morris
Alison.Millsaps-Morris@interface.com

Teknoflor
Spartan Surfaces - Collin Keating
ckeating@spartansurfaces.com

Momentum Textiles (Eykon)
Jean Hall
jhall@momtex.com

Maniscalco Stone
www.maniscalcostone.com

Tarkett
Lennie Rowan
lennie.rowan@tarkett.com

MDC Wall Covering
BJ Blanchard
rblanchard@mdcwall.com

END OF COLOR SCHEDULE

FLAME SPREAD & SMOKE DEVELOPMENT REQUIREMENTS:

1. WALL AND CEILING FINISHES (803)
ALL INTERIOR WALL AND CEILING FINISHED ARE SPECIFIED TO BE CLASS 'A' WHICH EXCEEDS TABLE 803.11 REQUIREMENTS FOR OCCUPANCY TYPE 1-2 WITHIN SPRINKLERED BUILDINGS.
2. INTERIOR FLOOR FINISHES (804)
ALL INTERIOR FLOOR FINISHES ARE SPECIFIED TO BE CLASS 1 WHICH EXCEEDS 804.4.2 (EXCEPTION) FOR OCCUPANCY TYPE 1-2 WITHIN SPRINKLERED BUILDINGS.

CONSULTANT

SEAL
WILLIAM H. FOLEY
REGISTERED ARCHITECT
4665
NORTH CAROLINA
ATLANTA, GA
8/12/24

ARCHITECT
FOLEY DESIGN
21 Puritan Mill | 950 Lowery Blvd. NW | Atlanta, Georgia 30318 | (404) 761-1299

ADDRESS
PRUITTHEALTH FORSYTH COUNTY, L.L.C.
WINSTON-SALEM, NORTH CAROLINA

NO.	DATE	DESCRIPTION
1	09/22/25	REVISION 1
2	07/31/26	REVISION 2
3	--/--/--	-
4	--/--/--	-
5	--/--/--	-
6	--/--/--	-

Sheet Title:
COLOR SCHEDULE

Date: 8/12/2024
Project No.: 202310

ID1.0

© 2024 FOLEY DESIGN

PLOTTED:

Rm #	Room Name	Floor	Base	Wall	Ceiling	Trim	Millwork	Countertop	Casework	Notes
1	Lobby	F-3.3, F-5.1	B-3	W-1.1, W-2	C-1.1	T-1	M-1	CR-1	CS-3.1	N-1, N-2, N-20
2	Reception	F-5.1	B-3	W-1.1, W-4	C-1.1	T-1	M-1	CR-1	CS-1	N-25
3	Coffee Bar	F-5.1	B-3	W-1.1	C-1.1	T-1	M-1	CR-1	CS-6, CS-17	
4	Ice Cream Parlor	F-5.1	B-3, B-6	W-1.1, W-1.3, W-3, W-9	C-1.1	T-1	M-1	CR-6	CS-18	N-31, N-32
5	Library	F-3.3	B-3	W-1.1	C-1.1	T-1	M-1		CS-5	
6	Admissions Office	F-3.3	B-3	W-5	C-1.1	T-1	M-1			
7	Women's Restroom	F-10.1	B-5	W-1.3	C-1.1	T-1		CR-1	CS-2	N-4, N-18
8	Men's Restroom	F-10.1	B-5	W-1.3	C-1.1	T-1		CR-1	CS-2	N-4, N-18
9	Family Room	F-3.3	B-3	W-5	C-1.1	T-1	M-1			
10	Toilet	F-10.1	B-5	W-1.3	C-1.1	T-1		CR-1	CS-2	N-4, N-18
11	Hall	F-3.1	B-3	W-1.1, W-12	C-1.1	T-1	M-1			N-6, N-8, N-37
12	Waiting	F-5.1	B-3	W-1.1	C-1.1	T-1	M-1	CR-1	CS-16	
13	Exam #1	F-4	B-1.2	W-5	C-1.1	T-1		CR-2	CS-11	
14	Exam #2	F-4	B-1.2	W-5	C-1.1	T-1		CR-2	CS-11	
15	Storage	F-4	B-1.2	W-5	C-1.1	T-1				
16	Physical Therapy	F-3.2, F-6.1, F-6.2, F-7, F-8	B-1.1	W-5	C-1.1	T-1		CR-1	CS-2, CS-7	N-13
16A	Occupational Therapy	F-4	B-1.1	W-5, W-10.1	C-1.1	T-1		CR-1	CS-4	N-27
16B	A.D.L. Bath	F-10.1	B-2	W-6.2, W-11	C-1.1	T-1		CR-5	CS-15	N-9, N-18, N-19
16C	Janitors Closet	F-9	B-1.2	W-6.3	C-1.3	T-1				N-17
16D	Storage Closet	F-9	B-1.2	W-5	C-1.1	T-1				N-17
16E	Speech Therapy	F-3.3	B-1.1	W-5	C-1.1	T-1				
17	Reception/ Control Point	F-4	B-3	W-1.2	C-1.1	T-1	M-1	CR-1	CS-20	
18	Concierge Lobby	F-5.1, F-5.2	B-3	W-1.1	C-1.1	T-1	M-1			N-2
19	Concierge Living Room	F-4	B-3	W-1.1, W-10.3	C-1.1	T-1	M-1	CR-1	CS-13.3	N-27
20	Living Room	F-3.3, F-3.4, F-4	B-3	W-1.1, W-2, W-12	C-1.1	T-1	M-1			N-17, N-20, N-22, N-39
20A	Dining Room (Retro Café)	F-4	B-3	W-1.1, W-2, W-10.2, W-12	C-1.1	T-1	M-1	CR-1	CS-13.2	N-14, N-17, N-27, N-34, N-39
21	Nourishment Station	F-1	B-4	W-6.3, W-8	C-1.3	T-1		CR-2	CS-8	N-3
22	Storage	F-4	B-1.2	W-5	C-1.1	T-1				
23	Lift Storage	F-9	B-1.2	W-6.1	C-1.1	T-1				
24	C.U./C.L.	F-9	B-1.2	W-6.1	C-1.1	T-1		CR-2	CS-8	N-17
25	Janitors Closet	F-9	B-1.2	W-6.1	C-1.1	T-1				
26	Med. Prep.	F-9	B-1.2	W-6.1	C-1.1	T-1		CR-2	CS-8	
27	Nurse's Station	F-4	B-1.2	W-1.2	C-1.1	T-1		CR-2	CS-12	N-38
28	Toilet	F-10.1	B-5	W-1.3	C-1.1	T-1		CR-1	CS-2	N-4, N-18
29	I.T. Equipment	F-9	B-1.2	W-6.1	C-1.1	T-1				N-17
30	S.U./S.L.	F-9	B-1.2	W-6.1	C-1.1	T-1		CR-2	CS-8	N-17
31	C.U./C.L.	F-9	B-1.2	W-6.1	C-1.2	T-1		CR-2	CS-8	N-17
32	S.U./S.L.	F-9	B-1.2	W-6.1	C-1.1	T-1		CR-2	CS-8	N-17
33	Equipment Storage	F-9	B-1.2	W-6.1	C-1.1	T-1				N-17
34	Toilet	F-10.1	B-5	W-1.3	C-1.1	T-1		CR-1	CS-2	N-4, N-18
35	I.T. Equipment	F-9	B-1.2	W-6.1	C-1.1	T-1				N-17
36	Day Room	F-3.3	B-3	W-1.1	C-1.1	T-1	M-1. M-2	CR-1	CS-3.2	N-29, N-39
37	Med. Prep.	F-9	B-1.2	W-6.1	C-1.1	T-1		CR-2	CS-8	
38	Nurses' Station	F-4	B-1.2	W-1.2	C-1.1	T-1		CR-2	CS-12	N-38
39	Janitors Closet	F-9	B-1.2	W-6.1	C-1.1	T-1				
40	Sitting Area	F-3.3	B-3	W-1.1	C-1.1	T-1	M-1, M-2	CR-1	CS-3.2	N-29, N-39
41	Central Supply	F-9	B-1.2	W-6.1	C-1.1	T-1				
42	Lift Storage	F-9	B-1.2	W-6.1	C-1.1	T-1				
43	Staff Lounge	F-4	B-1.2	W-1.2	C-1.1	T-1		CR-2	CS-8	
44	Equipment Storage	F-9	B-1.2	W-6.1	C-1.1	T-1				
45	Men's Restroom	F-10.1	B-5	W-6.1	C-1.1	T-1		CR-4	CS-2	N-4, N-18
46	Women's Restroom	F-10.1	B-5	W-6.1	C-1.1	T-1		CR-4	CS-2	N-4, N-18
47	Cent. Supply	F-9	B-1.2	W-6.1	C-1.1	T-1				
48	Laundry	F-1	B-4	W-6.2, W-8	C-1.2	T-1				N-3
48A	Janitors Closet	F-1	B-4	W-6.3	C-1.3	T-1				
49	Mechanical Equipment	F-12	B-1.2	W-6.1	C-1.1	T-1				
50	Oxy. Storage	F-1	B-1.2	W-6.1	C-1.1	T-1				N-17
51	Electrical Equip.	F-12	B-1.2	W-6.1	C-1.1	T-1				
52	Emerg. Electrical Equip.	F-12	B-1.2	W-6.1	C-1.1	T-1				
53	Kitchen	F-1	B-4	W-6.3, W-8	C-1.3	T-1				N-3
53A	Janitors Closet	F-1	B-4	W-6.3	C-1.3	T-1				
53B	Dry Storage	F-1	B-4	W-6.3	C-1.3	T-1				
53C	Vestibule	F-1	B-4	W-6.3	C-1.3	T-1				
53D	Toilet	F-1	B-4	W-6.3	C-1.3	T-1		CR-2	CS-2	
53E	Chef Office	F-1	B-4	W-6.3	C-1.3	T-1				
54	S.U./S.L.	F-9	B-1.2	W-6.1	C-1.1	T-1		CR-2	CS-8	N-17
55	Equipment Storage	F-9	B-1.2	W-6.1	C-1.1	T-1				
56	C.U./C.L.	F-9	B-1.2	W-6.1	C-1.1	T-1		CR-2	CS-8	N-17
57	Toilet	F-10.1	B-5	W-1.3	C-1.1	T-1		CR-1	CS-2	N-4, N-18
58	I.T. Equipment	F-9	B-1.2	W-6.1	C-1.1	T-1				N-17
59	Nurses' Station	F-4	B-1.2	W-1.2	C-1.1	T-1		CR-2	CS-12	N-38
60	Med. Prep.	F-9	B-1.2	W-6.1	C-1.1	T-1		CR-2	CS-8	
61	Janitors Closet	F-9	B-1.2	W-6.1	C-1.1	T-1		CR-1	CS-12	N-6
62	Day Room	F-3.3	B-3	W-1.1	C-1.1	T-1	M-1, M-2	CR-1	CS-3.2	N-29, N-39
63	Dining Room (Palm Court)	F-4	B-3	W-1.1, W-10.1, W-12	C-1.1	T-1	M-1	CR-1	CS-13.1	N-14, N-17, N-27, N-34, N-39
64	Nourishment Station	F-1	B-4	W-6.3, W-8	C-1.3	T-1		CR-2	CS-8	N-3
65	Storage	F-4	B-1.2	W-5	C-1.1	T-1				
66	C.U./C.L.	F-9	B-1.2	W-6.1	C-1.1	T-1		CR-2	CS-8	N-17
67	S.U./S.L.	F-9	B-1.2	W-6.1	C-1.1	T-1		CR-2	CS-8	N-17
68	Day Room	F-3.3	B-3	W-1.1	C-1.1	T-1	M-1, M-2	CR-1	CS-3.2	N-29, N-39
69	Conference Room	F-3.3	B-3	W-1.2	C-1.1	T-1	M-1			
70	Control Point	F-3.1	B-1.1	W-1.2	C-1.1	T-1		CR-1	CS-14	
71	Janitors Closet	F-9	B-1.2	W-6.1	C-1.1	T-1				N-17
72	Pruitt University	F-3.3	B-1.1	W-5	C-1.1	T-1		CR-2	CS-14	
73	Cubicle Office	F-3.3	B-1.1	W-5	C-1.1	T-1				
73A	D.O.N. Office	F-3.3	B-1.1	W-5	C-1.1	T-1				
73B	Admin Office	F-3.3	B-1.1	W-5	C-1.1	T-1				
73C	I.T. Equipment	F-9	B-1.2	W-6.1	C-1.1	T-1				N-17
73D	Electrical Equipment	F-9	B-1.2	W-6.1	C-1.1	T-1				
73E	Storage	F-3.3	B-1.1	W-5	C-1.1	T-1				
74	Spa	F-11	B-1.2	W-1.4, W-1.5	C-1.1	T-1		CR-3	CS-9	N-28
74A	Tub Room	F-2.1, F-2.2	B-2	W-1.3, W-11	C-1.1	T-1				N-4, N-18, N-26, N-35
74B	Shower Room	F-2.1, F-2.2	B-2	W-11	C-1.1	T-1				N-4, N-18, N-26
75	Toilet	F-2.1	B-2	W-1.3	C-1.1	T-1		CR-1	CS-2	N-4, N-26
76	Chapel	F-3.3, F-3.4	B-3	W-5	C-1.1	T-1	M-1			N-21
77	Cinema	F-3.2	B-3	W-5	C-1.1	T-1	M-1			
78	Rotunda	F-5.1, F-5.2	B-3	W-1.1, W-2, W-4, W-12	C-1.1	T-1	M-1			N-2, N-12, N-15, N-36
79	Corridor (Fitness)	F-3.1	B-3	W-1.1	C-1.1	T-1	M-1			N-6, N-7, N-8, N-11, N-16
80	Corridor (Spa)	F-3.1	B-3	W-1.1	C-1.1	T-1	M-1			N-6, N-7, N-8, N-11, N-16
81	Corridor (Kitchen)	F-9	B-1.2	W-6.2, W-12	C-1.2	T-1				N-8
82	Cart Wash	F-12	See Exterior Finishes							
83	Can Wash	F-12	See Exterior Finishes							
133	Corridor	F-3.1, F-3.2, F-3.4	B-1.1	W-1.2, W-12	C-1.1	T-1				N-5, N-6, N-7, N-8, N-23, N-24
134	Corridor	F-3.1	B-1.1	W-1.2, W-12	C-1.1	T-1				N-5, N-6, N-7, N-8
217	Corridor	F-3.1, F-3.2, F-3.4	B-1.1	W-1.2, W-12	C-1.1	T-1				N-5, N-6, N-7, N-8, N-23, N-24
317	Corridor	F-3.1	B-1.1	W-1.2, W-12	C-1.1	T-1				N-5, N-6, N-7, N-8, N-23, N-33
429	Corridor	F-3.1, F-3.2, F-3.4	B-1.1	W-1.2, W-12	C-1.1	T-1				N-5, N-6, N-7, N-8, N-23, N-24
521	Corridor	F-3.1	B-1.1	W-1.2, W-12	C-1.1	T-1				N-5, N-6, N-7, N-8, N-23
617	Corridor	F-3.1	B-1.1	W-1.2, W-12	C-1.1	T-1				N-5, N-6, N-7, N-8, N-23, N-33
737	Corridor	F-3.1, F-3.2, F-3.4	B-1.1	W-1.2, W-12	C-1.1	T-1				N-5, N-6, N-7, N-8, N-23, N-24
738	Corridor	F-3.1	B-1.1	W-1.2, W-12	C-1.1	T-1				N-5, N-6, N-7, N-8
837	Corridor	F-3.1, F-3.2, F-3.4	B-1.1	W-1.2, W-12	C-1.1	T-1				N-5, N-6, N-7, N-8, N-23, N-24
Concierge Units 101 - 116, 201 - 208										
	Private Bedroom	F-4	B-1.2	W-6.1	C-1.1	T-1		CR-4	CS-19	N-10, N-17
	Toilet	F-10.1, F-10.2	B-2	W-6.2, W-11	C-1.2	T-1		CR-4	CS-2	N-9, N-10, N-18, N-19
Couples Unit										
809	Private Bedroom	F-4	B-1.2	W-6.1	C-1.1	T-1				N-10, N-17
811	Private Bedroom	F-4	B-1.2	W-6.1	C-1.1	T-1		CR-4	CS-10	N-10, N-17
827-829	Toilet	F-10.1, F-10.2	B-2	W-6.2, W-11	C-1.2	T-1		CR-5	CS-15	N-9, N-10, N-18, N-19
Typical Units										
	Private Bedroom	F-4	B-1.2	W-6.1	C-1.1	T-1				N-10, N-17
	Toilet	F-10.1, F-10.2	B-2	W-6.2, W-11	C-1.2	T-1		CR-5	CS-15	N-9, N-10, N-18, N-19

NOTES:

N-1 F-3.3 at living room areas of Lobby, F-5.2 tile border at entry area, F-5.1 tile field inside border and at corridor area between Lobby and Rotunda. See Finish Plan.

N-2 3-row tile border typical - see Finish Plan for layout.

N-3 FRP panels to 8'-0" with wall paint above to ceiling.

N-4 F-2 field tile installed in brick layout. See Finish Plan for tile layout.

N-5 Typical resident room corridor - W-1.2 wall covering above chair rail/handrail; W-12 rigid vinyl below chair rail/handrail

N-6 Handrail to be PruittHealth standard from InPro Corporation; color - 0555 American Walnut. Chair rail backer trim to be painted 3/4" x 7-1/4" S4S with eased edges. Chair rail backer to be continuous at all walls in corridors and in all recesses and niches in corridors regardless of location and extent of handrails.

N-7 Crash rail bumper to be PruittHealth standard by InPro Corporation; color - 0119 Pepperdust.

N-8 Corner guards to be PruittHealth standard from InPro Corporation; color - 0119 Pepperdust.

N-9 F-10.1 12x24 tile installed in brick layout with 30% offset. F-10.2 mosaic tile at shower floor only. See Finish Plan for tile layout.

N-10 See Finish Plan, Room 116, for floor layout at concierge unit bedroom and bath. See Finish Plan, Room 712, for floor layout at typical unit bedroom and bath.

N-11 Install handrail and crash rail only in this corridor. Vinyl wall covering above and below handrail - no rigid vinyl sheet.

N-12 W-4 wall tile wainscot behind EDF with wall covering above. See interior elevation for more information.

N-13 F-3.2 carpet tile typical; F-6.1 and F-6.2 at putting green only; F-7 and F-8 at walking track only. See Finish Plan for layout.

N-14 F-4 vinyl plank border to mirror ceiling feature with field installed on diagonal; mitre corners at border. See Finish Plan for layout.

N-15 F-5.1 field tile installed on diagonal with F-5.2 border at fountain. See Finish Plan for tile layout.

N-16 Provide wheeled traffic transition strip between carpet & aluminum tile edge guard; Color: Johnsonite CTA-86-H Hunter Green.

N-17 Provide transition strip between carpet & painted concrete, and between carpet and VCT or luxury vinyl flooring; Color: Johnsonite CTA-86-C Hunter Green.

N-18 Provide Schluter aluminum tile edge guard or reducer at entry door to transition between tile and adjacent flooring material.

N-19 W-6.2 painted drywall typical. W-11 wall tile at tub surround or shower walls only. See interior elevations for more information.

N-20 Fireplace to have W-2 stacked stone surround with stained wood mantle - see interior elevations for more information.

N-21 F-3.3 field carpet tile typical; F-3.4 half tile inset border to mirror ceiling feature above. See Finish Plan for layout and location of carpet border.

N-22 F-3.3 carpet tile insert with F-3.4 half tile border; F-4 field beyond carpet tile insert. See Finish Plan for more information.

N-23 Rigid vinyl kick plate at corridor side of unit entry doors - InPro Palladium PVC 0.60 thickness, 18"h, 0122 Dark Brown.

N-24 F-3.1 field carpet tile typical at corridor; F-3.4 inset border carpet tile to mirror ceiling feature above with F-3.2 carpet tile inside border. See Finish Plan for layout and location of carpet inserts.

N-25 W-4 ceramic tile backsplash at wall behind sink and coffee machine only to extend from granite splash to underside of cabinets.

N-26 F-2 12x24 floor tile in brick layout.

N-27 W-10 at backsplash only; tile to extend from granite splash to underside of upper cabinet. See interior elevations for more information.

N-28 W-1.4 wall covering typical; W-1.5 accent wall covering at one wall. See Finish Plan for location and limits of accent wall covering.

N-29 Fireplace to have 2cm granite surround with painted wood tongue & groove paneling and trim. Granite to match CR-1. See interior elevations for more information.

N-30 W-4 ceramic tile wainscot at wall behind EDF only with Schluter Rondec RO60AT at top edge. See interior elevations for more information.

N-31 W-1.1 wall covering at engaged column-width walls and columns between Ice Cream Parlor and Rotunda. W-1.3 wall covering typical inside Ice Cream Parlor with W-3 mosaic tile at backsplash only - see Finish Plan for location and limits. W-9 marble subway tile at kneewall. See interior elevations for more information.

N-32 B-3 painted wood base typical. B-6 ceramic cove base at kneewall. See interior elevations for more information.

N-33 W-12 rigid vinyl sheet with continuous 3/4" x 7-1/4" handrail backer on all walls of scale niche.

N-34 W-1.1 wall covering above chair rail; W-12 rigid vinyl sheet below chair rail - all walls. Install continuous painted wood chair rail trim (same as chair rail backer behind handrail in corrido) at top of rigid vinyl wainscot.

N-35 W-11 wainscot to 5'-2" with vinyl wall covering above. Bullnose tile at all exposed edges including at top of wainscot.

N-36 W-1.1 typical. W-2 @ fountain base & base of columns only. W-12 rigid vinyl wainscot with continuous 3/4" x 7-1/4" handrail backer at all walls of move-in cart niche with corner guards at outside corners.

N-37 W-1.1 typical. W-12 below handrail at niche behind scale only. See Finish Plan for location and limits.

N-38 3/4" x 7-1/4" S4S painted chair rail backer to continue from corridor into Nurse Station on walls without casework.

N-39 Typical corridor wall protection including handrail, handrail backer trim, wall guard and rigid vinyl below handrail to be installed at column base with wall corridor wall covering above.

END OF ROOM FINISH SCHEDULE

CONSULTANT

SEAL

WILLIAM H. FOLEY
REGISTERED ARCHITECT
4665
NORTH CAROLINA
ATLANTA, GA
8/12/2024

ARCHITECT

FOLEY DESIGN
21 Puritan Mill | 950 Lowery Blvd. NW | Atlanta, Georgia 30318 | (404) 761-1299

ADDRESS

PRUITTHEALTH FORSYTH COUNTY, L.L.C.
WINSTON-SALEM, NORTH CAROLINA

NO.	DATE	DESCRIPTION
1	09/22/25	REVISION 1
2	07/31/26	REVISION 2
3	--/--/--	-
4	--/--/--	-
5	--/--/--	-
6	--/--/--	-


Sheet Title:

ROOM FINISH SCHEDULE

Date: 8/12/2024
Project No.: 202310

ID1.1

COPYRIGHT © 2026

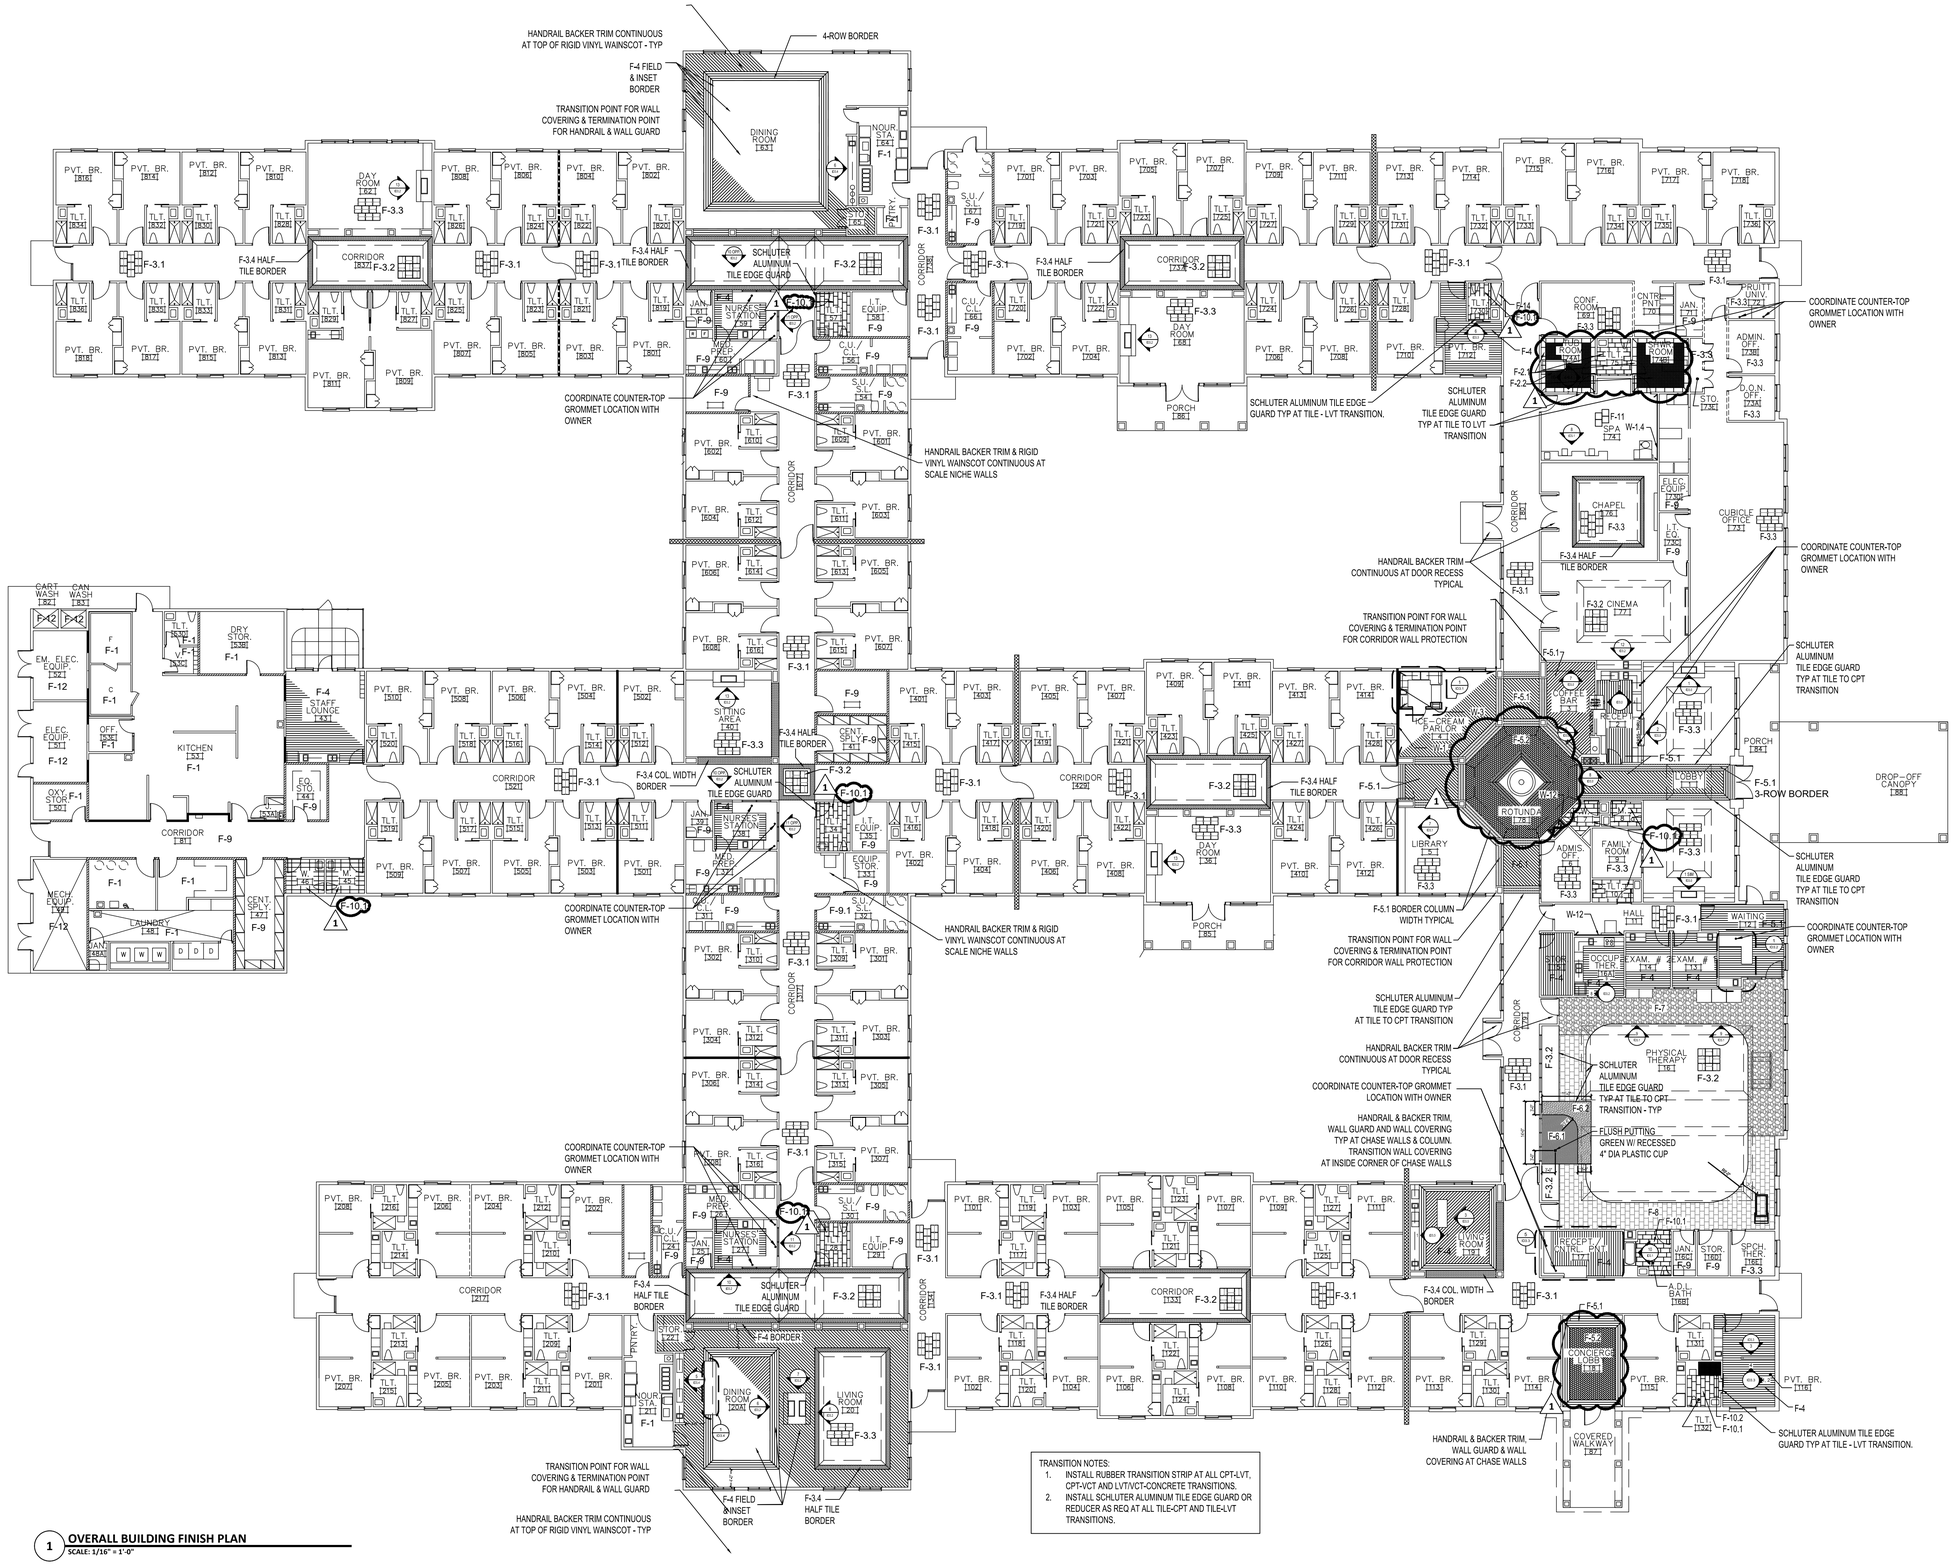

1 OVERALL BUILDING FINISH PLAN
SCALE: 1/16" = 1'-0"

PLOTTED: 9/22/2025 11:47:08 AM

CONSULTANT

SEAL

WILLIAM H. FOLEY REGISTERED ARCHITECT 4665 NORTH CAROLINA ATLANTA, GA. 8/12/2024

ARCHITECT

FOLEY DESIGN
21 Puritan Mill | 950 Lowery Blvd. NW | Atlanta, Georgia 30318 | (404) 761-1299

ADDRESS


PRUITTHEALTH FORSYTH COUNTY, L.L.C.
WINSTON-SALEM, NORTH CAROLINA

NO.	DATE	DESCRIPTION
1	09/22/25	REVISION 1
2	--/--/--	-
3	--/--/--	-
4	--/--/--	-
5	--/--/--	-
6	--/--/--	-


Sheet Title:
OVERALL BUILDING FINISH PLAN

Date: 8/12/2024
Project No.: 202310


ID2.0

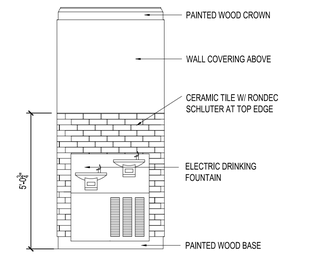

8 ELEVATION @ EDF
SCALE: 3/8" = 1'-0"

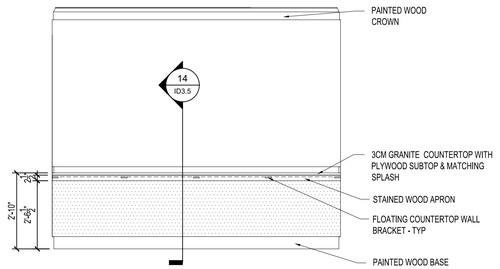


7 ELEVATION AT RECEPTION COFFEE BAR
SCALE: 3/8" = 1'-0"

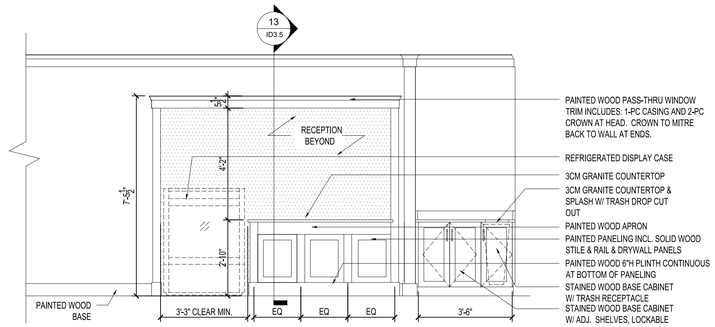


6 ELEVATION AT COFFEE BAR & DISPLAY
SCALE: 3/8" = 1'-0"

5 ELEVATION AT COFFEE BAR
SCALE: 3/8" = 1'-0"


4 ELEVATION AT RECEPTION WORK STATION
SCALE: 3/8" = 1'-0"

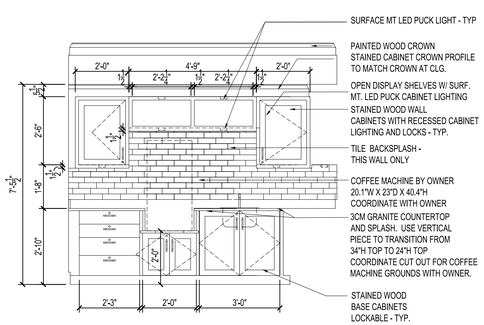

3 ELEVATION AT RECEPTION SINK
SCALE: 3/8" = 1'-0"

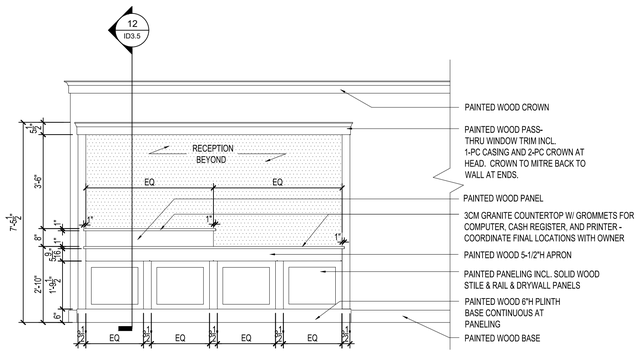

2 ELEVATION AT LOBBY RECEPTION
SCALE: 3/8" = 1'-0"

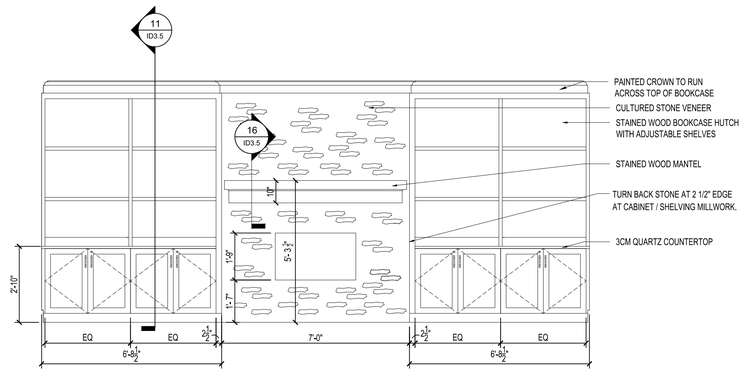

1 ELEVATION AT LOBBY FIREPLACE
SCALE: 3/8" = 1'-0"

CONSULTANT

SEAL

WILLIAM H. FOLEY REGISTERED ARCHITECT 4665 NORTH CAROLINA ATLANTA, GA
8/12/2024

ARCHITECT

FOLEY DESIGN
21 Puritan Mill | 950 Lowery Blvd. NW | Atlanta, Georgia 30318 | (404) 761-1299

ADDRESS

PRUITTHEALTH FORSYTH COUNTY, L.L.C.
WINSTON-SALEM, NORTH CAROLINA

NO.	DATE	DESCRIPTION
1	--/--/--	-
2	--/--/--	-
3	--/--/--	-
4	--/--/--	-
5	--/--/--	-
6	--/--/--	-

Sheet Title:


INTERIOR ELEVATIONS

Date: 8/12/2024
Project No.: 202310


ID3.0

© COPYRIGHT


PLOTTED: 8/12/2024 3:49:07 PM

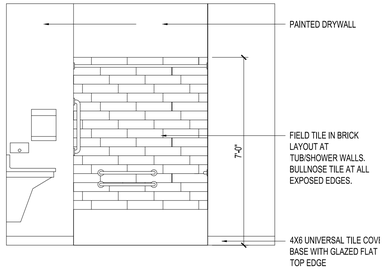


10 **ELEVATION AT ADL BATH**
SCALE: 3/8" = 1'-0"

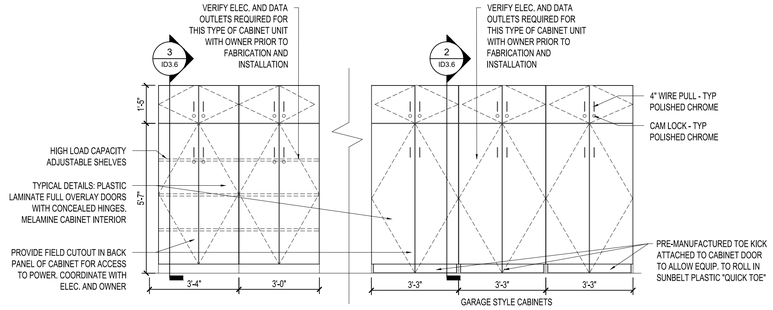


9 **ELEVATION AT PT STORAGE CABINETS**
SCALE: 3/8" = 1'-0"

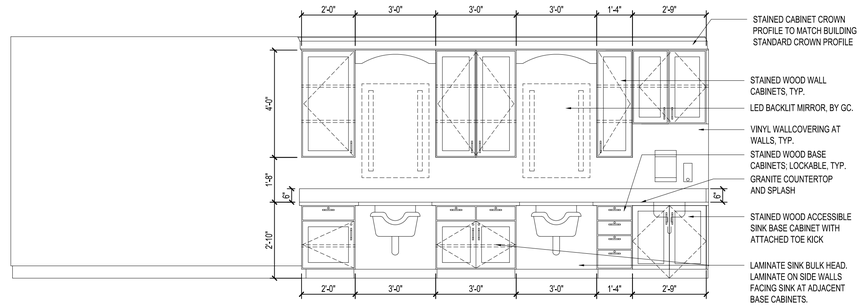


8 **SALON CASEWORK ELEVATION**
SCALE: 3/8" = 1'-0"

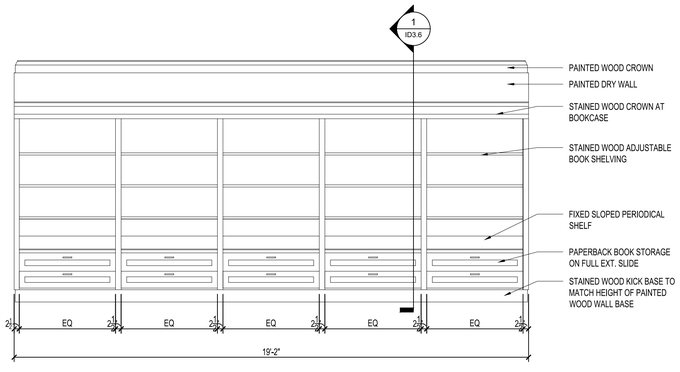


7 **ELEVATION AT LIBRARY BOOKCASES**
SCALE: 3/8" = 1'-0"

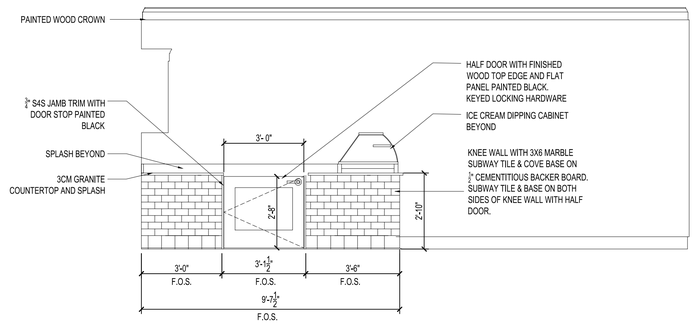


6 **ICE CREAM PARLOR- KNEE WALL SIDE ELEVATION**
SCALE: 3/8" = 1'-0"

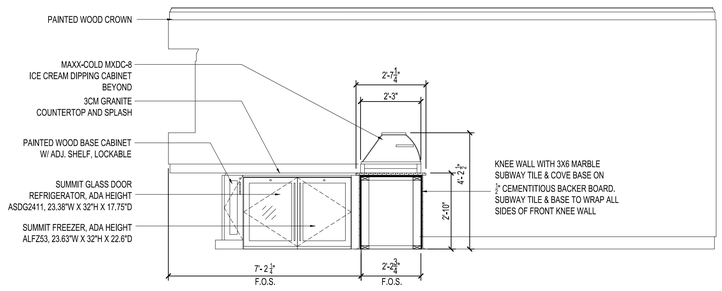


5 **ICE CREAM CAFE - CASEWORK SIDE BAR ELEVATION**
SCALE: 3/8" = 1'-0"

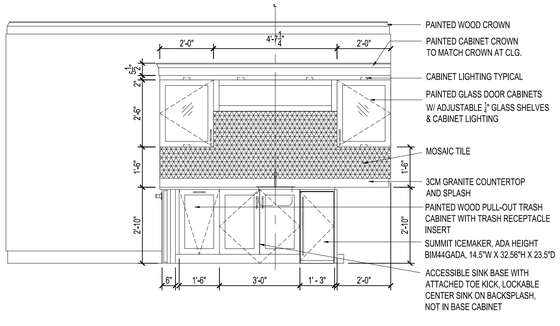


4 **ICE CREAM PARLOR - CASEWORK BACK BAR ELEVATION**
SCALE: 3/8" = 1'-0"

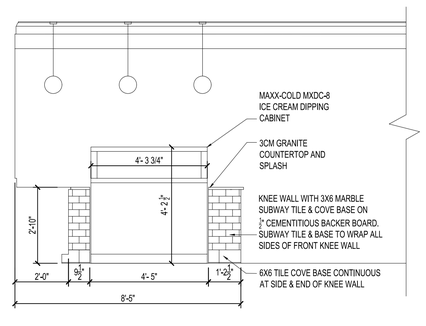

3 **ICE CREAM CAFE - KNEE WALL BACK ELEVATION**
SCALE: 3/8" = 1'-0"

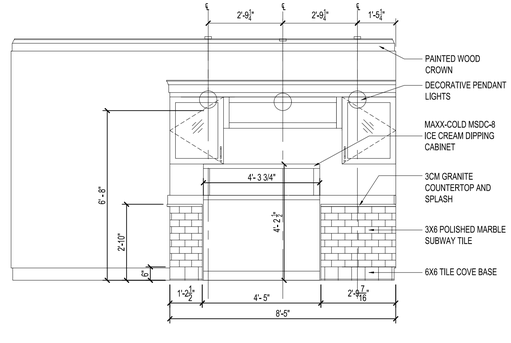

2 **ICE CREAM PARLOR - KNEE WALL FRONT ELEVATION**
SCALE: 3/8" = 1'-0"

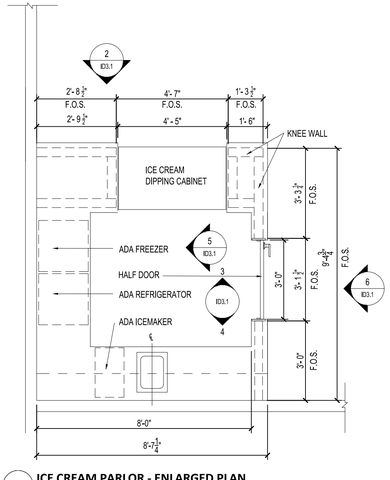

1 **ICE CREAM PARLOR - ENLARGED PLAN**
SCALE: 3/8" = 1'-0"

PLOTTED: 8/12/2024 3:50:27 PM

CONSULTANT

SEAL

WILLIAM H. FOLEY REGISTERED ARCHITECT 4665 NORTH CAROLINA ATLANTA, GA
8/12/2024

ARCHITECT

FOLEY DESIGN
21 Puritan Mill | 950 Lowery Blvd. NW | Atlanta, Georgia 30318 | (404) 761-1299

ADDRESS

PRUITTHEALTH FORSYTH COUNTY, L.L.C.

WINSTON-SALEM, NORTH CAROLINA

NO.	DATE	DESCRIPTION
1	--/--/--	-
2	--/--/--	-
3	--/--/--	-
4	--/--/--	-
5	--/--/--	-
6	--/--/--	-


Sheet Title:

INTERIOR ELEVATIONS


Date: 8/12/2024
Project No.: 202310

ID3.1


COPYRIGHT © 2021 FOLEY DESIGN INC.

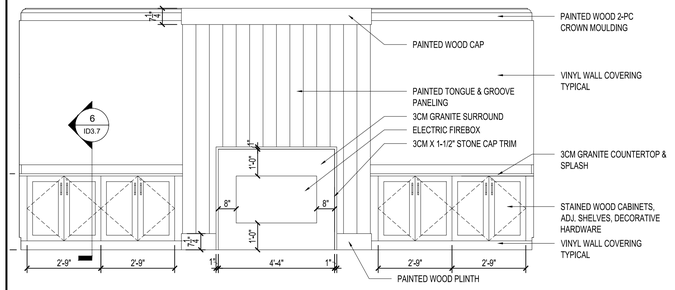

12 DAY ROOM / SITTING AREA FIREPLACE ELEVATION
SCALE: 3/8" = 1'-0"

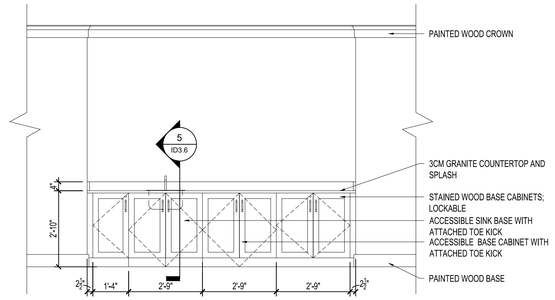


11 CINEMA CASEWORK ELEVATION
SCALE: 3/8" = 1'-0"

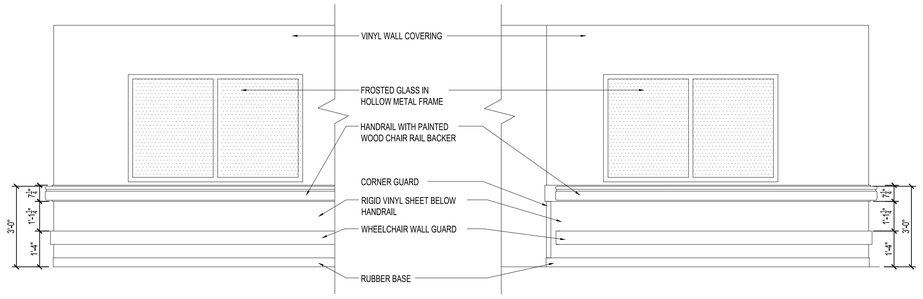


10 ELEVATION AT NURSE STATION CORRIDOR
SCALE: 3/8" = 1'-0"


9 ELEVATION AT NURSE STATION CORRIDOR
SCALE: 3/8" = 1'-0"

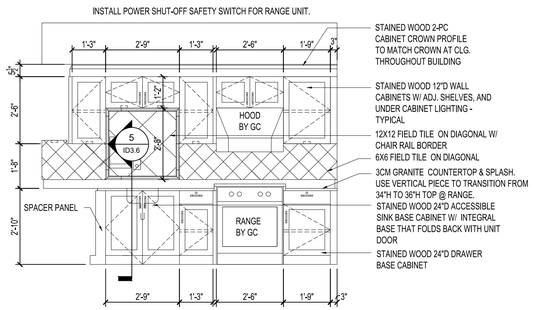


8 ELEVATION AT OT KITCHEN
SCALE: 3/8" = 1'-0"

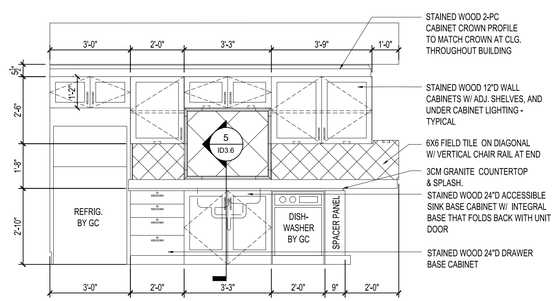


7 ELEVATION AT OT KITCHEN
SCALE: 3/8" = 1'-0"

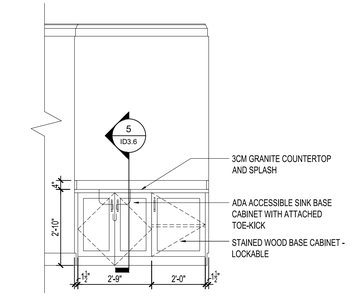


6 ELEVATION AT WAITING SINK
SCALE: 3/8" = 1'-0"

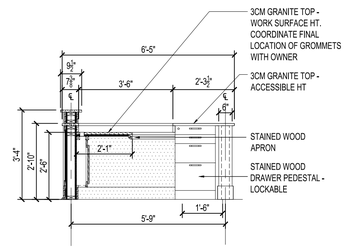


5 ELEVATION AT WORK STATION
SCALE: 3/8" = 1'-0"

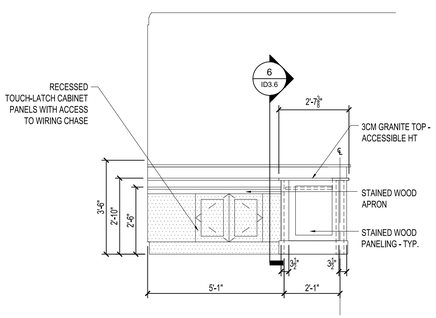


4 ELEVATION AT WAITING WORK STATION
SCALE: 3/8" = 1'-0"

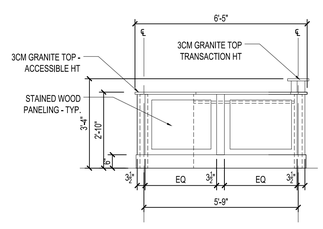

3 SIDE ELEVATION AT WAITING DESK
SCALE: 3/8" = 1'-0"

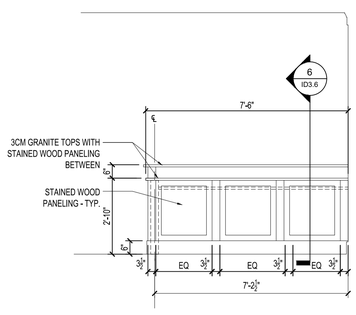

2 FRONT ELEVATION AT WAITING DESK
SCALE: 3/8" = 1'-0"

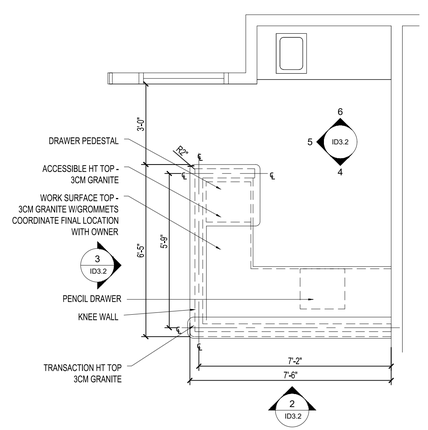

1 ENLARGED PLAN AT WAITING RM.12
SCALE: 3/8" = 1'-0"

CONSULTANT

SEAL

WILLIAM H. FOLEY
REGISTERED ARCHITECT
4665
NORTH CAROLINA
ATLANTA, GA
8/12/2024

ARCHITECT

FOLEY DESIGN
21 Puritan Mill | 950 Lowery Blvd. NW | Atlanta, Georgia 30318 | (404) 761-1299

ADDRESS

PRUITTHEALTH FORSYTH COUNTY, L.L.C.
WINSTON-SALEM, NORTH CAROLINA

NO.	DATE	DESCRIPTION
1	--/--/--	-
2	--/--/--	-
3	--/--/--	-
4	--/--/--	-
5	--/--/--	-
6	--/--/--	-

Sheet Title:


INTERIOR ELEVATIONS

Date: 8/12/2024
Project No.: 202310


ID3.2

COPYRIGHT © 2024


PLOTTED: 8/12/2024 3:51:50 PM

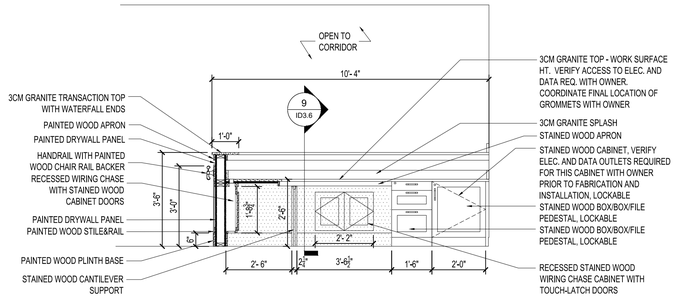


9 RECEPTION CNTRL. POINT WORK STATION ELEVATION
SCALE: 3/8" = 1'-0"

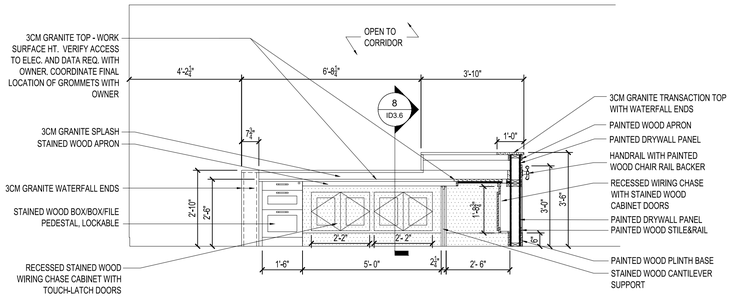


8 RECEPTION CNTRL. POINT WORK STATION ELEVATION
SCALE: 3/8" = 1'-0"

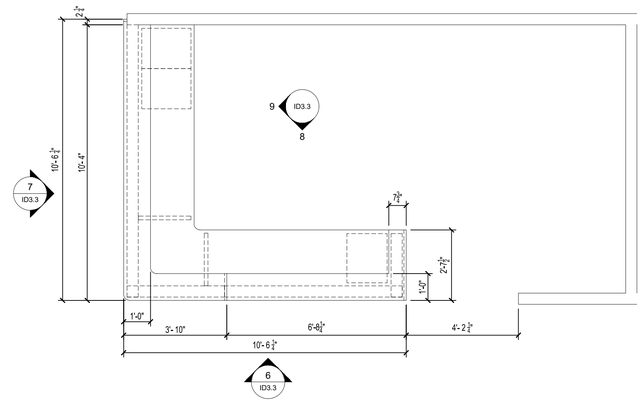


5 ENLARGED PLAN AT RECEPTION CNTRL. POINT RM. 17
SCALE: 3/8" = 1'-0"

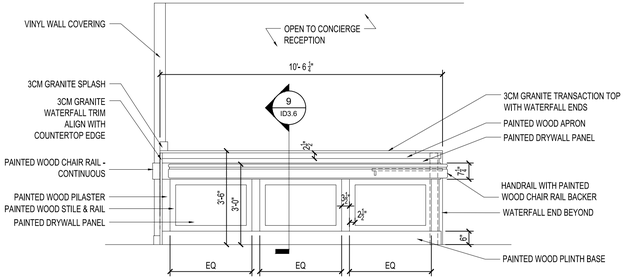


7 RECEPTION CNTRL. POINT SIDE ELEVATION
SCALE: 3/8" = 1'-0"

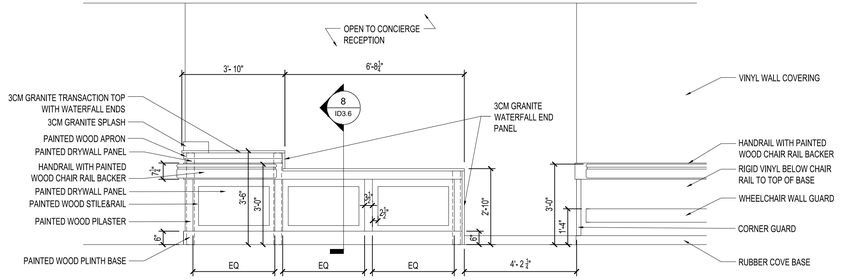


6 RECEPTION CNTRL. POINT FRONT ELEVATION
SCALE: 3/8" = 1'-0"

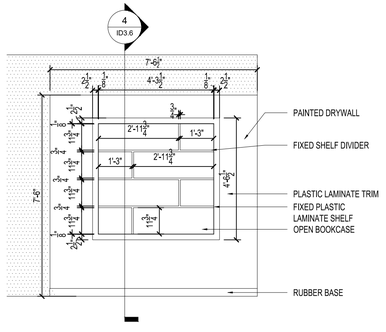


4 ELEVATION AT UNIT ROOM DIVIDER SHELVING
SCALE: 3/8" = 1'-0"

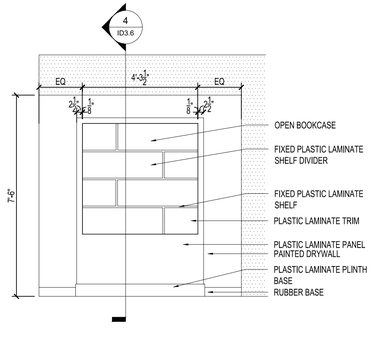

3 ELEVATION AT UNIT ROOM DIVIDER SHELVING
SCALE: 3/8" = 1'-0"

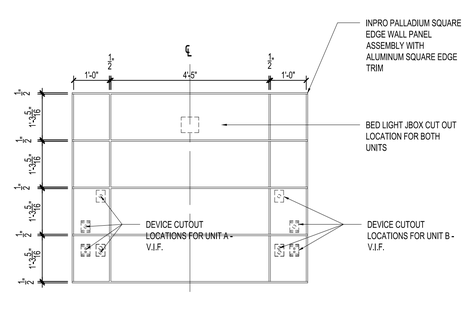

2 ELEVATION AT UNIT BED WALL PANELING SYSTEM
SCALE: 1/2" = 1'-0"

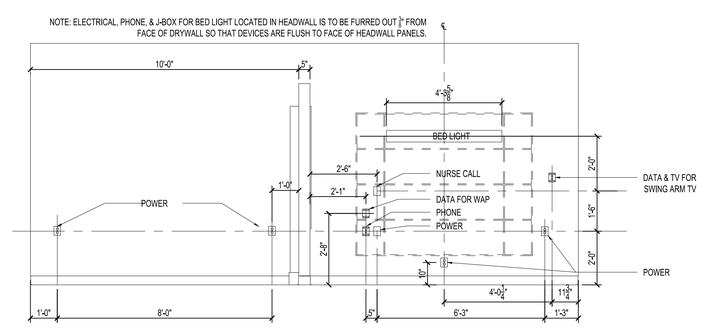

1 ELEVATION AT UNIT BED WALL
SCALE: 3/8" = 1'-0"

CONSULTANT

SEAL

WILLIAM H. FOLEY REGISTERED ARCHITECT 4665 NORTH CAROLINA ATLANTA, GA
8/12/2024

ARCHITECT

FOLEY DESIGN
21 Puritan Mill | 950 Lowery Blvd. NW | Atlanta, Georgia 30318 | (404) 761-1299

ADDRESS

PRUITTHEALTH FORSYTH COUNTY, L.L.C.
WINSTON-SALEM, NORTH CAROLINA

NO.	DATE	DESCRIPTION
1	--/--/--	-
2	--/--/--	-
3	--/--/--	-
4	--/--/--	-
5	--/--/--	-
6	--/--/--	-

Sheet Title:


INTERIOR ELEVATIONS

Date: 8/12/2024
Project No.: 202310

ID3.3

COPYRIGHT © 2024

PLOTTED: 8/12/2024 3:53:00 PM

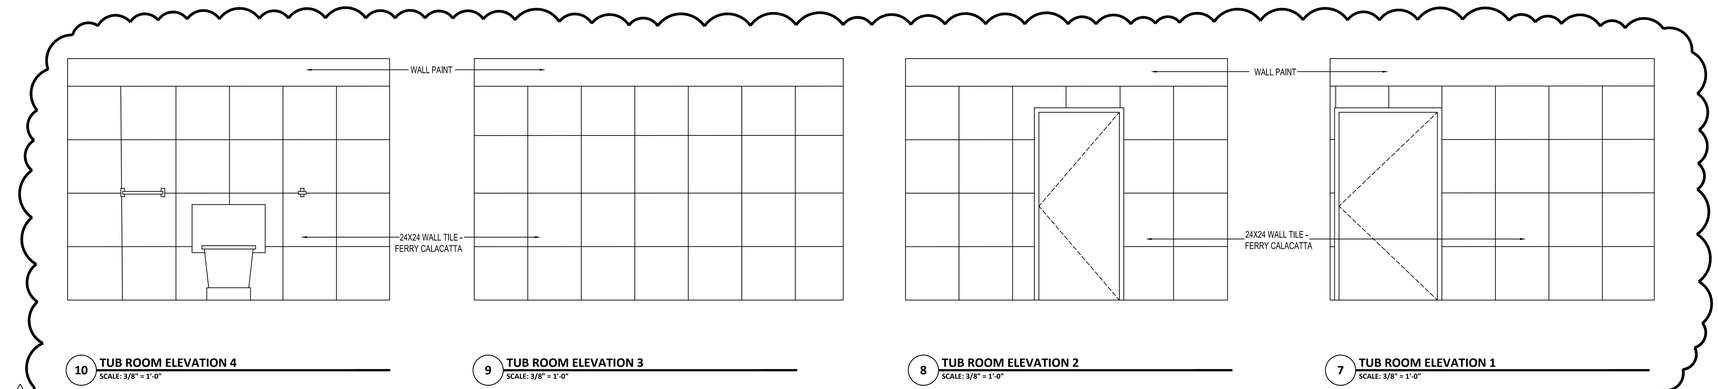


10 **TUB ROOM ELEVATION 4**
SCALE: 3/8" = 1'-0"

9 **TUB ROOM ELEVATION 3**
SCALE: 3/8" = 1'-0"


8 **TUB ROOM ELEVATION 2**
SCALE: 3/8" = 1'-0"

7 **TUB ROOM ELEVATION 1**
SCALE: 3/8" = 1'-0"


1

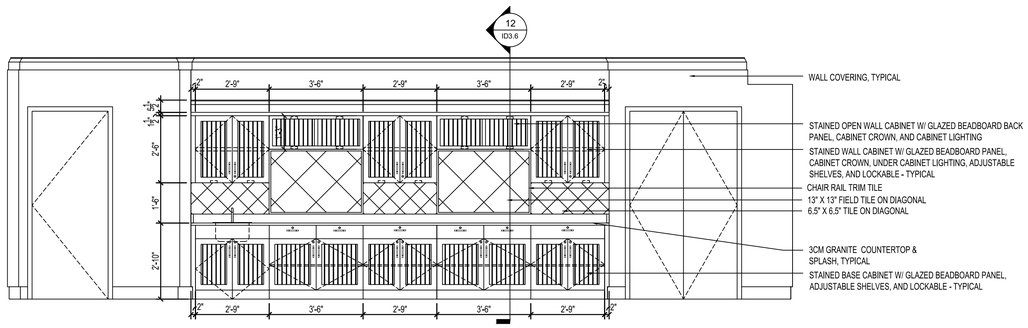


6 **PALM COURT THEME DINING SERVING CASEWORK ELEVATION**
SCALE: 3/8" = 1'-0"

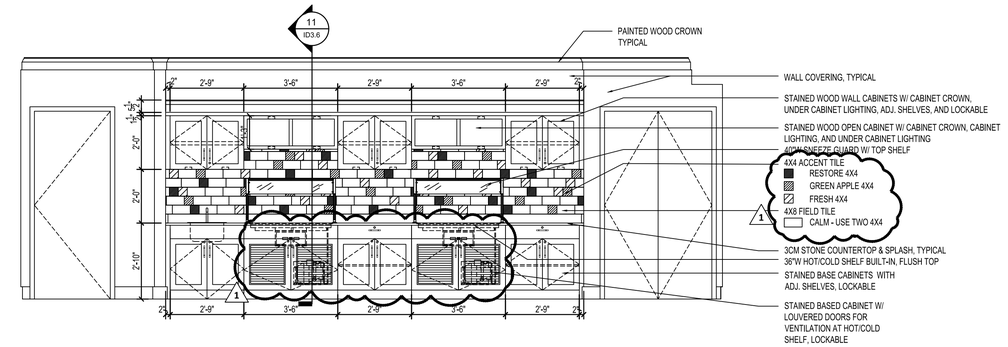


5 **RETRO THEME DINING SERVING CASEWORK ELEVATION**
SCALE: 3/8" = 1'-0"

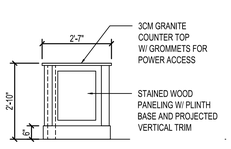


4 **DINING SERVING ISLAND SIDE ELEVATION**
SCALE: 3/8" = 1'-0"

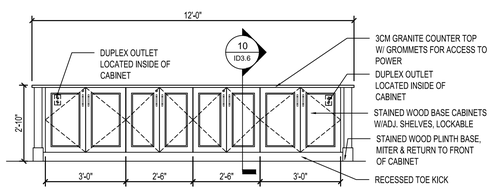

3 **DINING SERVING ISLAND CABINET ELEVATION**
SCALE: 3/8" = 1'-0"

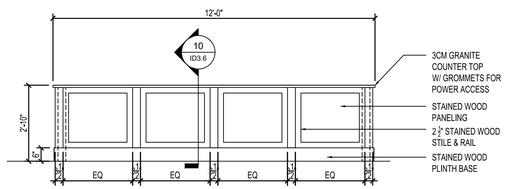

2 **DINING SERVING ISLAND FRONT ELEVATION**
SCALE: 3/8" = 1'-0"

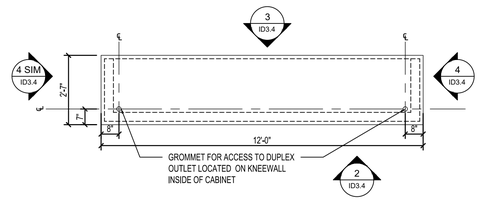

1 **ENLARGED PLAN AT DINING SERVING ISLAND**
SCALE: 3/8" = 1'-0"

PLOTTED: 9/22/2025 11:48:14 AM

CONSULTANT

SEAL

WILLIAM H. FOLEY
REGISTERED ARCHITECT
4665
NORTH CAROLINA
ATLANTA, GA
8/12/2024

ARCHITECT

FOLEY DESIGN
21 Puritan Mill | 950 Lowery Blvd. NW | Atlanta, Georgia 30318 | (404) 761-1299

ADDRESS

PRUITTHEALTH FORSYTH COUNTY, L.L.C.

WINSTON-SALEM, NORTH CAROLINA

NO.	DATE	DESCRIPTION
1	09/22/25	REVISION 1
2	--/--/--	-
3	--/--/--	-
4	--/--/--	-
5	--/--/--	-
6	--/--/--	-


Sheet Title:

INTERIOR ELEVATIONS


Date: 8/12/2024
Project No.: 202310

ID3.4


THIS DRAWING IS THE PROPERTY OF FOLEY DESIGN

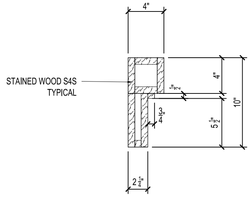


16 **SECTION AT FIREPLACE MANTEL**
SCALE: 1-1/2" = 1'-0"

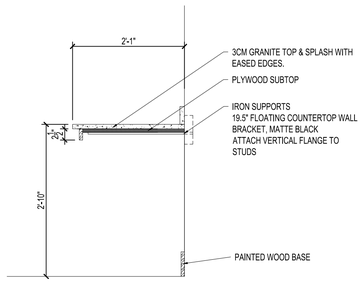


15 **SECTION AT COFFEE BAR COUNTER**
SCALE: 3/4" = 1'-0"

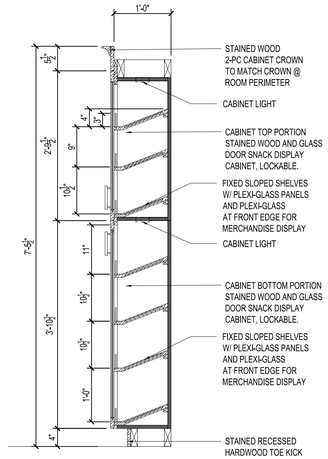


14 **SECTION AT COFFEE BAR TALL DISPLAY**
SCALE: 3/4" = 1'-0"

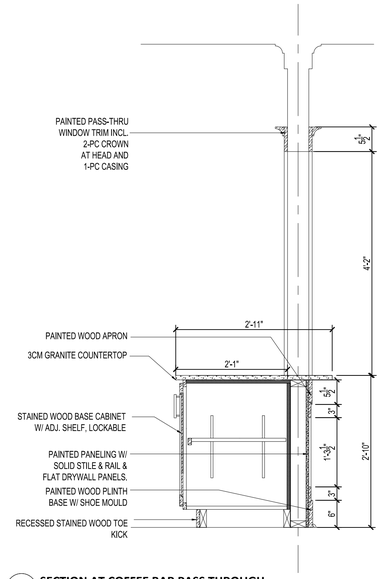


13 **SECTION AT COFFEE BAR PASS THROUGH**
SCALE: 3/4" = 1'-0"

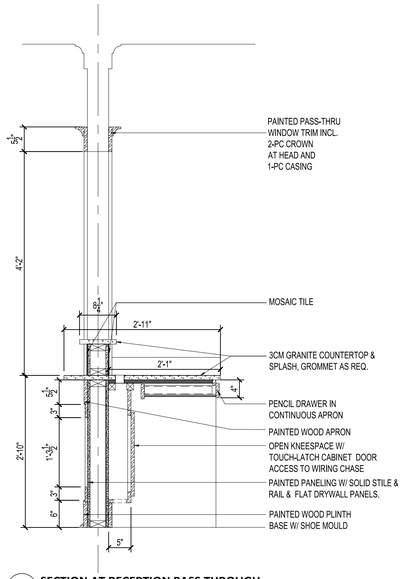


12 **SECTION AT RECEPTION PASS THROUGH**
SCALE: 3/4" = 1'-0"

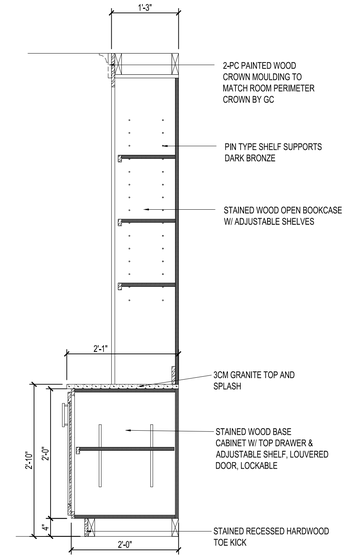


11 **SECTION AT FIREPLACE BOOKCASE**
SCALE: 3/4" = 1'-0"

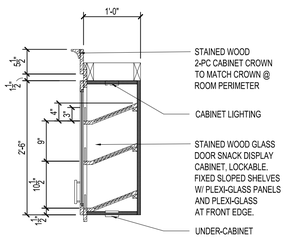


10 **SECTION AT COFFEE BAR WALL CABINET DISPLAY**
SCALE: 3/4" = 1'-0"

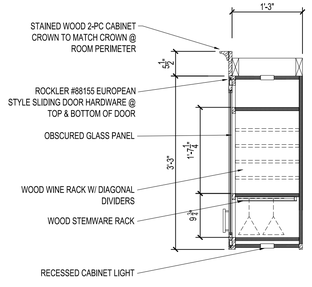


9 **SECTION AT CONCIERGE WALL CABINET**
SCALE: 3/4" = 1'-0"

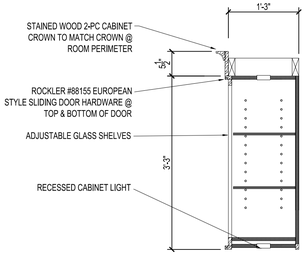


8 **SECTION AT CONCIERGE WALL CABINET**
SCALE: 3/4" = 1'-0"

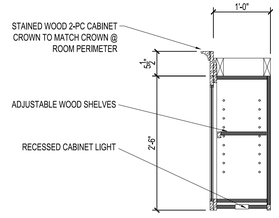


7 **SECTION AT CONCIERGE WALL CABINET**
SCALE: 3/4" = 1'-0"

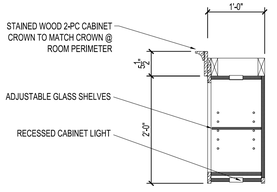


6 **SECTION AT CONCIERGE WALL CABINET**
SCALE: 3/4" = 1'-0"

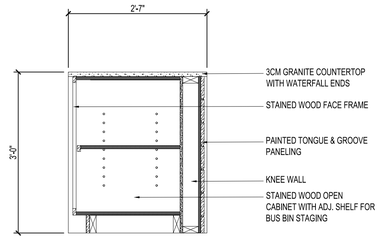


5 **SECTION AT CONCIERGE ISLAND**
SCALE: 3/4" = 1'-0"

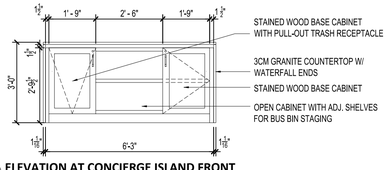


4 **ELEVATION AT CONCIERGE ISLAND FRONT**
SCALE: 3/8" = 1'-0"

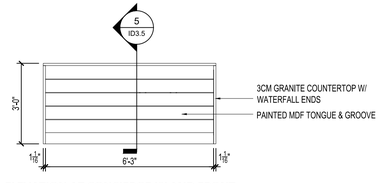

3 **ELEVATION AT CONCIERGE ISLAND FRONT**
SCALE: 3/8" = 1'-0"

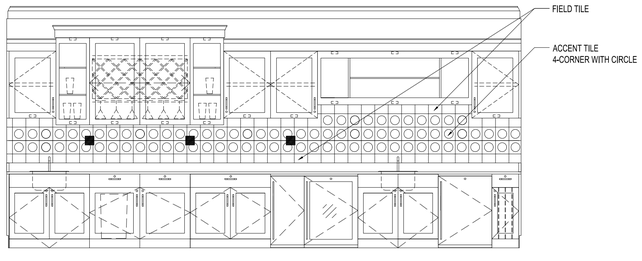

2 **ELEVATION AT CONCIERGE - TILE LAYOUT**
SCALE: 3/8" = 1'-0"

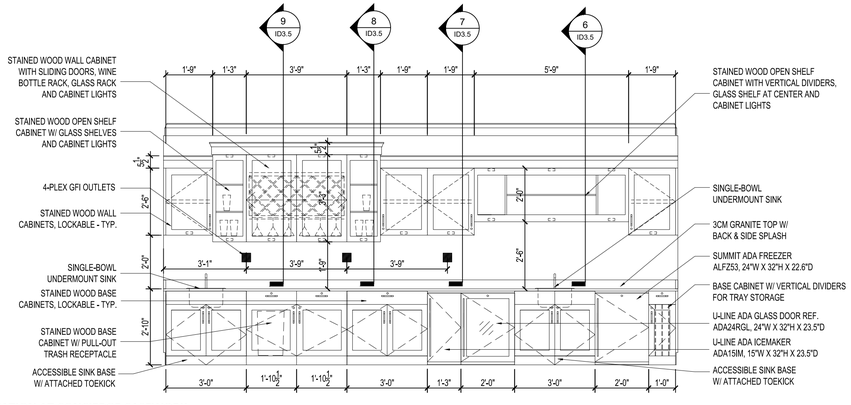

1 **ELEVATION AT CONCIERGE CASEWORK**
SCALE: 3/8" = 1'-0"

PLOTTED:

CONSULTANT

SEAL

WILLIAM H. FOLEY REGISTERED ARCHITECT 4665 NORTH CAROLINA ATLANTA, GA
8/12/2024

ARCHITECT

FOLEY DESIGN
21 Puritan Mill | 950 Lowery Blvd. NW | Atlanta, Georgia 30318 | (404) 761-1299

ADDRESS

PRUITTHEALTH FORSYTH COUNTY, L.L.C.
WINSTON-SALEM, NORTH CAROLINA


NO.	DATE	DESCRIPTION
1	--/--/--	-
2	--/--/--	-
3	--/--/--	-
4	--/--/--	-
5	--/--/--	-
6	--/--/--	-

Sheet Title:
INTERIOR ELEVATIONS & DETAILS


Date: 8/12/2024
Project No.: 202310

ID3.5

© 2024 FOLEY DESIGN

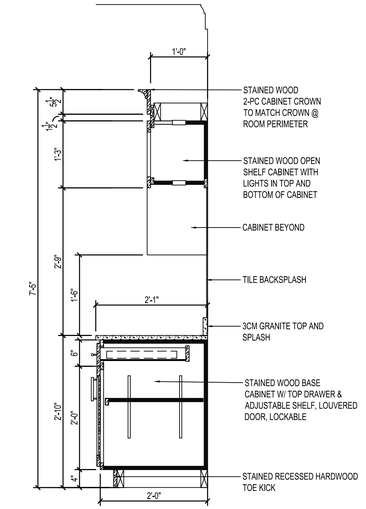


12 SECTION AT DINING CASEWORK
SCALE: 3/4" = 1'-0"

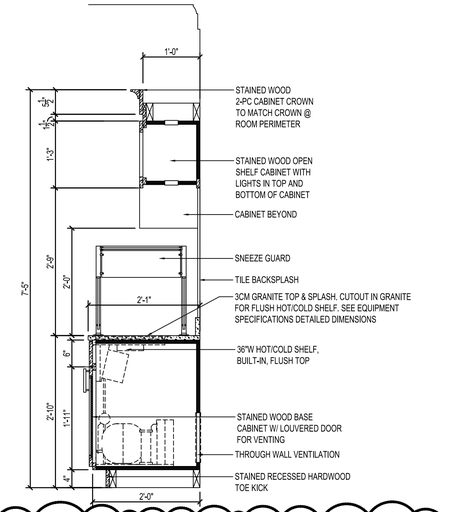

11 SECTION AT DINING HOT/COLD PLATES CASEWORK
SCALE: 3/4" = 1'-0"

1

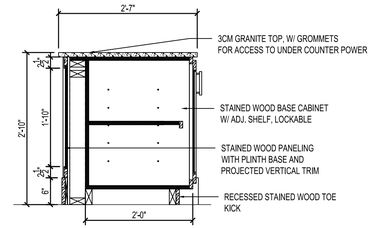


10 SECTION AT DINING ISLAND
SCALE: 3/4" = 1'-0"

9 SECTION AT RECEPTION CNTRL. POINT
SCALE: 3/4" = 1'-0"


8 SECTION AT RECEPTION CNTRL. POINT
SCALE: 3/4" = 1'-0"

7 SECTION AT WAITING
SCALE: 3/4" = 1'-0"


6 SECTION AT DAY/SITTING ROOM STORAGE
SCALE: 3/4" = 1'-0"

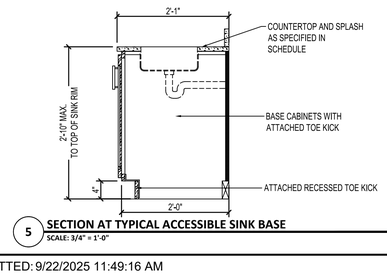


5 SECTION AT TYPICAL ACCESSIBLE SINK BASE
SCALE: 3/4" = 1'-0"

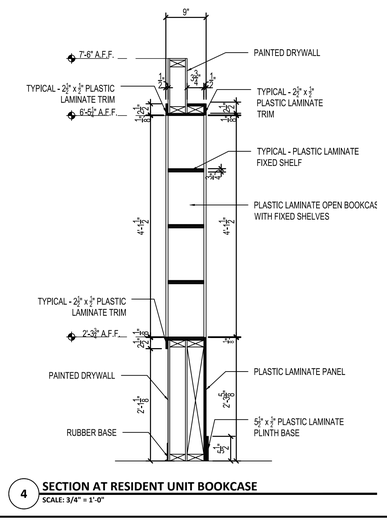


4 SECTION AT RESIDENT UNIT BOOKCASE
SCALE: 3/4" = 1'-0"

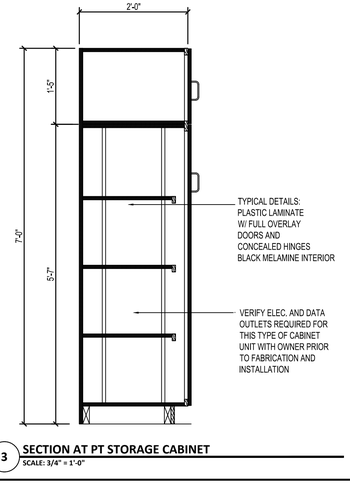

3 SECTION AT PT STORAGE CABINET
SCALE: 3/4" = 1'-0"

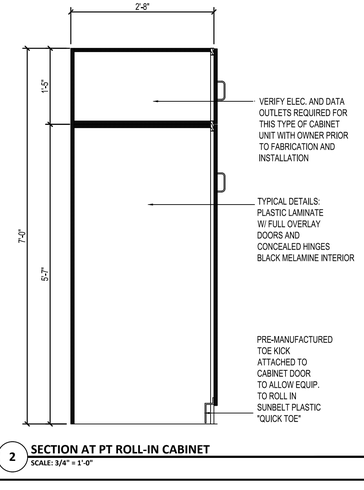

2 SECTION AT PT ROLL-IN CABINET
SCALE: 3/4" = 1'-0"

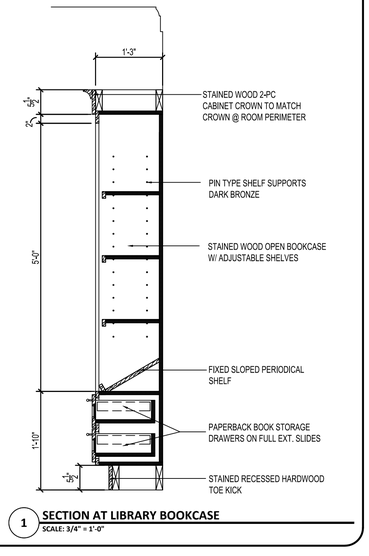

1 SECTION AT LIBRARY BOOKCASE
SCALE: 3/4" = 1'-0"

PLOTTED: 9/22/2025 11:49:16 AM

CONSULTANT

SEAL

WILLIAM H. FOLEY REGISTERED ARCHITECT 4665 NORTH CAROLINA ATLANTA, GA
8/12/2024

ARCHITECT

FOLEY DESIGN
21 Puritan Mill | 950 Lowery Blvd. NW | Atlanta, Georgia 30318 | (404) 761-1299

ADDRESS

PRUITTHEALTH FORSYTH COUNTY, L.L.C.
WINSTON-SALEM, NORTH CAROLINA

NO.	DATE	DESCRIPTION
1	09/22/25	REVISION 1
2	--/--/--	-
3	--/--/--	-
4	--/--/--	-
5	--/--/--	-
6	--/--/--	-

Sheet Title:

DETAILS AND SECTIONS

Date: 8/12/2024
Project No.: 202310

ID3.6

This drawing is the property of Foley Design and may not be reproduced or used without permission.