GENERAL NOTES:

1. ALL PUBLIC AREAS RECEIVEING PFT-400 TO RECEIVE RB-400, RUBBER WALL BASE.
2. PUBLIC RESTROOMS TO RECEIVE PTB-400, TILE BASE.
3. FITNESS ROOM TO RECEIVE RB-700, RUBBER WALL BASE.
4. BOH AREAS TO RECEIVE RB-800, COVE BASE.
5. CORRIDORS TO RECEIVE RB-300 RUBBER WALL BASE
6. REFERENCE SHEETS I-106 THROUGH I-113 FOR GUESTROOM AND GUEST BATH FINISHES.
7. ALL 90 DEGREE OUTSIDE CORNERS IN LOBBY FINISHED IN WALLCOVERING TO RECEIVE CG-401 CORNERGUARDS.
8. ALL 90 DEGREE OUTSIDE CORNERS IN CORRIDOR FINISHED IN WALLCOVERING TO RECEIVE CG-300 CORNERGUARDS.

PUBLIC SPACE FINISH PLAN LEGEND

FRP	FULL HEIGHT FRP PANELS, COLOR: WHITE	
P-800	GENERAL PAINT @ BOH	
P-801	GENERAL PAINT @ BOH BREAKROOM	
PWT-400	WALL TILE @ LOBBY COLUMNS	
PWT-600	WALL TILE @ PUBLIC RESTROOM WET WALLS	
VWC-300	GENERAL WALLCOVERING @ CORRIDORS	
VWC-301	ACCENT WALLCOVERING @ FIRST FLOOR ELEV. LOBBY	
VWC-302	ACCENT WALLCOVERING @ UPPER FLOOR ELEV. LOBBY	
VWC-400	GENERAL WALLCOVERING @ LOBBY & FITNESS	
VWC-401	ACCENT WALLCOVERING @ HYDRATION AND CAFFEINATION STATION	
VWC-402	ACCENT WALLCOVERING @ VESTIBULE	
VWC-403	ACCENT WALLCOVERING @ SERVING	
VWC-600	GENERAL WALLCOVERING @ PUBLIC RESTROOM	
VWC-800	ACCENT WALLCOVERING @ BOH BREAKROOM	
VWC-801	GENERAL WALLCOVERING @ BOH	
WP-10	WALL PROTECTION @ RECEPTION & MARKET	
WP-10/ FILM-01	WALL PROTECTION & GLASS FILM @ RECEPTION	

CPT-300	CARPET TILE @ GUEST CORRIDORS	
CPT-400	CARPET TILE INSET @ FRONT DESK	
CPT-12.ALT	CARPET TILE @ BOH OFFICES	
CPT-12	BROADLOOM CARPET @ STAIRS	
PFT-300	GENERAL FLOOR TILE @ ELEV. LOBBY	
PFT-301	FLOOR TILE @ UPPER FLOOR ELEV. LOBBY	
PFT-400	GENERAL FLOOR TILE @ LOBBY	
PFT-401	ACCENT FLOOR TILE @ LOBBY	
PFT-600	FLOOR TILE @ PUBLIC RESTROOM	
PFT-700	FLOOR TILE @ GUEST LAUNDRY	

SC	SEALED CONCRETE - CLEAR COAT	
LVT-800	LVT @ EMPLOYEE BOH	
T-13	QUARRY TILE @ FOOD PREP	
RBF-700	RUBBER FLOORING @ FITNESS	

KEYED NOTES

1	GC TO INSTALL FLOORING TRANSITION TR-100 - SCHLUTER SHEINE ANODIZED ALUMINUM FINISH.
2	GC TO SUPPLY AND INSTALL SCHLUTER RONDEC GRAPHITE - ANODIZED ALUMINUM FINISH AT ALL OUTSIDE CORNERS.

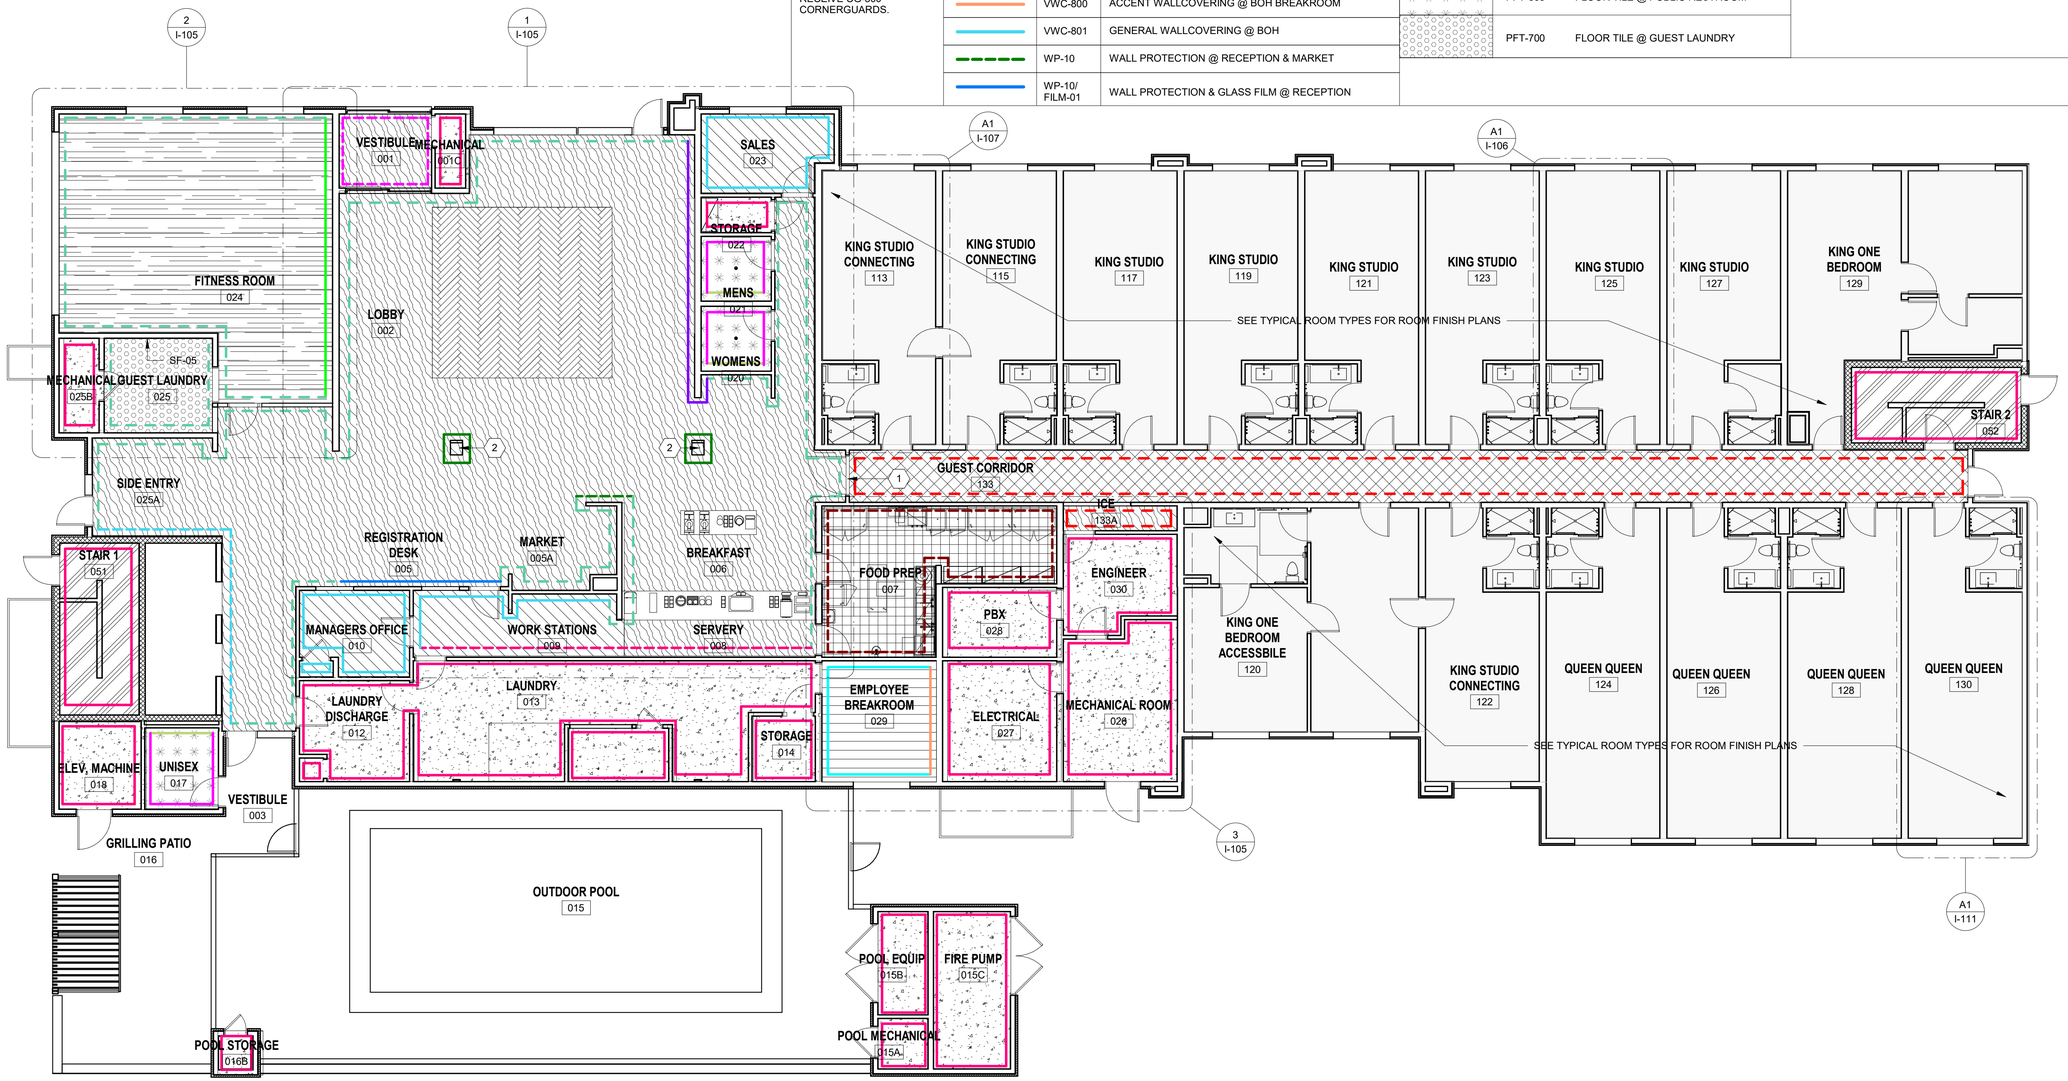

A1 LEVEL 1 - FINISH PLAN

SCALE: 1/8" = 1'-0"

BRAND SUBMITTAL - NOT FOR CONSTRUCTION

POND

3500 Parkway Lane
Suite 500
Peachtree Corners
Georgia 30092

Copyright © 2024 by Pond & Company. All rights reserved. No copying or duplication of these documents is allowed without the expressed written agreement of Pond & Company.

EOR/AOR SEAL

CLIENT INFORMATION

PARAGON HOTEL GROUP

PROJECT NAME

HOME2 SUITES

475 HOSPITALITY BLVD
GREENWOOD, SC 29649

DRAWING ISSUE

MARK	DESCRIPTION	DATE

DESIGNED BY:	HMO
DRAWN BY:	HMO / PGI
CHECKED BY:	ADS
SUBMITTED BY:	ADS
DATE:	10.24.2024
PROJECT #:	1240289

SHEET TITLE

FIRST FLOOR FINISH PLAN

SHEET NUMBER

I-101

ORIGINAL SHEET SIZE: 22" X 34"

3/21/2025 2:41:40 PM Autodesk Docs://1240289-Home2-Greenwood, SC/1240289_Home2_ID_v23.rvt

GENERAL NOTES:

1. ALL PUBLIC AREAS RECEIVEING PFT-400 TO RECEIVE RB-400, RUBBER WALL BASE.
2. PUBLIC RESTROOMS TO RECEIVE PTB-400, TILE BASE.
3. FITNESS ROOM TO RECEIVE RB-700, RUBBER WALL BASE.
4. BOH AREAS TO RECEIVE RB-800, COVE BASE.
5. CORRIDORS TO RECEIVE RB-300 RUBBER WALL BASE
6. REFERENCE SHEETS I-106 THROUGH I-113 FOR GUESTROOM AND GUEST BATH FINISHES.
7. ALL 90 DEGREE OUTSIDE CORNERS IN LOBBY FINISHED IN WALLCOVERING TO RECEIVE CG-401 CORNERGUARDS.
8. ALL 90 DEGREE OUTSIDE CORNERS IN CORRIDOR FINISHED IN WALLCOVERING TO RECEIVE CG-300 CORNERGUARDS.

PUBLIC SPACE FINISH PLAN LEGEND

FRP	FULL HEIGHT FRP PANELS, COLOR: WHITE
P-800	GENERAL PAINT @ BOH
P-801	GENERAL PAINT @ BOH BREAKROOM
PWT-400	WALL TILE @ LOBBY COLUMNS
PWT-600	WALL TILE @ PUBLIC RESTROOM WET WALLS
VWC-300	GENERAL WALLCOVERING @ CORRIDORS
VWC-301	ACCENT WALLCOVERING @ FIRST FLOOR ELEV. LOBBY
VWC-302	ACCENT WALLCOVERING @ UPPER FLOOR ELEV. LOBBY
VWC-400	GENERAL WALLCOVERING @ LOBBY & FITNESS
VWC-401	ACCENT WALLCOVERING @ HYDRATION AND CAFFEINATION STATION
VWC-402	ACCENT WALLCOVERING @ VESTIBULE
VWC-403	ACCENT WALLCOVERING @ SERVING
VWC-600	GENERAL WALLCOVERING @ PUBLIC RESTROOM
VWC-800	ACCENT WALLCOVERING @ BOH BREAKROOM
VWC-801	GENERAL WALLCOVERING @ BOH
WP-10	WALL PROTECTION @ RECEPTION & MARKET
WP-10/ FILM-01	WALL PROTECTION & GLASS FILM @ RECEPTION

CPT-300	CARPET TILE @ GUEST CORRIDORS
CPT-400	CARPET TILE INSET @ FRONT DESK
CPT-12.ALT	CARPET TILE @ BOH OFFICES
CPT-12	BROADLOOM CARPET @ STAIRS
PFT-300	GENERAL FLOOR TILE @ ELEV. LOBBY
PFT-301	FLOOR TILE @ UPPER FLOOR ELEV. LOBBY
PFT-400	GENERAL FLOOR TILE @ LOBBY
PFT-401	ACCENT FLOOR TILE @ LOBBY
PFT-600	FLOOR TILE @ PUBLIC RESTROOM
PFT-700	FLOOR TILE @ GUEST LAUNDRY

SC	SEALED CONCRETE - CLEAR COAT
LVT-800	LVT @ EMPLOYEE BOH
T-13	QUARRY TILE @ FOOD PREP
RBF-700	RUBBER FLOORING @ FITNESS

KEYED NOTES

1	GC TO INSTALL FLOORING TRANSITION TR-100 - SCHLUTER SHEINE ANODIZED ALUMINUM FINISH.
2	GC TO SUPPLY AND INSTALL SCHLUTER RONDEC GRAPHITE - ANODIZED ALUMINUM FINISH AT ALL OUTSIDE CORNERS.

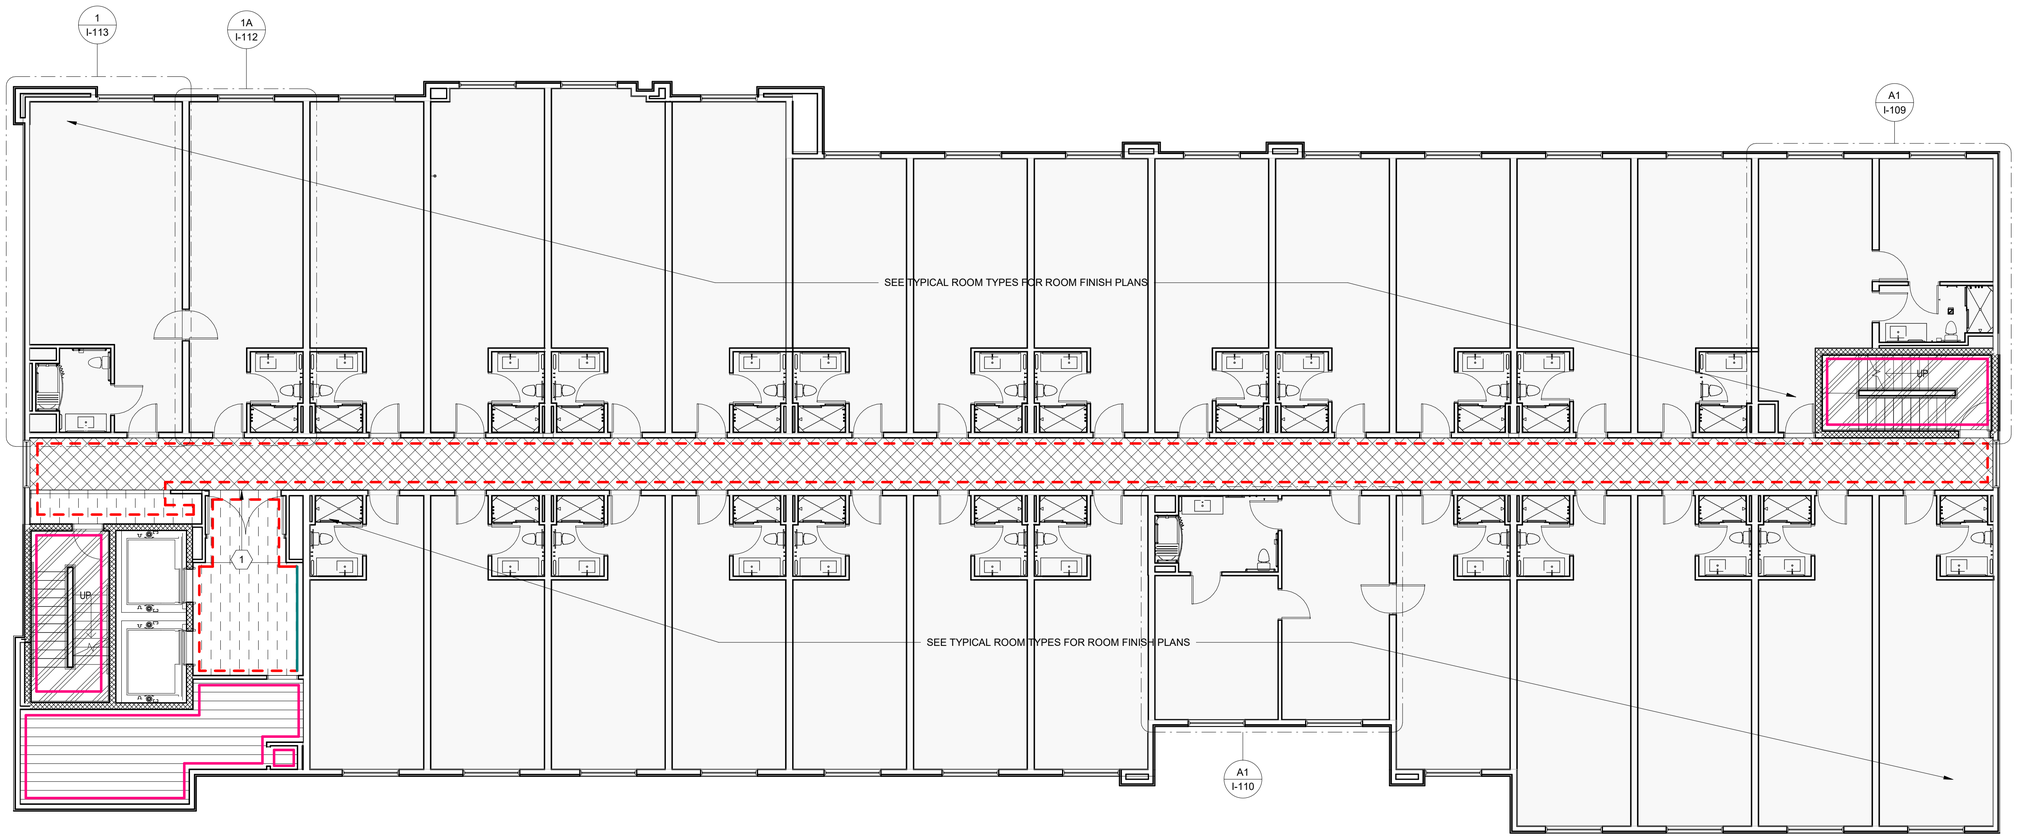

A1 TYP. UPPER FLOOR - INTERIOR FINISH PLAN

SCALE: 1/8" = 1'-0"

BRAND SUBMITTAL - NOT FOR CONSTRUCTION

POND
3500 Parkway Lane
Suite 500
Peachtree Corners
Georgia 30092

Copyright © 2024 by Pond & Company. All rights reserved. No copying or duplication of these documents is allowed without the expressed written agreement of Pond & Company.

EOR/AOR SEAL

CLIENT INFORMATION

PARAGON HOTEL GROUP

PROJECT NAME

HOME2 SUITES

475 HOSPITALITY BLVD
GREENWOOD, SC 29649

DRAWING ISSUE

DATE | DESCRIPTION | MARK

DESIGNED BY:	HMO
DRAWN BY:	HMO / PGI
CHECKED BY:	ADS
SUBMITTED BY:	ADS
DATE:	10.24.2024
PROJECT #:	1240289

SHEET TITLE

TYP. UPPER FLOOR - INTERIOR FINISH PLAN

SHEET NUMBER

I-102

ORIGINAL SHEET SIZE: 22" X 34"

3/21/2025 2:41:40 PM Autodesk Docs://1240289-Home2-Greenwood, SC/1240289_Home2_ID_v23.rvt

GENERAL NOTES:

1. ALL PUBLIC AREAS RECEIVEING PFT-400 TO RECEIVE RB-400, RUBBER WALL BASE.
2. PUBLIC RESTROOMS TO RECEIVE PTB-400, TILE BASE.
3. FITNESS ROOM TO RECEIVE RB-700, RUBBER WALL BASE.
4. BOH AREAS TO RECEIVE RB-800, COVE BASE.
5. CORRIDORS TO RECEIVE RB-300 RUBBER WALL BASE
6. REFERENCE SHEETS I-106 THROUGH I-113 FOR GUESTROOM AND GUEST BATH FINISHES.
7. ALL 90 DEGREE OUTSIDE CORNERS IN LOBBY FINISHED IN WALLCOVERING TO RECEIVE CG-401 CORNERGUARDS.
8. ALL 90 DEGREE OUTSIDE CORNERS IN CORRIDOR FINISHED IN WALLCOVERING TO RECEIVE CG-300 CORNERGUARDS.

PUBLIC SPACE FINISH PLAN LEGEND

FRP	FULL HEIGHT FRP PANELS, COLOR: WHITE	
P-800	GENERAL PAINT @ BOH	
P-801	GENERAL PAINT @ BOH BREAKROOM	
PWT-400	WALL TILE @ LOBBY COLUMNS	
PWT-600	WALL TILE @ PUBLIC RESTROOM WET WALLS	
VWC-300	GENERAL WALLCOVERING @ CORRIDORS	
VWC-301	ACCENT WALLCOVERING @ FIRST FLOOR ELEV. LOBBY	
VWC-302	ACCENT WALLCOVERING @ UPPER FLOOR ELEV. LOBBY	
VWC-400	GENERAL WALLCOVERING @ LOBBY & FITNESS	
VWC-401	ACCENT WALLCOVERING @ HYDRATION AND CAFFEINATION STATION	
VWC-402	ACCENT WALLCOVERING @ VESTIBULE	
VWC-403	ACCENT WALLCOVERING @ SERVING	
VWC-600	GENERAL WALLCOVERING @ PUBLIC RESTROOM	
VWC-800	ACCENT WALLCOVERING @ BOH BREAKROOM	
VWC-801	GENERAL WALLCOVERING @ BOH	
WP-10	WALL PROTECTION @ RECEPTION & MARKET	
WP-10/ FILM-01	WALL PROTECTION & GLASS FILM @ RECEPTION	

CPT-300	CARPET TILE @ GUEST CORRIDORS	
CPT-400	CARPET TILE INSET @ FRONT DESK	
CPT-12.ALT	CARPET TILE @ BOH OFFICES	
CPT-12	BROADLOOM CARPET @ STAIRS	
PFT-300	GENERAL FLOOR TILE @ ELEV. LOBBY	
PFT-301	FLOOR TILE @ UPPER FLOOR ELEV. LOBBY	
PFT-400	GENERAL FLOOR TILE @ LOBBY	
PFT-401	ACCENT FLOOR TILE @ LOBBY	
PFT-600	FLOOR TILE @ PUBLIC RESTROOM	
PFT-700	FLOOR TILE @ GUEST LAUNDRY	

SC	SEALED CONCRETE - CLEAR COAT	
LVT-800	LVT @ EMPLOYEE BOH	
T-13	QUARRY TILE @ FOOD PREP	
RBF-700	RUBBER FLOORING @ FITNESS	

KEYED NOTES

1	GC TO INSTALL FLOORING TRANSITION TR-100 - SCHLUTER SHEINE ANODIZED ALUMINUM FINISH.
2	GC TO SUPPLY AND INSTALL SCHLUTER RONDEC GRAPHITE - ANODIZED ALUMINUM FINISH AT ALL OUTSIDE CORNERS.

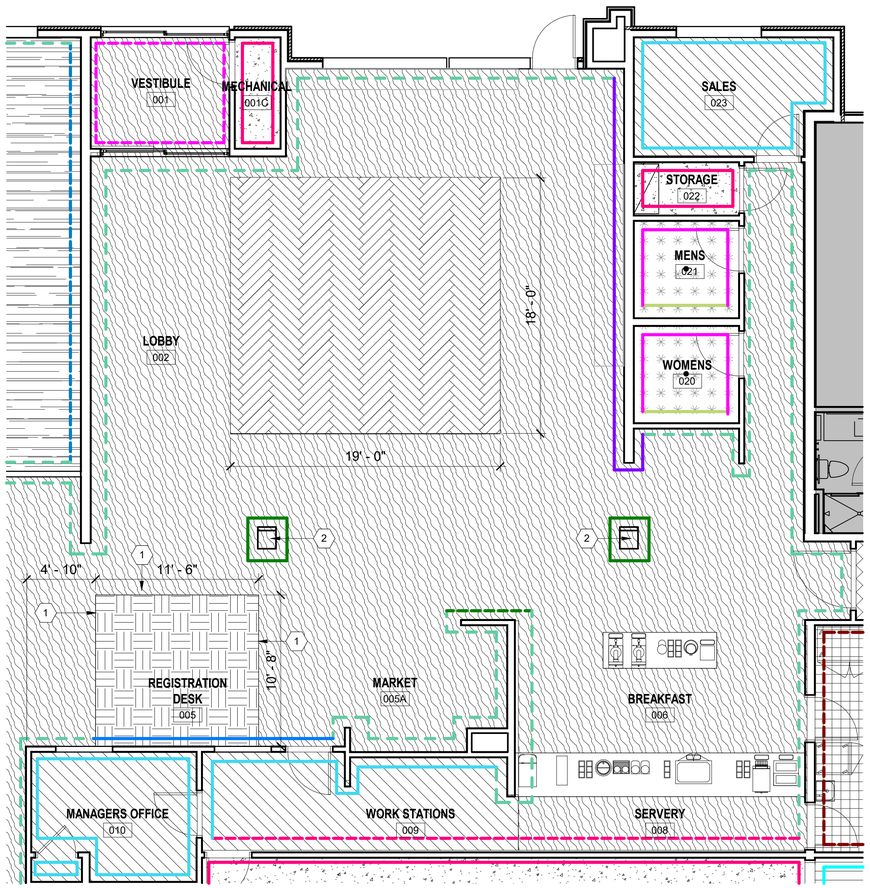

1 ENLARGED FINISH PLAN - LOBBY
SCALE: 3/16" = 1'-0"

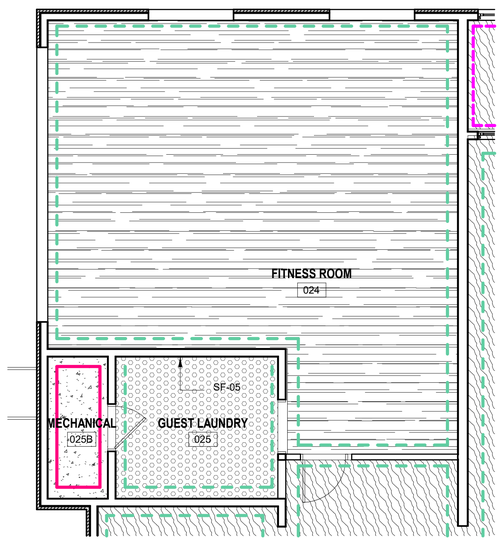

2 ENLARGED FINISH PLAN - FITNESS
SCALE: 3/16" = 1'-0"

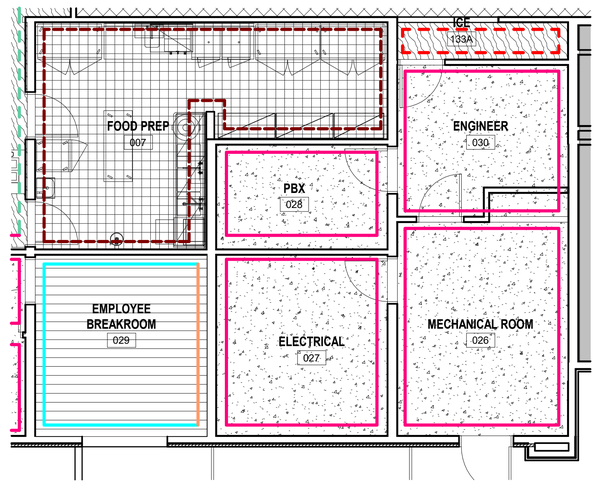

3 ENLARGED FINISH PLAN - BACK OF HOUSE
SCALE: 3/16" = 1'-0"

POND
3500 Parkway Lane
Suite 500
Peachtree Corners
Georgia 30092

Copyright © 2024 by Pond & Company. All rights reserved. No copying or duplication of these documents is allowed without the expressed written agreement of Pond & Company.

EOR/AOR SEAL

CLIENT INFORMATION

PARAGON HOTEL GROUP

PROJECT NAME

HOME2 SUITES

475 HOSPITALITY BLVD
GREENWOOD, SC 29649

DRAWING ISSUE

MARK	DESCRIPTION	DATE

DESIGNED BY:	HMO
DRAWN BY:	HMO / PGI
CHECKED BY:	ADS
SUBMITTED BY:	ADS
DATE:	10.24.2024
PROJECT #:	1240289

SHEET TITLE

ENLARGED FINISH PLANS

SHEET NUMBER

I-105

ORIGINAL SHEET SIZE:
22" X 34"

BRAND SUBMITTAL - NOT FOR CONSTRUCTION

3/21/2025 2:41:41 PM Autodesk Docs://1240289-Home2-Greenwood, SC/1240289_Home2_ID_v23.rvt

GUESTROOM FINISH PLAN LEGEND		
WALL FINISHES		
	P-100	GENERAL WALL PAINT @ GUESTROOM
	P-101	ACCENT WALL PAINT @ GUESTROOM WINDOW WALL
	VWC-100	ACCENT WALLCOVERING @ HEADBOARD WALL
	VWC-200	GENERAL WALLCOVERING @ GUESTROOM BATHROOM
FLOOR FINISHES		
	CPT-100	CARPET TILE @ GUESTROOM
	CPT-101	ACCENT CARPET TILE @ GUESTROOM
	PFT-200	FLOOR TILE AT ENTRY AND GUEST BATHROOM

GENERAL FINISH NOTES:

1. WALLS IN GUESTROOM TO RECEIVE RB-100 RUBBER WALL BASE AT ALL CARPET AND ENTRY TILE LOCATIONS.
2. DOOR TRIM TO RECEIVE TP-100 SEMI GLOSS FINISH
3. GUESTROOM AND GUESTROOM BATH CEILINGS TO RECEIVE CLGP-100
4. WALLS IN GUEST BATHROOM TO RECEIVE PTB-200
5. GC TO INSTALL CG-100 CORNER GUARDS AT ALL 90 DEGREE CORNERS.

GUESTROOM FINISH KEYED NOTES	
1	GC TO INSTALL FLOORING TRANSITION TR-100 - SCHLUTER SHEINE ANODIZED ALUMINUM FINISH.

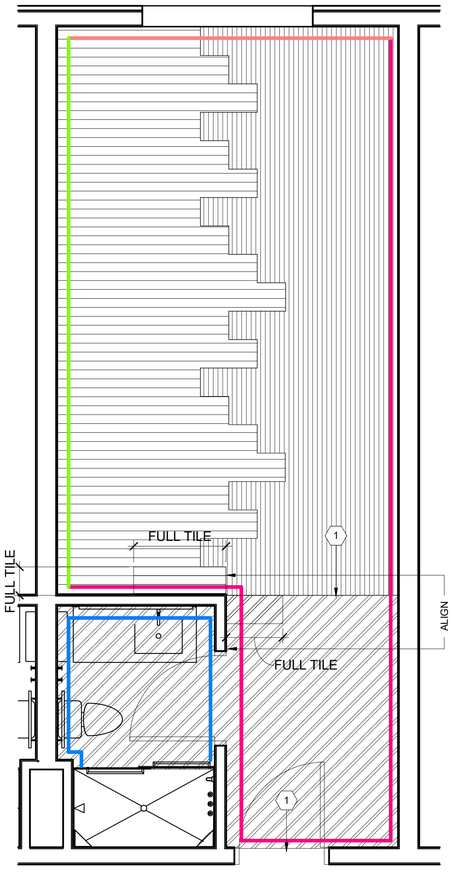

A1 KING SUITE STUDIO - FINISH PLAN
SCALE: 3/8" = 1'-0"

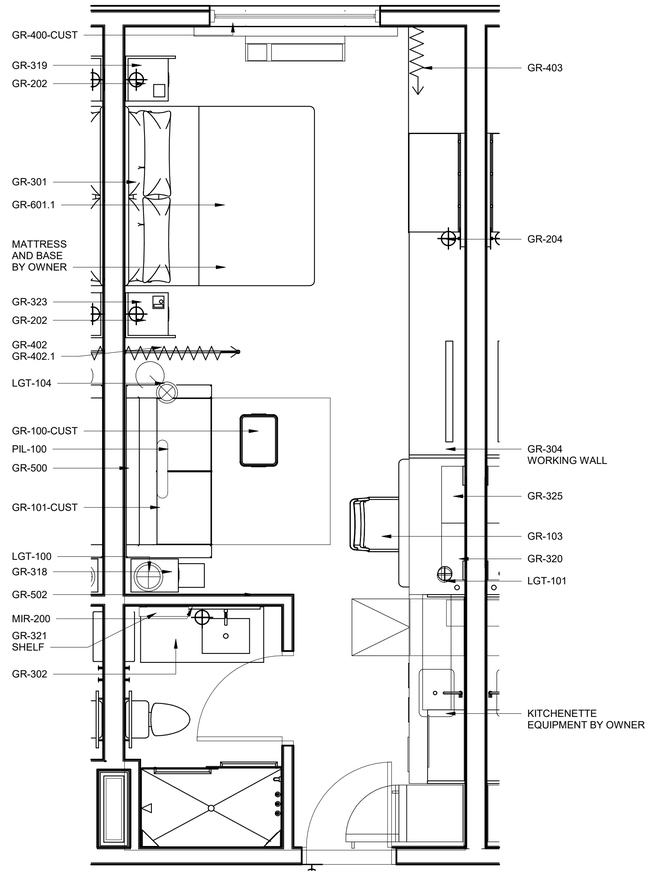

A3 KING SUITE STUDIO - FURNITURE PLAN
SCALE: 3/8" = 1'-0"

POND
3500 Parkway Lane
Suite 500
Peachtree Corners
Georgia 30092

Copyright © 2024 by Pond & Company. All rights reserved. No copying or duplication of these documents is allowed without the expressed written agreement of Pond & Company.

EOR/AOR SEAL

CLIENT INFORMATION

PARAGON HOTEL GROUP

PROJECT NAME

HOME2 SUITES

475 HOSPITALITY BLVD
GREENWOOD, SC 29649

DRAWING ISSUE

MARK	DESCRIPTION	DATE

DESIGNED BY:	HMO
DRAWN BY:	HMO / PGI
CHECKED BY:	ADS
SUBMITTED BY:	ADS
DATE:	10.24.2024
PROJECT #:	1240289

SHEET TITLE

TYPICAL ROOM TYPES - KING STUDIO SUITE

SHEET NUMBER

I-106

ORIGINAL SHEET SIZE:
22" X 34"

BRAND SUBMITTAL - NOT FOR CONSTRUCTION

3/21/2025 2:41:41 PM Autodesk Docs://1240289-Home2-Greenwood, SC/1240289_Home2_ID_v23.rvt

GUESTROOM FINISH PLAN LEGEND

WALL FINISHES

	P-100	GENERAL WALL PAINT @ GUESTROOM
	P-101	ACCENT WALL PAINT @ GUESTROOM WINDOW WALL
	VWC-100	ACCENT WALLCOVERING @ HEADBOARD WALL
	VWC-200	GENERAL WALLCOVERING @ GUESTROOM BATHROOM

FLOOR FINISHES

	CPT-100	CARPET TILE @ GUESTROOM
	CPT-101	ACCENT CARPET TILE @ GUESTROOM
	PFT-200	FLOOR TILE AT ENTRY AND GUEST BATHROOM

GENERAL FINISH NOTES:

1. WALLS IN GUESTROOM TO RECEIVE RB-100 RUBBER WALL BASE AT ALL CARPET AND ENTRY TILE LOCATIONS.
2. DOOR TRIM TO RECEIVE TP-100 SEMI GLOSS FINISH
3. GUESTROOM AND GUESTROOM BATH CEILINGS TO RECEIVE CLGP-100
4. WALLS IN GUEST BATHROOM TO RECEIVE PTB-200
5. GC TO INSTALL CG-100 CORNER GUARDS AT ALL 90 DEGREE CORNERS.

GUESTROOM FINISH KEYED NOTES

1	GC TO INSTALL FLOORING TRANSITION TR-100 - SCHLUTER SHEINE ANODIZED ALUMINUM FINISH.

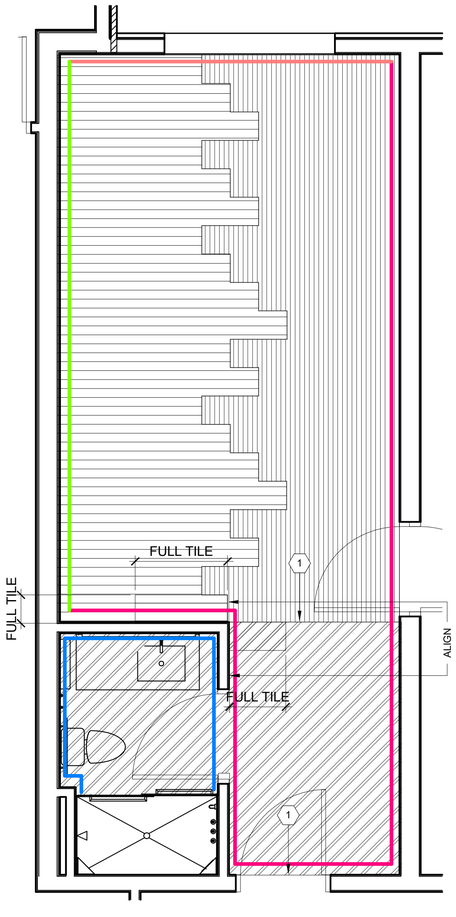

A1 KING STUDIO CONNECTOR - FINISH PLAN
SCALE: 3/8" = 1'-0"

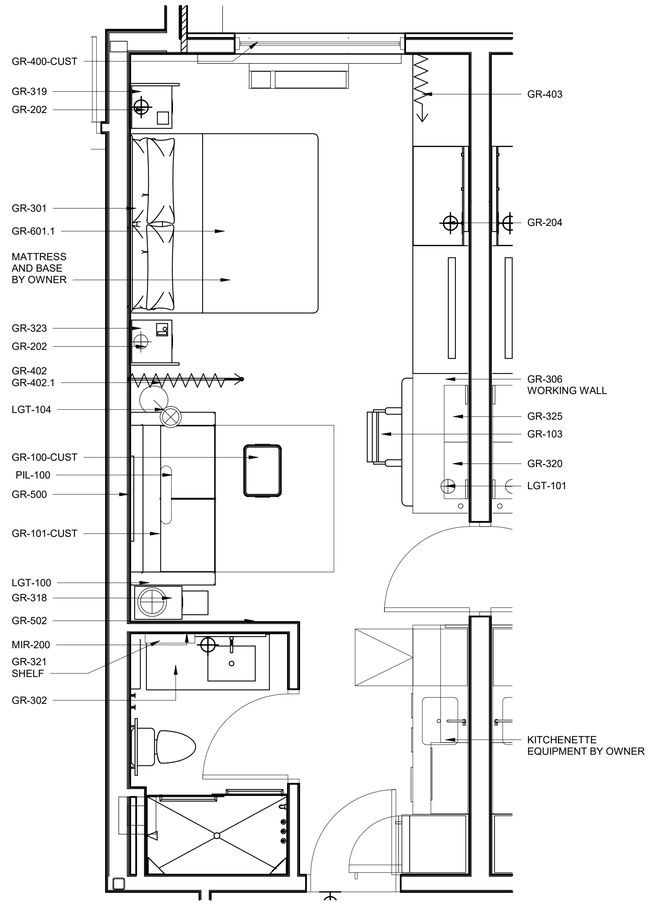

A3 KING STUDIO SUITE CONNECTOR - FURNITURE PLAN
SCALE: 3/8" = 1'-0"

POND
3500 Parkway Lane
Suite 500
Peachtree Corners
Georgia 30092

Copyright © 2024 by Pond & Company. All rights reserved. No copying or duplication of these documents is allowed without the expressed written agreement of Pond & Company.

EOR/AOR SEAL

CLIENT INFORMATION

PARAGON HOTEL GROUP

PROJECT NAME

HOME2 SUITES

475 HOSPITALITY BLVD
GREENWOOD, SC 29649

DRAWING ISSUE

MARK	DESCRIPTION	DATE

DESIGNED BY:	HMO
DRAWN BY:	HMO / PGI
CHECKED BY:	ADS
SUBMITTED BY:	ADS
DATE:	10.24.2024
PROJECT #:	1240289

SHEET TITLE

TYPICAL ROOM TYPES - KING STUDIO SUITE CONNECTOR

SHEET NUMBER

I-107

ORIGINAL SHEET SIZE:
22" X 34"

3/21/2025 2:41:42 PM Autodesk Docs://1240289-Home2-Greenwood, SC/1240289_Home2_ID_v23.rvt

BRAND SUBMITTAL - NOT FOR CONSTRUCTION

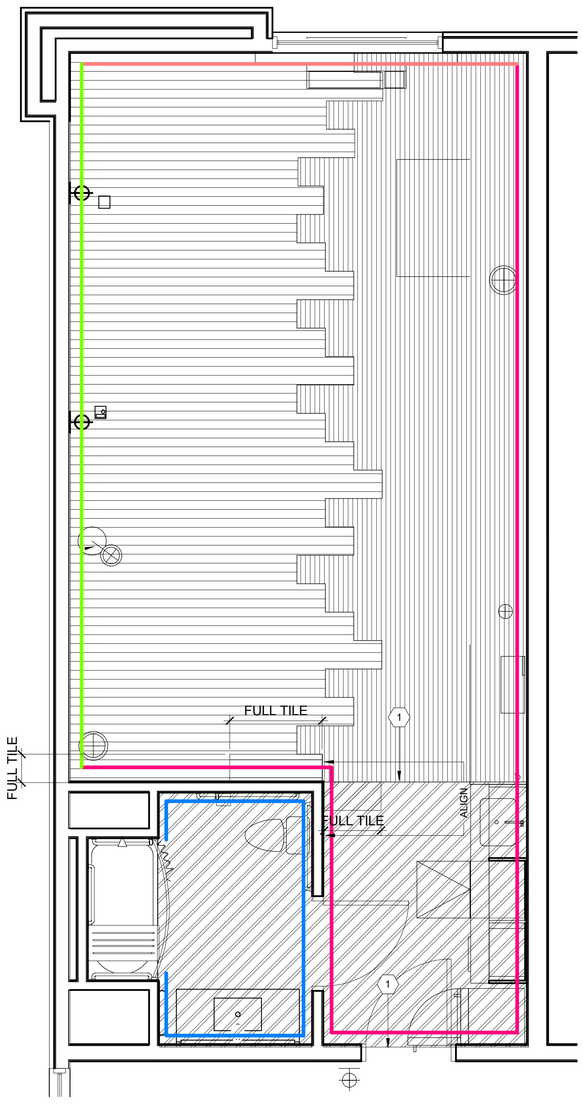

A1 KING STUDIO SUITE ACCESSIBLE - FINISH PLAN
SCALE: 3/8" = 1'-0"

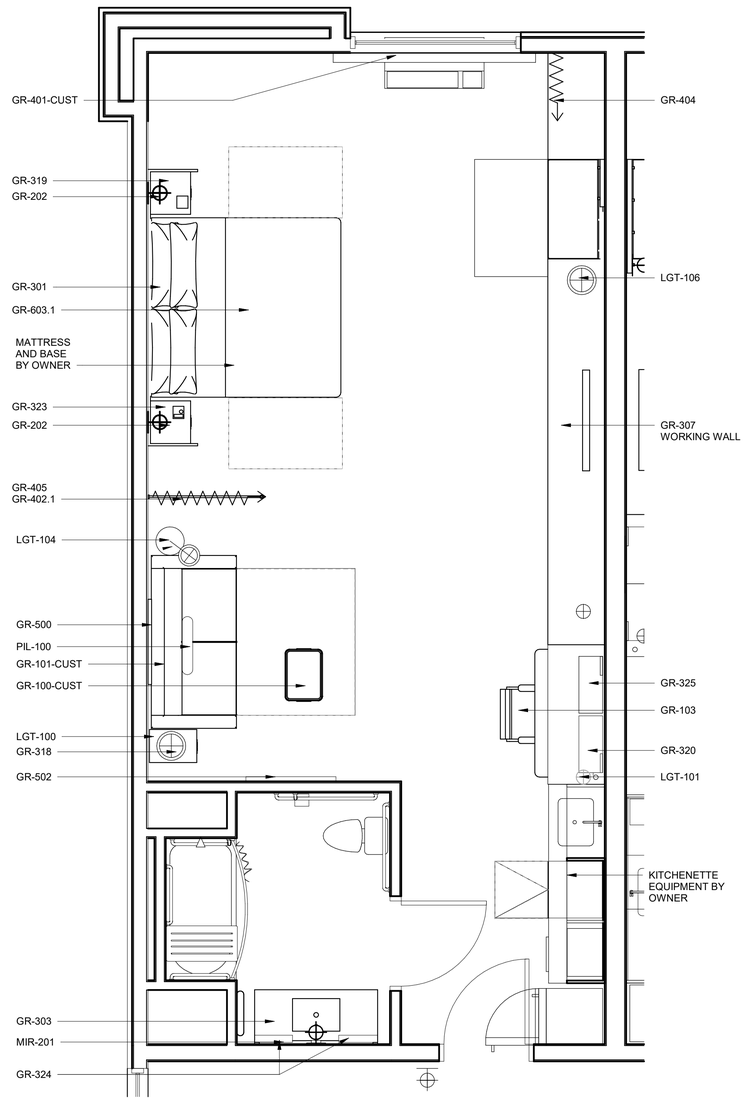

A2 KING STUDIO SUITE ACCESSIBLE - FURNITURE PLAN
SCALE: 3/8" = 1'-0"

GUESTROOM FINISH PLAN LEGEND

WALL FINISHES

P-100	GENERAL WALL PAINT @ GUESTROOM
P-101	ACCENT WALL PAINT @ GUESTROOM WINDOW WALL
VWC-100	ACCENT WALLCOVERING @ HEADBOARD WALL
VWC-200	GENERAL WALLCOVERING @ GUESTROOM BATHROOM

FLOOR FINISHES

CPT-100	CARPET TILE @ GUESTROOM
CPT-101	ACCENT CARPET TILE @ GUESTROOM
PFT-200	FLOOR TILE AT ENTRY AND GUEST BATHROOM

GENERAL FINISH NOTES:

1. WALLS IN GUESTROOM TO RECEIVE RB-100 RUBBER WALL BASE AT ALL CARPET AND ENTRY TILE LOCATIONS.
2. DOOR TRIM TO RECEIVE TP-100 SEMI GLOSS FINISH
3. GUESTROOM AND GUESTROOM BATH CEILINGS TO RECEIVE CLGP-100
4. WALLS IN GUEST BATHROOM TO RECEIVE PTB-200
5. GC TO INSTALL CG-100 CORNER GUARDS AT ALL 90 DEGREE CORNERS.

GUESTROOM FINISH KEYED NOTES

1	GC TO INSTALL FLOORING TRANSITION TR-100 - SCHLUTER SHEINE ANODIZED ALUMINUM FINISH.

POND
3500 Parkway Lane
Suite 500
Peachtree Corners
Georgia 30092

Copyright © 2024 by Pond & Company. All rights reserved. No copying or duplication of these documents is allowed without the expressed written agreement of Pond & Company.

EOR/AOR SEAL

CLIENT INFORMATION

PARAGON HOTEL GROUP

PROJECT NAME

HOME2 SUITES

475 HOSPITALITY BLVD
GREENWOOD, SC
29649

DRAWING ISSUE

MARK	DESCRIPTION	DATE

DESIGNED BY:	HMO
DRAWN BY:	HMO / PGI
CHECKED BY:	ADS
SUBMITTED BY:	ADS
DATE:	10.24.2024
PROJECT #:	1240289

SHEET TITLE

TYPICAL ROOM TYPES - KING STUDIO SUITE ACCESSIBLE

SHEET NUMBER

I-108

ORIGINAL SHEET SIZE:
22" X 34"

3/21/2025 2:41:42 PM Autodesk Docs://1240289-Home2-Greenwood, SC/1240289_Home2_ID_v23.rvt

BRAND SUBMITTAL - NOT FOR CONSTRUCTION

GUESTROOM FINISH PLAN LEGEND		
WALL FINISHES		
	P-100	GENERAL WALL PAINT @ GUESTROOM
	P-101	ACCENT WALL PAINT @ GUESTROOM WINDOW WALL
	VWC-100	ACCENT WALLCOVERING @ HEADBOARD WALL
	VWC-200	GENERAL WALLCOVERING @ GUESTROOM BATHROOM
FLOOR FINISHES		
	CPT-100	CARPET TILE @ GUESTROOM
	CPT-101	ACCENT CARPET TILE @ GUESTROOM
	PFT-200	FLOOR TILE AT ENTRY AND GUEST BATHROOM

GENERAL FINISH NOTES:

1. WALLS IN GUESTROOM TO RECEIVE RB-100 RUBBER WALL BASE AT ALL CARPET AND ENTRY TILE LOCATIONS.
2. DOOR TRIM TO RECEIVE TP-100 SEMI GLOSS FINISH
3. GUESTROOM AND GUESTROOM BATH CEILINGS TO RECEIVE CLGP-100
4. WALLS IN GUEST BATHROOM TO RECEIVE PTB-200
5. GC TO INSTALL CG-100 CORNER GUARDS AT ALL 90 DEGREE CORNERS.

GUESTROOM FINISH KEYED NOTES	
1	GC TO INSTALL FLOORING TRANSITION TR-100 - SCHLUTER SHEINE ANODIZED ALUMINUM FINISH.

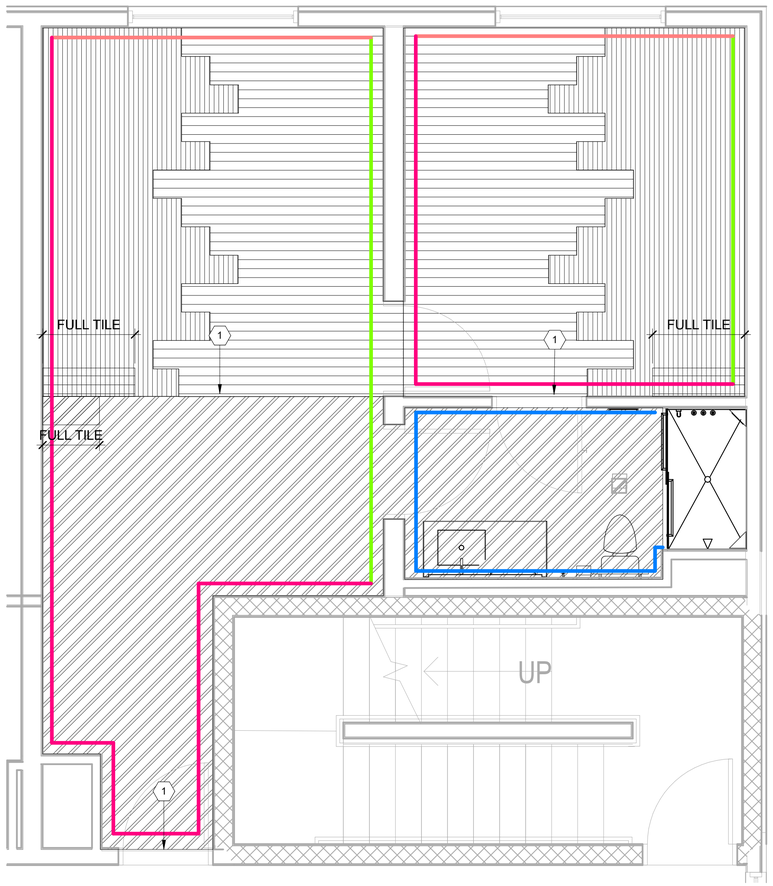

A1 KING ONE BEDROOM SUITE - FINISH PLAN
SCALE: 3/8" = 1'-0"

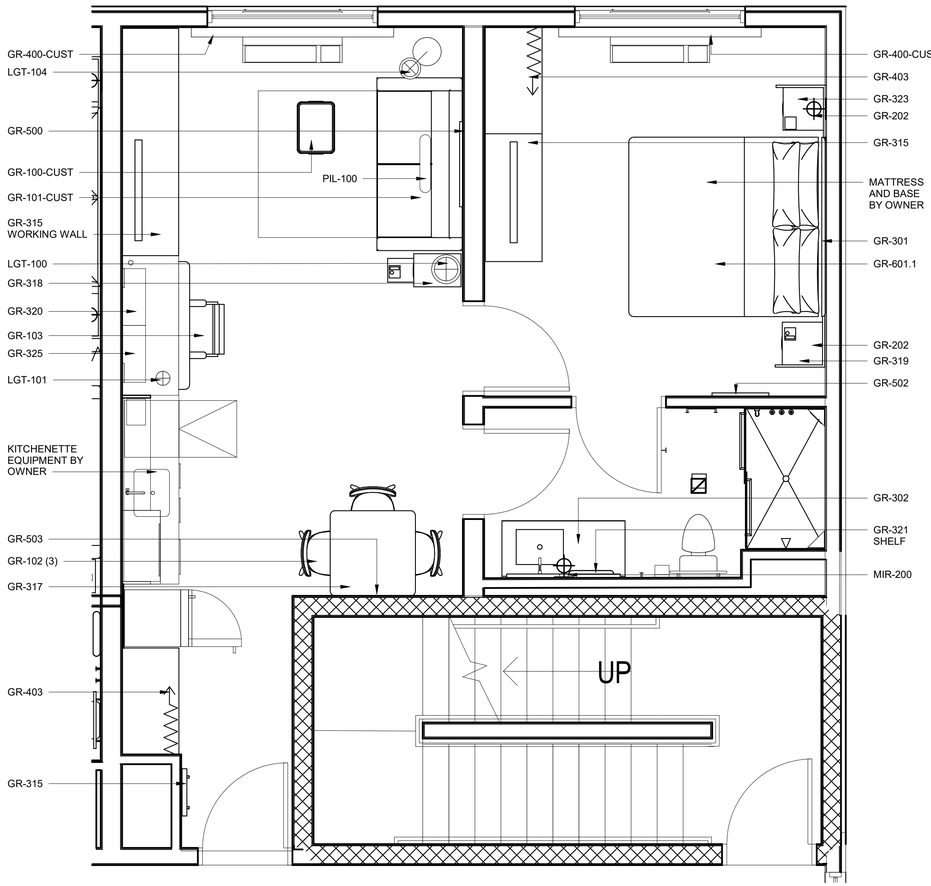

A3 KING ONE BEDROOM SUITE - FURNITURE PLAN
SCALE: 3/8" = 1'-0"

POND
3500 Parkway Lane
Suite 500
Peachtree Corners
Georgia 30092

Copyright © 2024 by Pond & Company. All rights reserved. No copying or duplication of these documents is allowed without the expressed written agreement of Pond & Company.

EOR/AOR SEAL

CLIENT INFORMATION

PARAGON HOTEL GROUP

PROJECT NAME

HOME2 SUITES

475 HOSPITALITY BLVD
GREENWOOD, SC 29649

DRAWING ISSUE

MARK	DESCRIPTION	DATE

DESIGNED BY:	HMO
DRAWN BY:	HMO / PGI
CHECKED BY:	ADS
SUBMITTED BY:	ADS
DATE:	10.24.2024
PROJECT #:	1240289

SHEET TITLE

TYPICAL ROOM TYPES - KING ONE BEDROOM SUITE

SHEET NUMBER

I-109

ORIGINAL SHEET SIZE:
22" X 34"

BRAND SUBMITTAL - NOT FOR CONSTRUCTION

3/21/2025 2:41:42 PM Autodesk Docs://1240289-Home2-Greenwood, SC/1240289_Home2_ID_v23.rvt

GUESTROOM FINISH PLAN LEGEND		
WALL FINISHES		
	P-100	GENERAL WALL PAINT @ GUESTROOM
	P-101	ACCENT WALL PAINT @ GUESTROOM WINDOW WALL
	VWC-100	ACCENT WALLCOVERING @ HEADBOARD WALL
	VWC-200	GENERAL WALLCOVERING @ GUESTROOM BATHROOM
FLOOR FINISHES		
	CPT-100	CARPET TILE @ GUESTROOM
	CPT-101	ACCENT CARPET TILE @ GUESTROOM
	PFT-200	FLOOR TILE AT ENTRY AND GUEST BATHROOM

GENERAL FINISH NOTES:

1. WALLS IN GUESTROOM TO RECEIVE RB-100 RUBBER WALL BASE AT ALL CARPET AND ENTRY TILE LOCATIONS.
2. DOOR TRIM TO RECEIVE TP-100 SEMI GLOSS FINISH
3. GUESTROOM AND GUESTROOM BATH CEILINGS TO RECEIVE CLGP-100
4. WALLS IN GUEST BATHROOM TO RECEIVE PTB-200
5. GC TO INSTALL CG-100 CORNER GUARDS AT ALL 90 DEGREE CORNERS.

GUESTROOM FINISH KEYED NOTES	
1	GC TO INSTALL FLOORING TRANSITION TR-100 - SCHLUTER SHEINE ANODIZED ALUMINUM FINISH.

A1 KING ONE BEDROOM ACCESSIBLE - FINISH PLAN

SCALE: 3/8" = 1'-0"

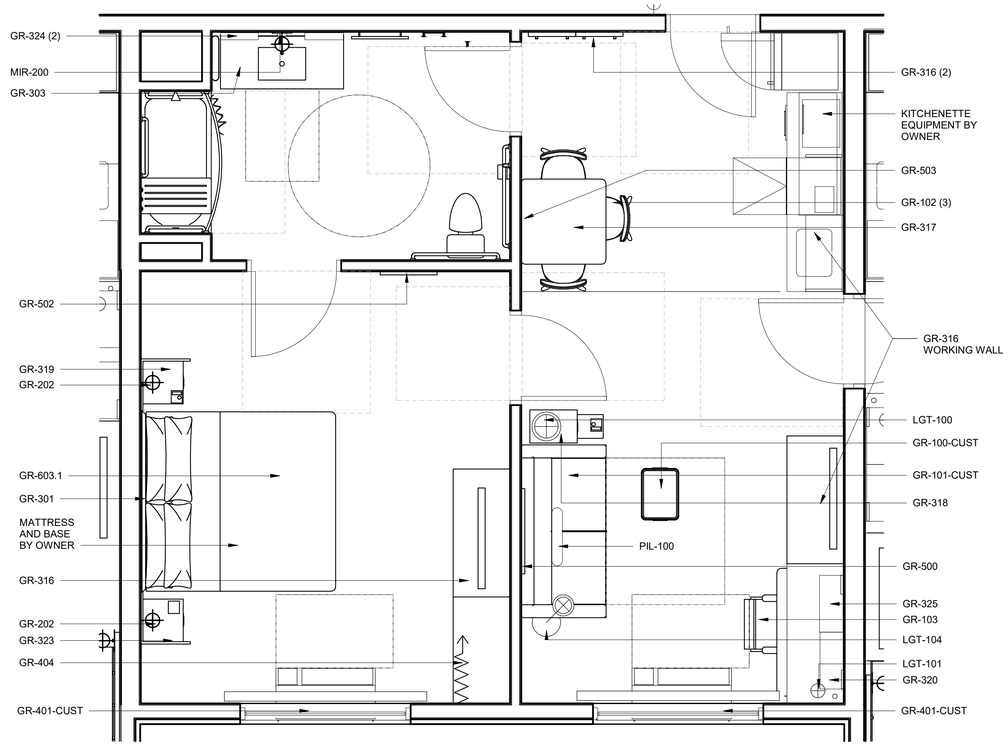

A2 KING ONE BEDROOM ACCESSIBLE - FURNITURE PLAN

SCALE: 3/8" = 1'-0"

POND

3500 Parkway Lane
Suite 500
Peachtree Corners
Georgia 30092

Copyright © 2024 by Pond & Company. All rights reserved. No copying or duplication of these documents is allowed without the expressed written agreement of Pond & Company.

EOR/AOR SEAL

CLIENT INFORMATION

PARAGON HOTEL GROUP

PROJECT NAME

HOME2 SUITES

475 HOSPITALITY BLVD
GREENWOOD, SC 29649

DRAWING ISSUE

MARK	DESCRIPTION	DATE

DESIGNED BY:	HMO
DRAWN BY:	HMO / PGI
CHECKED BY:	ADS
SUBMITTED BY:	ADS
DATE:	10.24.2024
PROJECT #:	1240289

SHEET TITLE

TYPICAL ROOM TYPES - KING ONE BEDROOM ACCESSIBLE

SHEET NUMBER

I-110

ORIGINAL SHEET SIZE: 22" X 34"

Autodesk Docs://1240289-Home2-Greenwood, SC/1240289_Home2_ID_v23.rvt
3/21/2025 2:41:43 PM

BRAND SUBMITTAL - NOT FOR CONSTRUCTION

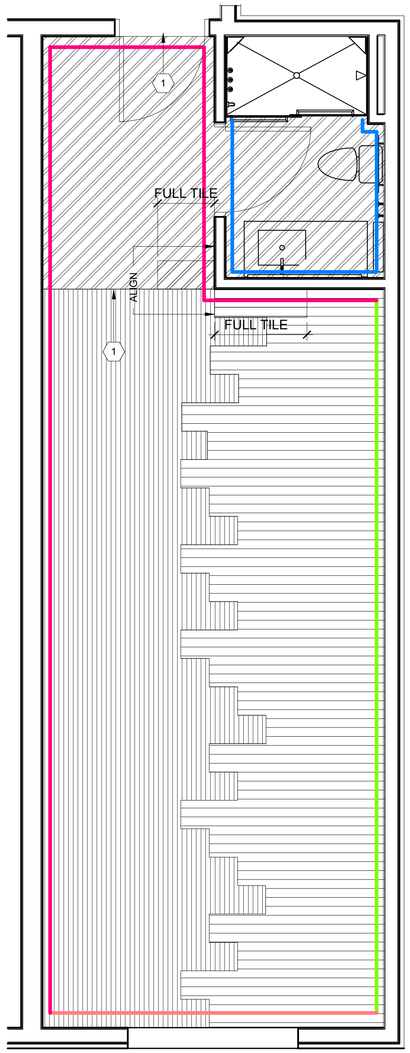

A1 QUEEN QUEEN STUDIO SUITE - FINISH PLAN

SCALE: 3/8" = 1'-0"

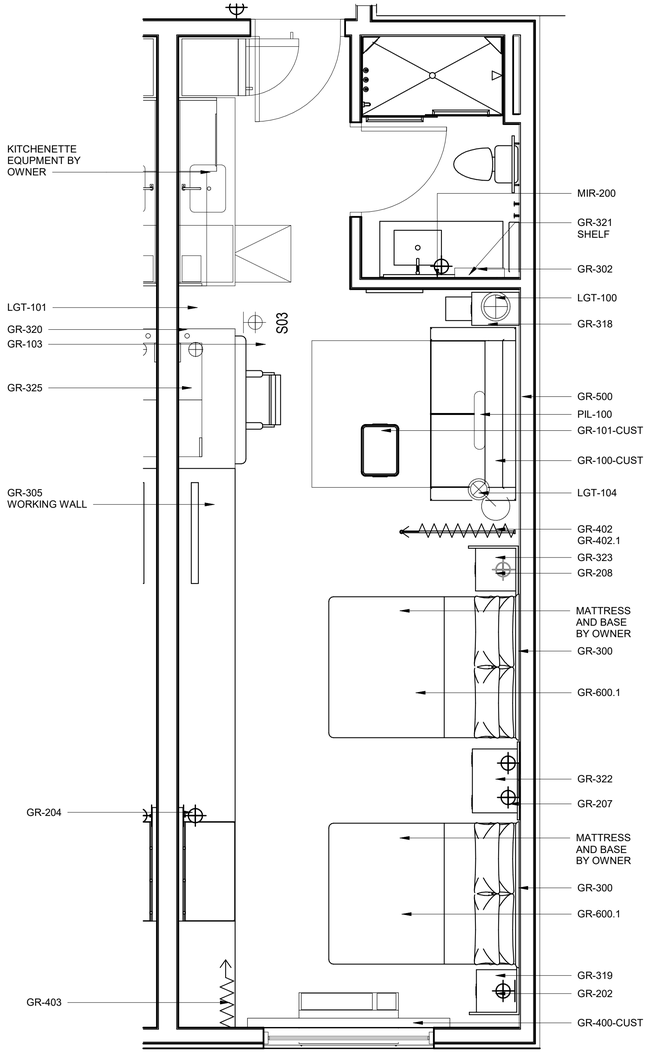

A2 QUEEN QUEEN STUDIO SUITE - FURNITURE PLAN

SCALE: 3/8" = 1'-0"

GUESTROOM FINISH PLAN LEGEND

WALL FINISHES		
	P-100	GENERAL WALL PAINT @ GUESTROOM
	P-101	ACCENT WALL PAINT @ GUESTROOM WINDOW WALL
	VWC-100	ACCENT WALLCOVERING @ HEADBOARD WALL
	VWC-200	GENERAL WALLCOVERING @ GUESTROOM BATHROOM
FLOOR FINISHES		
	CPT-100	CARPET TILE @ GUESTROOM
	CPT-101	ACCENT CARPET TILE @ GUESTROOM
	PFT-200	FLOOR TILE AT ENTRY AND GUEST BATHROOM

GENERAL FINISH NOTES:

1. WALLS IN GUESTROOM TO RECEIVE RB-100 RUBBER WALL BASE AT ALL CARPET AND ENTRY TILE LOCATIONS.
2. DOOR TRIM TO RECEIVE TP-100 SEMI GLOSS FINISH
3. GUESTROOM AND GUESTROOM BATH CEILINGS TO RECEIVE CLGP-100
4. WALLS IN GUEST BATHROOM TO RECEIVE PTB-200
5. GC TO INSTALL CG-100 CORNER GUARDS AT ALL 90 DEGREE CORNERS.

GUESTROOM FINISH KEYED NOTES

1	GC TO INSTALL FLOORING TRANSITION TR-100 - SCHLUTER SHEINE ANODIZED ALUMINUM FINISH.

POND
3500 Parkway Lane
Suite 500
Peachtree Corners
Georgia 30092

Copyright © 2024 by Pond & Company. All rights reserved. No copying or duplication of these documents is allowed without the expressed written agreement of Pond & Company.

EOR/AOR SEAL

CLIENT INFORMATION

PARAGON HOTEL GROUP

PROJECT NAME

HOME2 SUITES

475 HOSPITALITY BLVD
GREENWOOD, SC
29649

DRAWING ISSUE

MARK	DESCRIPTION	DATE

DESIGNED BY:	HMO
DRAWN BY:	HMO / PGI
CHECKED BY:	ADS
SUBMITTED BY:	ADS
DATE:	10.24.2024
PROJECT #:	1240289

SHEET TITLE

TYPICAL ROOM TYPES - QUEEN QUEEN STUDIO SUITE

SHEET NUMBER

I-111

ORIGINAL SHEET SIZE:
22" X 34"

3/21/2025 2:41:43 PM Autodesk Docs://1240289-Home2-Greenwood, SC/1240289_Home2_ID_v23.rvt

BRAND SUBMITTAL - NOT FOR CONSTRUCTION

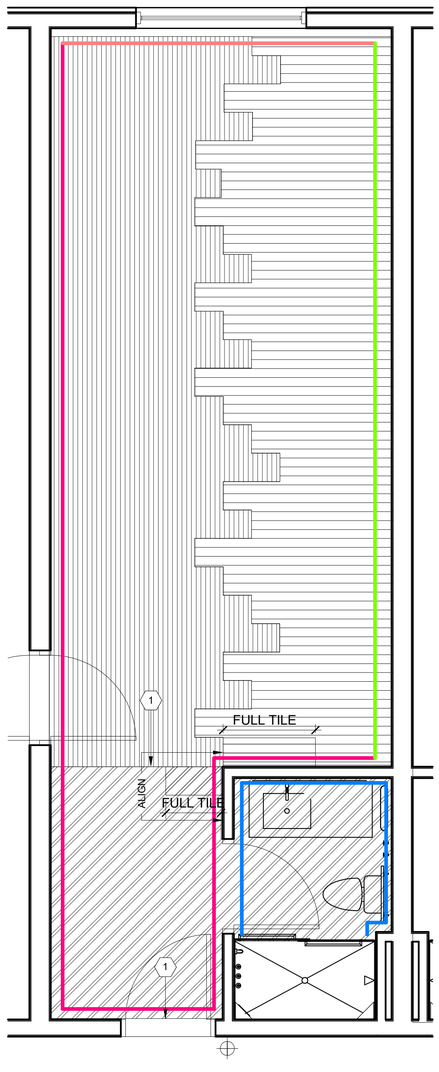

1A QUEEN QUEEN STUDIO CONNECTOR - FINISH PLAN

SCALE: 3/8" = 1'-0"

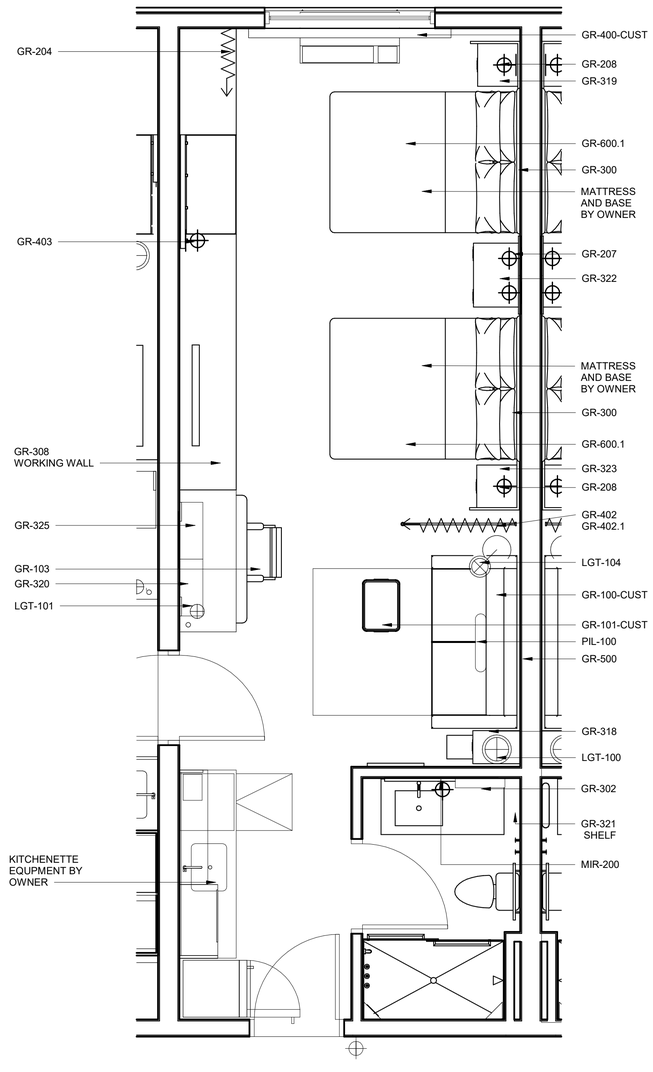

2A QUEEN QUEEN STUDIO SUITE CONNECTOR - FURNITURE PLAN

SCALE: 3/8" = 1'-0"

GUESTROOM FINISH PLAN LEGEND

WALL FINISHES		
	P-100	GENERAL WALL PAINT @ GUESTROOM
	P-101	ACCENT WALL PAINT @ GUESTROOM WINDOW WALL
	VWC-100	ACCENT WALLCOVERING @ HEADBOARD WALL
	VWC-200	GENERAL WALLCOVERING @ GUESTROOM BATHROOM
FLOOR FINISHES		
	CPT-100	CARPET TILE @ GUESTROOM
	CPT-101	ACCENT CARPET TILE @ GUESTROOM
	PFT-200	FLOOR TILE AT ENTRY AND GUEST BATHROOM

GENERAL FINISH NOTES:

1. WALLS IN GUESTROOM TO RECEIVE RB-100 RUBBER WALL BASE AT ALL CARPET AND ENTRY TILE LOCATIONS.
2. DOOR TRIM TO RECEIVE TP-100 SEMI GLOSS FINISH
3. GUESTROOM AND GUESTROOM BATH CEILINGS TO RECEIVE CLGP-100
4. WALLS IN GUEST BATHROOM TO RECEIVE PTB-200
5. GC TO INSTALL CG-100 CORNER GUARDS AT ALL 90 DEGREE CORNERS.

GUESTROOM FINISH KEYED NOTES

1	GC TO INSTALL FLOORING TRANSITION TR-100 - SCHLUTER SHEINE ANODIZED ALUMINUM FINISH.

POND
3500 Parkway Lane
Suite 500
Peachtree Corners
Georgia 30092

Copyright © 2024 by Pond & Company. All rights reserved. No copying or duplication of these documents is allowed without the expressed written agreement of Pond & Company.

EOR/AOR SEAL

CLIENT INFORMATION

PARAGON HOTEL GROUP

PROJECT NAME

HOME2 SUITES

475 HOSPITALITY BLVD
GREENWOOD, SC
29649

DRAWING ISSUE

MARK	DESCRIPTION	DATE

DESIGNED BY:	HMO
DRAWN BY:	HMO / PGI
CHECKED BY:	ADS
SUBMITTED BY:	ADS
DATE:	10.24.2024
PROJECT #:	1240289

SHEET TITLE

TYPICAL ROOM TYPES - QUEEN QUEEN STUDIO SUITE CONNECTOR

SHEET NUMBER

I-112

ORIGINAL SHEET SIZE:
22" X 34"

BRAND SUBMITTAL - NOT FOR CONSTRUCTION

3/21/2025 2:41:44 PM Autodesk Docs://1240289-Home2-Greenwood, SC/1240289_Home2_ID_v23.rvt

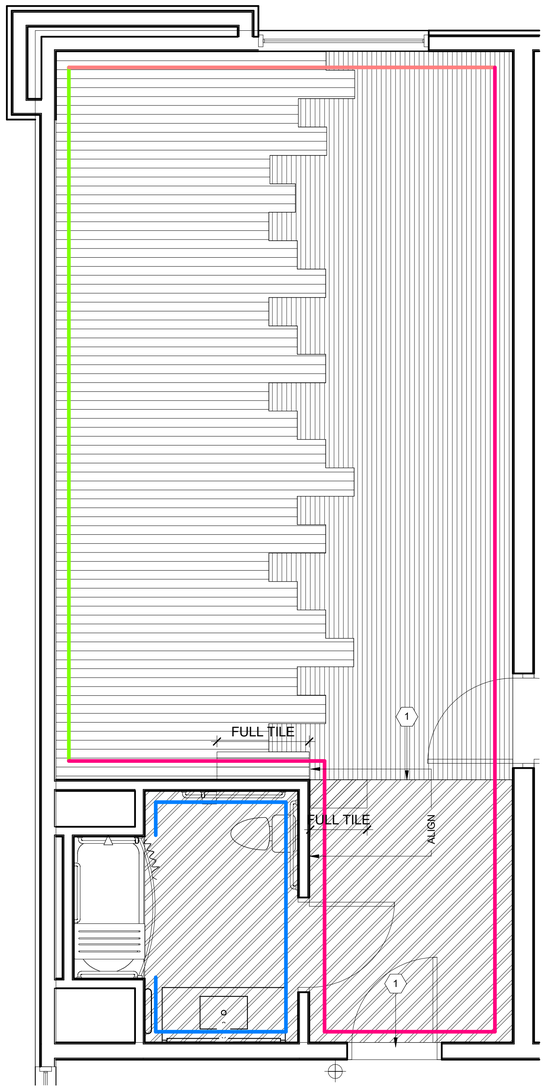

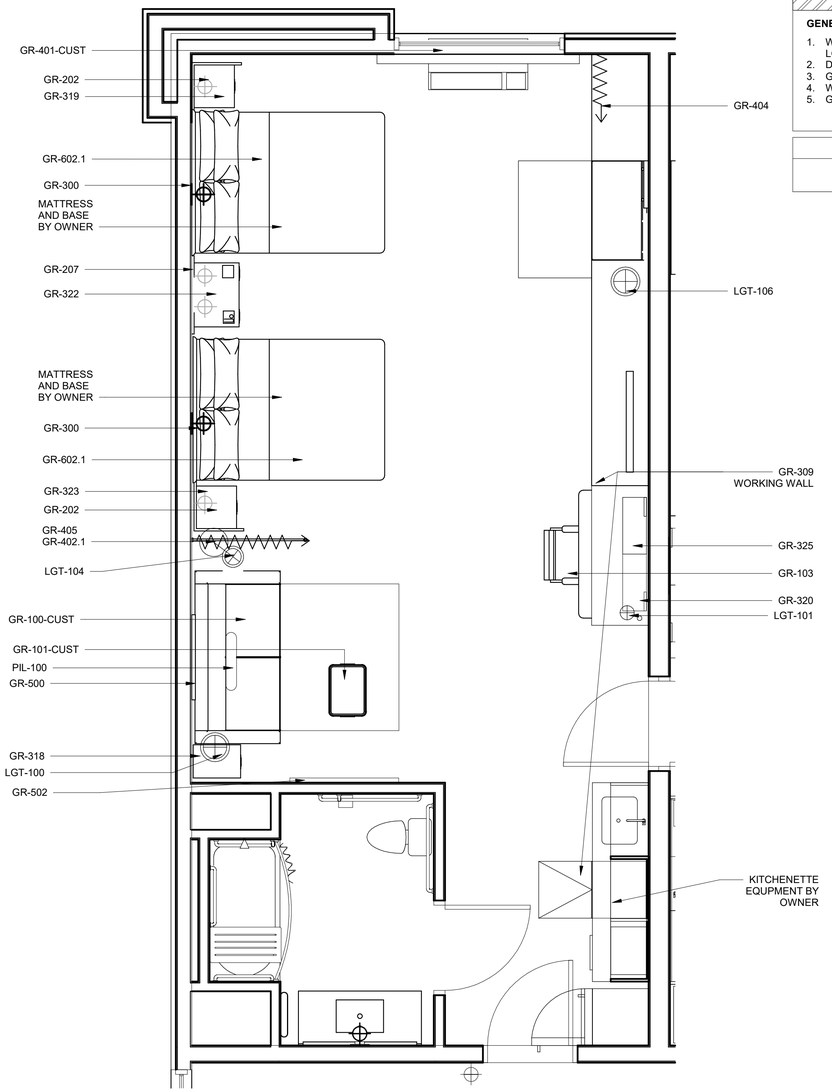

GUESTROOM FINISH PLAN LEGEND

WALL FINISHES

	P-100	GENERAL WALL PAINT @ GUESTROOM
	P-101	ACCENT WALL PAINT @ GUESTROOM WINDOW WALL
	VWC-100	ACCENT WALLCOVERING @ HEADBOARD WALL
	VWC-200	GENERAL WALLCOVERING @ GUESTROOM BATHROOM

FLOOR FINISHES

	CPT-100	CARPET TILE @ GUESTROOM
	CPT-101	ACCENT CARPET TILE @ GUESTROOM
	PFT-200	FLOOR TILE AT ENTRY AND GUEST BATHROOM

GENERAL FINISH NOTES:

1. WALLS IN GUESTROOM TO RECEIVE RB-100 RUBBER WALL BASE AT ALL CARPET AND ENTRY TILE LOCATIONS.
2. DOOR TRIM TO RECEIVE TP-100 SEMI GLOSS FINISH
3. GUESTROOM AND GUESTROOM BATH CEILINGS TO RECEIVE CLGP-100
4. WALLS IN GUEST BATHROOM TO RECEIVE PTB-200
5. GC TO INSTALL CG-100 CORNER GUARDS AT ALL 90 DEGREE CORNERS.

GUESTROOM FINISH KEYED NOTES

1	GC TO INSTALL FLOORING TRANSITION TR-100 - SCHLUTER SHEINE ANODIZED ALUMINUM FINISH.

1 QUEEN QUEEN STUDIO SUITE ACCESSIBLE - FINISH PLAN
SCALE: 3/8" = 1'-0"

2 QUEEN QUEEN STUDIO SUITE ACCESSIBLE - FURNITURE PLAN
SCALE: 3/8" = 1'-0"

POND
3500 Parkway Lane
Suite 500
Peachtree Corners
Georgia 30092

Copyright © 2024 by Pond & Company. All rights reserved. No copying or duplication of these documents is allowed without the expressed written agreement of Pond & Company.

EOR/AOR SEAL

CLIENT INFORMATION

PARAGON HOTEL GROUP

PROJECT NAME

HOME2 SUITES

475 HOSPITALITY BLVD
GREENWOOD, SC
29649

DRAWING ISSUE

MARK	DESCRIPTION	DATE

DESIGNED BY:	HMO
DRAWN BY:	HMO / PGI
CHECKED BY:	ADS
SUBMITTED BY:	ADS
DATE:	10.24.2024
PROJECT #:	1240289

SHEET TITLE

TYPICAL ROOM TYPES - QUEEN QUEEN STUDIO SUITE ACCESSIBLE

SHEET NUMBER

I-113

ORIGINAL SHEET SIZE:
22" X 34"

3/21/2025 2:41:44 PM Autodesk Docs://1240289-Home2-Greenwood, SC/1240289_Home2_ID_v23.rvt

BRAND SUBMITTAL - NOT FOR CONSTRUCTION

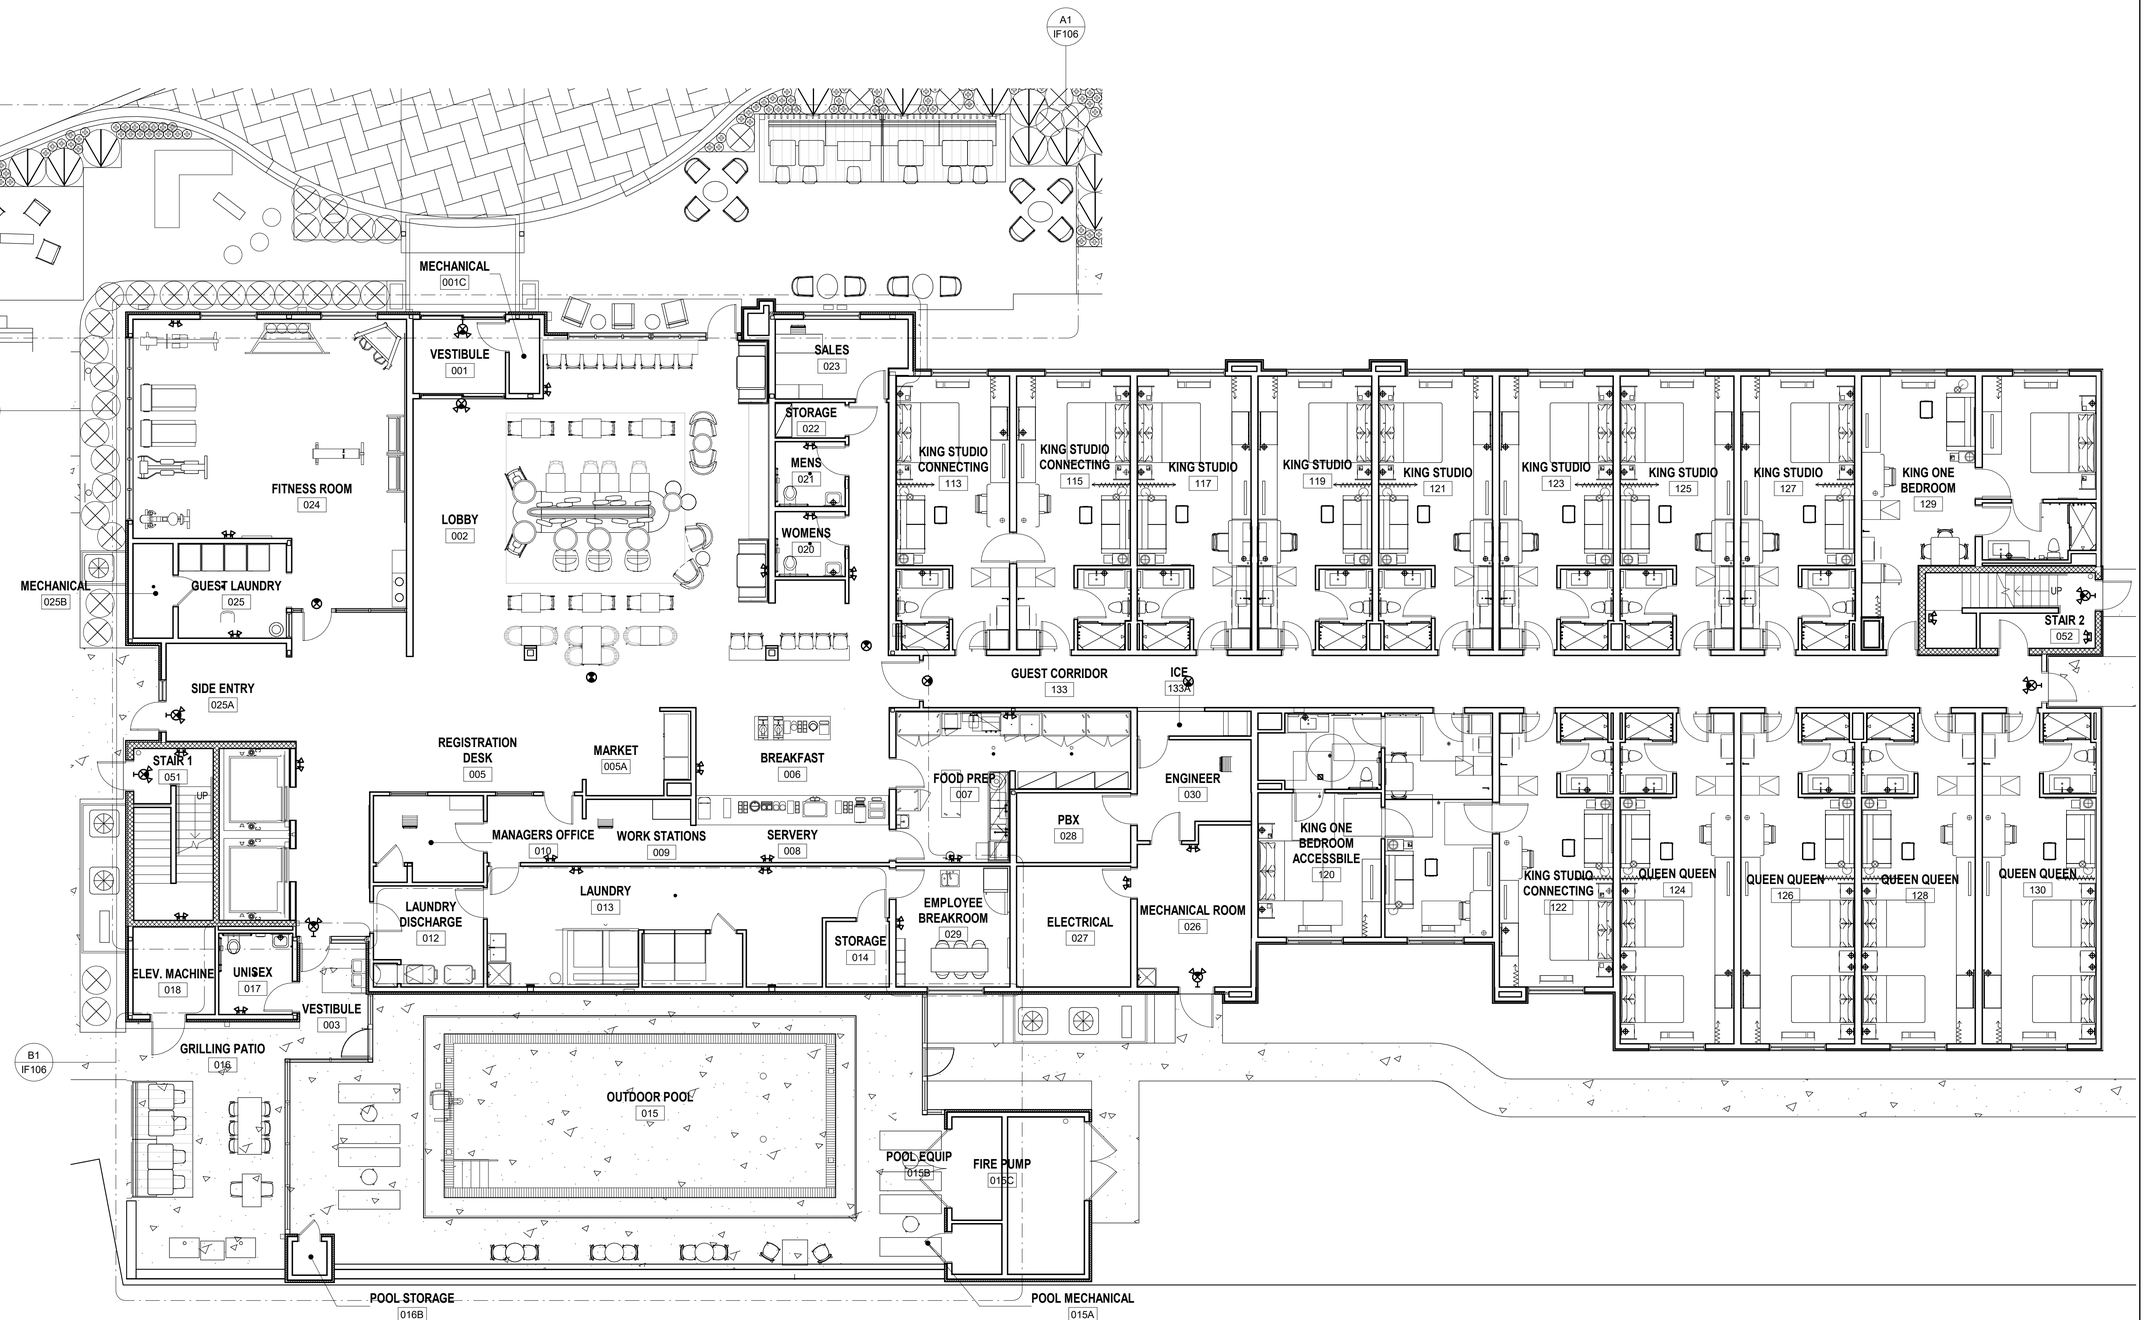

A1 FIRST FLOOR FURNITURE PLAN

SCALE: 1/8" = 1'-0"

BRAND SUBMITTAL - NOT FOR CONSTRUCTION

POND

3500 Parkway Lane
Suite 500
Peachtree Corners
Georgia 30092

Copyright © 2024 by Pond & Company. All rights reserved. No copying or duplication of these documents is allowed without the expressed written agreement of Pond & Company.

EOR/AOR SEAL

CLIENT INFORMATION

PARAGON HOTEL GROUP

PROJECT NAME

HOME2 SUITES

475 HOSPITALITY BLVD
GREENWOOD, SC
29649

DRAWING ISSUE

MARK	DESCRIPTION	DATE

DESIGNED BY:	HMO
DRAWN BY:	HMO / PGI
CHECKED BY:	ADS
SUBMITTED BY:	ADS
DATE:	10.24.2024
PROJECT #:	1240289

SHEET TITLE

FIRST FLOOR FURNITURE PLAN

SHEET NUMBER

IF101

ORIGINAL SHEET SIZE:
22" X 34"

3/21/2025 2:41:45 PM Autodesk Docs://1240289-Home2-Greenwood, SC/1240289_Home2_ID_v23.rvt

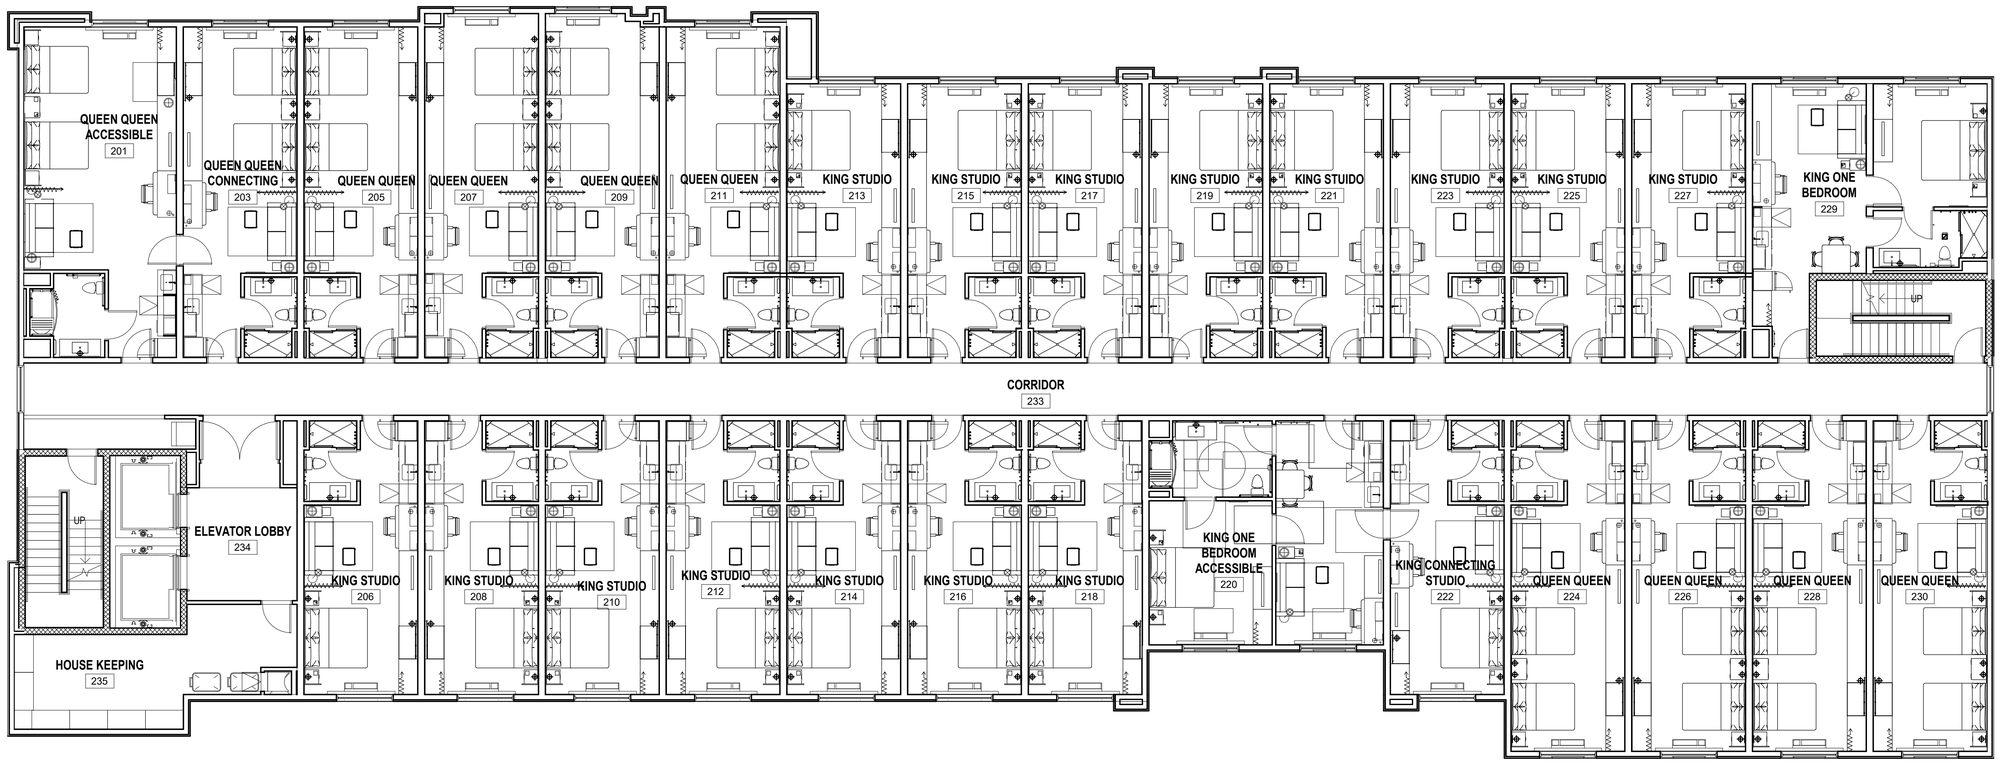

A1 SECOND FLOOR FURNITURE PLAN

SCALE: 1/8" = 1'-0"

POND
3500 Parkway Lane
Suite 500
Peachtree Corners
Georgia 30092

Copyright © 2024 by Pond & Company. All rights reserved. No copying or duplication of these documents is allowed without the expressed written agreement of Pond & Company.

EOR/AOR SEAL

CLIENT INFORMATION

PARAGON HOTEL GROUP

PROJECT NAME

HOME2 SUITES

475 HOSPITALITY BLVD
GREENWOOD, SC 29649

DRAWING ISSUE

MARK	DESCRIPTION	DATE

DESIGNED BY:	HMO
DRAWN BY:	HMO / PGI
CHECKED BY:	ADS
SUBMITTED BY:	ADS
DATE:	10.24.2024
PROJECT #:	1240289

SHEET TITLE

SECOND FLOOR FURNITURE PLAN

SHEET NUMBER

IF102

ORIGINAL SHEET SIZE: 22" X 34"

BRAND SUBMITTAL - NOT FOR CONSTRUCTION

3/21/2025 2:41:46 PM Autodesk Docs://1240289-Home2-Greenwood, SC/1240289_Home2_ID_v23.rvt

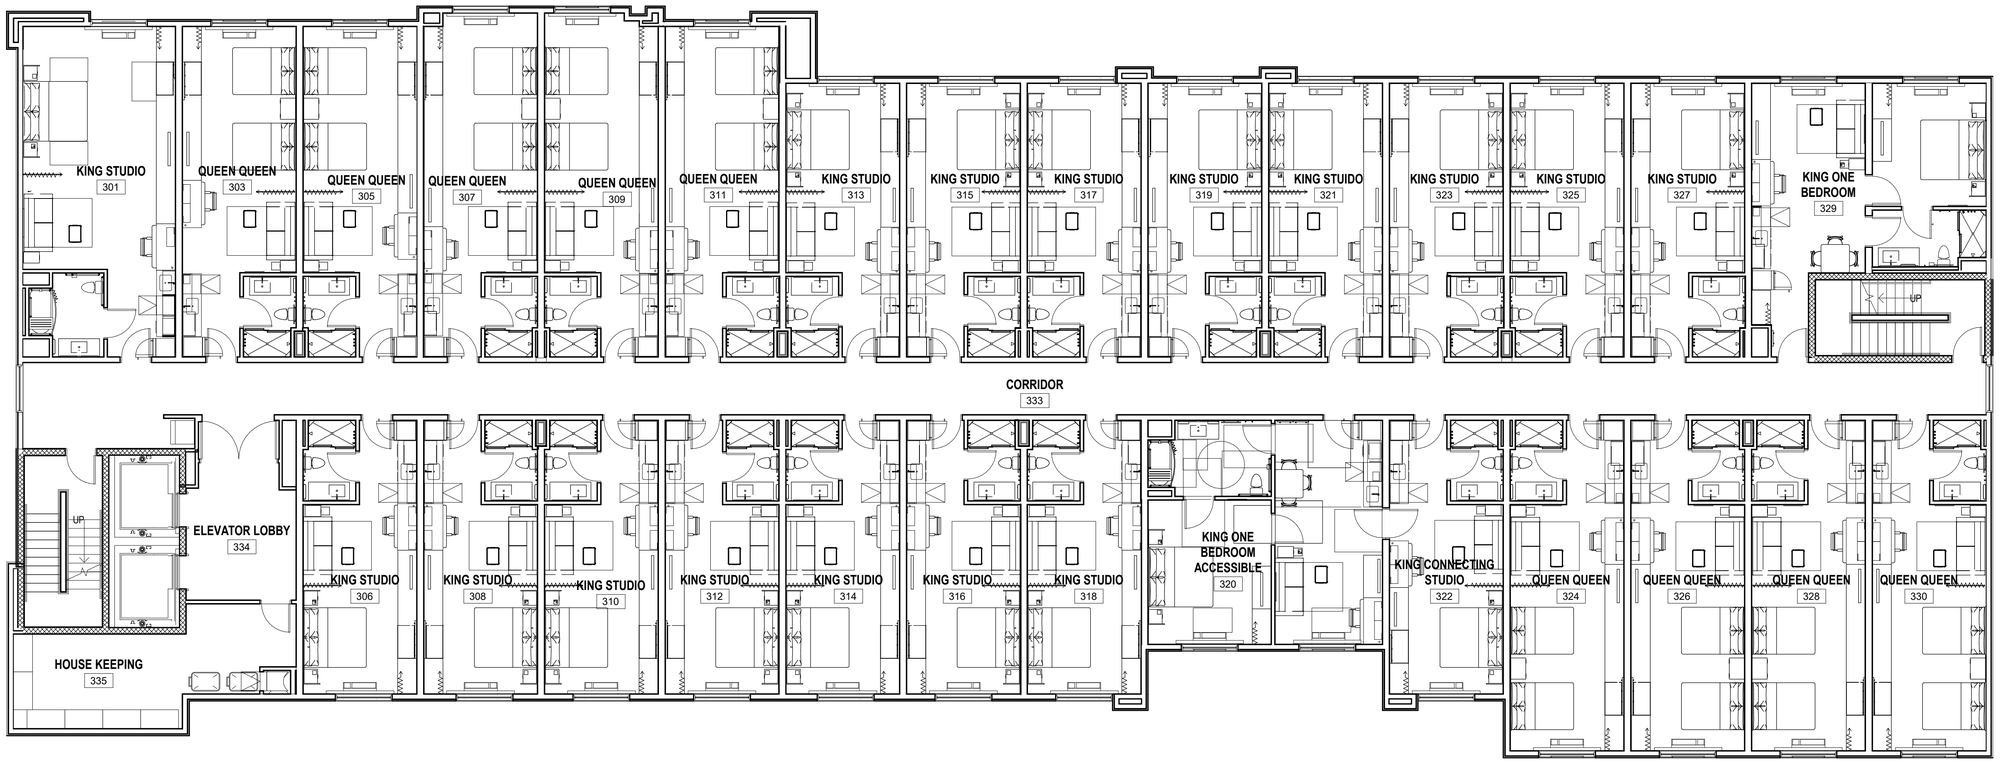

A1 THIRD FLOOR FURNITURE PLAN

SCALE: 1/8" = 1'-0"

POND

3500 Parkway Lane
Suite 500
Peachtree Corners
Georgia 30092

Copyright © 2024 by Pond & Company. All rights reserved. No copying or duplication of these documents is allowed without the expressed written agreement of Pond & Company.

EOR/AOR SEAL

CLIENT INFORMATION

PARAGON HOTEL GROUP

PROJECT NAME

HOME2 SUITES

475 HOSPITALITY BLVD
GREENWOOD, SC
29649

DRAWING ISSUE

MARK	DESCRIPTION	DATE

DESIGNED BY:	HMO
DRAWN BY:	HMO / PGI
CHECKED BY:	ADS
SUBMITTED BY:	ADS
DATE:	10.24.2024
PROJECT #:	1240289

SHEET TITLE

THIRD FLOOR FURNITURE PLAN

SHEET NUMBER

IF103

ORIGINAL SHEET SIZE:
22" X 34"

BRAND SUBMITTAL - NOT FOR CONSTRUCTION

3/21/2025 2:41:46 PM Autodesk Docs://1240289-Home2-Greenwood, SC/1240289_Home2_ID_v23.rvt

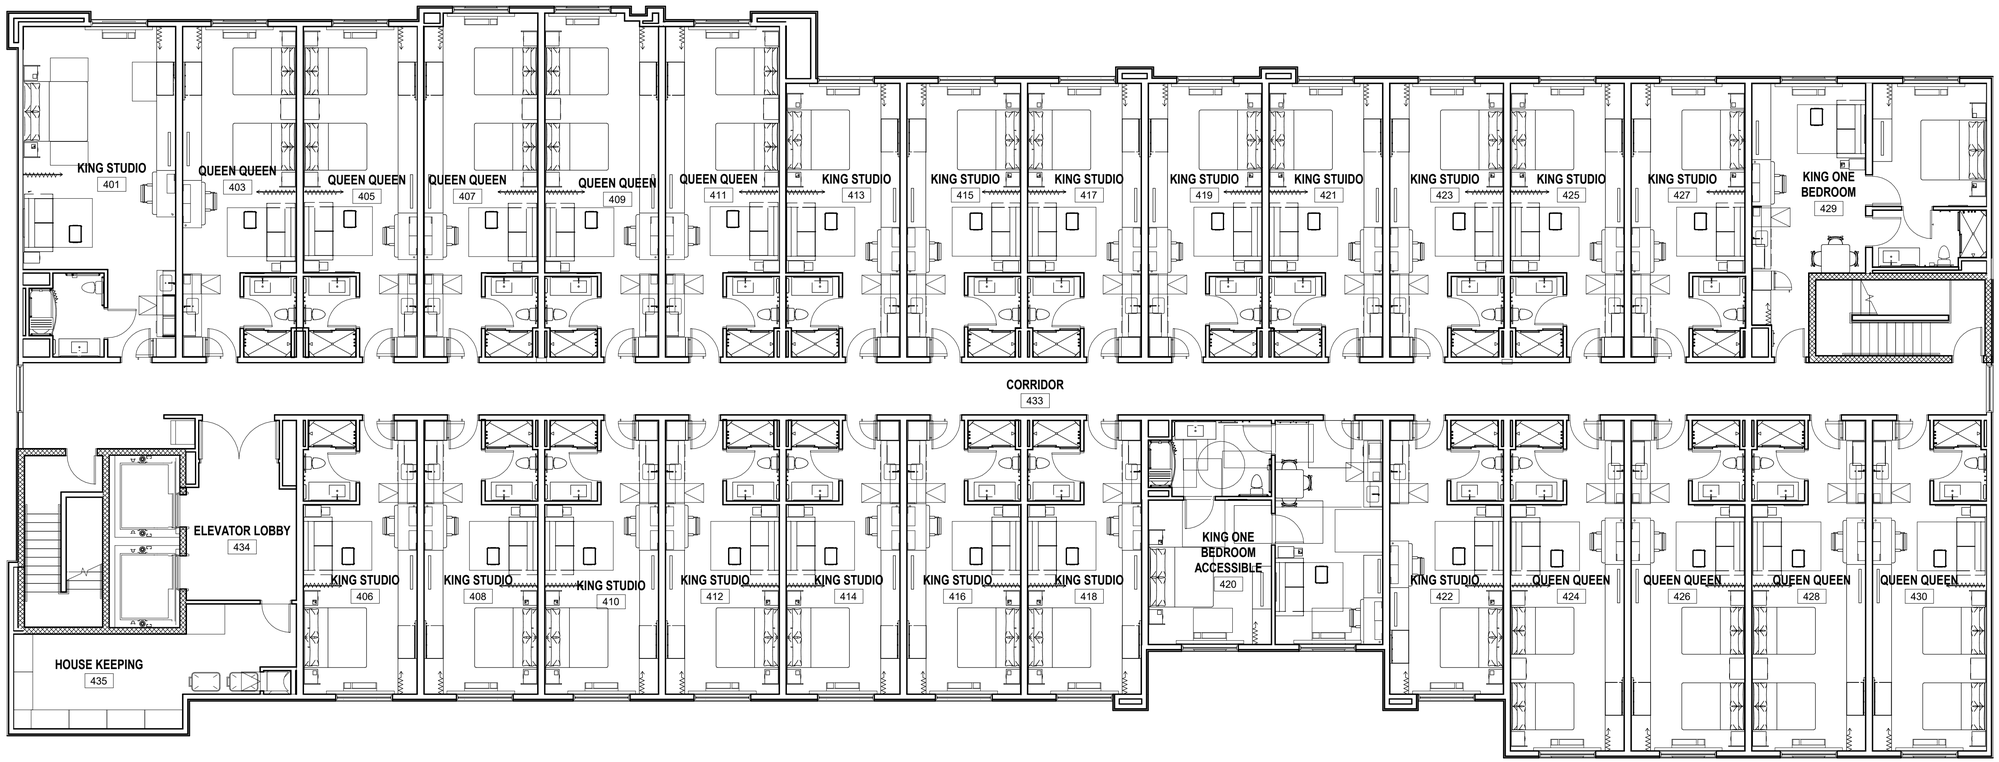

A1 FOURTH FLOOR FURNITURE PLAN

SCALE: 1/8" = 1'-0"

POND

3500 Parkway Lane
Suite 500
Peachtree Corners
Georgia 30092

Copyright © 2024 by Pond & Company. All rights reserved. No copying or duplication of these documents is allowed without the expressed written agreement of Pond & Company.

EOR/AOR SEAL

CLIENT INFORMATION

PARAGON HOTEL GROUP

PROJECT NAME

HOME2 SUITES

475 HOSPITALITY BLVD
GREENWOOD, SC
29649

DRAWING ISSUE

MARK	DESCRIPTION	DATE

DESIGNED BY:	HMO
DRAWN BY:	HMO / PGI
CHECKED BY:	ADS
SUBMITTED BY:	ADS
DATE:	10.24.2024
PROJECT #:	1240289

SHEET TITLE

FOURTH FLOOR FURNITURE PLAN

SHEET NUMBER

IF104

ORIGINAL SHEET SIZE:
22" X 34"

BRAND SUBMITTAL - NOT FOR CONSTRUCTION

3/21/2025 2:41:47 PM Autodesk Docs://1240289-Home2-Greenwood, SC/1240289_Home2_ID_v23.rvt

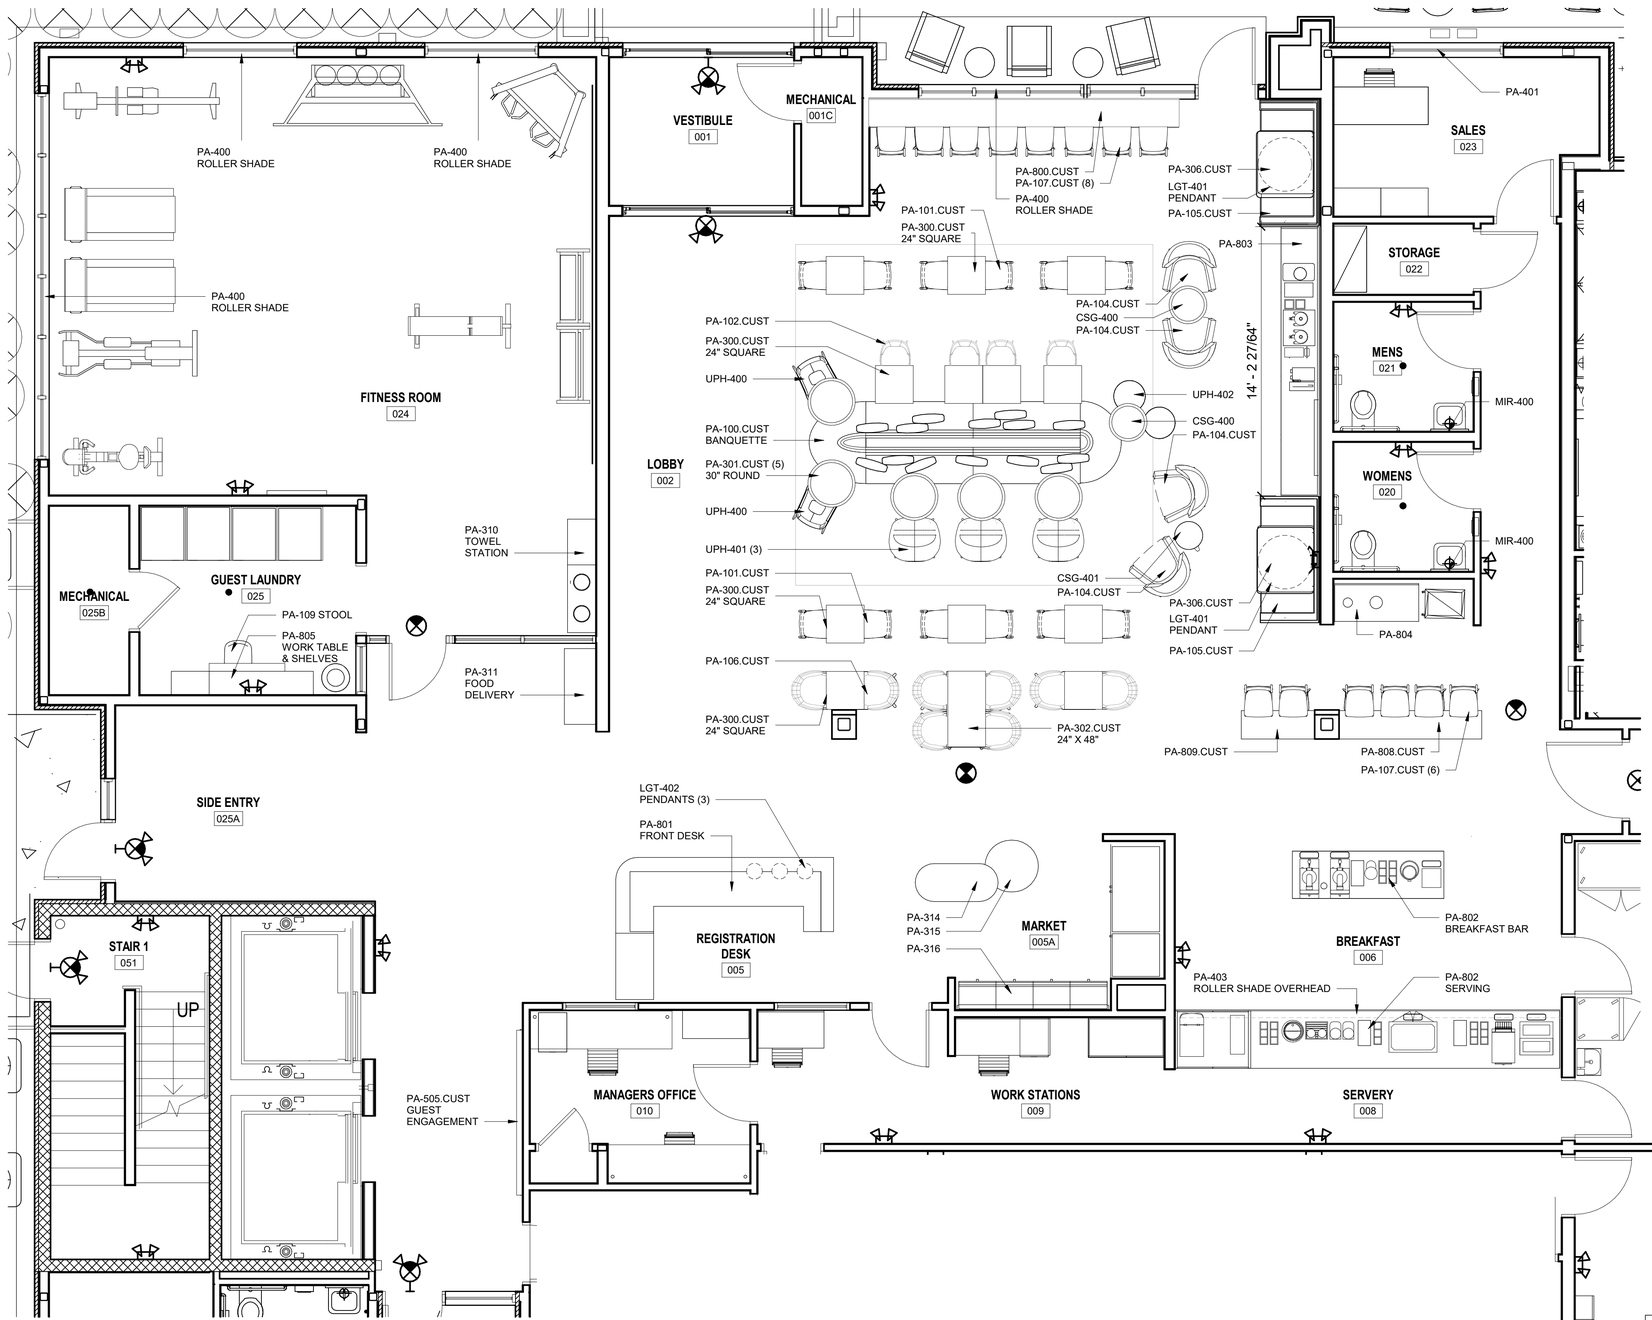

A1 ENLARGED FURNITURE PLAN - FIRST FLOOR

SCALE: 1/4" = 1'-0"

POND
3500 Parkway Lane
Suite 500
Peachtree Corners
Georgia 30092

Copyright © 2024 by Pond & Company. All rights reserved. No copying or duplication of these documents is allowed without the expressed written agreement of Pond & Company.

EOR/AOR SEAL

CLIENT INFORMATION

PARAGON HOTEL GROUP

PROJECT NAME

HOME2 SUITES

475 HOSPITALITY BLVD
GREENWOOD, SC
29649

DRAWING ISSUE

DATE

DESCRIPTION

MARK

DESIGNED BY:	HMO
DRAWN BY:	HMO / PGI
CHECKED BY:	ADS
SUBMITTED BY:	ADS
DATE:	10.24.2024
PROJECT #:	1240289

SHEET TITLE

ENLARGED FURNITURE PLANS

SHEET NUMBER

IF105

ORIGINAL SHEET SIZE:
22" X 34"

BRAND SUBMITTAL - NOT FOR CONSTRUCTION

3/21/2025 2:41:47 PM Autodesk Docs://1240289-Home2-Greenwood, SC/1240289_Home2_ID_v23.rvt

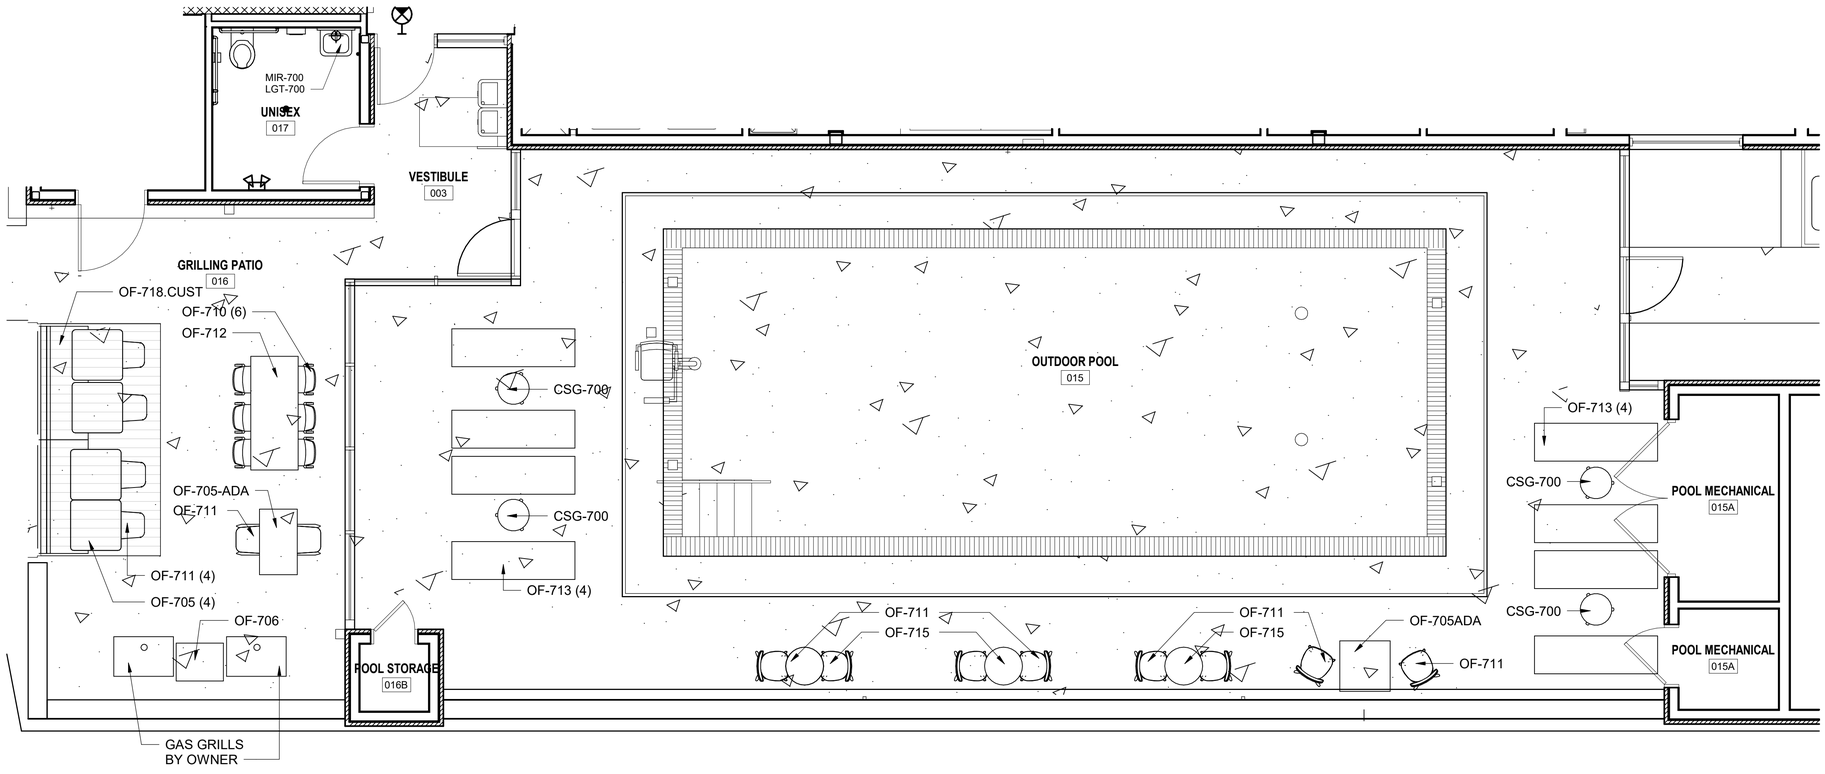

B1 ENLARGED FURNITURE PLAN - POOL PATIO

SCALE: 1/4" = 1'-0"

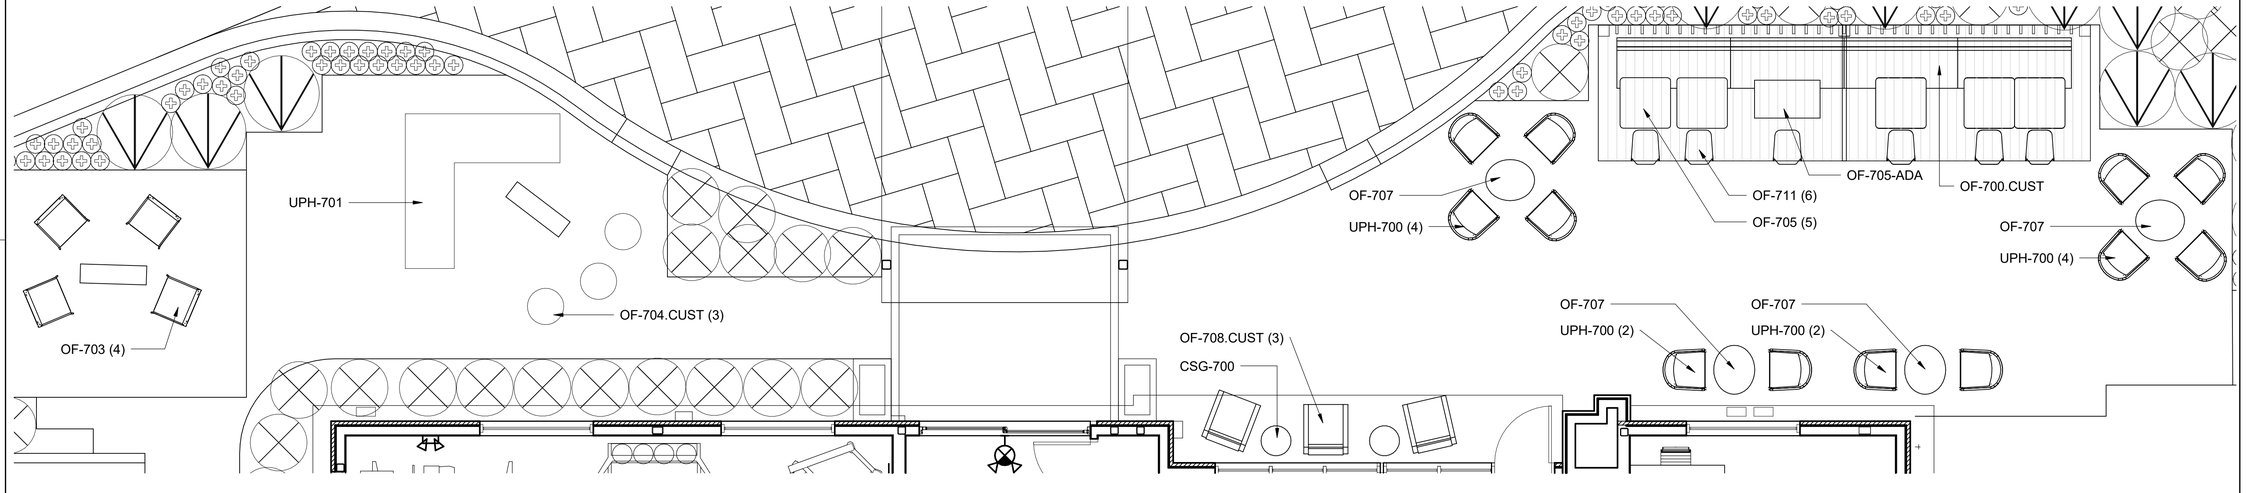

A1 ENLARGED FURNITURE PLAN - PATIO

SCALE: 1/4" = 1'-0"

POND
3500 Parkway Lane
Suite 500
Peachtree Corners
Georgia 30092

Copyright © 2024 by Pond & Company. All rights reserved. No copying or duplication of these documents is allowed without the expressed written agreement of Pond & Company.

EOR/AOR SEAL

CLIENT INFORMATION

PARAGON HOTEL GROUP

PROJECT NAME

HOME2 SUITES

475 HOSPITALITY BLVD
GREENWOOD, SC
29649

DRAWING ISSUE

MARK	DESCRIPTION	DATE

DESIGNED BY:	HMO
DRAWN BY:	HMO / PGI
CHECKED BY:	ADS
SUBMITTED BY:	ADS
DATE:	10.24.2024
PROJECT #:	1240289

SHEET TITLE

ENLARGED FURNITURE PLANS

SHEET NUMBER

IF106

ORIGINAL SHEET SIZE:
22" X 34"

BRAND SUBMITTAL - NOT FOR CONSTRUCTION

3/21/2025 2:41:48 PM Autodesk Docs://1240289-Home2-Greenwood, SC/1240289_Home2_ID_v23.rvt