

Color Schedule

Floor Finish (F):

F-1	QUARRY TILE - KITCHEN Vendor/Manufacturer: American Olean Pattern/Color: Questep Quarry / 022 Gray Description: 6" x 6" unglazed quarry tile, smooth surface Grout: Mapei Flex Color CQ, color #35 Navajo Brown
F-2	LUXURY VINYL TILE - SPA Manufacturer: Tarkett Pattern/Color: Contour Abstract Outliners 18" x 18" / 251100124 QU Caerulea Description: Vertical Ashlar layout, Quarry emboss, square edge, 3mm, 32mil wear layer
F-3	TUFTED LOOP MODULAR CARPET Manufacturer: Interface
F-3.1	Open Circle Pattern: M0581 Style No.: 146000250H, Cartera Colores pattern library Color No.: 99 Sample No./Date: 256622-022, 11/14/12 Layout: Brick layout w/ background stripe perpendicular to length of corridor - see Finish Plan.
F-3.2	Solid Circle Pattern: M0579 Style No.: 146000250H, Cartera Colores pattern library Color No.: 99 Sample No./Date: 256622-021, 11/14/12 Layout: Quarter-turn layout unless otherwise noted - see Finish Plan.
F-3.3	Basketweave Pattern: M0056 Style No.: 146010250H, Santiago Colores pattern library Color No.: 99 Sample No./Date: 256622-016, 11/5/12 Layout: Brick layout unless otherwise noted - see Finish Plan.
F-3.4	Border Pattern: Style No.: 147150250 Farmland Loop Color No.: 99 Sample No.: 256622-033 Layout: Half-tile border unless otherwise noted; background stripe perpendicular to length of border; mitred corners - see Finish Plan. Description: Tufted textured loop 50cm x 50cm carpet tile; 18 oz. Universal type 6,6 nylon fiber, 100% solution dyed, GlasBac PVC backing, Intercept lifetime anti-microbial, Protekt soil/stain protection. Direct glue installation per manufacturer's recommendations.
F-4	LUXURY VINYL PLANK FLOORING Vendor/Manufacturer: Trinity Surfaces Pattern/Color: Arcadia Pro / Pruitt Custom Color Description: 7"x 48"x 2.5mm thick luxury vinyl plank flooring; 20mil wear layer; staggered layout - 33% offset typical with adjustment at diagonal orientation to avoid alignment of head seams.
F-5	PORCELAIN FLOOR TILE - UNIT & COMMON AREA BATHROOMS Vendor: Trinity Tile
F-5.1	Field Tile Pattern/Color: 12x24 Ethan Stone / White
F-5.2	Pattern/Color: 2x2 Mosaic Ethan Stone / White Description: 12x24 tile in brick layout with 30% offset; 2x2 mosaic tile at shower floor only. Grout: Mapei Flex Color CQ, 11 Sahara Beige
F-6	PUTTING GREEN SURFACE - FITNESS Vendor: Synthetic Turf International of Atlanta
F-6.1	Pattern/Color: STI Pro Putt 3/8" at putting surface Description: Nylon with foam backing
F-6.2	Pattern: SoftLawn Perennial Rye 1-1/4" at fringe Description: Polypropylene
F-7	PEBBLE MOSAIC TILE - FITNESS Manufacturer: Maniscalco Stone Pattern/Color: Sliced Botany Bay Pebbles / Q203 Sliced Olive Description: Mesh-mounted flat sliced pebbles at walking track Grout: Mapei Flex Color CQ, color #35 Navajo Brown
F-8	PORCELAIN BRICK TILE - FITNESS Vendor: Trinity Tile Pattern/Color: Plaza Brick / Broadway Description: 4x8 paver in brick pattern at walking track Grout: Mapei Flex Color CQ, color #35 Navajo Brown
F-9	VINYL COMPOSITION TILE Manufacturer: Armstrong Pattern: Standard Excelon Color: 51861 Soft Warm Gray
F-10	SEALED CONCRETE
F-10.1	Finish: Smooth
F-10.2	Finish: Broom Finish
F-11	PORCELAIN TILE Manufacturer: Trinity Tile Pattern/Color: Crowne / Walnut Description: 6" x 36" x 10.5mm wood-look porcelain tile, unpolished & rectified; staggered layout typical with adjustment at diagonal orientation to avoid alignment of head seams; 1/8" grout joints. Grout: Mapei Flex Color CQ / 10 Black

Base Finish (B):

B-1	RUBBER COVE BASE Manufacturer: Johnsonite Color: 24 Gray Haze
B-2	PORCELAIN TILE BASE - COMMON & UNIT BATHS Vendor: Trinity Tile Pattern/Color: Wall Tile AT1663 / U261 Tender Gray Matte 6x6 Description: Universal cove tile base with glazed flat top edge Grout: Mapei Flex Color CQ, 01 Alabaster
B-3	PAINTED WOOD BASE Paint Manufacturer: Sherwin Williams Color: SW7551 Greek Villa Description: Semi-gloss enamel paint; low VOC
B-4	QUARRY TILE BASE Vendor/Manufacturer: American Olean Pattern/Color: Questep Quarry / 022 Gray Description: 6" x 6" unglazed quarry tile cove/bullnose base Grout: Mapei Flex Color CQ, 35 Navajo Brown

Wall Finish (W):

W-1	VINYL WALL COVERING w/ MICRO-VENTING
W-1.1	Pattern: MDC 2859KP/4149 Kampala Linen
W-1.2	Pattern: MDC MDD3328/4149 Plaid Hatter White Queen
W-1.3	Pattern: Momentum Bellevue A211-337 Marshland
W-1.4	Pattern: Momentum Brio A119-872 Travertino
W-1.5	Pattern: Momentum Don't Cross Me T2-DM-16 Belize Teal
W-2	WALL PAINT Manufacturer: Sherwin Williams Color: SW7029 Agreeable Gray - SuperPaint Interior Acrylic Latex; Flat

W-3	CULTURED STACKED STONE Manufacturer: Boral Pattern/Color: Country Ledgestone / Ashfall
W-4	FRP PANELS Manufacturer: Marlite Pattern/Color: Standard FRP, Class 1/A Fire-rating / P145 Silver, Pebbled Surface
W-5	BACKSPLASH TILE Concierge Dining Room Vendor: Specialty Tile / American Olean
W-5.1	Pattern/Color-field tile at serving area: Colorstory Wall / Calm 0035 4x4 Pattern/Color-accent tiles at serving area: Colorstory Wall / Fresh 0031, Green Apple 0078, Restore 0058. Description: Field of 4x8 tiles with random mix of 4x4 tiles - 70% field color with 10% each accent color. See interior elevations for more information.
W-5.2	Pattern/Color-field tile at coffee station: Colorstory Wall / Fresh 0031 Description: 4x4 field tile in brick layout. Grout: Mapei Flex Color CQ, 09 Gray
W-5.3	OT Kitchen Vendor: Specialty Tile Pattern/Color: Corsica / Turchese Description: 4x4 field tile in monolithic layout Grout: Mapei Flex Color CQ, 02 Pewter
W-6	WALL PAINT Manufacturer: Sherwin Williams
W-6.1	Color: SW7551 Greek Villa - SuperPaint Interior Acrylic Latex, Flat
W-6.2	Color: SW7551 Greek Villa - Duration Home Interior Acrylic Latex, Flat
W-6.3	Color: SW7551 Greek Villa - Pro Industrial High Performance Epoxy, Gloss
W-7	RIGID VINYL SHEET Manufacturer: InPro Corporation Pattern/Color-dining room: #305 / 0119 Pepperdust Description: 100' roll x 36" w x .040" thick rigid vinyl sheet and accessories required for complete installation including 407 top cap and 409 inside corner.
W-8	RESIN PANELS - NURSE STATION Manufacturer: 3Form Pattern/Color: Varia Ecoresin / hint meadow + clear emboss Description: 3/8" thick panel; emboss on corridor side/supermatte finish on nurse station side.
W-9	PORCELAIN WALL TILE - UNITS Vendor: Trinity Tile Pattern/Color: Nexus / White Matte 4x16 Description: 4x16 glazed ceramic tile in brick layout with 30% offset, bullnose at exposed edges. Grout: Mapei Flex Color CQ, 01 Alabaster

Ceiling Finish (C):

C-1	PAINTED DRYWALL Manufacturer: Sherwin Williams
C-1.1	Color: SW7551 Greek Villa - SuperPaint Interior Acrylic Latex, Flat
C-1.2	Color: SW7551 Greek Villa - Duration Home Interior Acrylic Latex, Flat
C-1.3	Color: SW7551 Greek Villa - Pro Industrial High Performance Epoxy, Gloss

Trim Finish (T):

T-1	PAINTED TRIM Manufacturer: Sherwin Williams Color: SW7551 Greek Villa - Enamel, Semi-gloss
-----	---

Millwork (M):

M-1	MILLWORK GROUP 1 Description: Finger-joint white pine or equal; semi-gloss enamel; S4S profiles to have eased edges. 1-piece base (shoe mould at hardwood and luxury vinyl flooring only) - 3/4"x 5-1/2" S4S 2-piece crown - 3/4"x 5-1/2" S4S apron; 2"x 2" cove 1-piece casing - 3/4"x 3-1/2" S4S
M-2	MILLWORK GROUP 2 Manufacturer: Dura Groove Description: Primed MDF Nickel-Gap 1x6 tongue & groove panels painted in field. Paint Color: Sherwin Williams SW7551 Greek Villa - Enamel, Semi-gloss

Countertop (CR):

CR-1	GRANITE COUNTERTOP Color: Platinum White or equal (Group 1) Description: 3cm granite countertop & splash; polished finish, eased edges. Grommets as required by owner.
CR-2	PLASTIC LAMINATE COUNTERTOP Manufacturer: Wilsonart Pattern/Color: 4987 Leche Vesta Description: 1-1/2" laminate countertop with matching PVC edge; back & side splashes as required. Grommets as required by owner.
CR-3	GRANITE VANITY TOP Color: Vetrostone Tybee Green Description: 3cm vanity top & splash; polished finish, eased edges.
CR-4	QUARTZ COUNTERTOP Manufacturer: Silestone Pattern/Color: Bianco Maple Description: 2cm quartz countertop & splash; polished finish, eased edges.
CR-5	CULTURED STONE VANITY TOP Color: Starco Solid White cultured marble Description: Cultured stone vanity top w/ integral bowl and splash.
CR-6	QUARTZ COUNTERTOP Manufacturer: Cambria Pattern/Color: Montgomery Description: 3cm quartz countertop & splash; polished finish, eased edges.


Casework (CS):

CS-1	STAINED WOOD CASEWORK - WAITING & CONCIERGE RECEPTION Description: Kneewall to have stained wood paneling on front and side. Work area to have pencil drawers and drawer pedestals - lockable. Transaction height counter on front side and accessible height counter on side to have stone countertops. Stained hardwood vanity at Waiting only with apron and sloped ADA panel. Stain Color: Match Wilsonart 7943K-07 Colombian Walnut Cabinet Hardware: Atlas Homewares, Whittier A653-BRN, 5-1/16" c-c pull, Brushed Nickel finish
CS-2	PLASTIC LAMINATE BATHROOM VANITY Description: Plastic laminate sloped vanity skirt Laminate Pattern/Color: Wilsonart 7943K-07 Colombian Walnut
CS-3	LAMINATE LINEN CABINET Description: Plastic laminate cabinet; flush door; melamine interior; adjustable shelves; concealed hinges. Laminate Pattern/Color: Wilsonart 7943K-07 Colombian Walnut Cabinet Hardware: Brushed stainless 4" ADA compliant "C" pulls
CS-4	STAINED WOOD KITCHEN CABINETS - OT KITCHEN Description: Base and wall cabinets to be stained hardwood stile and rail w/ flat panel; adjustable shelves at wall cabinets; roll-out shelves at base cabinets; crown moulding; under-cabinet lighting. Stain Color: Match Wilsonart 7943K-07 Colombian Walnut Cabinet Hardware: Atlas Homewares, Whittier A653-BRN, 5-1/16" c-c pull, Brushed Nickel finish

CS-5	PLASTIC LAMINATE CABINETS Description: Plastic laminate base and wall cabinets; adjustable shelves; lockable. Laminate Pattern/Color: Wilsonart 7943K-07 Colombian Walnut Cabinet Hardware: Brushed Stainless 4" ADA compliant "C" pulls
CS-6	PLASTIC LAMINATE STORAGE/GARAGE CABINETS - THERAPY Description: Plastic laminate equipment garage and storage cabinets; garage cabinets to have two sections - lower section to have double doors with kickbase attached to doors and no cabinet base so that therapy equipment can be rolled into cabinet, upper section to have adjustable shelf, both sections lockable; storage cabinets to have double doors and adjustable shelves, lockable. Laminate Pattern/Color: Wilsonart 7943K-07 Colombian Walnut Cabinet Hardware: Brushed Stainless 4" ADA compliant "C" pulls Approx. Dim.: 78"h x 36"w x 24"d
CS-7	STAINED WOOD/LAMINATE CASEWORK - SALON Description: Stained hardwood base and wall cabinets with stile&rail/flat panel doors; adjustable shelves and slab drawer fronts; bulkheads behind shampoo sinks to be plastic laminate as well as side panels of adjacent base cabinets facing sinks; all cabinets and drawers to be lockable. Laminate manufacturer: Wilsonart Pattern/Color: 79743K-07 Colombian Walnut Stain Color: Match Wilsonart 7943K-07 Colombian Walnut Cabinet Hardware: Atlas Homewares, Whittier A653-BRN, 5-1/16" c-c pull, Brushed Nickel finish
CS-8	PLASTIC LAMINATE CASEWORK - EXAM OFFICE Description: Plastic laminate work station with storage pedestal and kneespace work area; laminate wall cabinets with adjustable shelves. All base and wall cabinets to be lockable. Grommets as required. Laminate manufacturer: Wilsonart Pattern/Color: 7943K-07 Colombian Walnut Cabinet Hardware: Brushed Stainless 4" ADA compliant "C" pulls
CS-9	STAINED WOOD CASEWORK - NURSES' STATION Description: Work area to have stained wood B/B/F stoarge pedestals, apron with pencil drawer, and accessible hinged 3/4 length panels below counter to hide wiring installed 6" from back of casework with tough-latch hardware. Tall storage cabinet to have shaker style doors. All cabinet doors and drawers to be lockable. Grommets as required. Stain Color: Match Wilsonart 7943K-07 Colombian Walnut Cabinet Hardware: Atlas Homewares, Whittier A653-BRN, 5-1/16" c-c pull, Brushed Nickel finish
CS-10	STAINED WOOD SERVING CASEWORK - CONCIERGE DINING ROOM Description-Kitchen Cabinets: Stained hardwood base cabinets and wall cabinets w/ adjustable shelves, open shelf wall cabinets, crown moulding & undercabinet lighting; shaker style cabinet doors and slab drawer fronts; all cabinet doors and drawers lockable. Cabinets below hot/cold plate equipment to have taller aprons, louvered doors and thru-wall vents in back of cabinets for compressor ventilation. Description-island: Knee wall with painted tongue & groove paneling; stained hardwood base cabinets with flat panel doors and slab drawer fronts; duplex outlets located inside base cabinets as shown on interior elevations; grommets in countertop as required for access to power. Description-Coffee Station: Stained hardwood base cabinets w/ adjustable shelves; stained wood trash cabinet w/ trash/recycling insert; stained wood wall cabinets and open shelf cabinets; shaker style cabinet doors and slab drawer fronts; all cabinet doors lockable. Tongue & Groove Color: Sherwin Williams SW7551 Greek Villa Stain Color: Match Wilsonart 7943K-07 Colombian Walnut Cabinet Hardware: Atlas Homewares, Whittier A653-BRN, 5-1/16" c-c pull, Brushed Nickel finish
CS-11	STAINED WOOD COMPUTER WORK STATIONS - PRUITT UNIVERSITY Description: Stained hardwood vertical supports to create individual work stations with vertical curved top dividers above counter; grommets at each work station as required. Accessible hinged 3/4 length panels below counter to hide wiring installed 6" from back of casework with tough-latch hardware. Stain Color: Match Wilsonart 7943K-07 Colombian Walnut
CS-12	PLASTIC LAMINATE CASEWORK - STANDARD UNIT Description: Plastic laminate drawer cabinet and wardrobe cabinet; flush doors and drawer fronts; melamine interiors. Wardrobe cabinet to have clothes rod and rob hook on back of door. Laminate Pattern/Color: Wilsonart 7943K-07 Colombian Walnut Cabinet Hardware: Brushed stainless 4" ADA compliant "C" pulls
CS-13	PLASTIC LAMINATE CASEWORK & BOOKCASE - CONCIERGE UNIT Description-casework: Plastic laminate sink base, drawer cabinet and wardrobe cabinet; flush doors and drawer fronts; melamine interiors. Wardrobe cabinet to have clothes rod and rob hook on back of door. Description-bookcase: Plastic laminate open bookcase room divider with paneling to floor and plinth base on one side and fixed shelves. Laminate Pattern/Color: Wilsonart 7943K-07 Colombian Walnut Cabinet Hardware: Brushed stainless 4" ADA compliant "C" pulls
CS-14	THERMOFOIL/LAMINATE VANITY SKIRT Description: Plastic laminate apron and end panels as required as exposed ends; thermofoil sloped panel with molded panels Laminate Color: Pionite SW813 Ice White Suede Thermofoil Color: 21 Designer White

SOURCE LIST

Trinity Surfaces Katie Godfrey kgodfrey@trinitysurfaces.com	Interface Alison Millsaps-Morris Alison.Millsaps-Morris@interface.com	Maniscalco Stone www.maniscalcostone.com
Crossville Tile Meredith Locker mlocker@specialtytile.com	Tarkett Lennie Rowan lennie.rowan@tarkett.com	
InPro Corporation Paul Bates pbates@inprocorp.com	Momentum Textiles Jean Hall jhall@momtex.com	MDC Wall Covering BJ Blanchard rblanchard@mdcwall.com

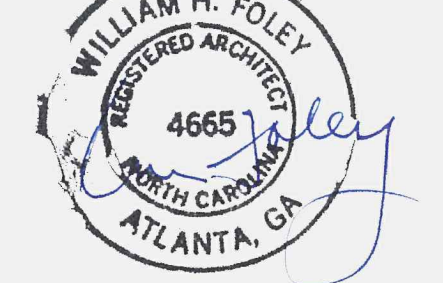

NO.	DATE	DESCRIPTION
1	6/1/2025	PERMIT SET
2	--/--	-
3	--/--	-
4	--/--	-
5	--/--	-
6	--/--	-

SEAL



ARCHITECT



ADDRESS

PRUITT

TOWN CENTER
HARRISBURG, NORTH CAROLINA

NO.	DATE	DESCRIPTION
1	6/1/2025	PERMIT SET
2	--/--	-
3	--/--	-
4	--/--	-
5	--/--	-
6	--/--	-

Sheet Title:

ROOM FINISH
SCHEDULE

Date: 6/1/2025
Project No.: 202515

ID1-0.2

COPYRIGHT © 1992


PRUITTHEALTH TOWN CENTER ADDITION
Project No. 202515

ROOM FINISH SCHEDULE

Rm #	Room Name	Floor	Base	Wall	Ceiling	Trim	Millwork	Countertop	Casework	Notes
1	PVT. DINING	F-4	B-3	W-1.1, W-1.3	C-1.1	T-1	M-1			N-1
2	I.T. EQUIP.	F-9	B-1	W-2	C-1.1	T-1				
3	PRUITT UNIV.	F-3.1	B-1	W-2	C-1.1	T-1		CR-1	CS-11	
4	STOR.	F-9	B-1	W-6.1	C-1.1	T-1				
5	STOR.	F-9	B-1	W-6.1	C-1.1	T-1				
6	NOUR. STA.	F-1	B-4	W-4, W-6.3	C-1.3	T-1		CR-2	CS-5	N-3
6A	EQUIP. STO.	F-9	B-1	W-6.1	C-1.1	T-1				
7	STOR.	F-9	B-1	W-6.1	C-1.1	T-1				
8	EMERG. EQUIP.	F-10.1	B-1	W-6.1	C-1.1	T-1				
9	ELEC. EQUIP.	F-10.1	B-1	W-6.1	C-1.1	T-1				
10	MECH. EQUIP.	F-10.1	B-1	W-6.1	C-1.1	T-1				
11	PORCH	F-10.2	See Exterior Finishes							
12	RECEPT.	F-11	B-3	W-1.1	C-1.1	T-1	M-1	CR-1	CS-1	N-1
13	WAITING	F-11	B-3	W-1.1	C-1.1	T-1	M-1			N-1
14	SPLY.	F-4	B-1	W-2	C-1.1	T-1				
15	TLT.	F-5.1	B-2	W-1.3	C-1.1	T-1		CR-1	CS-2	N-1
16	EXAM #1	F-4	B-1	W-2	C-1.1	T-1		CR-2	CS-5	N-1
17	EXAM #2	F-4	B-1	W-2	C-1.1	T-1		CR-2	CS-5	N-1
18	SPA	F-2	B-1	W-1.4, W-1.5	C-1.1	T-1		CR-3	CS-7	N-2
19	PHYSICAL THERAPY	F-3.2, F-6.1, F-6.2, F-7, F-8	B-1	W-2	C-1.1	T-1		CR-1	CS-5, CS-6	N-1, N-12
19A	OCCUP. THER.	F-4	B-1	W-2, W-5.3	C-1.1	T-1		CR-1	CS-4	N-17
19B	A.D.L. BATH	F-5.1	B-2	W-6.1, W-9	C-1.1	T-1		CR-5	CS-14	N-9
19C	SPEECH THER.	F-3.3	B-1	W-2	C-1.1	T-1				
20	CONCIERGE LIVING/REC.	F-3.3, F-3.4	B-3	W-1.1, W-3	C-1.1	T-1	M-1			N-16
21	CONCIERGE DINING	F-4	B-3	W-1.1, W-3, W-5.1, W-5.2, W-7	C-1.1	T-1	M-1	CR-6	CS-10	N-1, N-13, N-15, N-17
22	NOUR. STA.	F-1	B-4	W-4, W-6.3	C-1.3	T-1		CR-2	CS-8	N-3
23	FAMILY ROOM	F-3.3	B-3	W-1.1	C-1.1	T-1	M-1			
24	I.T. EQUIP.	F-9	B-1	W-2	C-1.1	T-1				
25	TLT.	F-5.1	B-2	W-1.3	C-1.1	T-1		CR-1	CS-2	N-1
26	STOR.	F-9	B-1	W-6.1	C-1.1	T-1				
27	STOR.	F-9	B-1	W-6.1	C-1.1	T-1				
28	JAN.	F-1	B-4	W-6.3	C-1.3	T-1				
29	NURSES' STA.	F-4	B-1	W-1.2, W-8	C-1.1	T-1		CR-1	CS-9	N-14
30	MED. PREP.	F-9	B-1	W-6.1	C-1.1	T-1		CR-2	CS-8	
31	C.U./C.L.	F-9	B-1	W-6.1	C-1.1	T-1		CR-2	CS-8	
32	S.U./S.L.	F-9	B-1	W-6.1	C-1.1	T-1		CR-2	CS-8	
33	MECH. EQUIP.	F-10.1	B-1	W-6.1	C-1.1	T-1				
34	EM. EL. EQUIP.	F-10.1	B-1	W-6.1	C-1.1	T-1				
35	ELEC. EQUIP.	F-10.1	B-1	W-6.1	C-1.1	T-1				
36	CORRIDOR	F-3.1	B-1	W-1.2, W-7	C-1.1	T-1				N-6, N-7, N-8, N-11
37	CORRIDOR	F-3.1	B-1	W-1.2, W-7	C-1.1	T-1				N-6, N-7, N-8, N-11
38	CORRIDOR	F-3.1	B-1	W-1.2, W-7	C-1.1	T-1				N-6, N-7, N-8, N-11
39	PORCH	F-10.2	See Exterior Finishes							
40	PORCH	F-10.2	See Exterior Finishes							
41	CONCIERGE CANOPY	See Exterior Finishes								
223	CORRIDOR	F-3.1, F-3.2, F-3.4	B-1	W-1.2, W-7	C-1.1	T-1				N-1, N-4, N-5, N-6, N-7, N-8
429	CORRIDOR	F-3.1, F-3.2, F-3.4	B-1	W-1.2, W-7	C-1.1	T-1				N-1, N-4, N-5, N-6, N-7, N-8
537	CORRIDOR	F-3.1, F-3.2, F-3.4	B-1	W-1.2, W-7	C-1.1	T-1				N-1, N-4, N-5, N-6, N-7, N-8
625	CORRIDOR	F-3.1, F-3.2, F-3.4	B-1	W-1.2, W-7	C-1.1	T-1				N-1, N-4, N-5, N-6, N-7, N-8
725	CORRIDOR	F-3.1, F-3.2, F-3.4	B-1	W-1.2, W-7	C-1.1	T-1				N-1, N-4, N-5, N-6, N-7, N-8
Typical Unit Two Bedroom: 201 - 219										
	Two Bedroom (see Room 201)	F-4	B-1	W-6.2	C-1.1	T-1				N-10
Typical 2BR Unit Toilet: 213 - 221										
	Toilet (see Room 213)	F-5.1, F-5.2	B-2	W-6.2, W-9	C-1.1	T-1		CR-4	CS-14	N-9, N-10, N-18
Typical Unit Private Bedroom: 401 - 414, 501 - 518										
	Private Bedroom (see Room 401)	F-4	B-1	W-6.2	C-1.1	T-1		CR-5	CS-12	N-10
Typical Unit Toilet: 415 - 428, 519 - 536										
	Toilet (see Room 415)	F-5.1, F-5.2	B-2	W-6.2, W-9	C-1.1	T-1		CR-4	CS-14	N-9, N-10, N-18
Concierge Unit Private Bedroom: 601 - 612, 701 - 712										
	Private Bedroom (see Room 601)	F-4	B-1	W-6.2	C-1.1	T-1		CR-5	CS-13	N-10, N-19
Concierge Unit Toilet: 613 - 624, 713 - 724										
	Toilet (see Room 613)	F-5.1, F-5.2	B-2	W-6.2, W-9	C-1.1	T-1		CR-5	CS-2, CS-3	N-9, N-10, N-18
GENERAL NOTES:										
GN-1	Provide Schluter aluminum tile edge trim at all transitions from floor tile to carpet, LVT or other dissimilar material. Use Shiene profile at same height transitions (tile to carpet). Use Reno-U profile at sloped transitions (tile to LVT).									
GN-2	Provide rubber transition strip between carpet & painted concrete, and between carpet and VCT or luxury vinyl flooring; Color: Johnsonite CTA-86-C Hunter Green.									
NOTES:										
N-1	See Finish Plan for floor material layout.									
N-2	See Finish Plan for location and limits of wall materials.									
N-3	FRP panels to 8'-0" with epoxy wall paint above to ceiling.									
N-4	Rigid vinyl kick plate at corridor side of unit entry doors - InPro Palladium PVC 0.60 thickness, 18"h. 0122 Dark Brown.									
N-5	Typical resident room corridor - W-1.2 vinyl wall covering above handrail; W-7 rigid vinyl roll goods below handrail									
N-6	Handrail assembly to include handrail and chair rail backer. Handrail to be PruittHealth standard 3100 Series from InPro Corporation; color - 0555 American Walnut. Chair rail backer to be painted wood - 3/4" x 7-1/4" S4S with									
N-7	Wall Guard to be PruittHealth standard 1600 Series by InPro Corporation; color - 0119 Pepperdust. Install 16" a.f.f. to top edge of wall guard.									
N-8	Corner Guards to be PruittHealth standard High Impact Corner Guard from InPro Corporation; color - 0119 Pepperdust.									
N-9	F-5.1 12x24 tile installed in brick layout with 30% offset; F-5.2 2x2 mosaic tile at shower floor only. See Finish Plan for tile layout.									
N-10	See Finish Plan for flooring layout at Units: Two Bedroom Unit - 201 BR / 215 TLT, Private Bedroom Unit - 401 BR / 415 TLT, Concierge Unit - 601 BR / 613 TLT.									
N-11	Install handrail and wall guard only in this corridor. Vinyl wall covering above and below handrail - no rigid vinyl sheet.									
N-12	Provide wheeled traffic transition strip between carpet & aluminum edge guard at tile edge; Color: Johnsonite CTA-86-H Hunter Green.									
N-13	3/4" x 7-1/4" S4S painted chair rail backer continuous at all walls without casework.									
N-14	3/4" x 7-1/4" S4S painted chair rail backer to continue from corridor into Nurse Station on walls without casework. W-8 resin panels at interior windows only.									
N-15	M-2 tongue & groove paneling at island knee wall only.									
N-16	W-1.1 wall covering above and below chair rail typical. W-3 at column bases and fireplace only.									
N-17	W-1.1 typical above chair rail with W-7 below chair rail. W-3 at column bases only. W-5.1 and W-5.2 at backsplash only; tile to extend from countertop splash to underside of upper cabinet; exposed tile edges to be bullnosed. See interior elevations for m									
N-18	W-9 wall tile at shower only with bullnose tiles at vertical and horizontal exposed edges. W-6.2 painted drywall at all other walls.									
N-19	Concierge unit headwall paneling - InPro Palladium square edge panel assembly with aluminum square edge trim; color - 0555 American Walnut. See interior elevation for more information.									
END OF ROOM FINISH SCHEDULE										




2 FINISH PLAN WEST
1/16" = 1'-0"

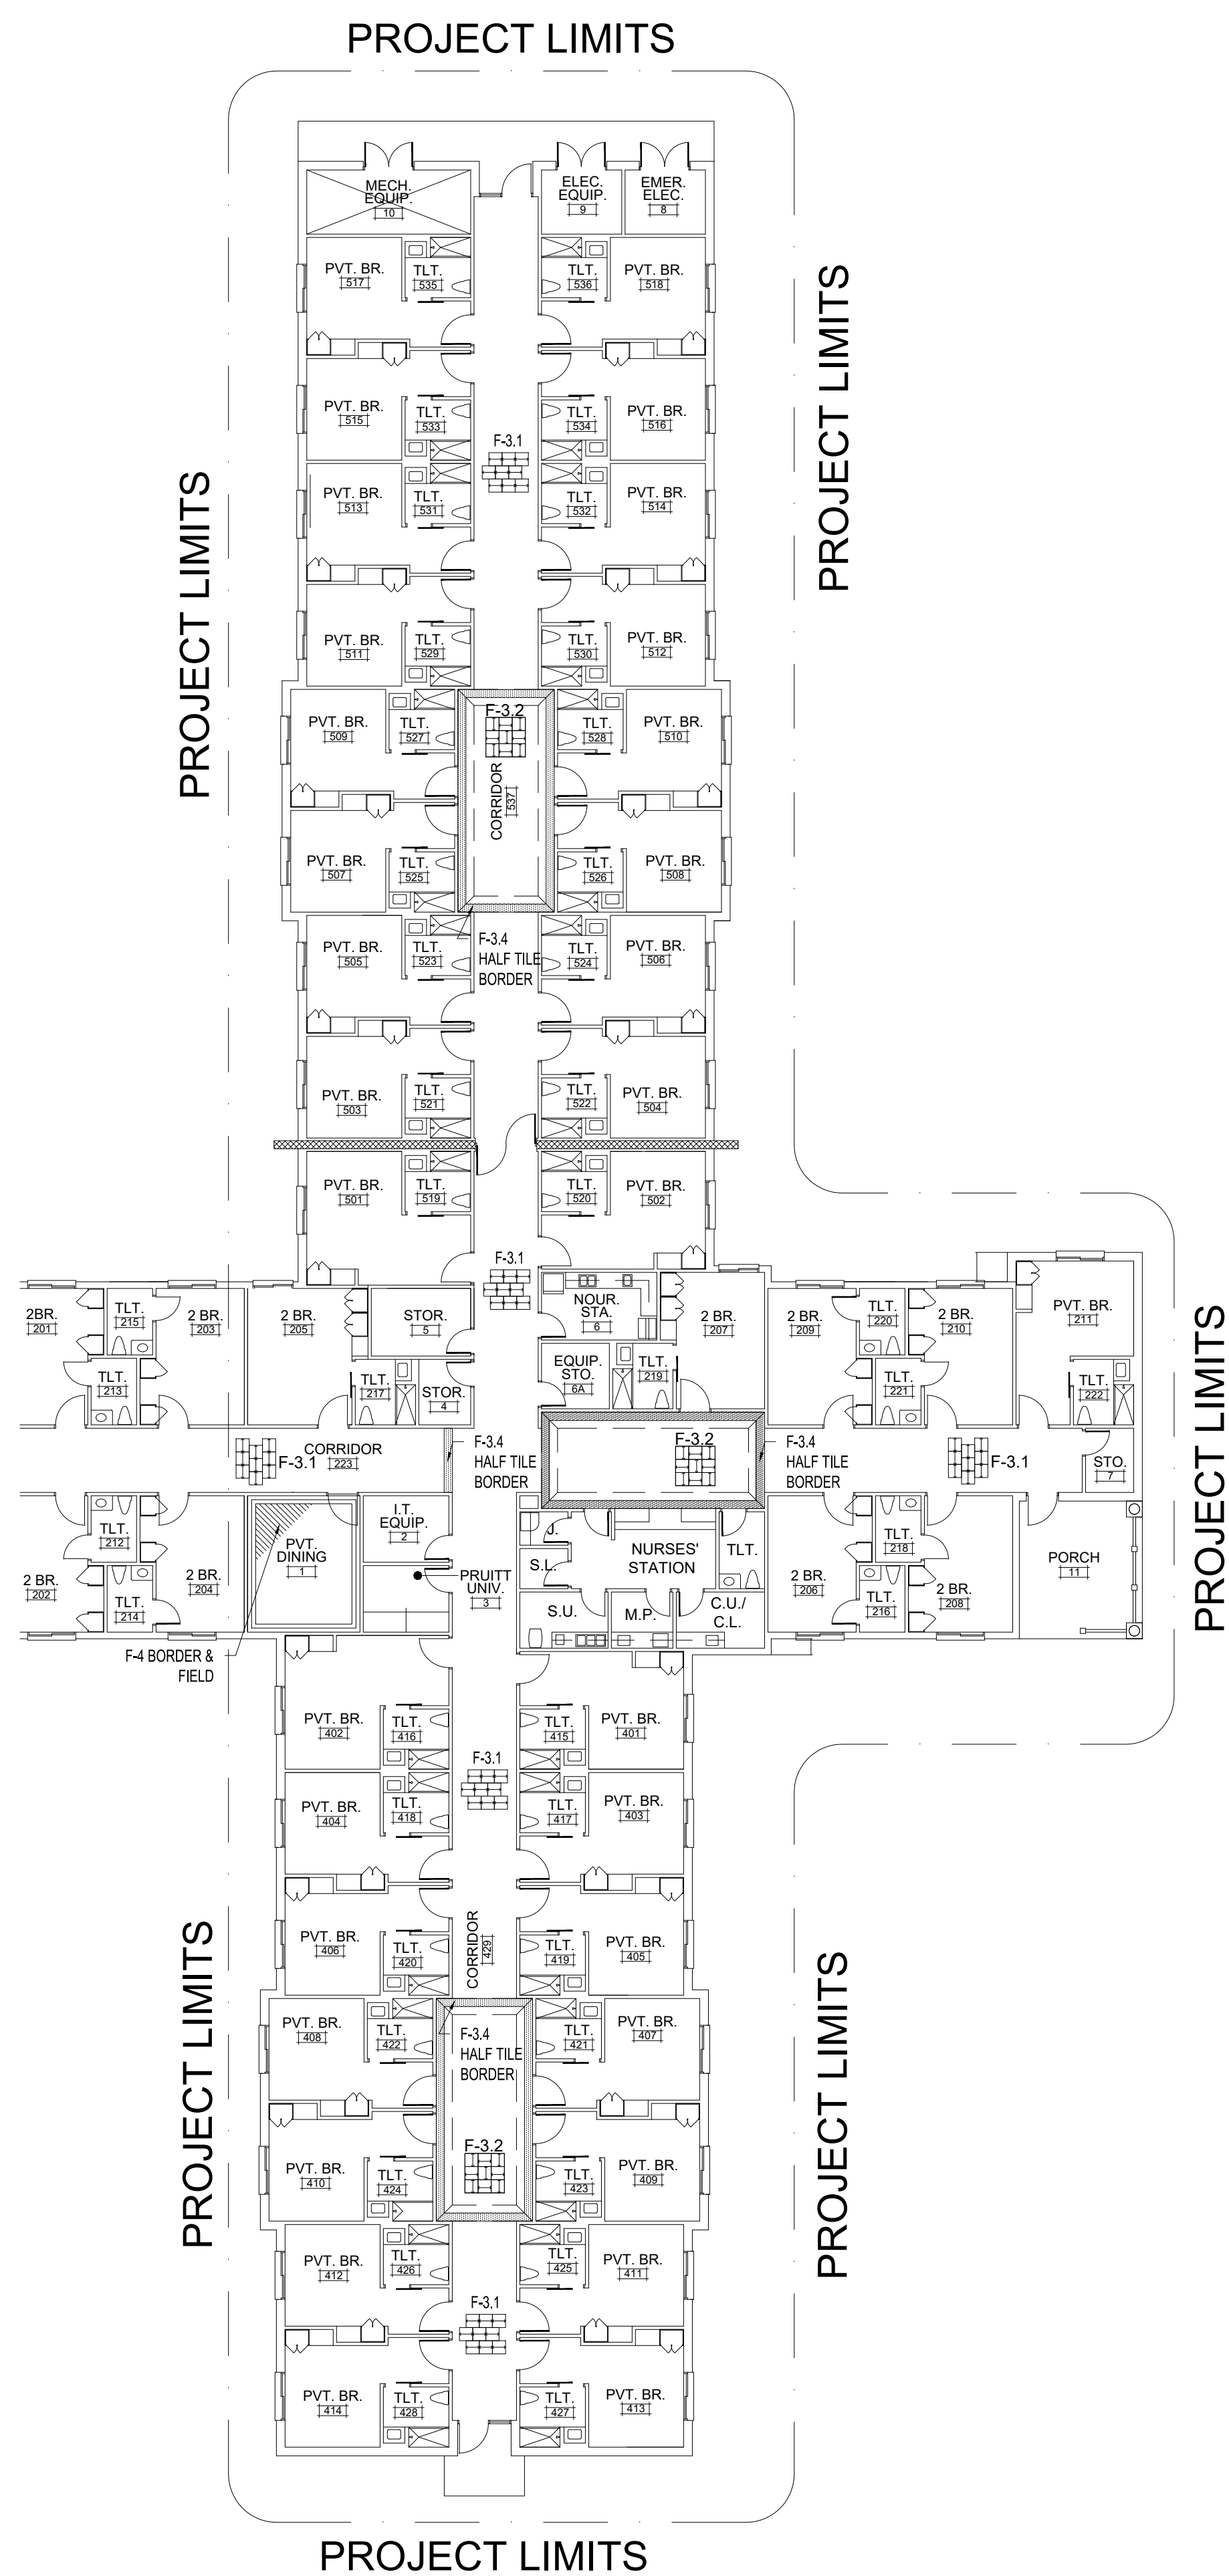

1 FINISH PLAN EAST
1/16" = 1'-0"

CONSULTANT

SEAL

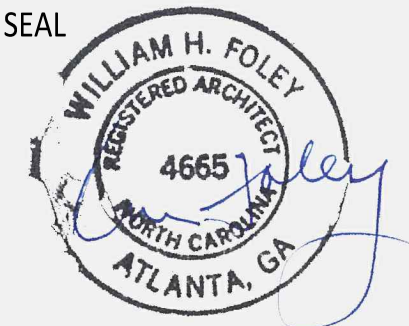

ARCHITECT



21 Puritan Mill | 350 Lowery Blvd. NW | Atlanta, Georgia 30318 | (404) 763-1299

ADDRESS

PRUITTHEALTH

TOWN CENTER
HARRISBURG, NORTH CAROLINA

NO.	DATE	DESCRIPTION
1	6/1/2025	PERMIT SET
2	-/-/-	-
3	-/-/-	-
4	-/-/-	-
5	-/-/-	-
6	-/-/-	-

Sheet Title:

FINISH PLAN










Date: 6/1/2025
Project No.: 202515


ID1-1

NO.	DATE	DESCRIPTION
1	6/1/2025	PERMIT SET
2	--/--	-
3	--/--	-
4	--/--	-
5	--/--	-
6	--/--	-

INTERIOR ELEVATIONS & DETAILS


ID2-0

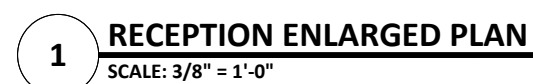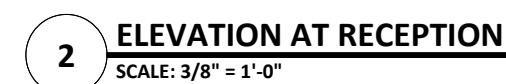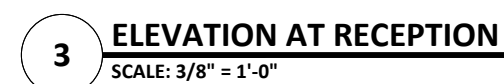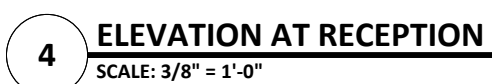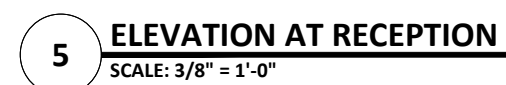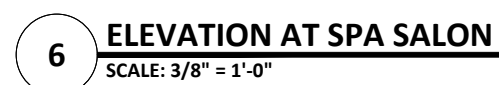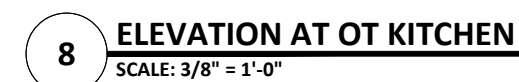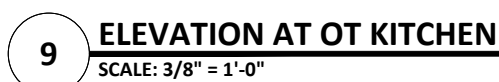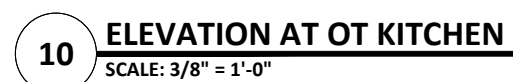

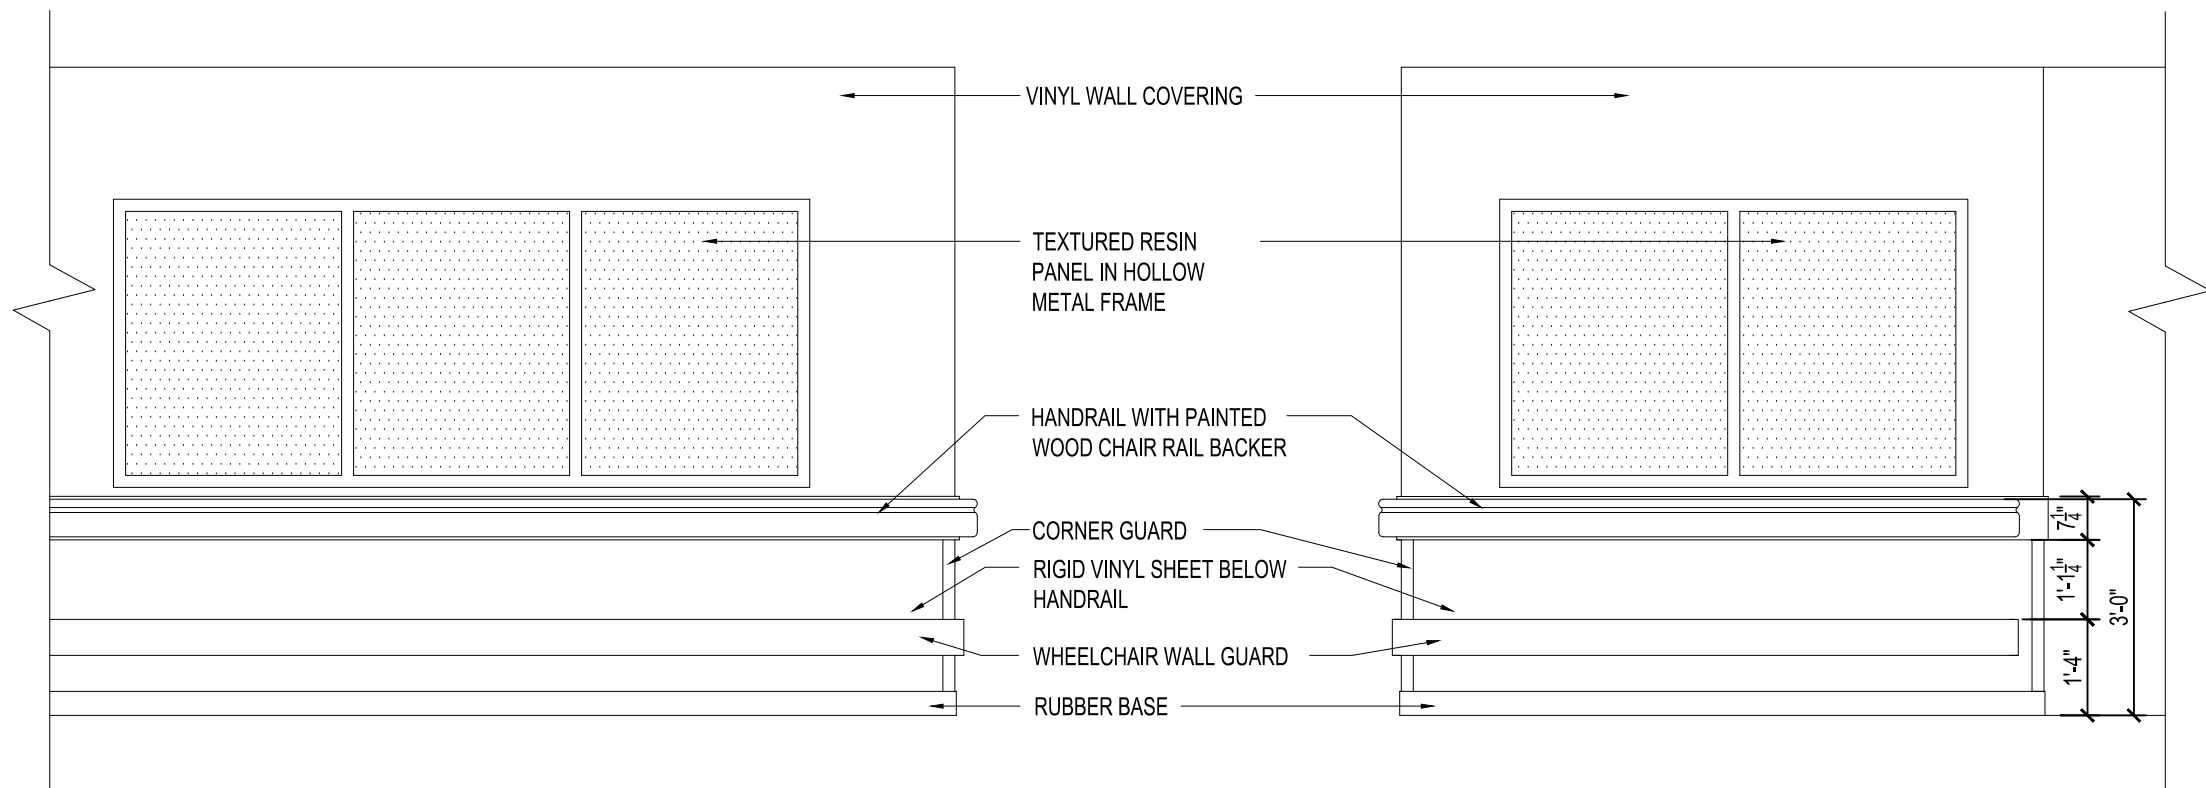


10 ELEVATION AT NURSE STATION CORRIDOR
SCALE: 3/8" = 1'-0"


9 ELEVATION AT NURSE STATION CORRIDOR
SCALE: 3/8" = 1'-0"

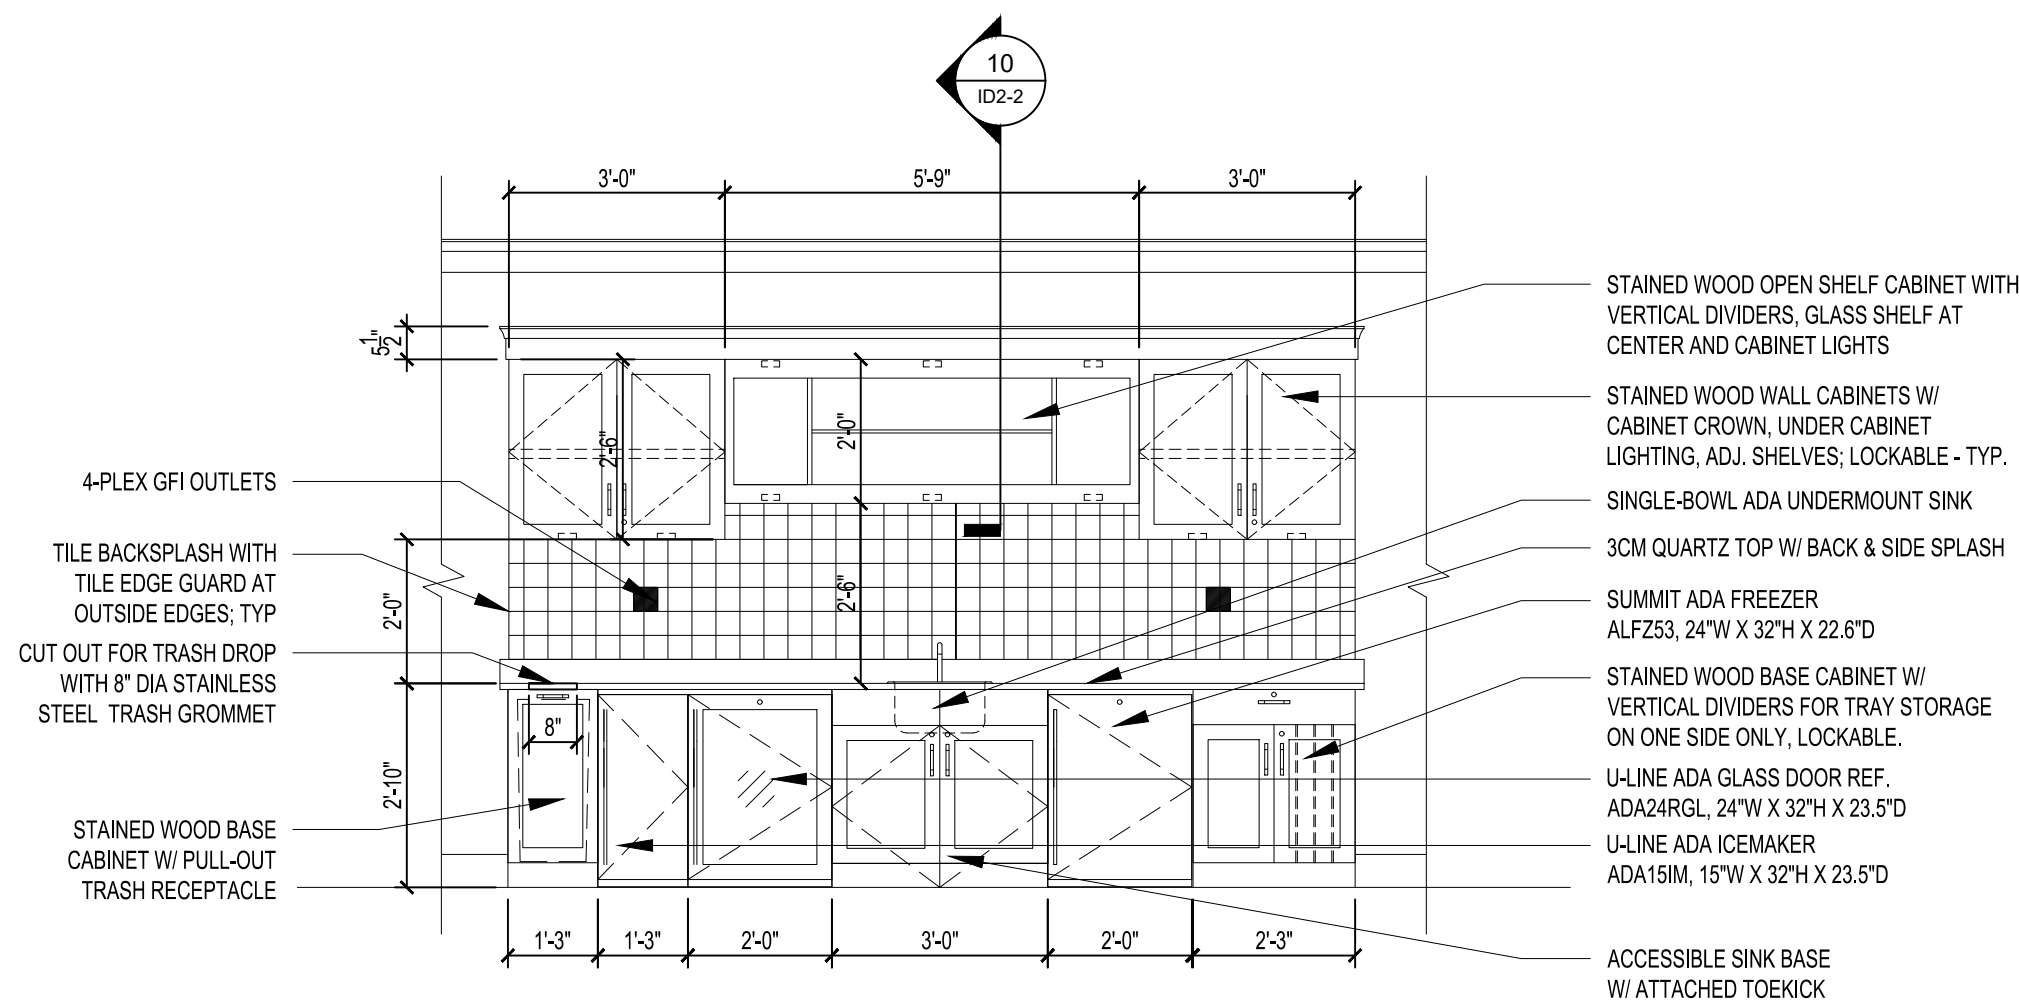


8 ELEVATION AT CONCIERGE CASEWORK
SCALE: 3/8" = 1'-0"

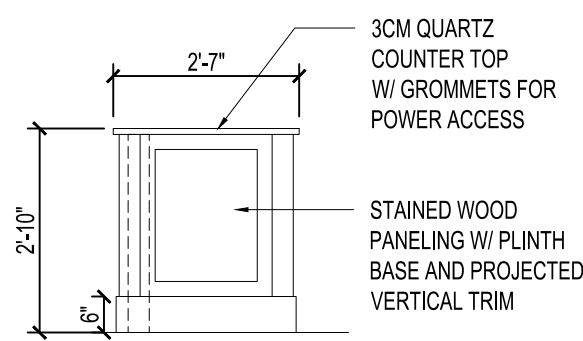


7 END PANEL AT ISLAND
SCALE: 3/8" = 1'-0"

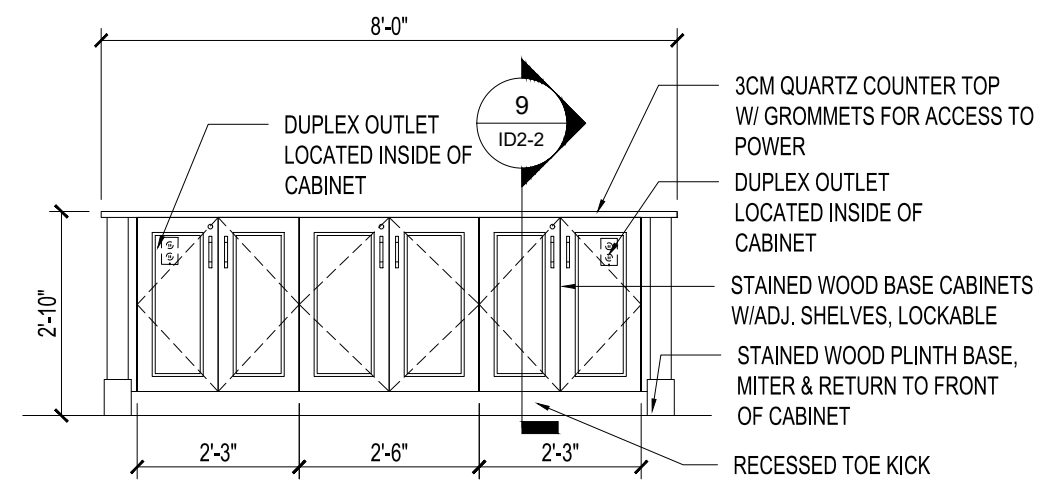


6 ELEVATION AT DINING SERVING ISLAND CABINET SIDE
SCALE: 3/8" = 1'-0"

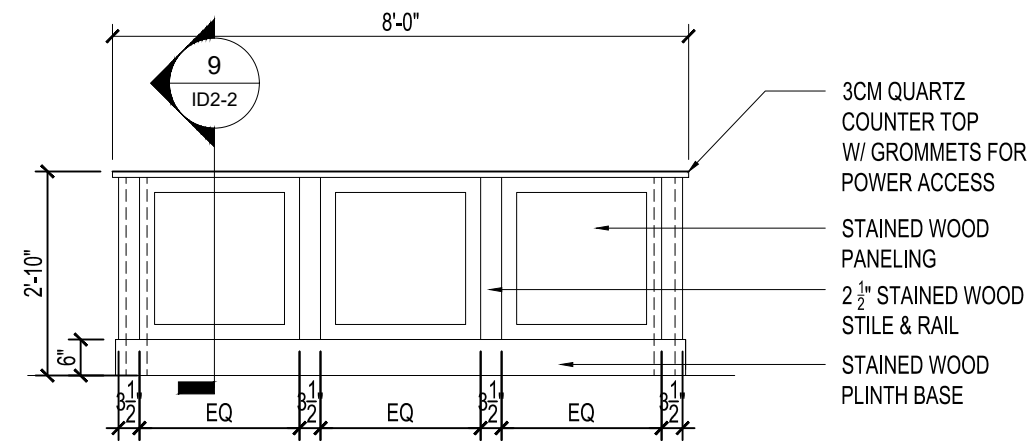

5 ELEVATION AT DINING SERVING ISLAND FRONT
SCALE: 3/8" = 1'-0"

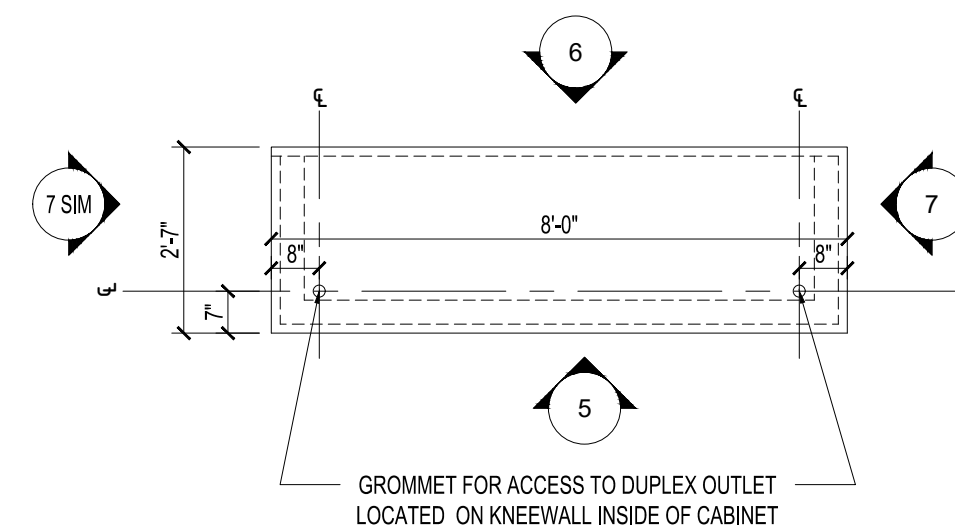


4 ENLARGED PLAN AT DINING SERVING ISLAND
SCALE: 3/8" = 1'-0"

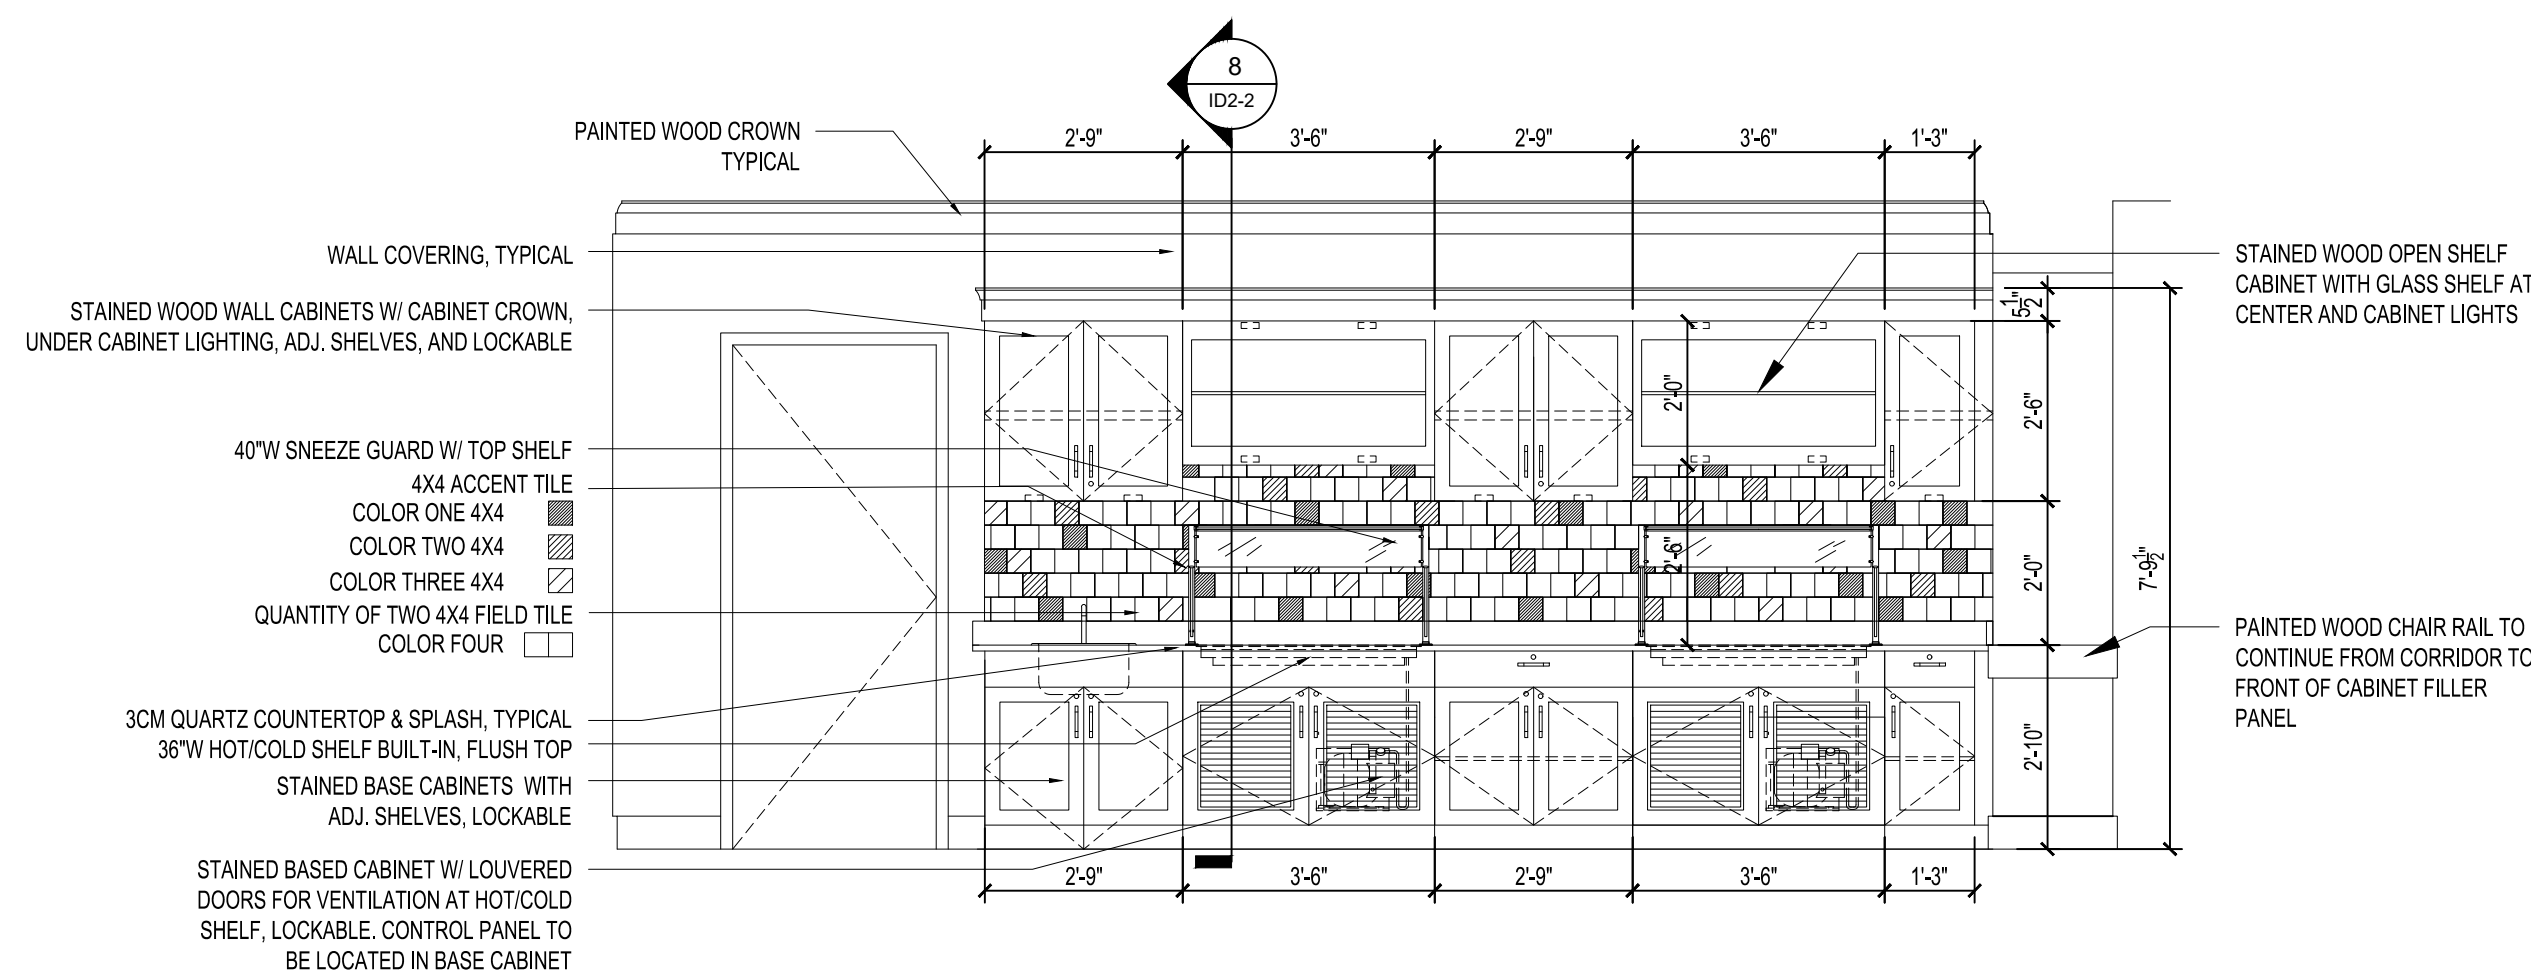


3 ELEVATION AT CONCIERGE DINING
SCALE: 3/8" = 1'-0"

NOTE: VERIFY LOCATIONS FOR T.V. / ELECTRICAL OUTLETS ABOVE FIREPLACE MANTEL.

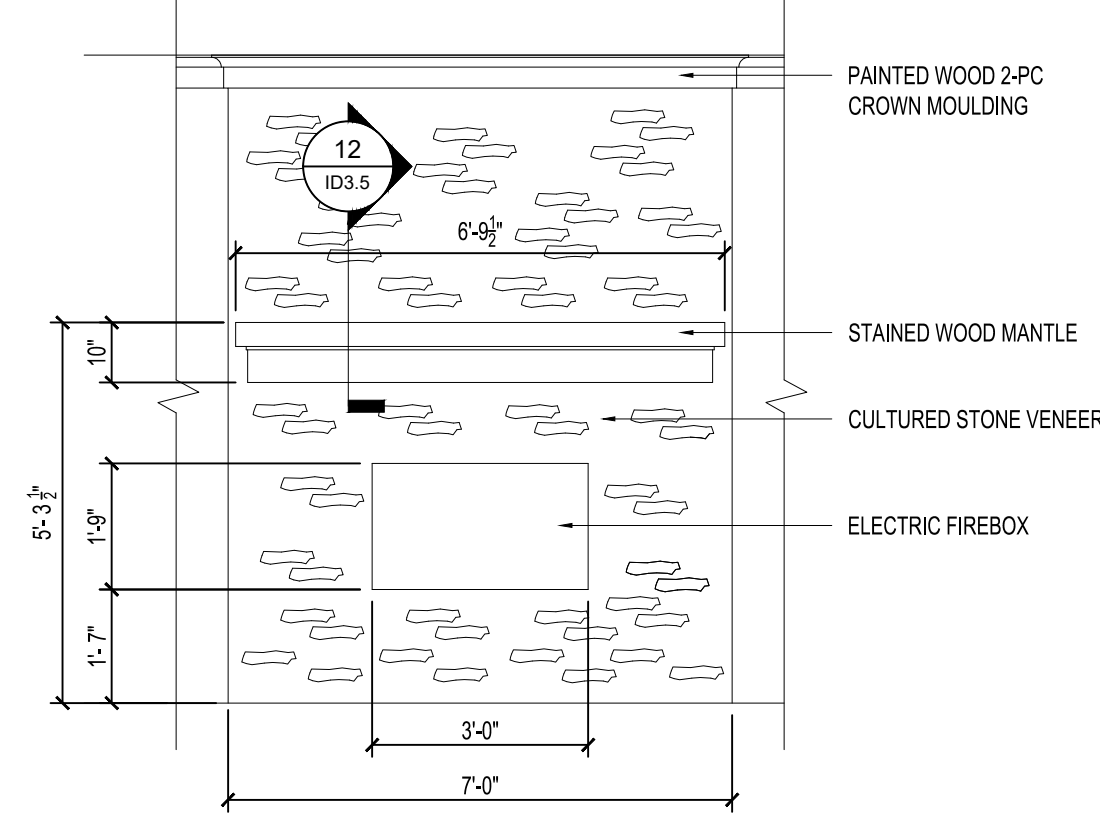


2 ELEVATION AT CONCIERGE LIVING FIREPLACE
SCALE: 3/8" = 1'-0"

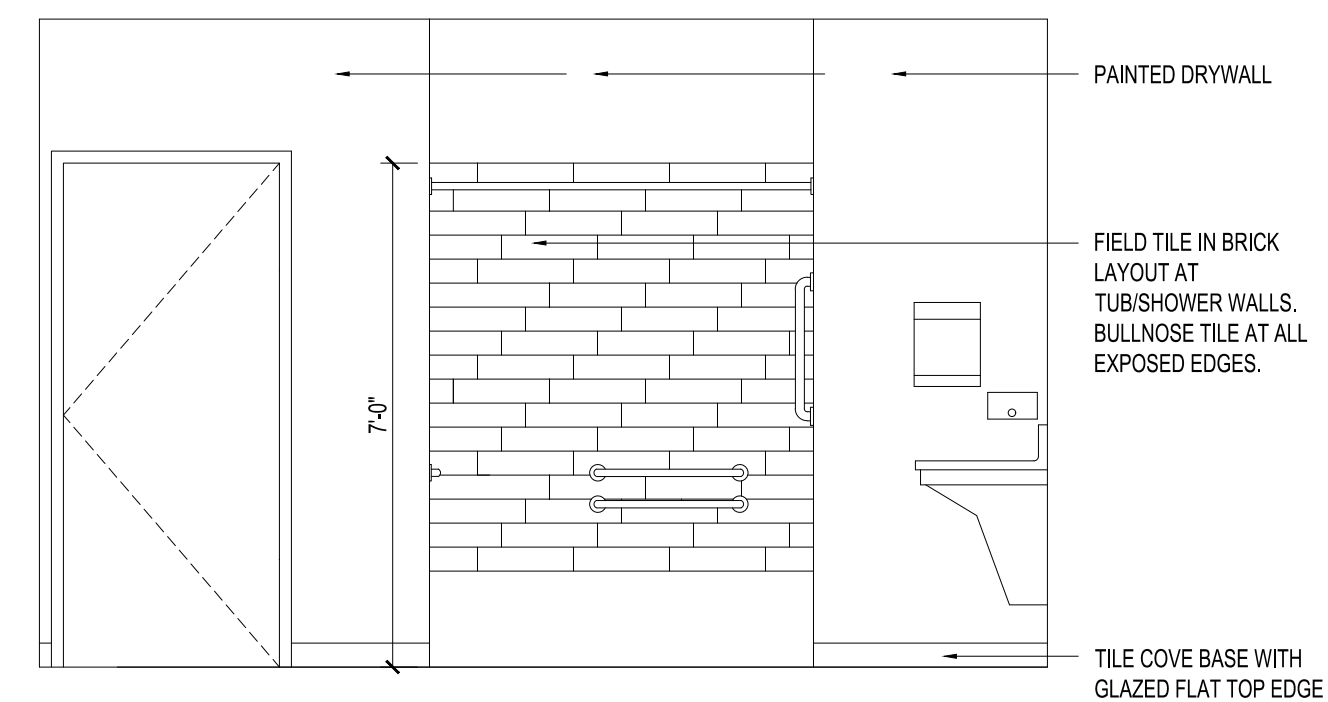

1 ELEVATION AT ADL BATH
SCALE: 3/8" = 1'-0"

CONSULTANT

SEAL

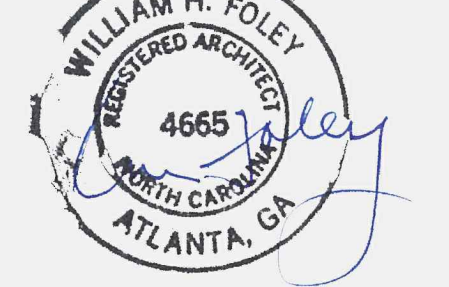

ARCHITECT

FOLEY DESIGN
21 Puritan Mill | 190 Lowery Blvd. NW | Atlanta, Georgia 30318 | (404) 763-1299

ADDRESS

PRUITTHEALTH

TOWN CENTER
HARRISBURG, NORTH CAROLINA

NO.	DATE	DESCRIPTION
1	6/1/2025	PERMIT SET
2	-/-/-	-
3	-/-/-	-
4	-/-/-	-
5	-/-/-	-
6	-/-/-	-

Sheet Title:


INTERIOR
ELEVATIONS &
DETAILS

Date: 6/1/2025
Project No.: 202515


ID2-1




12 SECTION AT FIREPLACE MANTEL
SCALE: 3/4" = 1'-0"

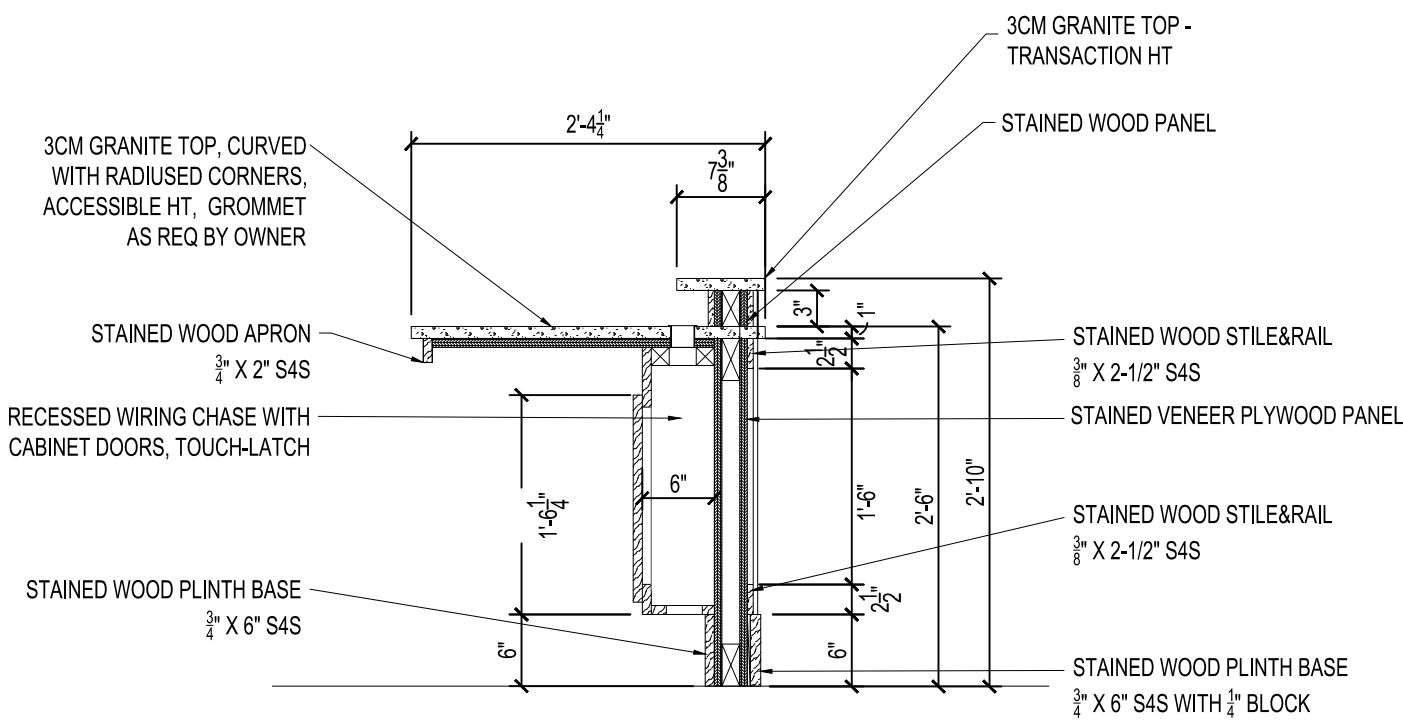


11 SECTION AT WAITING DESK
SCALE: 3/4" = 1'-0"

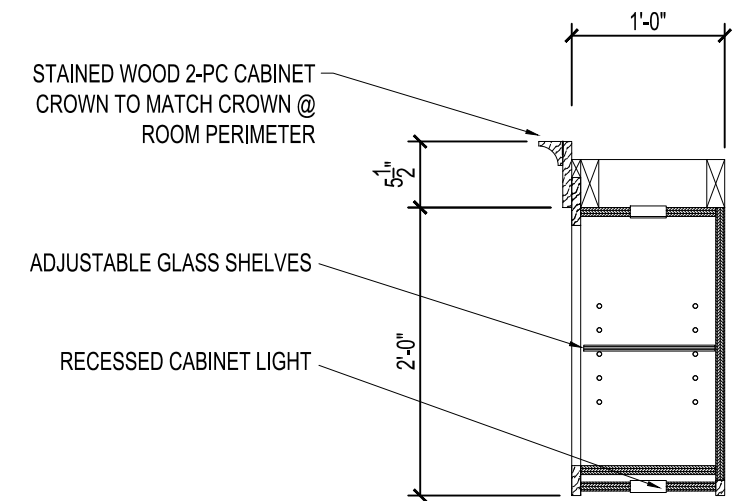


10 SECTION AT CONCIERGE WALL CABINET
SCALE: 3/4" = 1'-0"

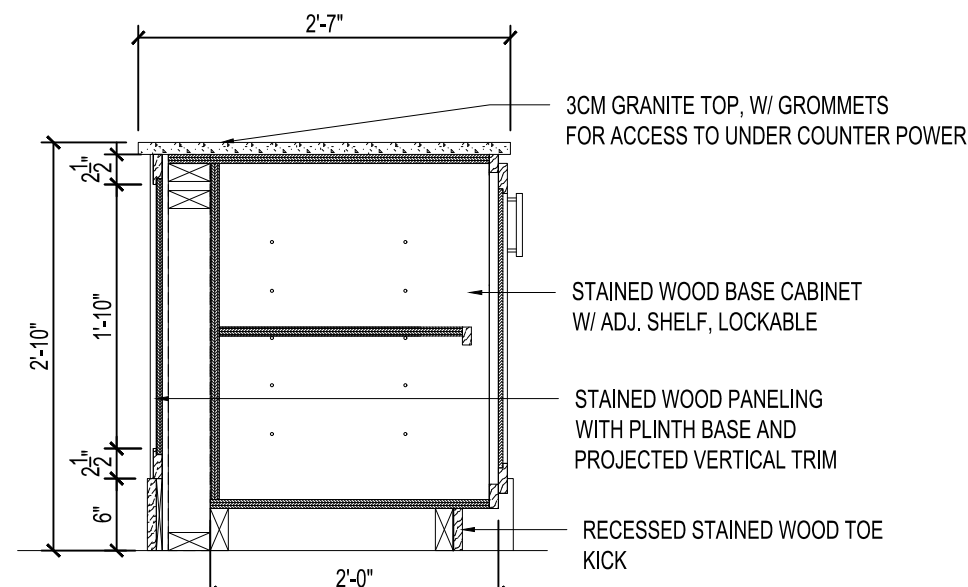


9 SECTION AT DINING ISLAND
SCALE: 3/4" = 1'-0"

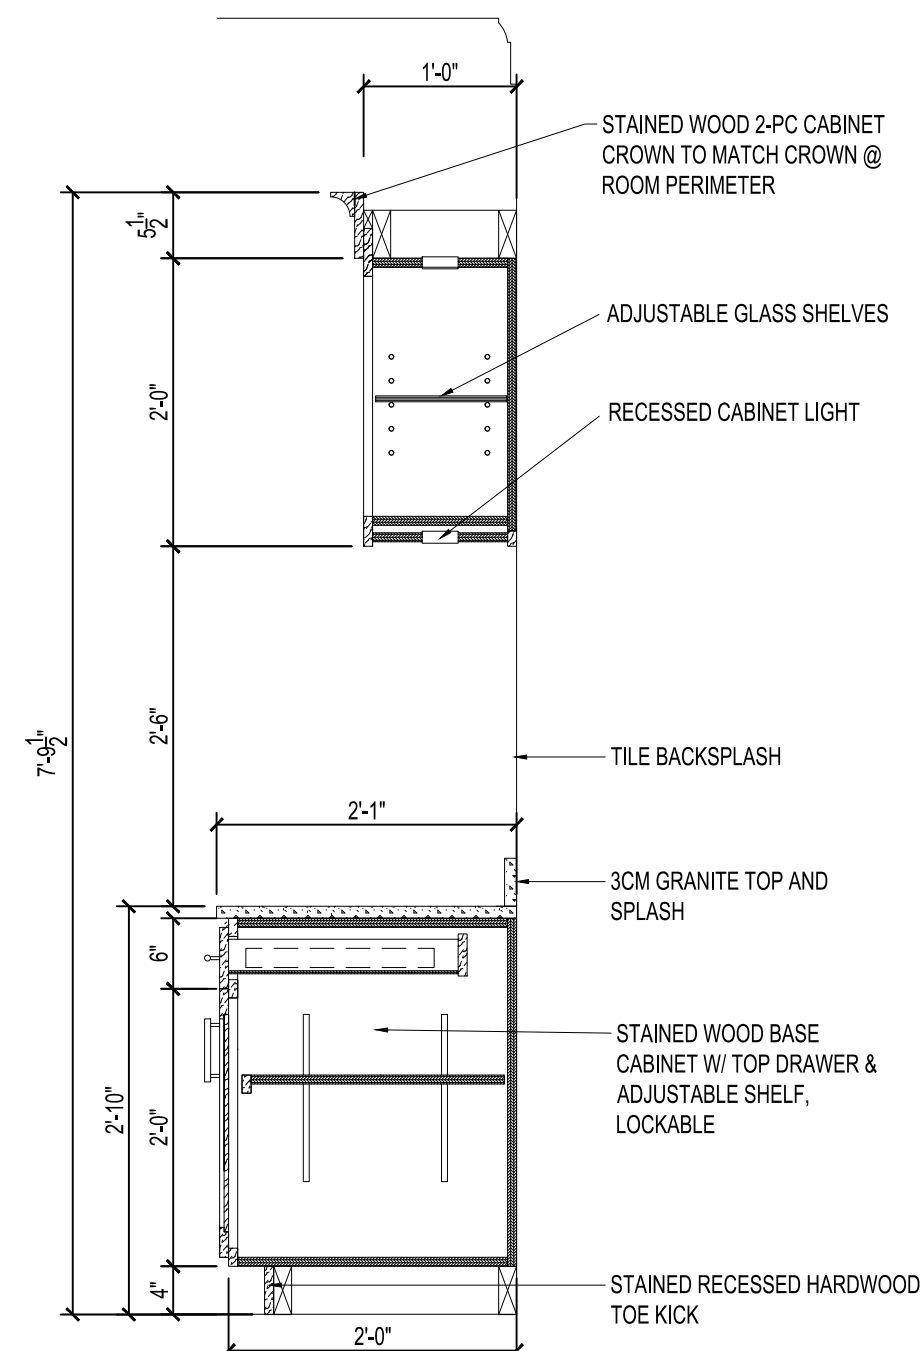


8 SECTION AT DINING HOT/COLD PLATES
SCALE: 3/4" = 1'-0"

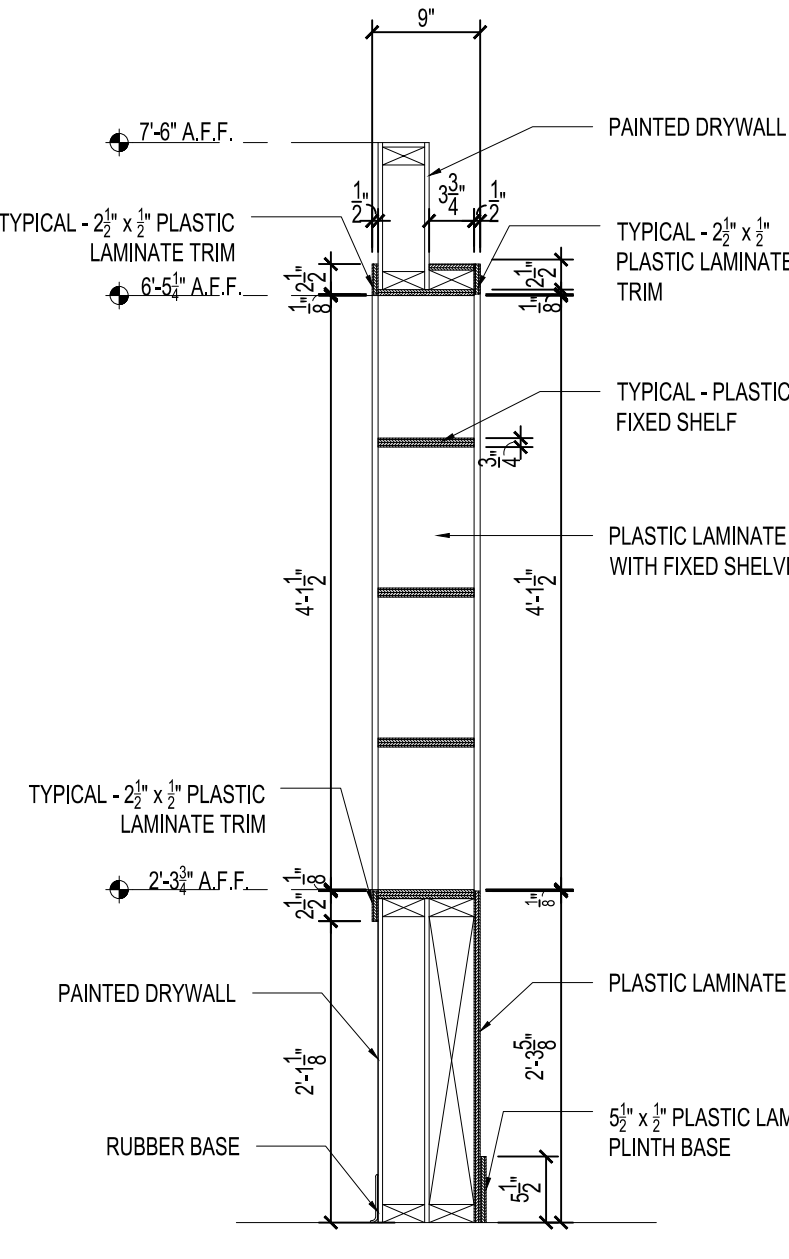


7 SECTION AT RESIDENT BOOKCASE
SCALE: 3/4" = 1'-0"

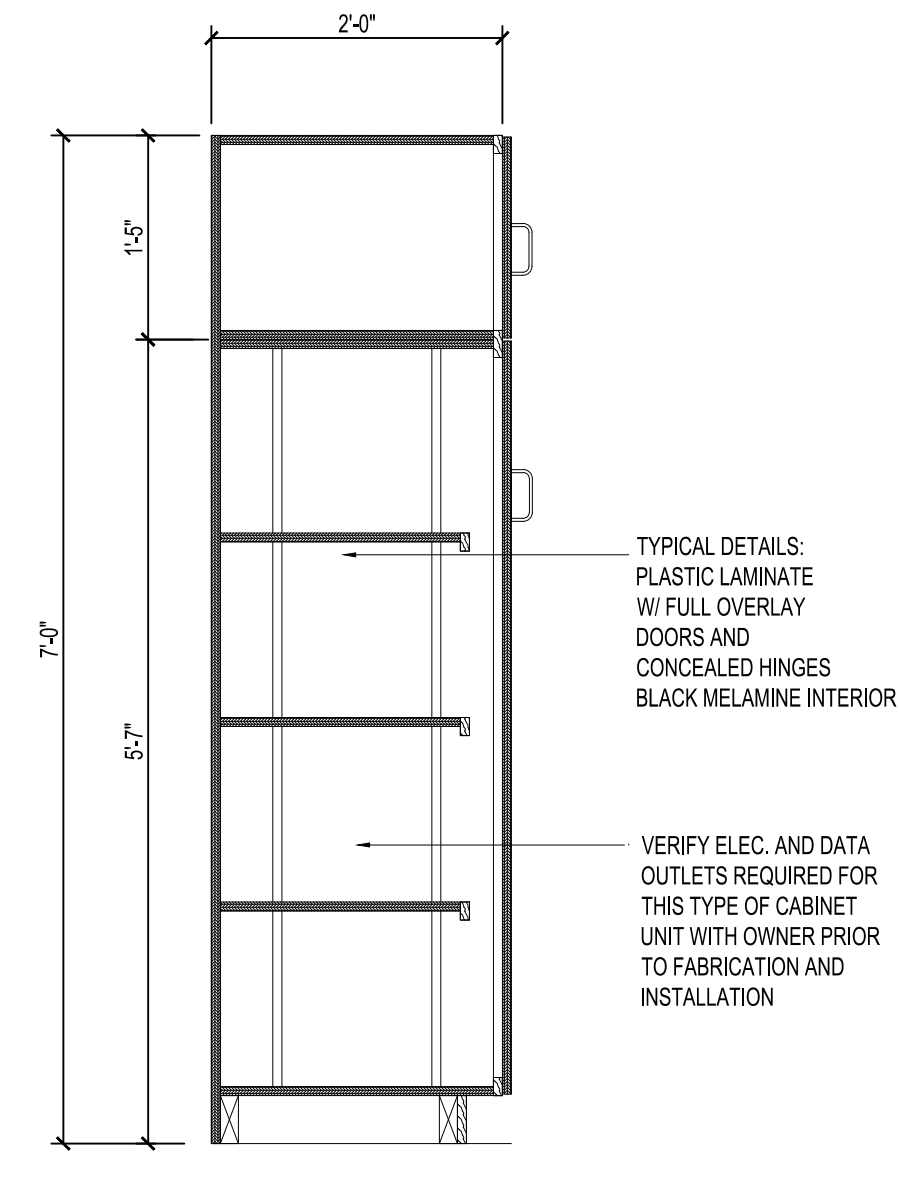


6 SECTION AT PT CABINET
SCALE: 3/4" = 1'-0"

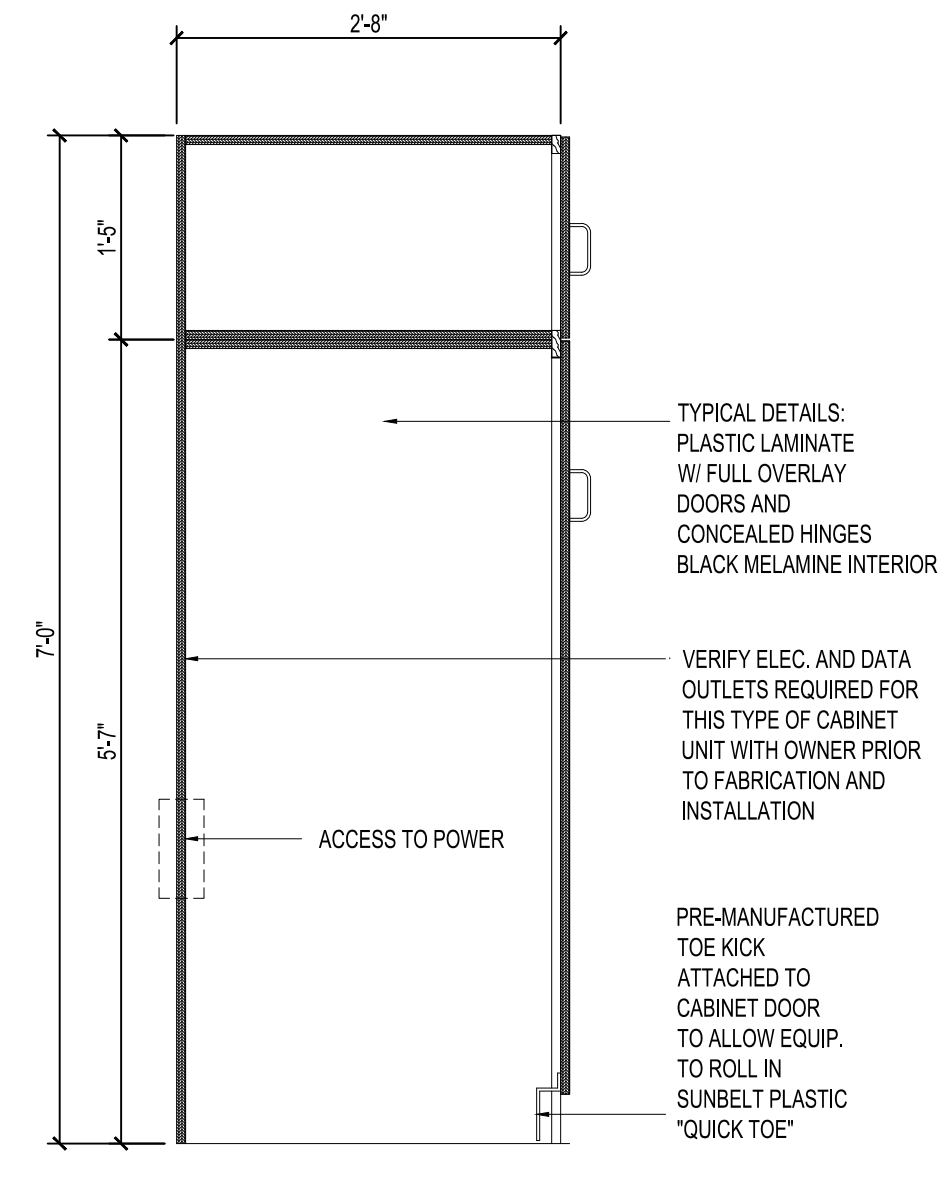


5 SECTION AT PT ROLL-IN CABINET
SCALE: 3/4" = 1'-0"

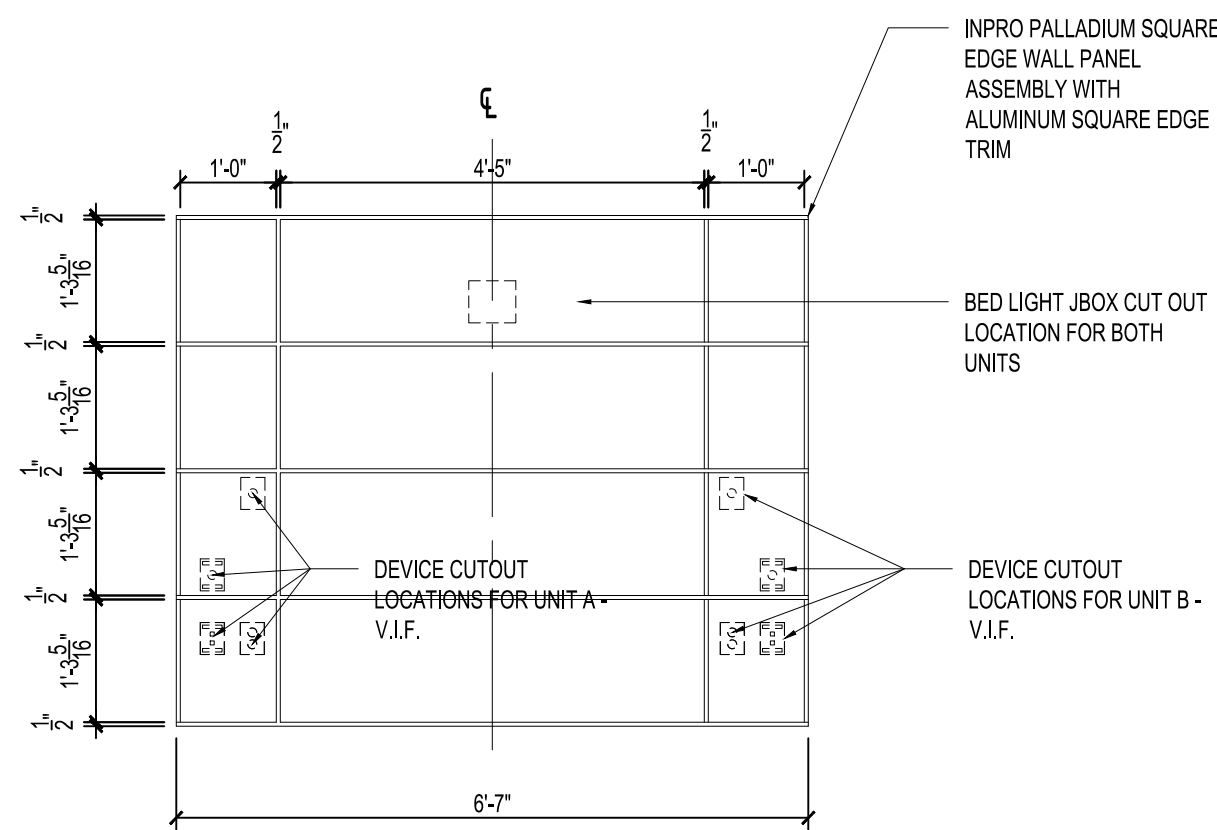


4 ELEVATION AT UNIT BED WALL PANELING SYSTEM
SCALE: 1/2" = 1'-0"

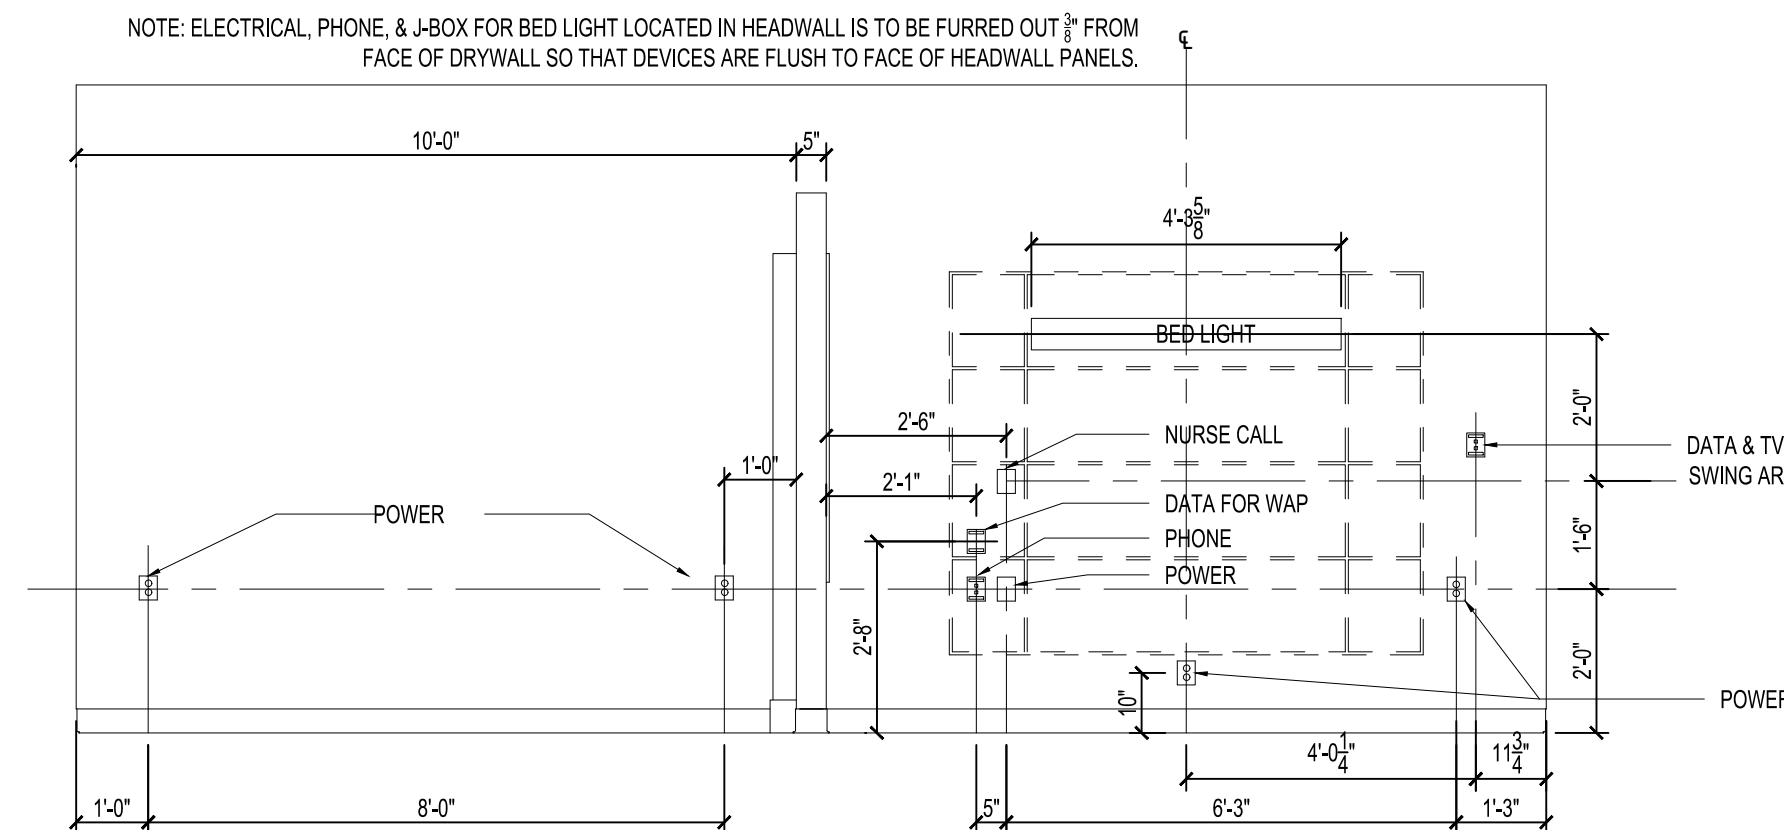

3 ELEVATION AT UNIT BED WALL
SCALE: 3/8" = 1'-0"

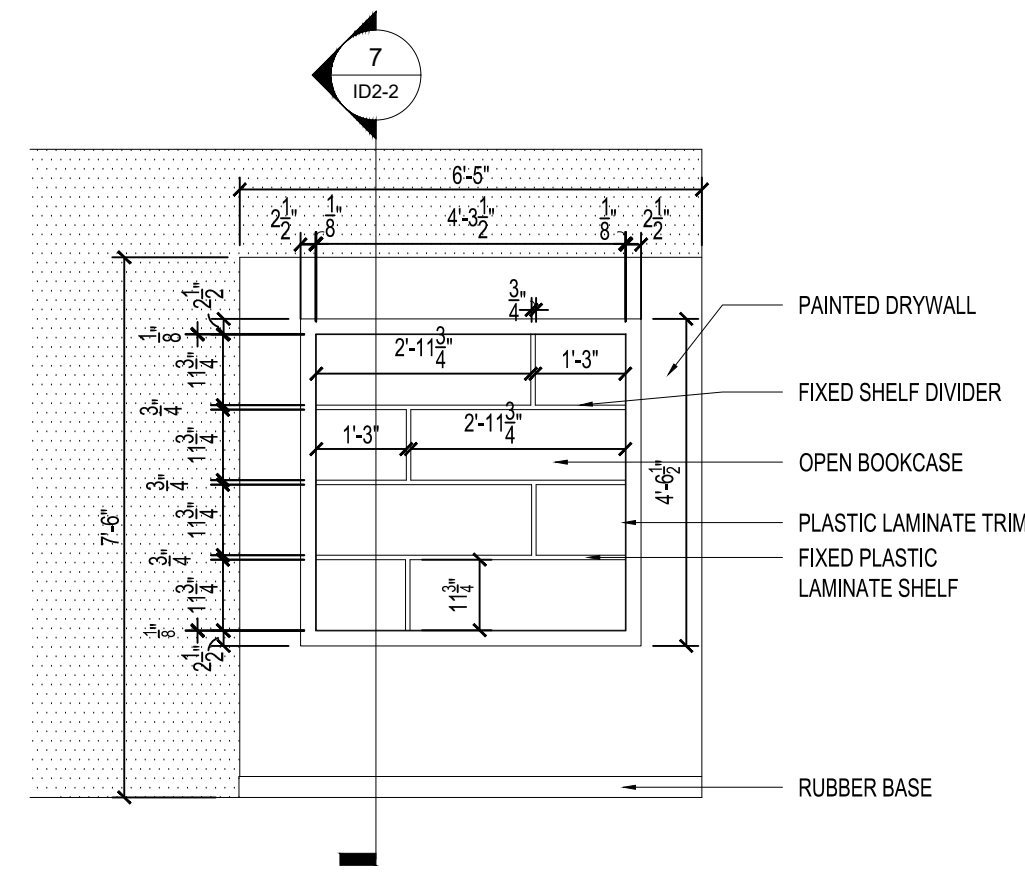


2 ELEVATION AT UNIT ROOM DIVIDER SHELVING - BED SIDE
SCALE: 3/8" = 1'-0"

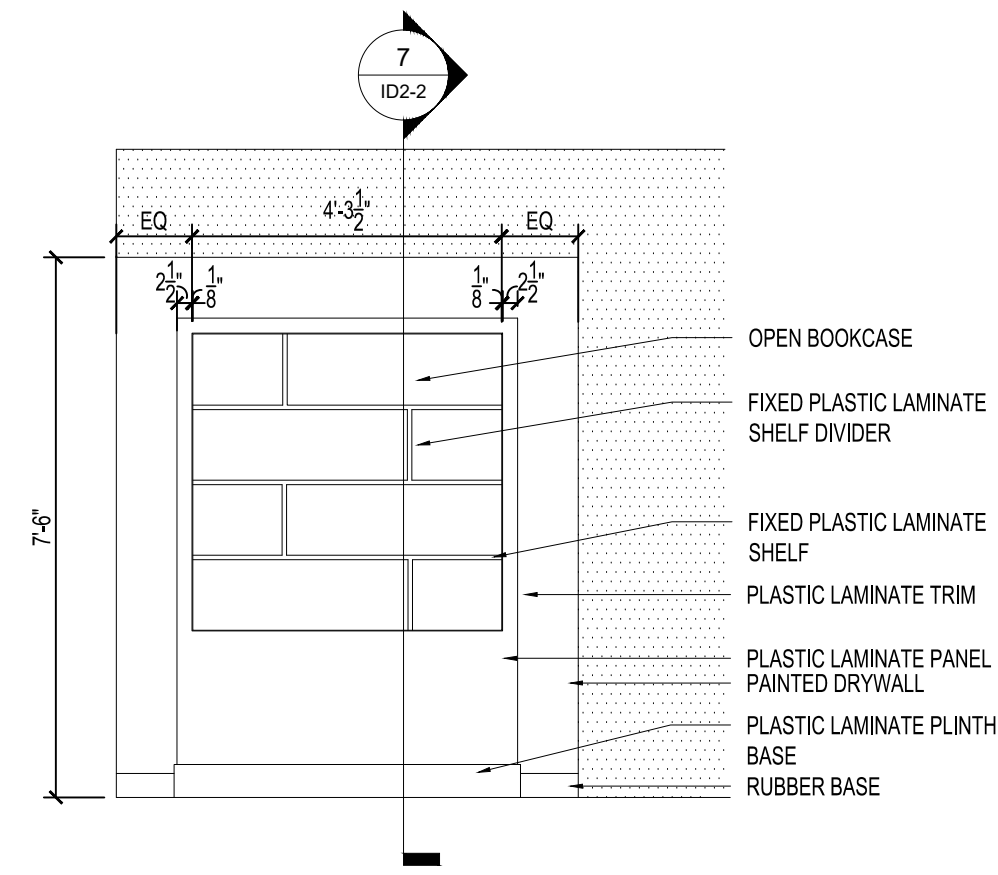

1 ELEVATION AT UNIT ROOM DIVIDER SHELVING - SITTING RM SIDE
SCALE: 3/8" = 1'-0"

CONSULTANT

SEAL

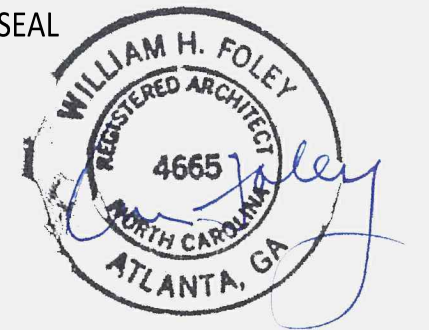

ARCHITECT

FOLEY DESIGN
21 Puritan Mill | 190 Lowery Blvd. NW | Atlanta, Georgia 30318 | (404) 763-1299

ADDRESS

PRUITTHEALTH

TOWN CENTER
HARRISBURG, NORTH CAROLINA


NO.	DATE	DESCRIPTION
1	6/1/2025	PERMIT SET
2	--/--	--
3	--/--	--
4	--/--	--
5	--/--	--
6	--/--	--

Sheet Title:

INTERIOR
ELEVATIONS &
DETAILS

Date: 6/1/2025
Project No.: 202515

ID2-2

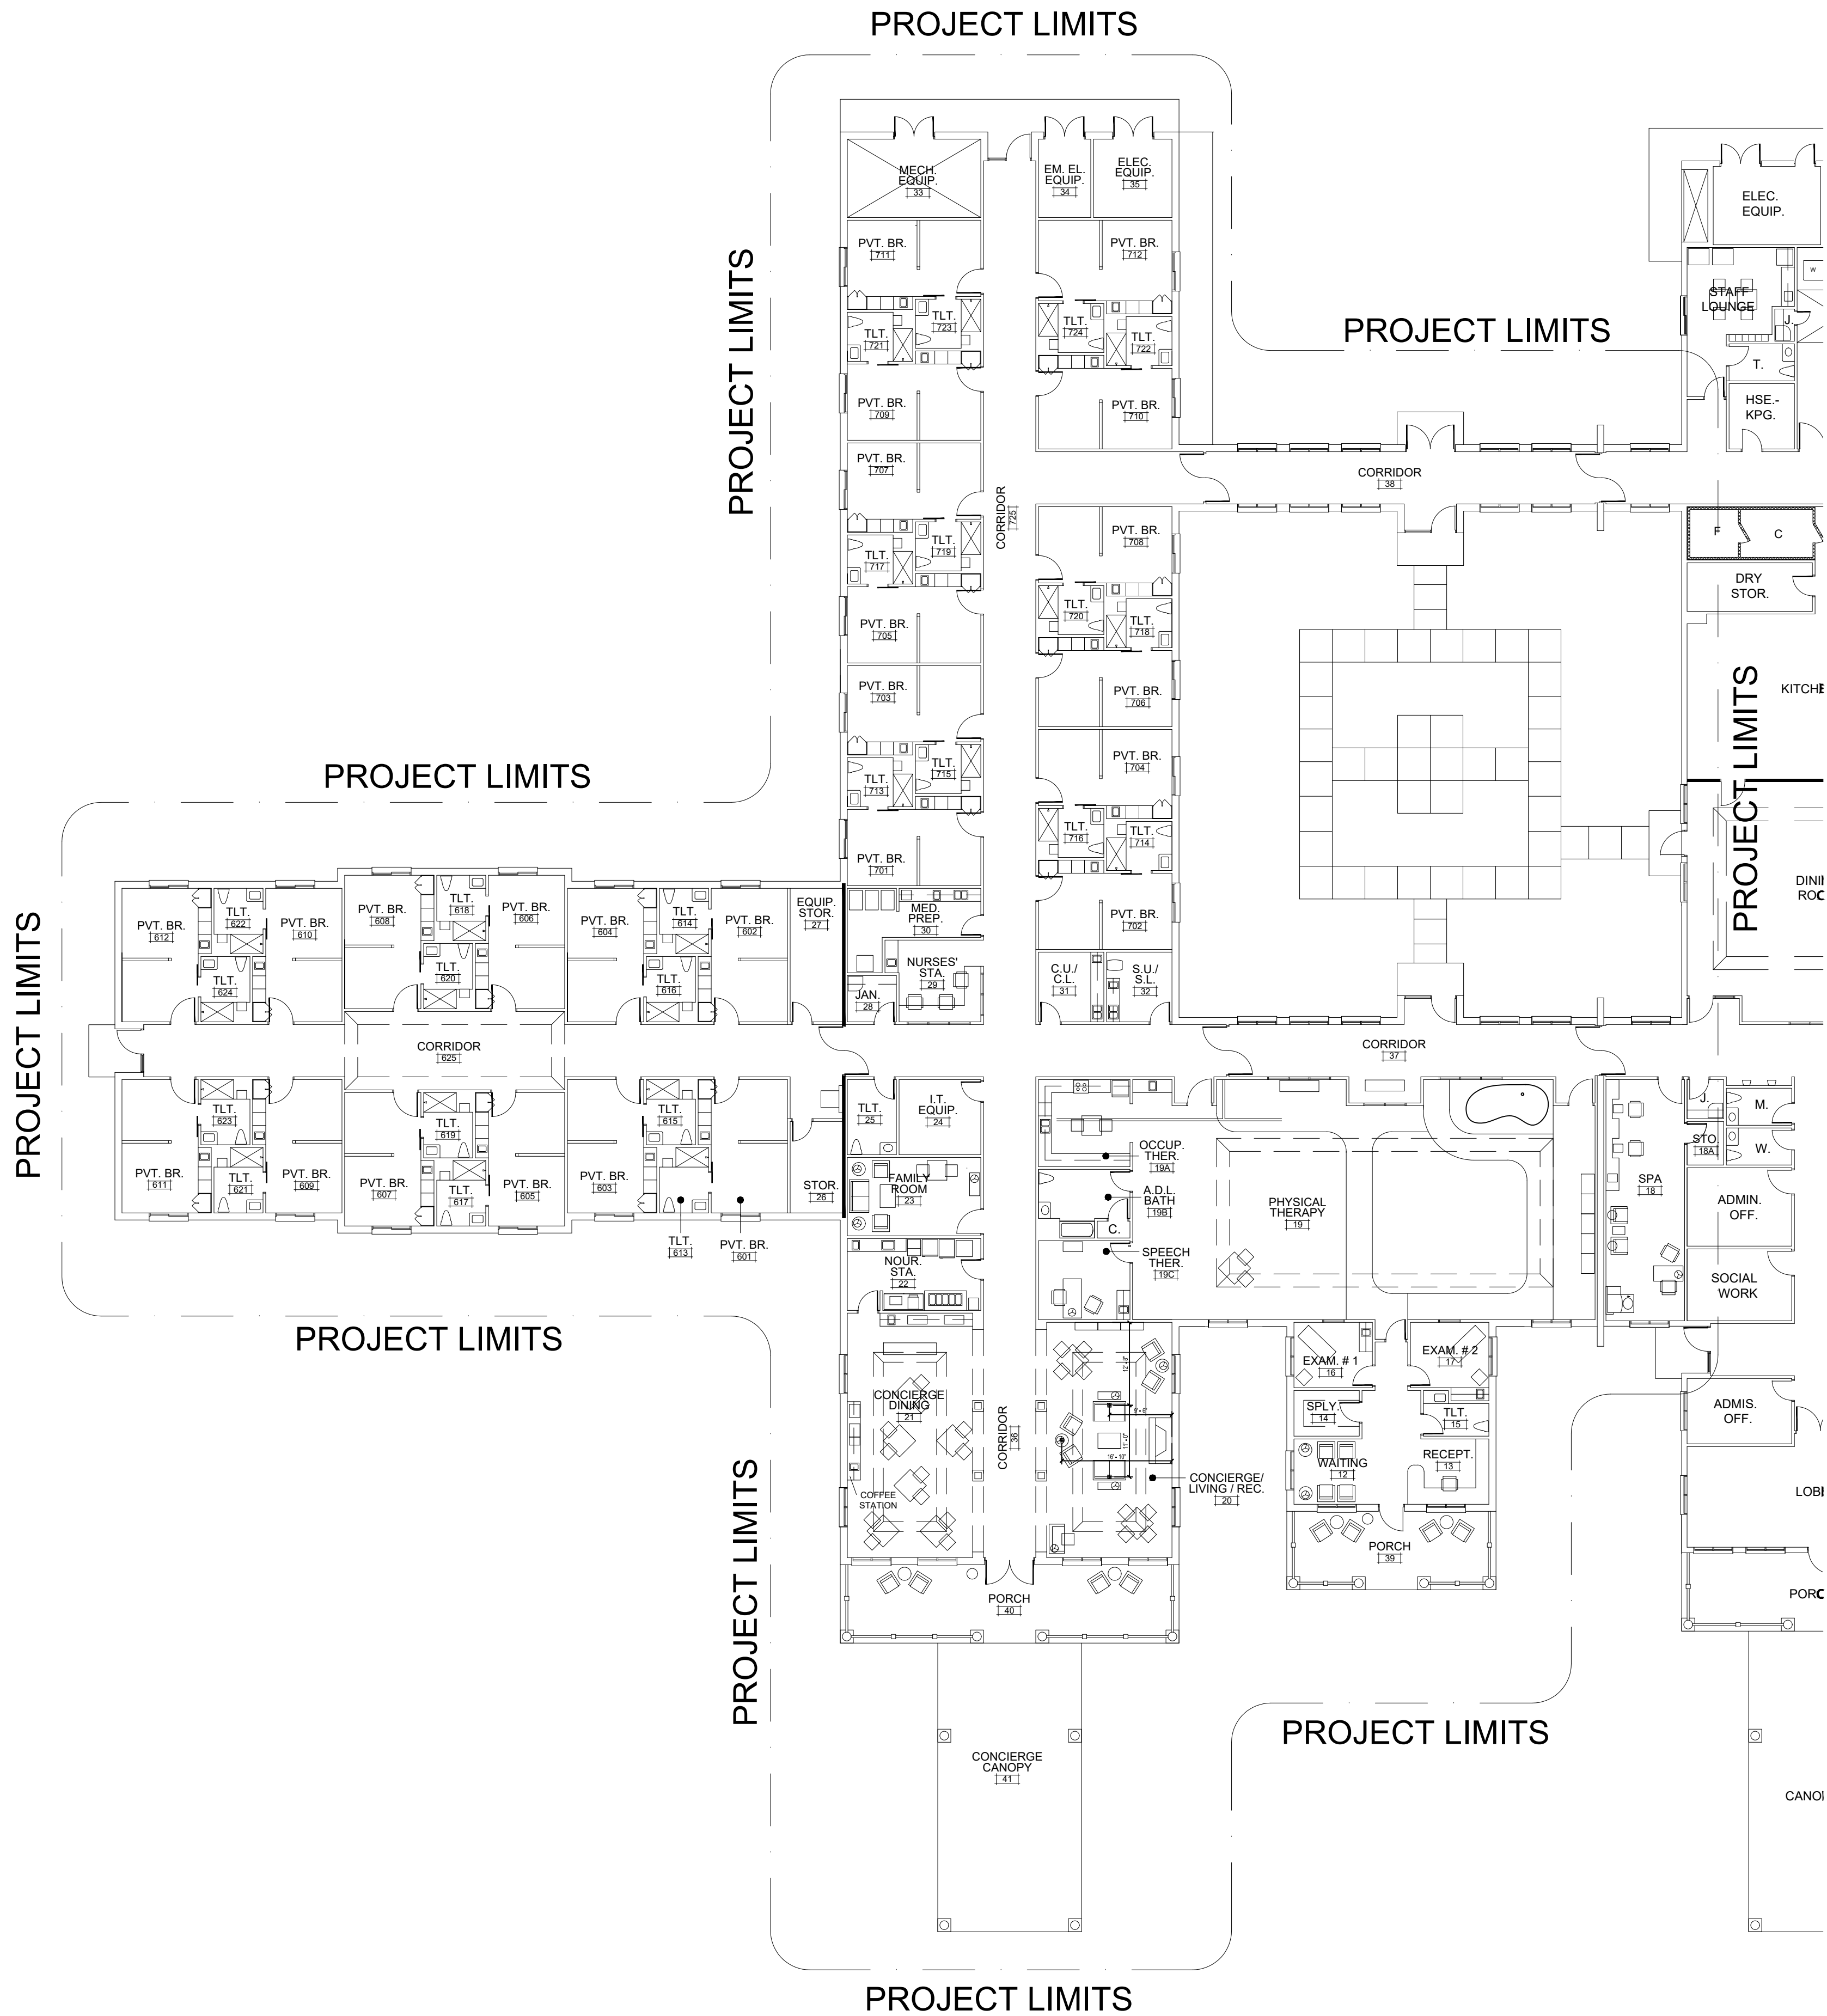


2 FURNITURE PLAN WEST
1/16" = 1'-0"



1 FURNITURE PLAN EAST
1/16" = 1'-0"

CONSULTANT

SEAL

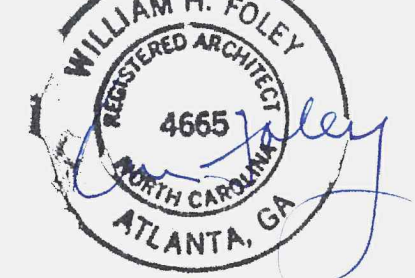

ARCHITECT



21 Puritan Mill | 350 Lowery Blvd. NW | Atlanta, Georgia 30318 | (404) 763-1299

ADDRESS

PRUITTHEALTH

TOWN CENTER
HARRISBURG, NORTH CAROLINA

NO.	DATE	DESCRIPTION
1	6/1/2025	PERMIT SET
2	-/-/-	-
3	-/-/-	-
4	-/-/-	-
5	-/-/-	-
6	-/-/-	-

Sheet Title:

FURNITURE PLAN

Date: 6/1/2025
Project No.: 202515

ID4-0