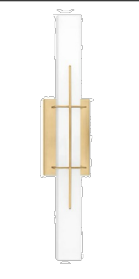
 


FINISH LEGEND

LEGEND							
CODE	MATERIAL	MANUFACTURER	ITEM	DESCRIPTION	COLOR	LOCATION	NOTES
CEILING							
ACT-1	ACOUSTICAL CEILING TILE	ARMSTRONG	ULTIMA HEALTH ZONE	ULTIMA HEALTH ZONE 2'4"W X 34"L X 3/4" TH SQUARE 15/16 LAY-IN	WHITE		
ACT-2	ACOUSTICAL CEILING TILE	ARMSTRONG	WOODWORKS LINEAR VENEERED PANELS	6" (O.C.): 5-1/4" PLANK WIDTH (ACTUAL) X 96" (ACTUAL) X 3/4" REVEAL INEIL PANEL-BEIGE-MATTE	PLAIN SLICE WALNUT (NWN)	TRAY CEILINGS IN LOBBY/BOARD ROOM/CORRIDORS	
MISC.							
SCON-1	SEALED CONCRETE	TBD		CLEAR COAT CONCRETE SEALER, NATURAL LOOK	CLEAR		
INTERIOR ARCHITECTURAL WOODWORK							
PLAM-1	LAMINATE	WILSONART	7943K-07	WILSONART PREMIUM LAMINATE - TEXTURED GLOSS FINISH, AEON SCRATCH RESISTANT TECHNOLOGY	COLOMBIAN WALNUT 7943K-07	LOBBY	RECEPTION DESK VERTICAL SURFACES
PLAM-2	LAMINATE	WILSONART	8283K-05	WILSONART PREMIUM LAMINATE - FINE VELVET FINISH, AEON SCRATCH RESISTANT TECHNOLOGY	WHITE OAK PB HONEY 8283K-05	TUB ROOM	CABINETRY
PLAM-3	LAMINATE	WILSONART	7991K-28	WILSONART PREMIUM LAMINATE - GLOSS LINE FINISH, AEON SCRATCH RESISTANT TECHNOLOGY	NEOWALNUT 7991K-28	LIVING ROOM/DINING ROOM	CABINETRY
PLAM-4	LAMINATE	WILSONART	4674-60	WILSONART STANDARD LAMINATE - MATTE FINISH, AEON SCRATCH RESISTANT TECHNOLOGY	EVENING TIGRIS 4674-60	BACK OF HOUSE	CABINETRY
CTOP-1	QUARTZ COUNTERTOP	COSENTINO	SILESTONE CALACATTA TOVA	2CM SLAB, POLISHED, EASED EDGE	CALACATTA TOVA	LOBBY	RECEPTION DESK TRANSACTION COUNTER
CTOP-2	QUARTZ COUNTERTOP	COSENTINO	SILESTONE CALYPSO	2CM SLAB, POLISHED, EASED EDGE	CALYPSO	LOBBY	HYDRATION STATION COUNTERTOP
CTOP-3	SOLID SURFACE	WILSONART	9200CS	WILSONART SOLID SURFACE, 1/2" THICK, MATTE FINISH, EASED EDGE	MYSTIQUE 9200CS	THERAPY GYM/PUBLIC BATHROOMS	COUNTERTOP
CTOP-4	COUNTERTOP	WILSONART	4942-38	WILSONART STANDARD LAMINATE, FINE VELVET FINISH, EASED EDGE, AEON SCRATCH RESISTANT TECHNOLOGY	CRISP LINEN 4942-38	BACK OF HOUSE	COUNTERTOP
CTOP-5	INTERGRATED SINK VANITY TOP	CORIAN	INTERGRATED SINK VANITY TOP	INTEGRATED SINK, ROUND, 4" CENTERSET FAUCET WITH SOAP DISPENSER BACKSPLASH AND FLAT EDGE	CAMEO WHITE	RESIDENT BATHROOMS	
MILLWORK							
M-1	WALL PANELING	BY CONTRACTOR		PAINT GRADE 3/4" PLYWOOD, MOLDING	PT-2	LOBBY	
M-2	COLUMN PANELING	BY CONTRACTOR		PAINT GRADE 3/4" PLYWOOD, MOLDING	PT-2	LOBBY	
M-3	COLUMN PANELING	BY CONTRACTOR		PAINT GRADE 3/4" PLYWOOD, MOLDING	ST-1	DINING/LIVING	
CASEWORK							
CS-1	STAINED WOOD BOOKCASES	BY CONTRACTOR		STAINED HARDWOOD BASE CABINETS WITH OPEN SHELVES ABOVE, RAISED PANEL DOOR STYLE, HARDWARE TBD	STAIN TO MATCH PLAM-3	LIVING ROOM	
CS-2	STAINED WOOD CABINETS	BY CONTRACTOR		STAINED HARDWOOD BASE AND WALL CABINETS, RAISED PANEL DOOR STYLE, HARDWARE TBD	STAIN TO MATCH PLAM-3	DINING ROOM	
TILE							
CT-1	LINEAR MOSAIC WALL TILE	DALTILE	MINUTE MOSAIX	LINEAR MOSAIC WALL TILE, 12"x13 3/16" SHEET, HONEY MARBLE VISUAL, NO GROUT NEEDED	STORMY MIST M048	LOBBY	BEHIND RECEPTION DESK
CT-2	2 1/4" X 9 1/2" GLAZED WALL TILE	ARIZONA TILE	GLAM	2 1/4" X 9 1/2" GLAZED WALL TILE, 1/8" GROUT SIZE: MAPEI 93 WARM GRAY, UNSANDED	BEIGE GLOSSY	LOBBY/LIVING ROOM	HYDRATION STATION/FIREPLACE
CT-3	12"x24" PORCELAIN TILE	FLORIDA TILE	SEQUENCE	12"x24" COLOR BODY PORCELAIN TILE, 9MM THICKNESS, RECLIFIED EDGE, 3/16" GROUT SIZE: MAPEI 93 WARM GRAY, SANDED	BREEZE 34901	RESIDENT BATHROOM - WALLS	1/3" STAGGERED
CT-4	2"x2" MOSAIC TILE	DALTILE	KEYSTONES	2"x2" COLOR BODY PORCELAIN MOSAIC, 1/8" GROUT SIZE: MAPEI 02 PEWTER, SANDED	DESERT GRAY D014	RESIDENT BATHROOM - FLOORS	SHOWER FLOORS
CT-5	12"x24" PORCELAIN TILE	DALTILE	DELEGATE	12"x24" PORCELAIN TILE, TRU-EDGE, MATTE FINISH, 1/8" GROUT SIZE: MAPEI 02 PEWTER, SANDED	LIGHT GREY DL26	BATHROOMS - FLOORS	1/3" STAGGERED
CT-6	6"x6" QUARRY TILE 1/2" THICK	DALTILE	QUETREAD	6"x6" QUARRY TILE MATTE, ABRASIVE GROUT SIZE 3/8": MAPEI 09 GRAY, SANDED	CHARCOAL DQ96	KITCHEN - FLOOR	STACK BOND
CT-7	12"x24" PORCELAIN TILE	SHAW CONTRACT	STELLAR CT82K	12"x24" PORCELAIN TILE, RECTIFIED MATTE FINISH, 3/16" GROUT SIZE: MAPEI 93 WARM GRAY, SANDED	NEBULA 00105	PUBLIC RESTROOMS - WALLS	1/3" STAGGERED, UP TO 60" AFF
CT-8	STACKED MOSAIC PORCELAIN TILE	SHAW CONTRACT	STELLAR CT85K	12"x12" STACKED MOSAIC PORCELAIN TILE, RECTIFIED MATTE FINISH, 3/16" GROUT SIZE: MAPEI 93 WARM GRAY, SANDED	NEBULA 00105	PUBLIC RESTROOMS - WALLS	STACK BOND, VERTICAL, ACCENT BAND
CT-9	18"x47" WOOD EFFECT CERAMIC TILE	PORCELANOSA	LEXINGTON	18"x47" CERAMIC WALL TILE, RECTIFIED MATTE FINISH, 3/16" GROUT SIZE: MAPEI 05 CHAMOIS, SANDED	MAPLE 100202532	TUB ROOM	STACK BOND, VERTICAL
RESILIENT FLOORING							
LVT-1	VINYL PLANK FLOORING	SHAW CONTRACT	SOLITUDE-0648V	6"x48", 20MIL, 5MM THICK, EXOGURD FINISH	MINK 48720	LOBBY	ASHLAR
LVT-2	VINYL PLANK FLOORING	SHAW CONTRACT	BRANCHING OUT 5.0MM	6"x48", 20MIL, 5MM THICK, EXOGURD FINISH	RIVERSIDE OAK 56140	LOBBY/THERAPY GYM	SEE DRAWINGS
LVT-3	VINYL PLANK FLOORING	SHAW CONTRACT	FUNCTION 5.0 4388V	18"x18", 22MIL, 5MM THICK, EXOGURD FINISH	SILICA 86100	THERAPY GYM	ASHLAR
LVT-4	VINYL PLANK FLOORING	ARMSTRONG FLOORING	COALESCE ST884 OXIDIZE	18"x36", 2.5MM THICK, 20MIL, DIAMOND 10 FINISH	RHODIUM	BACK OF HOUSE	ASHLAR
LVT-5	VINYL PLANK FLOORING	SHAW CONTRACT	INLET II 4372V	9"x48", 20MIL, 5MM THICK, EXOGURD FINISH	THATCH 72720	DINING ROOM	ASHLAR
LVT-6	VINYL PLANK FLOORING	SHAW CONTRACT	COVE 0927V	9"x48", 20MIL, 5MM THICK, EXOGURD FINISH	PLASTER 27111	CORRIDOR/RESIDENT ROOM	BORDER/FIELD-ASHLAR
CARPET							
CPT-1	CARPET TILE	SHAW CONTRACT	WELCOME II WALKOFF TILE	STEPPIN OUT S T031, 24"x24" 490Z, 100% SOLUTION DYED, ECOWORK BACKING	CHARCOAL 31549	VESTIBULE	QUARTER TURN
CPT-2	CARPET TILE	SHAW CONTRACT	JOURNAL ST512	18"x36", 200Z, MULTI-LEVEL PATTERN LOOP, ECOSOLUTION 0100 NYLON, ECOWORK BACKING	ESSAY 75429	OFFICES	ASHLAR
CPT-3	CARPET TILE	SHAW CONTRACT	LOCAL TILE ST523	18"x36", 240Z, MULTI-LEVEL PATTERN LOOP, ECOSOLUTION 0100 NYLON, ECOWORK BACKING	VIBRANT TEJATE 21486	BOARD ROOM	ASHLAR
CPT-4	CARPET TILE	SHAW CONTRACT	UNDERTONE TILE ST157	9"x36", 170Z, MULTI-LEVEL PATTERN LOOP, ECOSOLUTION 0100 NYLON, ECOWORK BACKING	NATURAL 57103	ACTIVITY/LIVING ROOM	ASHLAR
CPT-5	CARPET TILE	SHAW CONTRACT	RELIEF TILE ST152	9"x36", 170Z, MULTI-LEVEL PATTERN LOOP, ECOSOLUTION 0100 NYLON, ECOWORK BACKING	LATH 50780	CORRIDOR	HERRINGBONE & ASHLAR
TRANSITIONS							
* TO BE PROPOSED BY CONTRACTOR							
WALL BASE							
WB-1	WOOD BASE	BY CONTRACTOR	STRAIGHT PROFILE	PAINT GRADE 6" WOOD BASE, NO KNOTS	PT-2	LOBBY	
WB-2	WOOD BASE	BY CONTRACTOR	STRAIGHT PROFILE	STAIN GRADE 6" WOOD BASE, NO KNOTS	ST-1	LIVING/DINING ROOM	COLUMNS
VB-1	VINYL WALL BASE	TARKETT	MILWORK WALL BASE	6" REVEAL	COTTON 460	VESTIBULE/LOBBY/CORRIDORS	
VB-2	VINYL WALL BASE	TARKETT	TRADITIONAL VINYL WALL BASE	6" STANDARD	MYSTIFY 469	OFFICES	
VB-3	VINYL WALL BASE	TARKETT	TRADITIONAL VINYL WALL BASE	6" STANDARD	ASH 195	BACK OF HOUSE	
CB-1	TILE BASE	DALTILE	DELEGATE	BULLNOSE BASE 3"x24"	LIGHT GREY DL26	RESIDENT BATHROOM	
CB-2	QUARRY COVE BASE	DALTILE	QUARRY COVE BASE	5"x6" ROUND TOP COVE BASE	CHARCOAL DQ96	KITCHEN	
PAINT							
PT-1	PAINT	SHERWIN WILLIAMS	FLAT	HARMONY ZERO VOC ANTIMICROBIAL INTERIOR ACRYLIC LATEX	SW7757 HIGH REFLECTIVE WHITE	TYP. CEILING	
PT-2	PAINT	SHERWIN WILLIAMS	SEMI-GLOSS	HARMONY ZERO VOC ANTIMICROBIAL INTERIOR ACRYLIC LATEX	SW7005 PURE WHITE	TYP. TRIM/DOOR FRAMES	
PT-3	PAINT	SHERWIN WILLIAMS	EGG SHELL	HARMONY ZERO VOC ANTIMICROBIAL INTERIOR ACRYLIC LATEX	SW9166 DRIFT OF MIST	LOBBY/CORRIDORS/UNITS	
PT-4	PAINT	SHERWIN WILLIAMS	EGG SHELL	HARMONY ZERO VOC ANTIMICROBIAL INTERIOR ACRYLIC LATEX	SW7015 REPOSE GRAY	TYP. OFFICE	
PT-5	PAINT	SHERWIN WILLIAMS	EGG SHELL	HARMONY ZERO VOC ANTIMICROBIAL INTERIOR ACRYLIC LATEX	SW0023 PEWTER TANKARD	PUBLIC RESTROOMS/THERAPY GYM	
PT-6	PAINT	SHERWIN WILLIAMS	EGG SHELL	HARMONY ZERO VOC ANTIMICROBIAL INTERIOR ACRYLIC LATEX	SW9611 MINIMALIST	LIVING/DINING/ACTIVITY ROOM	
PT-7	PAINT	NOT USED	NOT USED	NOT USED	NOT USED	NOT USED	
PT-8	PAINT	SHERWIN WILLIAMS	EGG SHELL	HARMONY ZERO VOC ANTIMICROBIAL INTERIOR ACRYLIC LATEX	SW9644 PORTSMOUTH	TRAINING/EMPLOYEE BREAK ROOM	
PT-9	PAINT	SHERWIN WILLIAMS	SEMI-GLOSS	HARMONY ZERO VOC ANTIMICROBIAL INTERIOR ACRYLIC LATEX	SW7023 REQUISITE GRAY	METAL DOOR FRAMES	
STAIN							
ST-1	STAIN	SHERWIN WILLIAMS	WATER-BASED WOOD STAIN	WATER-BASED WOOD STAIN	MATCH PLAM-3	LIVING ROOM/DINING ROOM	COLUMNS
WALLCOVERING							
VWC-1	WALLCOVERING	ARTLINE/BY OWNER	CUSTOM PATTERN, BY OWNER	VINYL TYPE II WALLCOVERING, CUSTOM PATTERN	CUSTOM PATTERN, BY OWNER	LOBBY/ACCENT	ACCENT WALL
VWC-2	WALLCOVERING	KOROSEAL	TATTERSALL PLAID	VINYL TYPE II WALLCOVERING, 20 OZ. WIDTH 54-55IN. BACKING NON WOVEN, FIRE RATING CLASS A	CAPE COD TP21-10	ACTIVITY ROOM	ACCENT WALL
VWC-3	WALLCOVERING	MOMENTUM	KASURI	VINYL TYPE II WALLCOVERING, 20 OZ. WIDTH 54IN. BACKING NON WOVEN, FIRE RATING CLASS A	L2-KA-09 TATAMI	LIVING ROOM/BEAUTY SALON	ACCENT WALL
VWC-4	WALLCOVERING	KOROSEAL	TATTERSALL PLAID	VINYL TYPE II WALLCOVERING, 20 OZ. WIDTH 54-55IN. BACKING NON WOVEN, FIRE RATING CLASS A	ALPACA TP21-08	TYP. RESIDENT ROOM	HEADWALL ABOVE WALL PROTECTION

WALL PROTECTION							
WP-1	WALL PROTECTION	INPRO	40 THICKNESS	RIGID SHEET ELEMENTS	AMERICAK TEAK 0553	RESIDENTIAL CORRIDORS	AT ROOM ENTRANCES
WP-2	WALL PROTECTION	INPRO	40 THICKNESS	RIGID SHEET STANDARD WALL PROTECTION	GALA 0380	BACK OF HOUSE	
WP-3	WALL PROTECTION	INPRO	40 THICKNESS	RIGID SHEET STANDARD WALL PROTECTION	FEATHER 0238	RESIDENT ROOMS	FINISH HEIGHT AT 4' AFF
WP-4	WALL PROTECTION	INPRO	40 THICKNESS	RIGID SHEET STANDARD WALL PROTECTION	PEPPERDUST 0119	KITCHEN	
WP-5	FLEXIBLE WALL PROTECTION	MDC WALL	DURATEC .035 THICKNESS PATTERN: OMICRON	FLEXIBLE WALL PROTECTION .035" THICKNESS, 50-52" WIDTH - 380Z CLASS A FIRE RATING	EGGSHELL MDV2026	ALL CORRIDORS	UP TO HAND RAIL
WP-6	WALL PROTECTION	MARLITE OR EQUAL		STANDARD FRP, GREE GUARD CERTIFIED, 4' X 9' X 3/32", PVC TBM	TBD	KITCHEN	
CG-1	CORNER GUARD	INPRO		150BN CORNER GUARD - 2"	FEATHER 0238	RESIDENT ROOMS	
CG-2	CORNER GUARD	INPRO		150BN CORNER GUARD - 3"	GALA 0380	ALL PUBLIC CORNERS	
HR-1	HANDRAIL	INPRO		1000 HANDRAIL	GALA 0380	ALL PUBLIC CORRIDORS	34-36" AFF MAX TO TOP OF RAIL
CRG-1	CRASH GUARD	INPRO		1300 WALL GUARD BED LOCATOR	FEATHER 0238	RESIDENT ROOMS	BED LOCATOR
CRG-2	CRASH GUARD	INPRO		500 SERIES WALL GUARD	GALA 0380	ALL PUBLIC CORRIDORS	
FIRE RATING INFORMATION ALL INTERIOR FLOOR, WALL & CEILING FINISHES ARE SPECIFIED TO BE CLASS "A1"							

LIGHT FIXTURE LEGEND

SYMBOL	DESCRIPTION	MANUFACTURER	PRODUCT #/ FIXTURE FINISHES	LAMPING	IMAGES	FINISH	DIMENSIONS	LOCATION	HEIGHTS
DECORATIVE FIXTURES	WALL SCONCE	JAMES ALLAN	JAMES ALLAN QZBF834 KENTON INDOOR LIGHT BAR	INTEGRATED LED 23W 120V		AGED BRASS	Height: 4.75 in. Width: 28.25 in.	LOBBY	66" AFF
	CEILING LIGHT FIXTURE	ALORA LIGHTING	BRISBANE FM556216AGWH	3 - 60W E26 MEDIUM BULB REQUIRED		AGED GOLD/WHITE	D16" x H4-1/8"	ACTIVITY ROOM/THERAPY GYM	N/A
	WALL SCONCE	ALORA LIGHTING	ALORA LIGHTING WY355116 WYNDOOW INDOOR LIGHTING	E26 MEDIUM BASE MAX WATTAGE 60W		URBAN BRONZE	Extension: 5 in. Height: 15.75 in. Width: 3.68 in.	ACTIVITY ROOM	66" AFF
	CHANDELIER	VISUAL COMFORT & CO.	KLEE S-LIGHT CHANDELIER	INTEGRATED LED		NIGHTSHADE BLACK	HEIGHT: 8.5in WIDTH: 56.1in LENGTH: 56.1in	BOARD ROOM	*CONFIRM CEILING HEIGHT & SIZE OF TRAY
	VANITY LIGHT FIXTURE	PROGRESS LIGHTING	Merry Collection Three-Light Etched Glass Bath Vanity Wall Light	3 - 100W E26 MEDIUM, 120V		MATTE BLACK	23 15/16" W X 10 1/2" H X 6 1/2" DEPTH	BEAUTY SALON	N/A
	SEMI-FLUSH CEILING FIXTURE	JOSS & MAIN	FLAIRE LINEN BLEND SEMI-FLUSH MOUNT	5- E26 MEDIUM BASE MAX WATTAGE 60W		BRUSHED NICKEL/OFF WHITE	9.5" H X 22" W X 22" D	DINING ROOM/LIVING ROOM	N/A
	MINI-PENDANT	JAMES ALLAN	INEZ 13" WIDE PENDANT	E26 MEDIUM BASE MAX WATTAGE 60W		BLACK MATTE/HERITAGE GOLD	Height: 11-3/4" Width: 13-1/4" Depth: 13-1/4"	DINING ROOM	75" AFF
	CEILING FIXTURE	ALORA LIGHTING	SF473710 BETTY INDOOR LIGHTING	E26 MEDIUM BASE MAX WATTAGE 60W		AGED GOLD/OPAL WHITE	Height: 13-3/8" Width: 13" Depth: 13-13/16"	NURSE'S STATION	AT CEILING/SOFFIT
	CEILING FIXTURE	MILLENIUM LIGHTING	LAPHA THREE LIGHT SEMI-FLUSH MOUNT	3-MEDIUM E26, 60W, 120V - NOT INCLUDED		BRUSHED NICKEL, ETCHED OPAL	Width: 15.75" Height: 11.25" Depth: 15.75"	CORRIDOR/STAFF LOUNGE	N/A
	VANITY LIGHT FIXTURE	CAPITAL LIGHTING	652621BN THEO DUAL SCONCE	2 - 100W E26 MEDIUM, 120V		BRUSHED NICKEL	5"W x 20.5"H	PUBLIC RESTROOMS	N/A
	VANITY LIGHT FIXTURE	GENERATION LIGHTING	4424503EN3-982 HANFORD THREE LIGHT WALL	3 - LED MEDIUM A19 9.3W MAX. 120V - INCLUDED		BRUSHED NICKEL	23 15/16" W X 10 1/2" H X 6 1/2" DEPTH	RESIDENT BATH	N/A
	CEILING FIXTURE	PROGRESS LIGHTING	APOGEE CLOSE TO CEILING LIGHT	INTEGRATED LED 41W 120V		BRUSHED NICKEL	Width/Diameter (in): 21" Height: 5" Depth/Extension: 4.5"	RESIDENT BATH	N/A
	CEILING FIXTURE	PROGRESS LIGHTING	EDESSA FLUSH MOUNT	3 - 15W MAX. E26 MEDIUM BASE		BRUSHED NICKEL	16 in. D x 4.5 in. H	RESIDENT ROOM	N/A
	WALL SCONCE	PROGRESS LIGHTING	LED WALL BRACKET	1- 16W LED WALL BRACKET		BRUSHED NICKEL	Width: 10-1/2" Depth: 3-1/4" Height: 4-3/4" HCTR: 8-3/8"	RESIDENT ROOM	AS DRAWN BY ARCHITECT
	OVERBED LIGHT FIXTURE	AFX LIGHTING	RANDOLPH COLLECTION LED OVERBED LIGHT	LED 68MAX WATT. INTEGRATED, 120V		SATIN NICKEL/WHITE SHADE	38" X 4" X 4.88"	RESIDENT ROOM	N/A

GENERAL NOTES



INTERIOR DESIGNER OF RECORD:

Aga Artka Interior Design, LLC
email: aga@agaartka.com
mobile: 414-213-4218

Issued for Bid 3/25

Issued for Review 2/24

No.	Description	Date
-----	-------------	------

HOLLY SPRINGS
REHAB & NURSING
Holly Springs, NC

FLOOR 1








DRAWN:	TEAM
CHECKED:	TEAM
PROJECT NO.:	NA
SCALE:	

ID-01

ROOM FINISH SCHEDULE

Room Number	Room Name	Floor	Base	Casework				Walls				Corner Guard/Crush Guard/Handrail	Wall Protection	Ceiling		Notes
				Front	Hardware	Top	Backsplash	North	East	South	West			Material	Height	
COMMON AREAS																
	1 VESTIBULE	CPT-1	VB-1	N/A	N/A	N/A	N/A	PT-3	PT-3	PT-3	PT-3	N/A	N/A	GYB PT-1	9'-0"	
1A	LOBBY	LVT-1/LVT-2	WB-1/VB-1	PLAM-1	TBD	CTOP-1	CT-2	PT-3	PT-3	PT-3	PT-3	N/A	M-1/M-2	GYB PT-1/ACT-2	9'/12"	RAISED PANEUNG M-1 /COLUMNS M-2
	3ADMS OFFICE	CPT-2	VB-2	N/A	N/A	N/A	N/A	PT-4	PT-4	PT-4	PT-4	N/A	N/A	GYB PT-1	9'-0"	
	4NHA OFFICE	CPT-2	VB-2	N/A	N/A	N/A	N/A	PT-4	PT-4	PT-4	PT-4	N/A	N/A	GYB PT-1	9'-0"	
	5 WOMENS RESTROOM	CT-5	CT-7	PLAM-2	N/A	CTOP-3	N/A	CT-7/CT-8/PT-5	CT-7/CT-8/PT-5	CT-7/CT-8/PT-5	CT-7/CT-8/PT-5	N/A	N/A	GYB PT-1	9'-0"	WAINSCOT FROM BOTTOM: 2 ROWS OF CT-7, 1 ROW OF CT-8, SCHLUTER TOP CAP
	6 MENS RESTROOM	CT-5	CT-7	PLAM-2	N/A	CTOP-3	N/A	CT-7/CT-8/PT-5	CT-7/CT-8/PT-5	CT-7/CT-8/PT-5	CT-7/CT-8/PT-5	N/A	N/A	GYB PT-1	9'-0"	WAINSCOT FROM BOTTOM: 4 ROWS OF CT-7, 1 ROW OF CT-8, SCHLUTER TOP CAP
	7WORKROOM	CPT-2	VB-2	N/A	N/A	N/A	N/A	PT-4	PT-4	PT-4	PT-4	N/A	N/A	GYB PT-1	9'-0"	
	8 RECEPTION	LVT-1/LVT-2	WB-1/VB-1	PLAM-1	TBD	CTOP-1	CT-1	PT-3	PT-3	PT-3	PT-3	N/A	N/A	GYB PT-1/ACT-2	9'/12"	HYDRATION STATION: CASEWORK - PLAM-1, COUNTERTOP - CTOP-2, BACKSLASH: CT-2 UP TO SHELF
	10ACTIVITY ROOM	CPT-4/LVT-1	VB-1	PLAM-1	TBD	CTOP-1	VWC-2	PT-6	PT-6	PT-6	PT-6	N/A	N/A	GYB PT-1	9'-0"	LVT-1 AT KITCHENETTE ONLY
	11 OFFICE	CPT-2	VB-2	N/A	N/A	N/A	N/A	PT-4	PT-4	PT-4	PT-4	N/A	N/A	GYB PT-1	9'-0"	
	12 OFFICE	CPT-2	VB-2	N/A	N/A	N/A	N/A	PT-4	PT-4	PT-4	PT-4	N/A	N/A	GYB PT-1	9'-0"	
	13JANITOR	SCON	VB-2	N/A	N/A	N/A	N/A	N/A	N/A	N/A	N/A	N/A	WP-2	GYB PT-1	9'-0"	FULL HEIGHT WALL PROTECTION
	14HALL	CPT-5	VB-1	N/A	N/A	N/A	N/A	PT-3	PT-3	PT-3	PT-3	N/A	N/A	GYB PT-1	9'-0"	
	15 OFFICE	CPT-2	VB-2	N/A	N/A	N/A	N/A	PT-4	PT-4	PT-4	PT-4	N/A	N/A	GYB PT-1	9'-0"	
	16 OFFICE	CPT-2	VB-2	N/A	N/A	N/A	N/A	PT-4	PT-4	PT-4	PT-4	N/A	N/A	GYB PT-1	9'-0"	
	17ADON OFFICE	CPT-2	VB-2	N/A	N/A	N/A	N/A	PT-4	PT-4	PT-4	PT-4	N/A	N/A	GYB PT-1	9'-0"	
	18JAN/HOUSE KEEPING	SCON	VB-2	N/A	N/A	N/A	N/A	N/A	N/A	N/A	N/A	N/A	WP-2	GYB PT-1	9'-0"	FULL HEIGHT WALL PROTECTION
	19SU/SL	LVT-4	VB-3	PLAM-4	WIRE PULLS	CTOP-4	N/A	N/A	N/A	N/A	N/A	N/A	WP-2	GYB PT-1	9'-0"	FULL HEIGHT WALL PROTECTION
	20CU/CL	LVT-4	VB-3	PLAM-4	WIRE PULLS	CTOP-4	N/A	N/A	N/A	N/A	N/A	N/A	WP-2	GYB PT-1	9'-0"	FULL HEIGHT WALL PROTECTION
	21 WHEELCHAIR STORAGE	LVT-4	VB-3	N/A	N/A	N/A	N/A	PT-3	PT-3	PT-3	PT-3	N/A	WP-2	GYB PT-1	9'-0"	WALL PROTECTIOMN AT 48" AFF
	22 SUPPLY STORAGE	LVT-4	VB-3	N/A	N/A	N/A	N/A	N/A	N/A	N/A	N/A	N/A	WP-2	GYB PT-1	9'-0"	FULL HEIGHT WALL PROTECTION
	23 LIVING AREA	CPT-4/LVT-5	WB-2/VB-1	CS-1	TBD	N/A	N/A	PT-6	PT-6	PT-6	PT-6	N/A	N/A	GYB PT-1	9'-0"	FULL HEIGHT WALL PROTECTION
	24 IT EQUIPMENT	LVT-4	VB-3	N/A	N/A	N/A	N/A	PT-3	PT-3	PT-3	PT-3	N/A	N/A	GYB PT-1	9'-0"	COLUMNS - M-3
	25 UNIT MANAGER	LVT-4	VB-3	N/A	N/A	N/A	N/A	PT-3	PT-3	PT-3	PT-3	N/A	N/A	GYB PT-1	9'-0"	
	26 TOILET	LVT-4	VB-3	N/A	N/A	N/A	N/A	PT-3	PT-3	PT-3	PT-3	N/A	N/A	GYB PT-1	9'-0"	
	27 IN-SERVICE TRAINING	CPT-2	VB-2	N/A	N/A	N/A	N/A	PT-4	PT-4	PT-8	PT-4	N/A	N/A	GYB PT-1	9'-0"	
	28 MED PREP	LVT-4	VB-3	PLAM-4	WIRE PULLS	CTOP-4	N/A	PT-3	PT-3	PT-3	PT-3	N/A	N/A	GYB PT-1	9'-0"	
	29 NURSE'S STATION	LVT-4	VB-3	PLAM-2/PLAM-3	WIRE PULLS	CTOP-3	N/A	PT-3	PT-5	PT-3	PT-3	N/A	N/A	GYB PT-1	9'-0"	
	30 DINING AREA	LVT-5/LVT-6	WB-2/VB-1	CS-2	TBD	CTOP-1/CTOP-2	N/A	PT-6	PT-6	PT-6	PT-6	N/A	N/A	GYB PT-1	9'-0"	COLUMNS - M-3, KITCHENETTE - CTOP-1, ISLAND - CTOP-2
	31 WHEELCHAIR STORAGE	LVT-4	VB-3	N/A	N/A	N/A	N/A	PT-3	PT-3	PT-3	PT-3	N/A	WP-2	GYB PT-1	9'-0"	WALL PROTECTIOMN AT 48" AFF
	32 NOURISH STATION	LVT-4	VB-3	PLAM-2	WIRE PULLS	CTOP-3	N/A	PT-3	PT-3	PT-3	PT-3	N/A	WP-2	GYB PT-1	9'-0"	
	33 CU/CL	LVT-4	VB-3	PLAM-4	WIRE PULLS	CTOP-4	N/A	N/A	N/A	N/A	N/A	N/A	WP-2	GYB PT-1	9'-0"	FULL HEIGHT WALL PROTECTION
	34 SU/SL	LVT-4	VB-3	PLAM-4	WIRE PULLS	CTOP-4	N/A	N/A	N/A	N/A	N/A	N/A	WP-2	GYB PT-1	9'-0"	FULL HEIGHT WALL PROTECTION
	35 TUB ROOM	CT-7	CT-7	PLAM-2	N/A	CTOP-3	CT-8	CT-7	CT-7	CT-9	CT-7	N/A	N/A	GYB PT-1	9'-0"	
	36 EXEC. CONF. ROOM	CPT-3	VB-2	N/A	N/A	N/A	N/A	PT-4	PT-4	PT-4	PT-4	N/A	N/A	GYB PT-1/ACT-2		
	37 PHYSICAL THERAPY	LVT-3	VB-2	N/A	N/A	N/A	N/A	PT-5	PT-5	PT-5	PT-5	N/A	N/A	GYB PT-1	9'-0"	
	37A ADL BATH	CT-5	CB-1	PLAM-2	N/A	CTOP-5	N/A	PT-3	PT-3	PT-3	PT-3	N/A	N/A	GYB PT-1	9'-0"	SHOWER AND TUB SURROUND - CT-3, SHOWER FLOORS - CT-4
	37B STORAGE	LVT-3	VB-2	N/A	N/A	N/A	N/A	PT-3	PT-3	PT-3	PT-3	N/A	N/A	GYB PT-1	9'-0"	
	37C OCCUPATIONAL THERAPY	LVT-2	VB-2	PLAM-2	WIRE PULLS	CTOP-3	N/A	PT-5	PT-5	PT-5	PT-5	N/A	N/A	GYB PT-1	9'-0"	
	37D SPEECH THERAPY	LVT-3	VB-2	PLAM-2	WIRE PULLS	CTOP-3	N/A	PT-3	PT-3	PT-3	PT-3	N/A	N/A	GYB PT-1	9'-0"	
	37E THERAPY OFFICE	LVT-3	VB-2	N/A	N/A	N/A	N/A	PT-3	PT-3	PT-3	PT-3	N/A	N/A	GYB PT-1	9'-0"	
	37F BATH	CT-5	CB-1	PLAM-2	N/A	CTOP-5	N/A	PT-3	PT-3	PT-3	PT-3	N/A	N/A	GYB PT-1	9'-0"	TUB SURROUND - CT-3
	37G RETURN THERAPY	CPT-5	VB-2	N/A	N/A	N/A	N/A	PT-3	PT-3	PT-3	PT-3	N/A	N/A	GYB PT-1	9'-0"	
	37H CLOSET	CPT-5	VB-2	N/A	N/A	N/A	N/A	PT-3	PT-3	PT-3	PT-3	N/A	N/A	GYB PT-1	9'-0"	
	38 IT EQUIPMENT	LVT-4	VB-3	N/A	N/A	N/A	N/A	PT-3	PT-3	PT-3	PT-3	N/A	N/A	GYB PT-1	9'-0"	
	39 TOILET	CT-5	CT-7	PLAM-2	N/A	CTOP-3	N/A	CT-7/CT-8/PT-5	CT-7/CT-8/PT-5	CT-7/CT-8/PT-5	CT-7/CT-8/PT-5	N/A	N/A	GYB PT-1	9'-0"	WAINSCOT FROM BOTTOM: 4 ROWS OF CT-7, 1 ROW OF CT-8, SCHLUTER TOP CAP
	40 STAFF LOUNGE	LVT-2	VB-1	PLAM-2	WIRE PULLS	CTOP-3	N/A	PT-3	PT-8	PT-3	PT-3	N/A	N/A	GYB PT-1	9'-0"	
	41 MAINT. STORAGE	LVT-4	VB-3	N/A	N/A	N/A	N/A	N/A	N/A	N/A	N/A	N/A	WP-2	GYB PT-1	9'-0"	FULL HEIGHT WALL PROTECTION
	42 HOUSEKEEPING OFFICE	LVT-4	VB-3	N/A	N/A	N/A	N/A	PT-3	PT-3	PT-3	PT-3	N/A	N/A	GYB PT-1	9'-0"	
	43 KITCHEN	CT-6	CB-2	N/A	N/A	N/A	N/A	N/A	N/A	N/A	N/A	N/A	WP-6			FULL HEIGHT WALL PROTECTION
	43C DRY STORAGE	CT-6	CB-2	N/A	N/A	N/A	N/A	N/A	N/A	N/A	N/A	N/A	WP-6			FULL HEIGHT WALL PROTECTION
	43B JANITOR	SCON	VB-2	N/A	N/A	N/A	N/A	N/A	N/A	N/A	N/A	N/A	WP-2			FULL HEIGHT WALL PROTECTION
	43A OFFICE	CT-6	CB-2	N/A	N/A	N/A	N/A	PT-3	PT-3	PT-3	PT-3	N/A	N/A	GYB PT-1	9'-0"	
	44 TOILET	LVT-4	VB-3	N/A	N/A	N/A	N/A	PT-3	PT-3	PT-3	PT-3	N/A	WP-4			
	45 MECH. EQUIPMENT	SCON	VB-2	N/A	N/A	N/A	N/A	PT-3	PT-3	PT-3	PT-3	N/A	N/A			
	46 EM. E.EQUIPMENT	SCON	VB-2	N/A	N/A	N/A	N/A	PT-3	PT-3	PT-3	PT-3	N/A	N/A			
	47 ELECTRICAL EQUIPMENT	SCON	VB-2	N/A	N/A	N/A	N/A	PT-3	PT-3	PT-3	PT-3	N/A	N/A			
	48 LAUNDRY	LVT-4	VB-3	N/A	N/A	N/A	N/A	PT-3	PT-3	PT-3	PT-3	N/A	WP-2			WAINSCOT AT 48" AFF - WP-1
	48A JANITOR	SCON	VB-2	N/A	N/A	N/A	N/A	PT-3	PT-3	PT-3	PT-3	N/A	WP-2			WAINSCOT AT 48" AFF - WP-1
	49 CENT SUPPLY	LVT-4	VB-3	N/A	N/A	N/A	N/A	N/A	N/A	N/A	N/A	N/A	WP-2			FULL HEIGHT WALL PROTECTION
	50 IT EQUIPMENT	LVT-4	VB-3	N/A	N/A	N/A	N/A	PT-3	PT-3	PT-3	PT-3	N/A	N/A	GYB PT-1	9'-0"	
	51 JANITOR	SCON	VB-2	N/A	N/A	N/A	N/A	N/A	N/A	N/A	N/A	N/A	WP-2	GYB PT-1	9'-0"	FULL HEIGHT WALL PROTECTION
	52 MED PREP	LVT-4	VB-3	PLAM-4	WIRE PULLS	CTOP-4	N/A	PT-3	PT-3	PT-3	PT-3	N/A	N/A	GYB PT-1	9'-0"	
	53 TOILET	LVT-4	VB-3	N/A	N/A	N/A	N/A	PT-3	PT-3	PT-3	PT-3	N/A	N/A	GYB PT-1	9'-0"	
	54 NURSE'S STATION	LVT-4	VB-3	PLAM-2/PLAM-3	WIRE PULLS	CTOP-3	N/A	PT-3	PT-3	PT-3	PT-5	N/A	N/A	GYB PT-1	9'-0"	
	55 UNIT MANAGER	LVT-4	VB-3	N/A	N/A	N/A	N/A	PT-3	PT-3	PT-3	PT-3	N/A	N/A	GYB PT-1	9'-0"	
	56 BEAUTY SALON	LVT-2	VB-1	PLAM-2	TBD	CTOP-3	N/A	VWC-3	PT-5	PT-5	PT-5	N/A	N/A	GYB PT-1	9'-0"	
	57 NOURISH STATION	LVT-4	VB-3	PLAM-2	WIRE PULLS	CTOP-3	N/A	PT-3	PT-3	PT-3	PT-3	N/A	WP-2	GYB PT-1	9'-0"	
	58 SU/SL	LVT-4	VB-3	PLAM-4	WIRE PULLS	CTOP-4	N/A	N/A	N/A	N/A	N/A	N/A	WP-2	GYB PT-1	9'-0"	FULL HEIGHT WALL PROTECTION
	59 WHEELCHAIR STORAGE	LVT-4	VB-3	N/A	N/A	N/A	N/A	PT-3	PT-3	PT-3	PT-3	N/A	WP-2	GYB PT-1	9'-0"	WAINSCOT AT 48" AFF - WP-1
	60 CU/CL	LVT-4	VB-3	PLAM-4	WIRE PULLS	CTOP-4	N/A	N/A	N/A	N/A	N/A	N/A	WP-2	GYB PT-1	9'-0"	FULL HEIGHT WALL PROTECTION
	61 DINING AREA	LVT-5	WB-2/VB-1	CS-2	TBD	CTOP-1/CTOP-2	N/A	PT-6	PT-6	PT-6	PT-6	N/A	N/A	GYB PT-1	9'-0"	COLUMNS - M-3, KITCHENETTE - CTOP-1, ISLAND - CTOP-2
	62 LIVING ROOM	CPT-4/LVT-5	WB-2/VB-1	CS-1	TBD	N/A	N/A	PT-6	PT-6	PT-6	PT-6	N/A	N/A	GYB PT-1	9'-0"	COLUMNS - M-3
	63 SUPPLY STORAGE	LVT-4	VB-3	N/A	N/A	N/A	N/A	N/A	N/A	N/A	N/A	N/A	WP-2	GYB PT-1	9'-0"	FULL HEIGHT WALL PROTECTION
	64 WHEELCHAIR STORAGE	LVT-4	VB-3	N/A	N/A	N/A	N/A	PT-3	PT-3	PT-3	PT-3	N/A	WP-2	GYB PT-1	9'-0"	WAINSCOT AT 48" AFF - WP-1
	65 SU/SL															

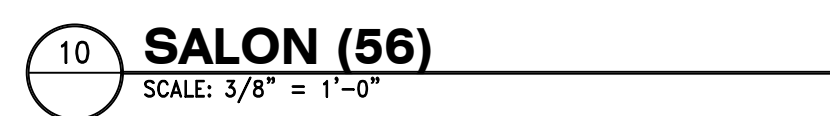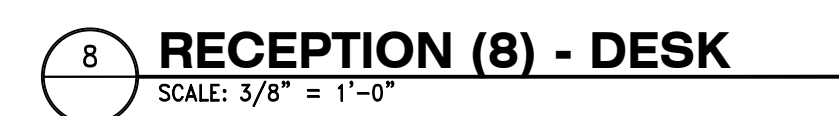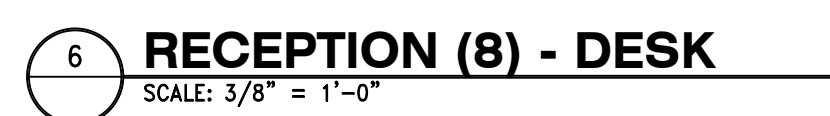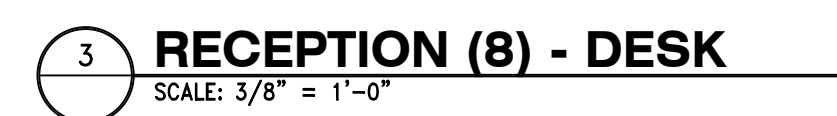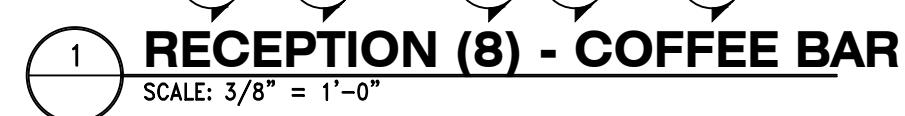







Aga Artka Interior Design, LLC
email: aga@agaartka.com
mobile: 414-213-4218



	Issued for Bid	3/25
	Issued for Review	2/24
No.	Description	Date

HOLLY SPRINGS
REHAB & NURSING
Holly Springs, NC

INTERIOR ELEVATIONS

DRAWN:	TEAM	ID-04
CHECKED:	TEAM	
PROJECT NO.:	NA	
SCALE:		

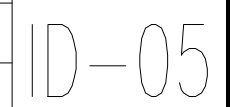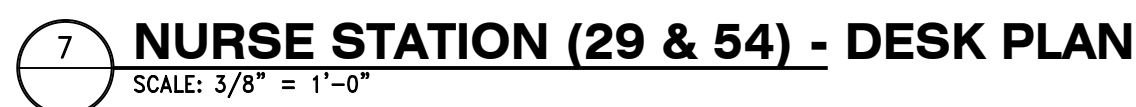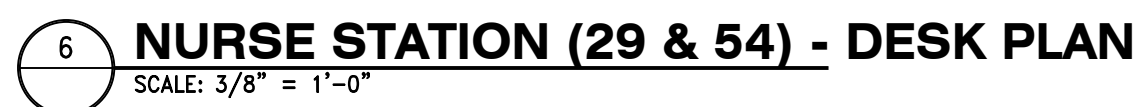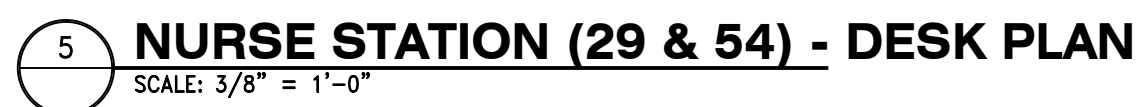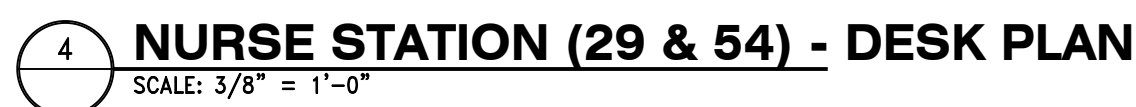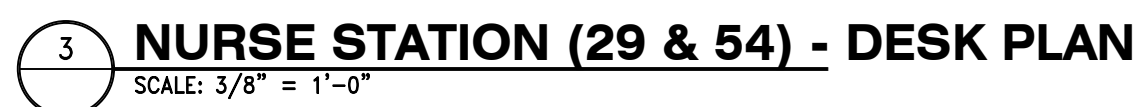

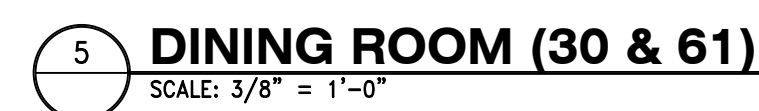
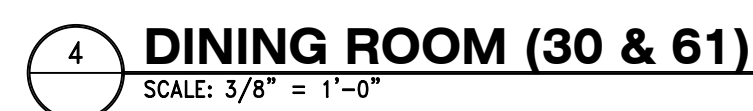



	Issued for Permit	3/25
	Issued for Review	2/24
No.	Description	Date


HOLLY SPRINGS
REHAB & NURSING
Holly Springs, NC

INTERIOR ELEVATIONS

DRAWN:	TEAM	ID-06
CHECKED:	TEAM	
PROJECT NO.:	NA	
SCALE:		

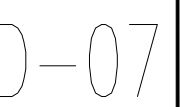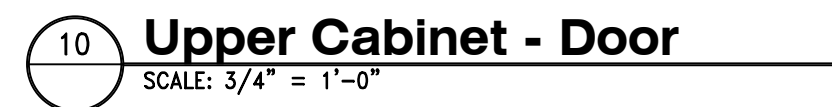

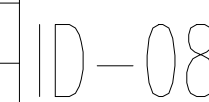

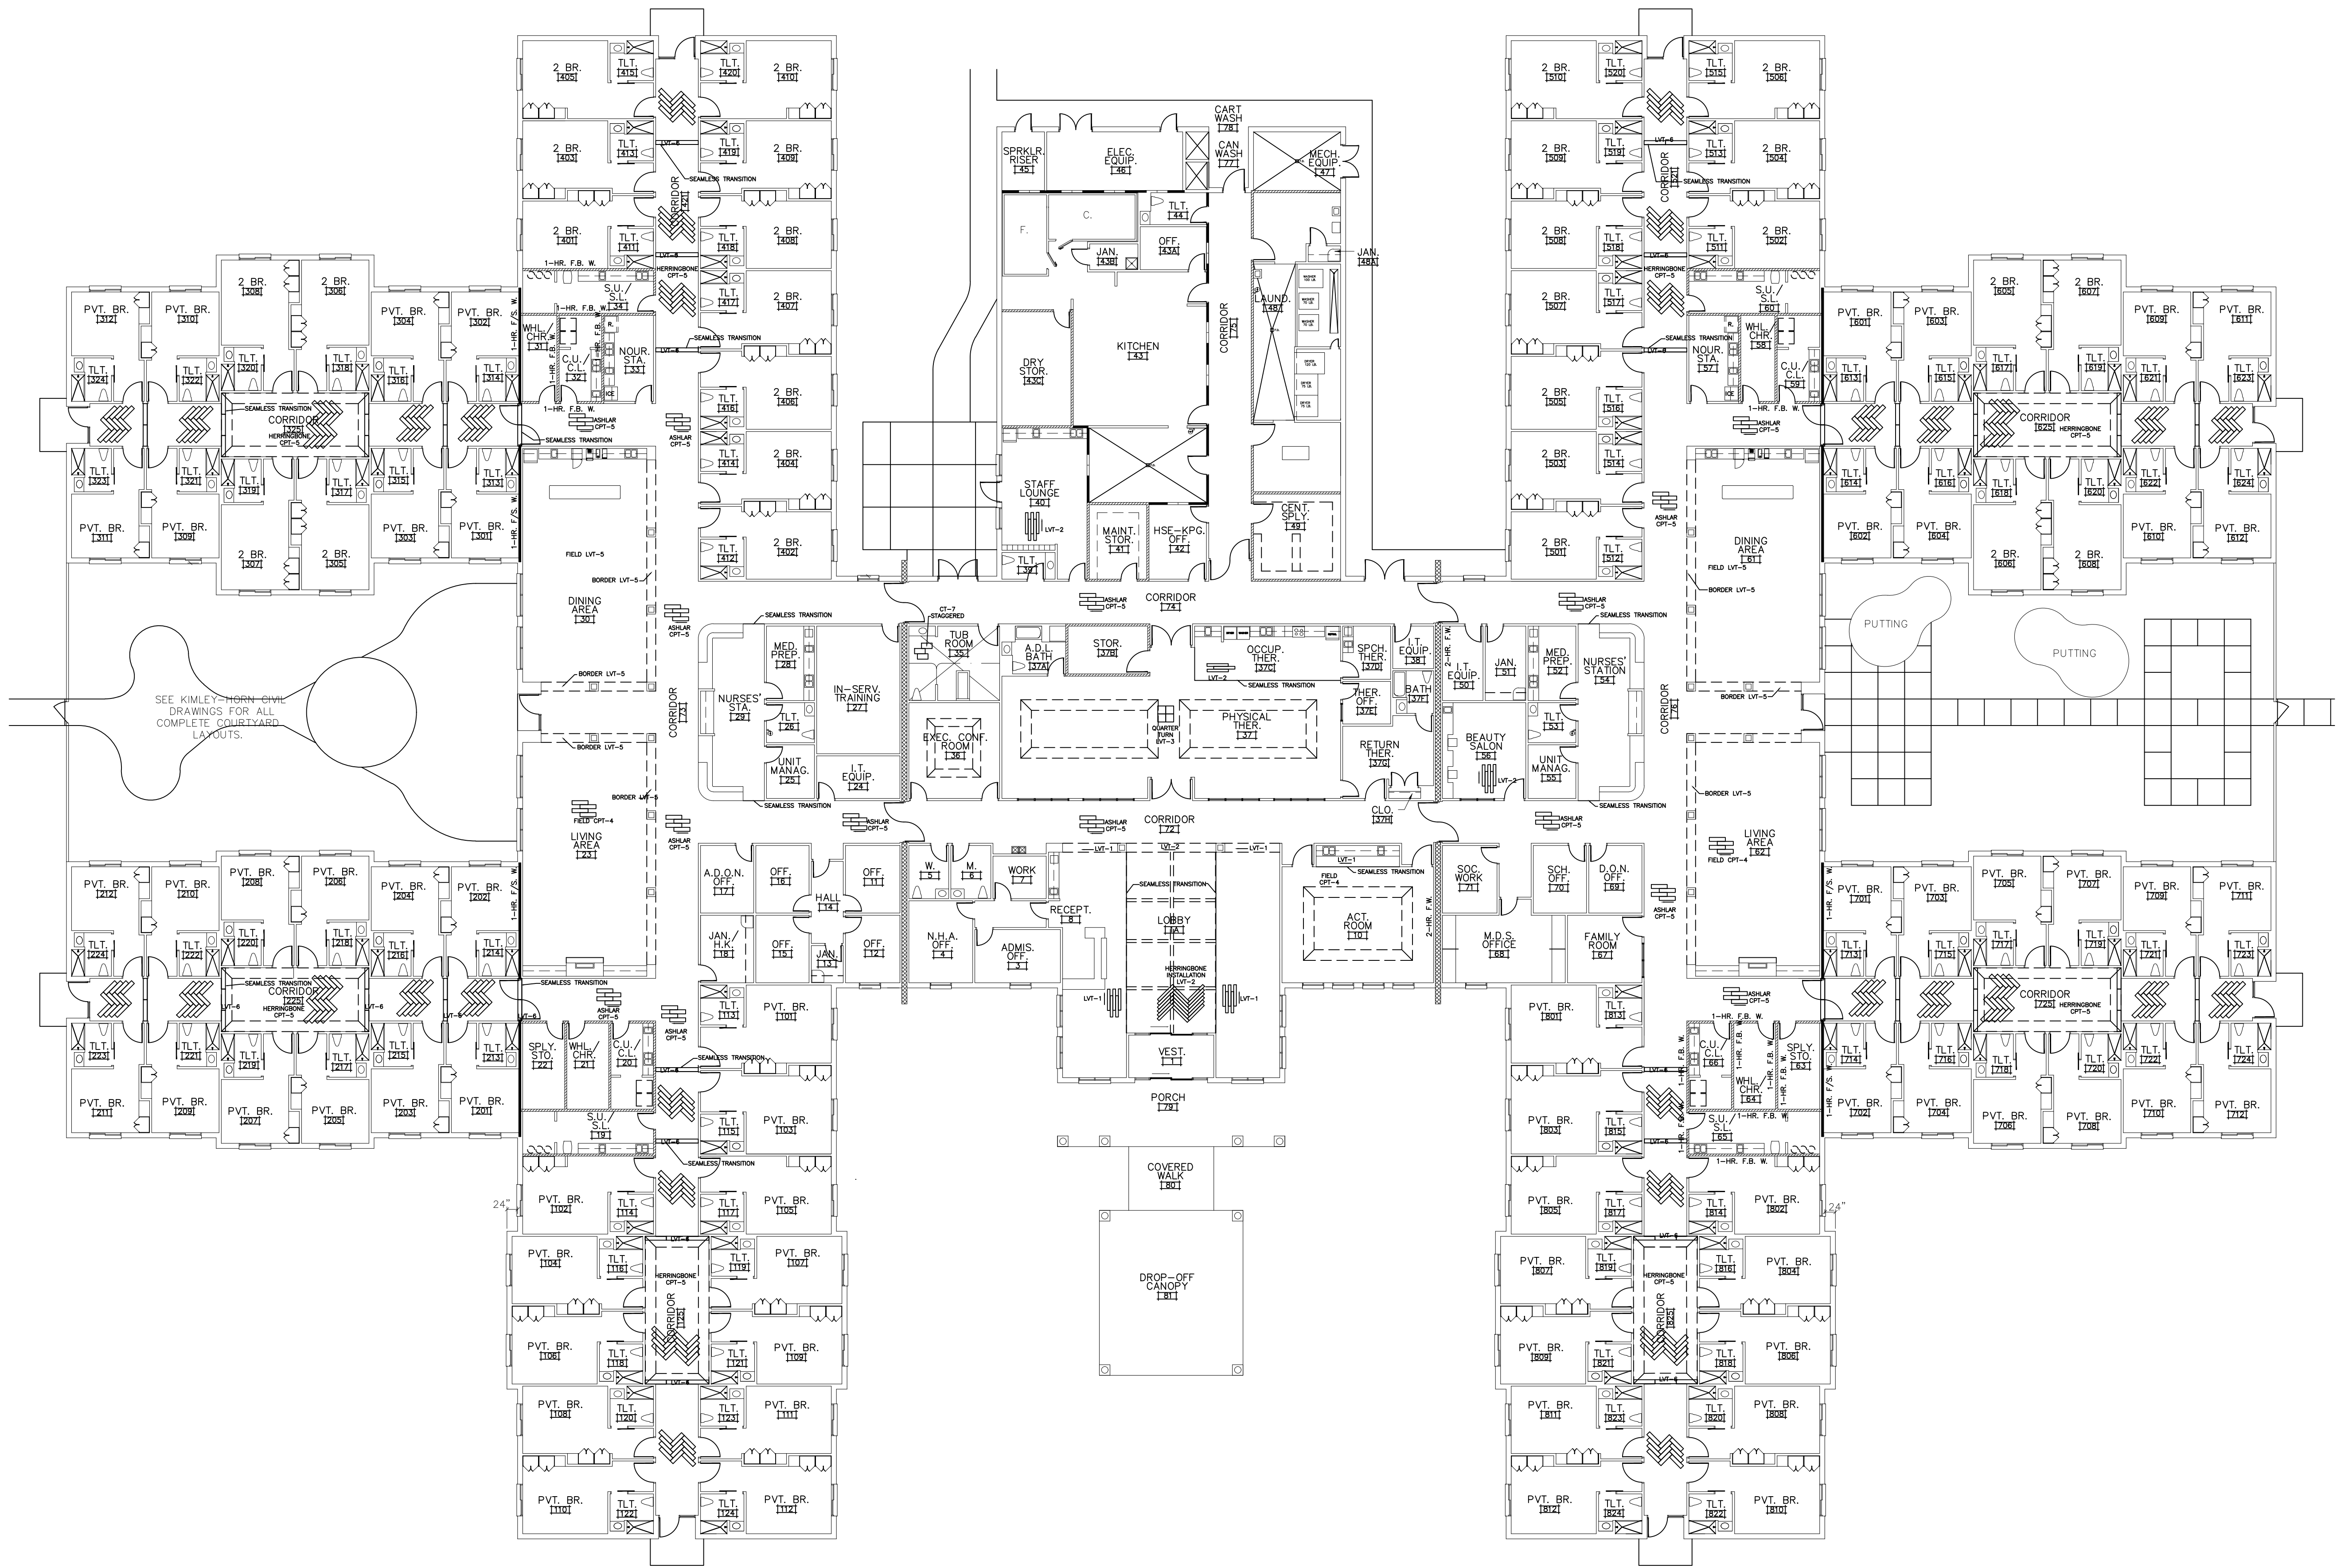

INTERIOR DESIGNER OF RECORD:

Aga Artka Interior Design, LLC
email: aga@agaartka.com
mobile: 414-213-4218

Issued for Bid	3/25
Issued for Review	2/24

No.	Description	Date
-----	-------------	------

HOLLY SPRINGS
REHAB & NURSING
Holly Springs, NC


FLOOR 1

	DRAWN: TEAM	ID-09
	CHECKED: TEAM	
	PROJECT NO.: NA	
	SCALE: 1/16"=1'-0"	

Aga Artka Interior Design, LLC
email: aga@agaartka.com
mobile: 414-213-4218

	Issued for Bid	3/25
	Issued for Review	2/24
No.	Description	Date

FLOOR 1

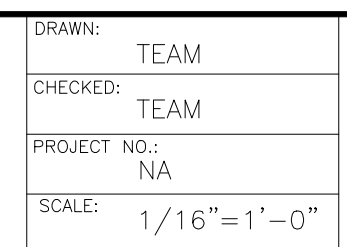

ID-10

